


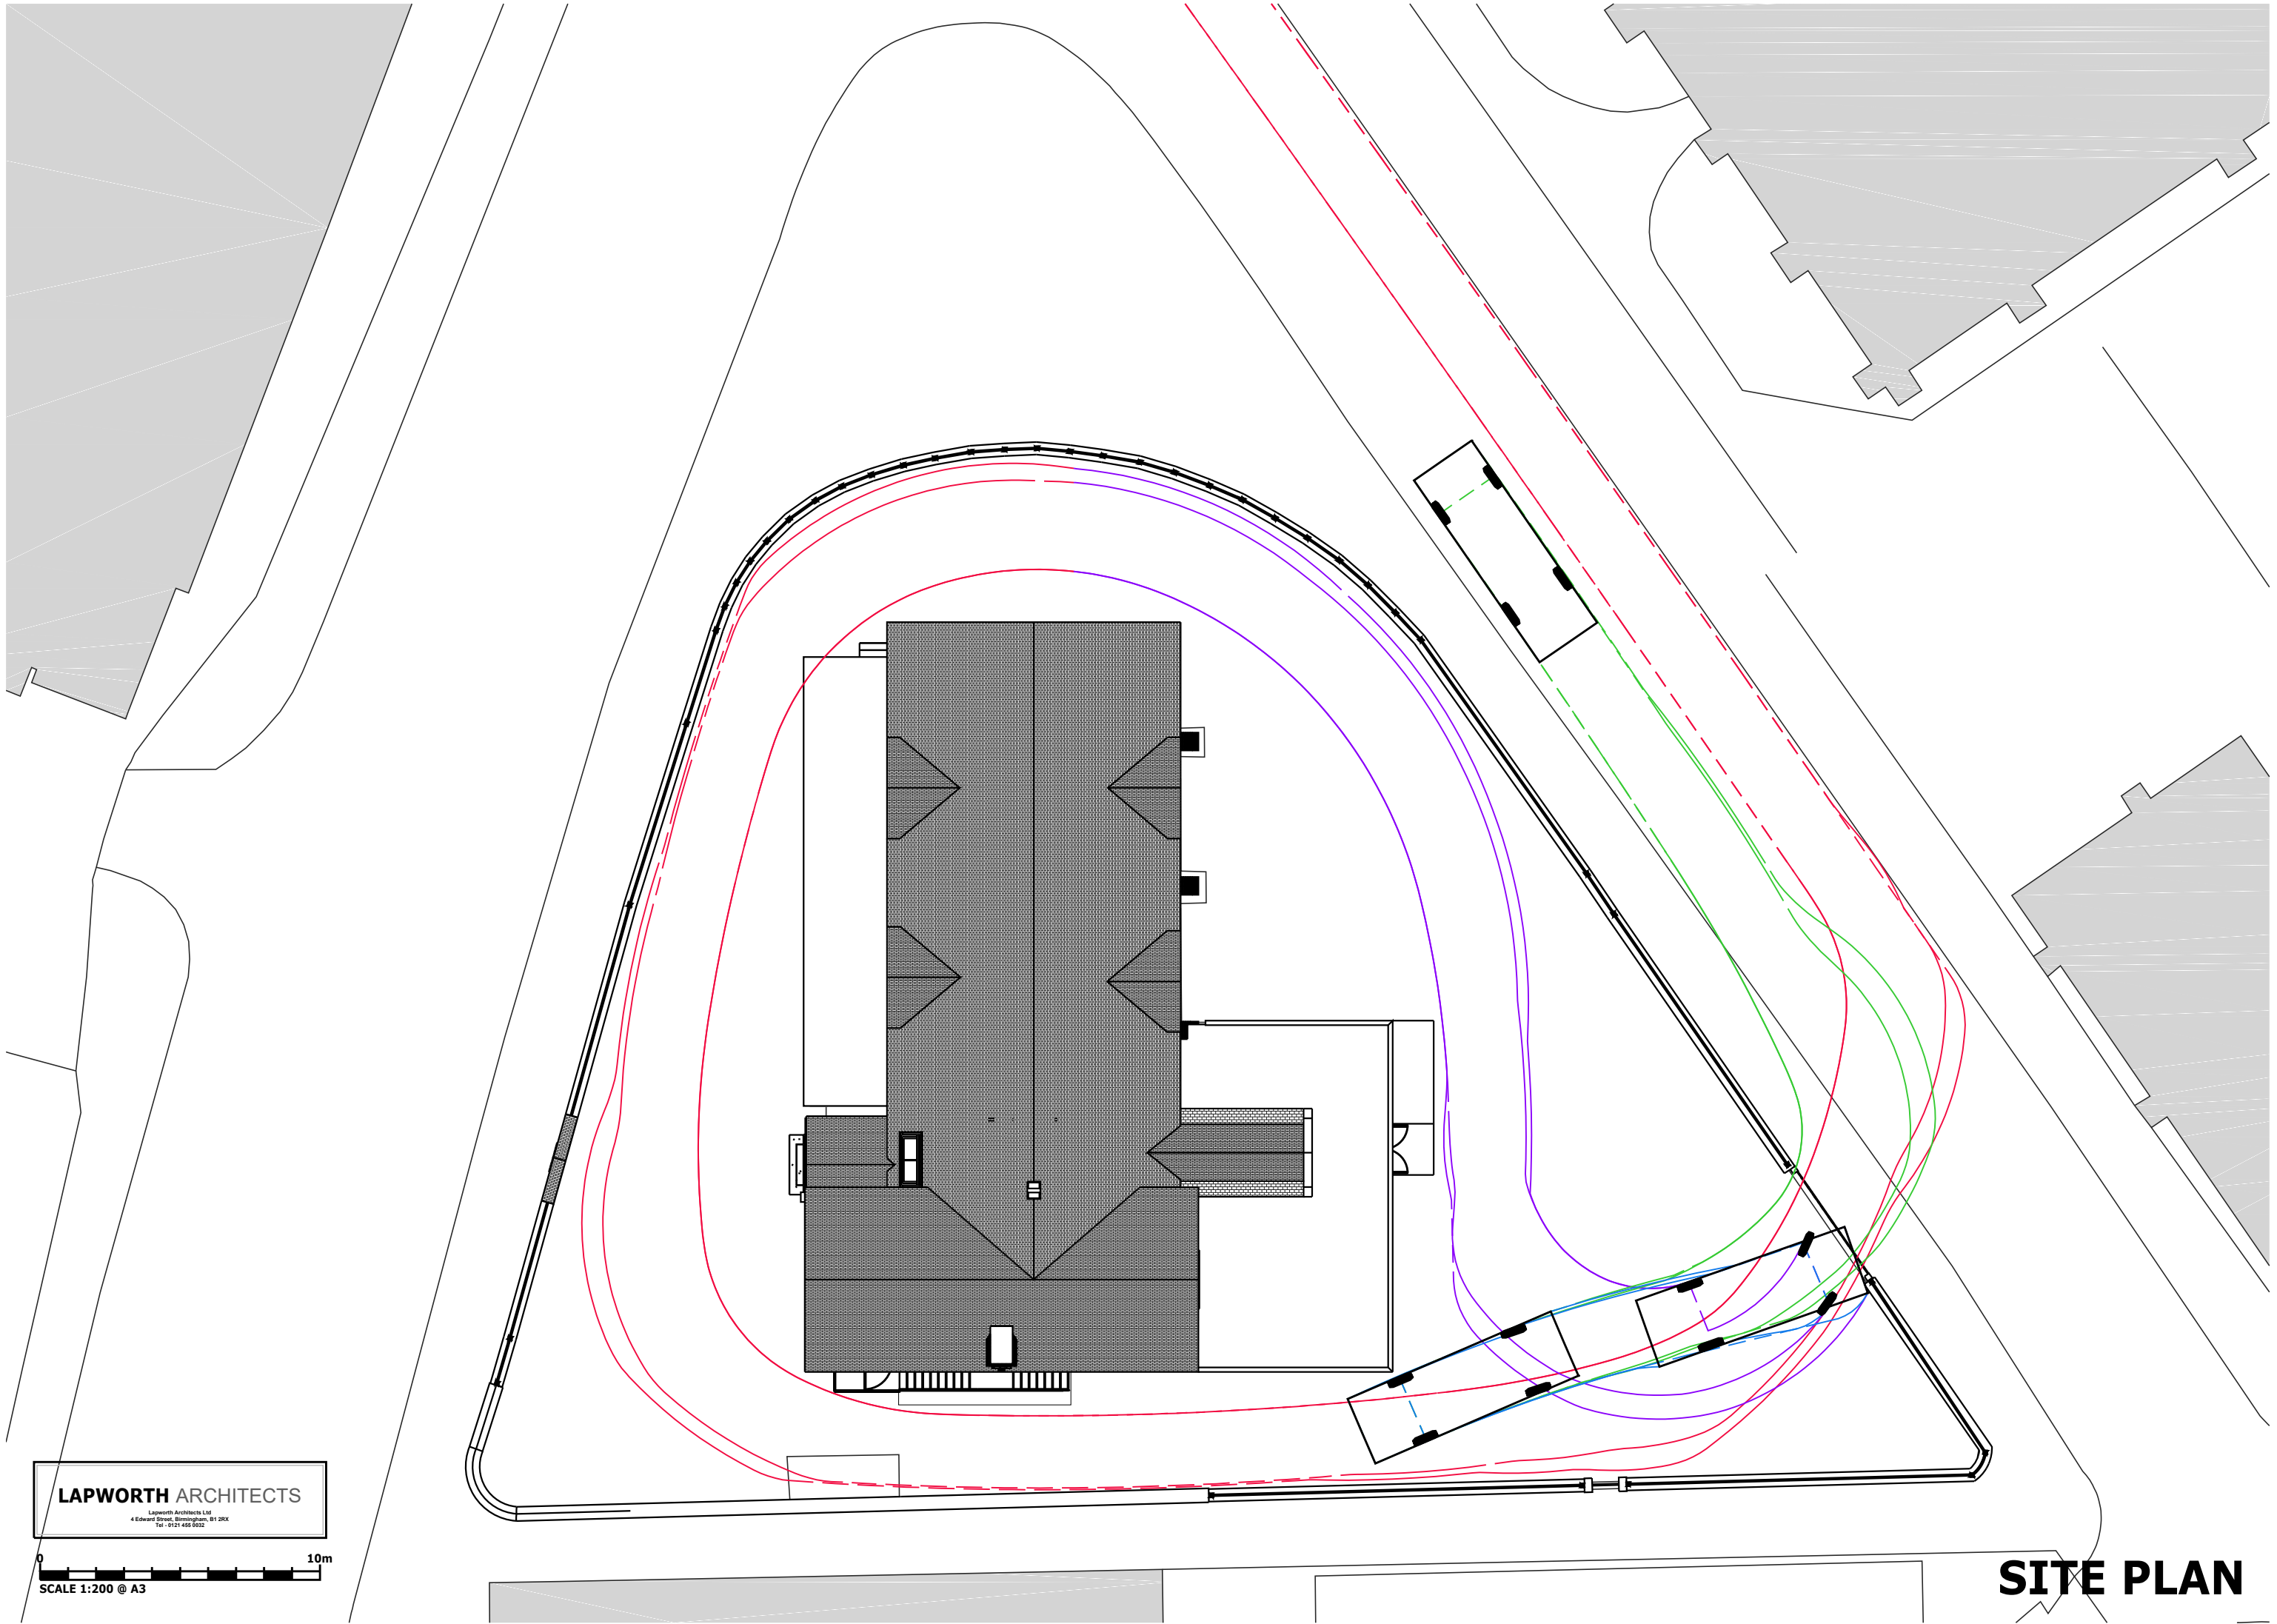

LAPWORTH ARCHITECTS

Lapworth Architects Ltd
4 Edward Street, Birmingham, B1 2RX
Tel: 0121 455 0022

0 10m
SCALE 1:200 @ A3

SITE PLAN