


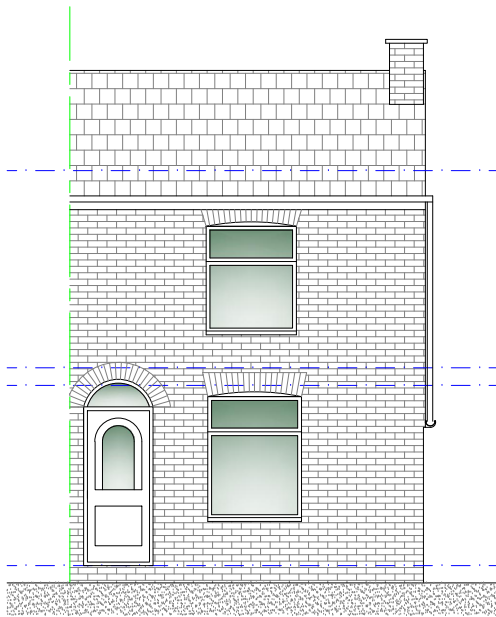


 

Existing Front Elevation  
Scale 1:100

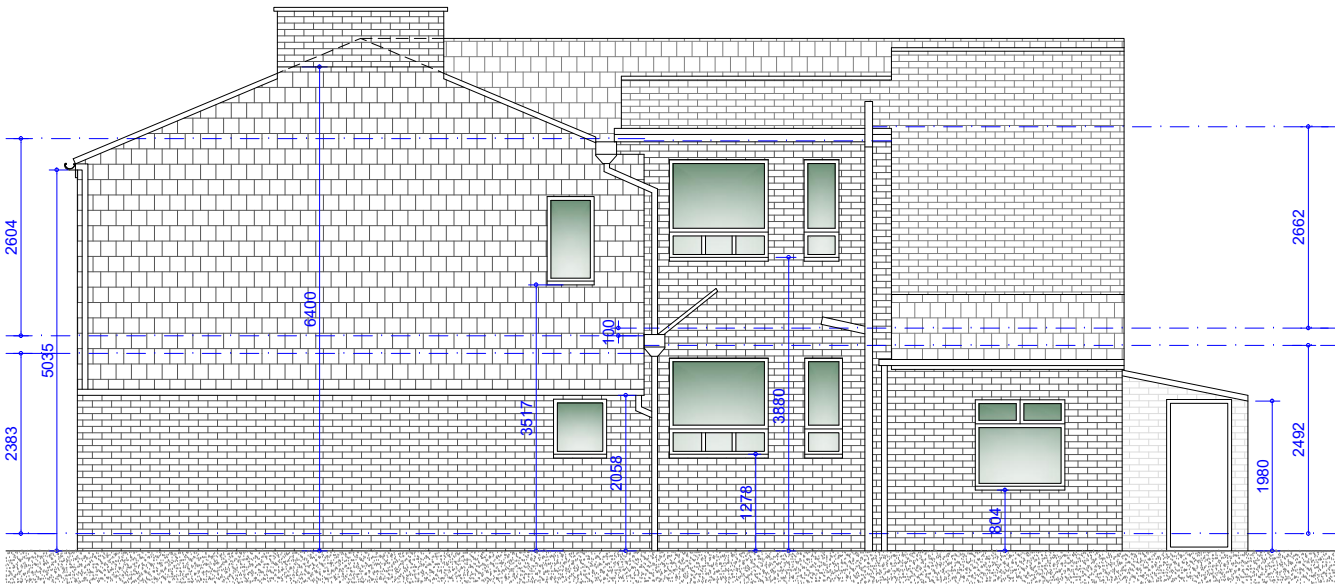

Existing R/H Side Elevation  
Scale 1:100

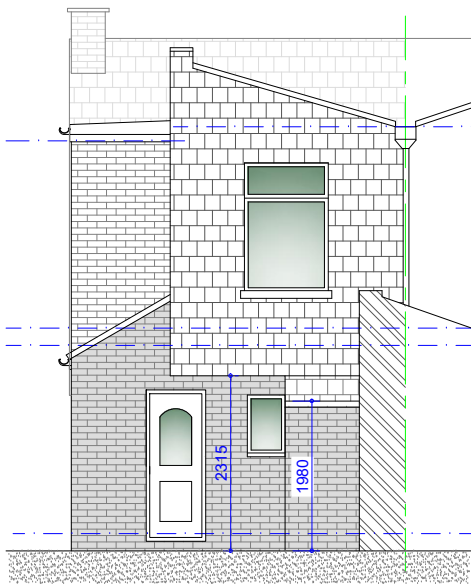

Existing Rear Elevation  
Scale 1:100

| Rev | Date | Description |
|-----|------|-------------|
|-----|------|-------------|

Issued For : INFORMATION PURPOSES ONLY

Client  
District Housing

Project  
Proposed 4 Bedroom house  
348 Droylsden Road, Newton Heath,  
Manchester. M40 1GF

Scheme - Drawing Title  
Existing Elevations.

|             |          |                 |
|-------------|----------|-----------------|
| 02          | Date     | 14.06.22        |
| Drawing No. | Revision | Scale 1:100 @A3 |



JK Technical Services (NW) Ltd  
Tel: 0161 728 5730  
Mob: 07741175755  
www.jktechservs.co.uk