



The builder must check the site and the approved drawings before commencing the works and must take any working measurements as necessary. Any discrepancy in the drawing must be reported to the client .

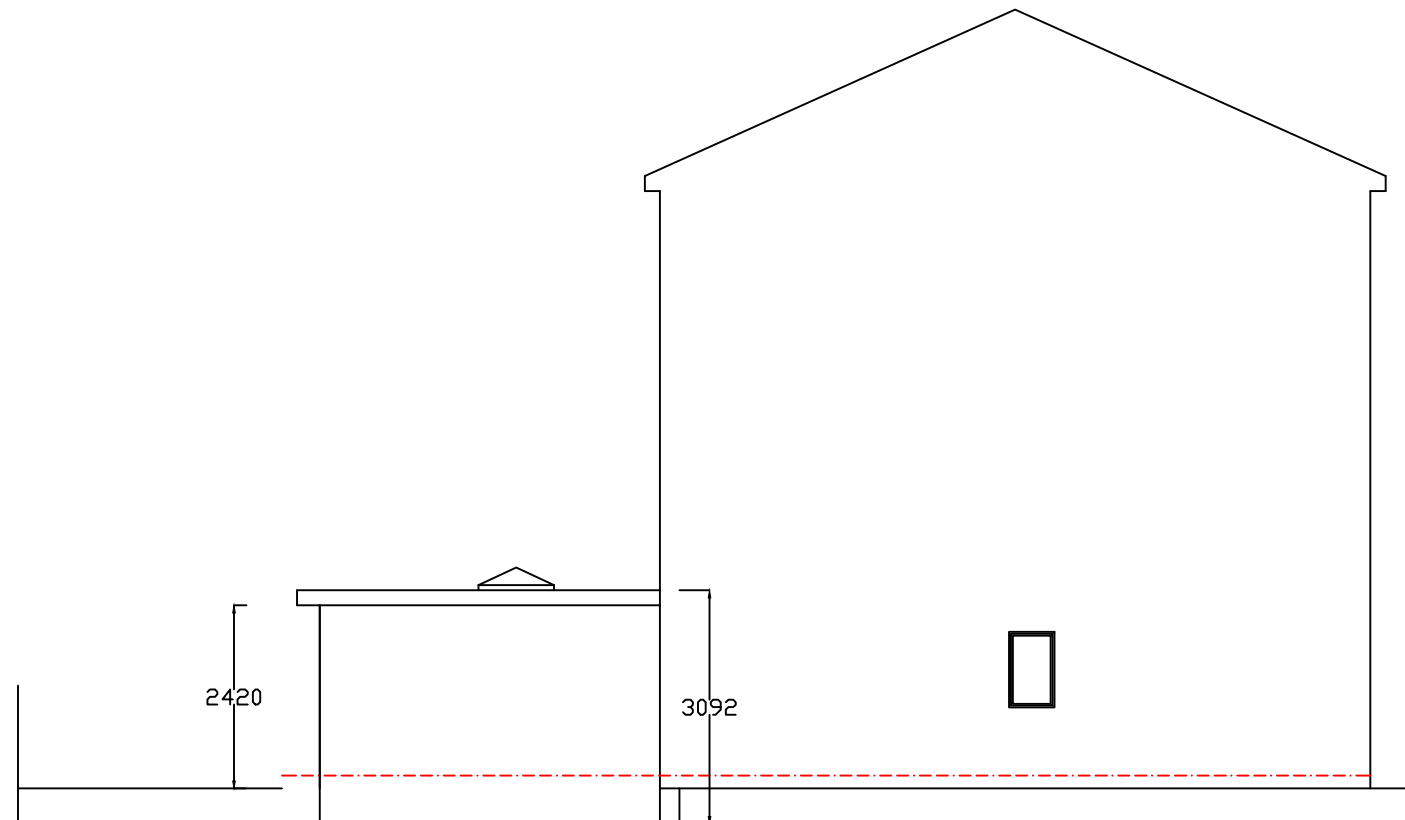

Rear Elevation



Rear Elevation

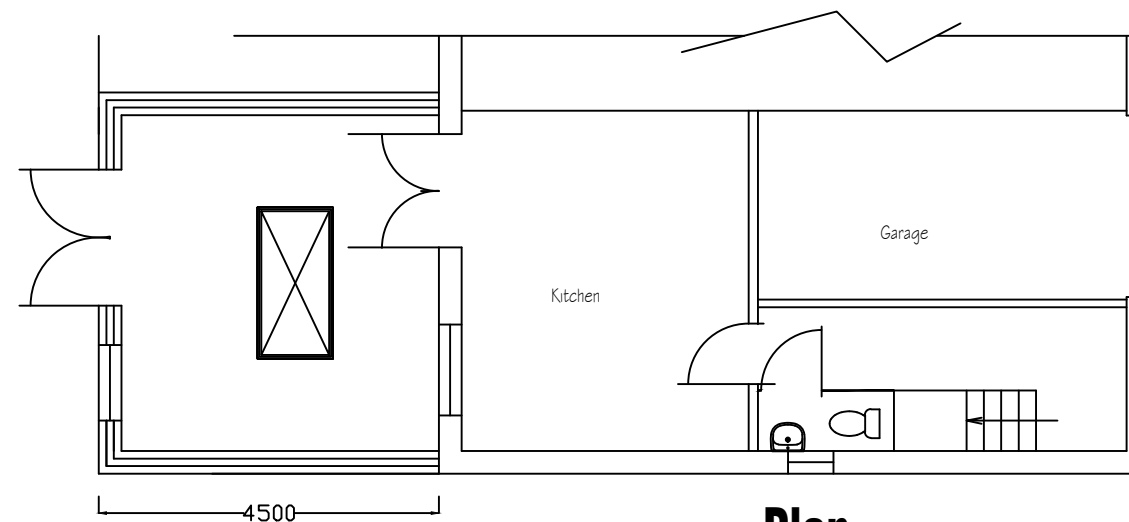

Plan

		REVISION	initial
no.	date		
A	18.2.23	Planning	

H S H



Engineering Design Services Ltd
428 Cheetham Hill Road Cheetham Manchester
M8 9LE. UK 0161 7956385, 07940197333

project	Proposed ground floor extension at the rear of the building to create habitable room.
---------	---

client	Ms Adelina Mustafa
--------	--------------------

dwg. title	Proposed Plan & Elevations
---------------	----------------------------

dwg.no.	sheet no.	scale.	job no.
03A		1:100 @ A3	

2 Longshaw Close Manchester M8 5XL

drawn by.	checked by.	approved by.	date
TZ			Oct 2022