




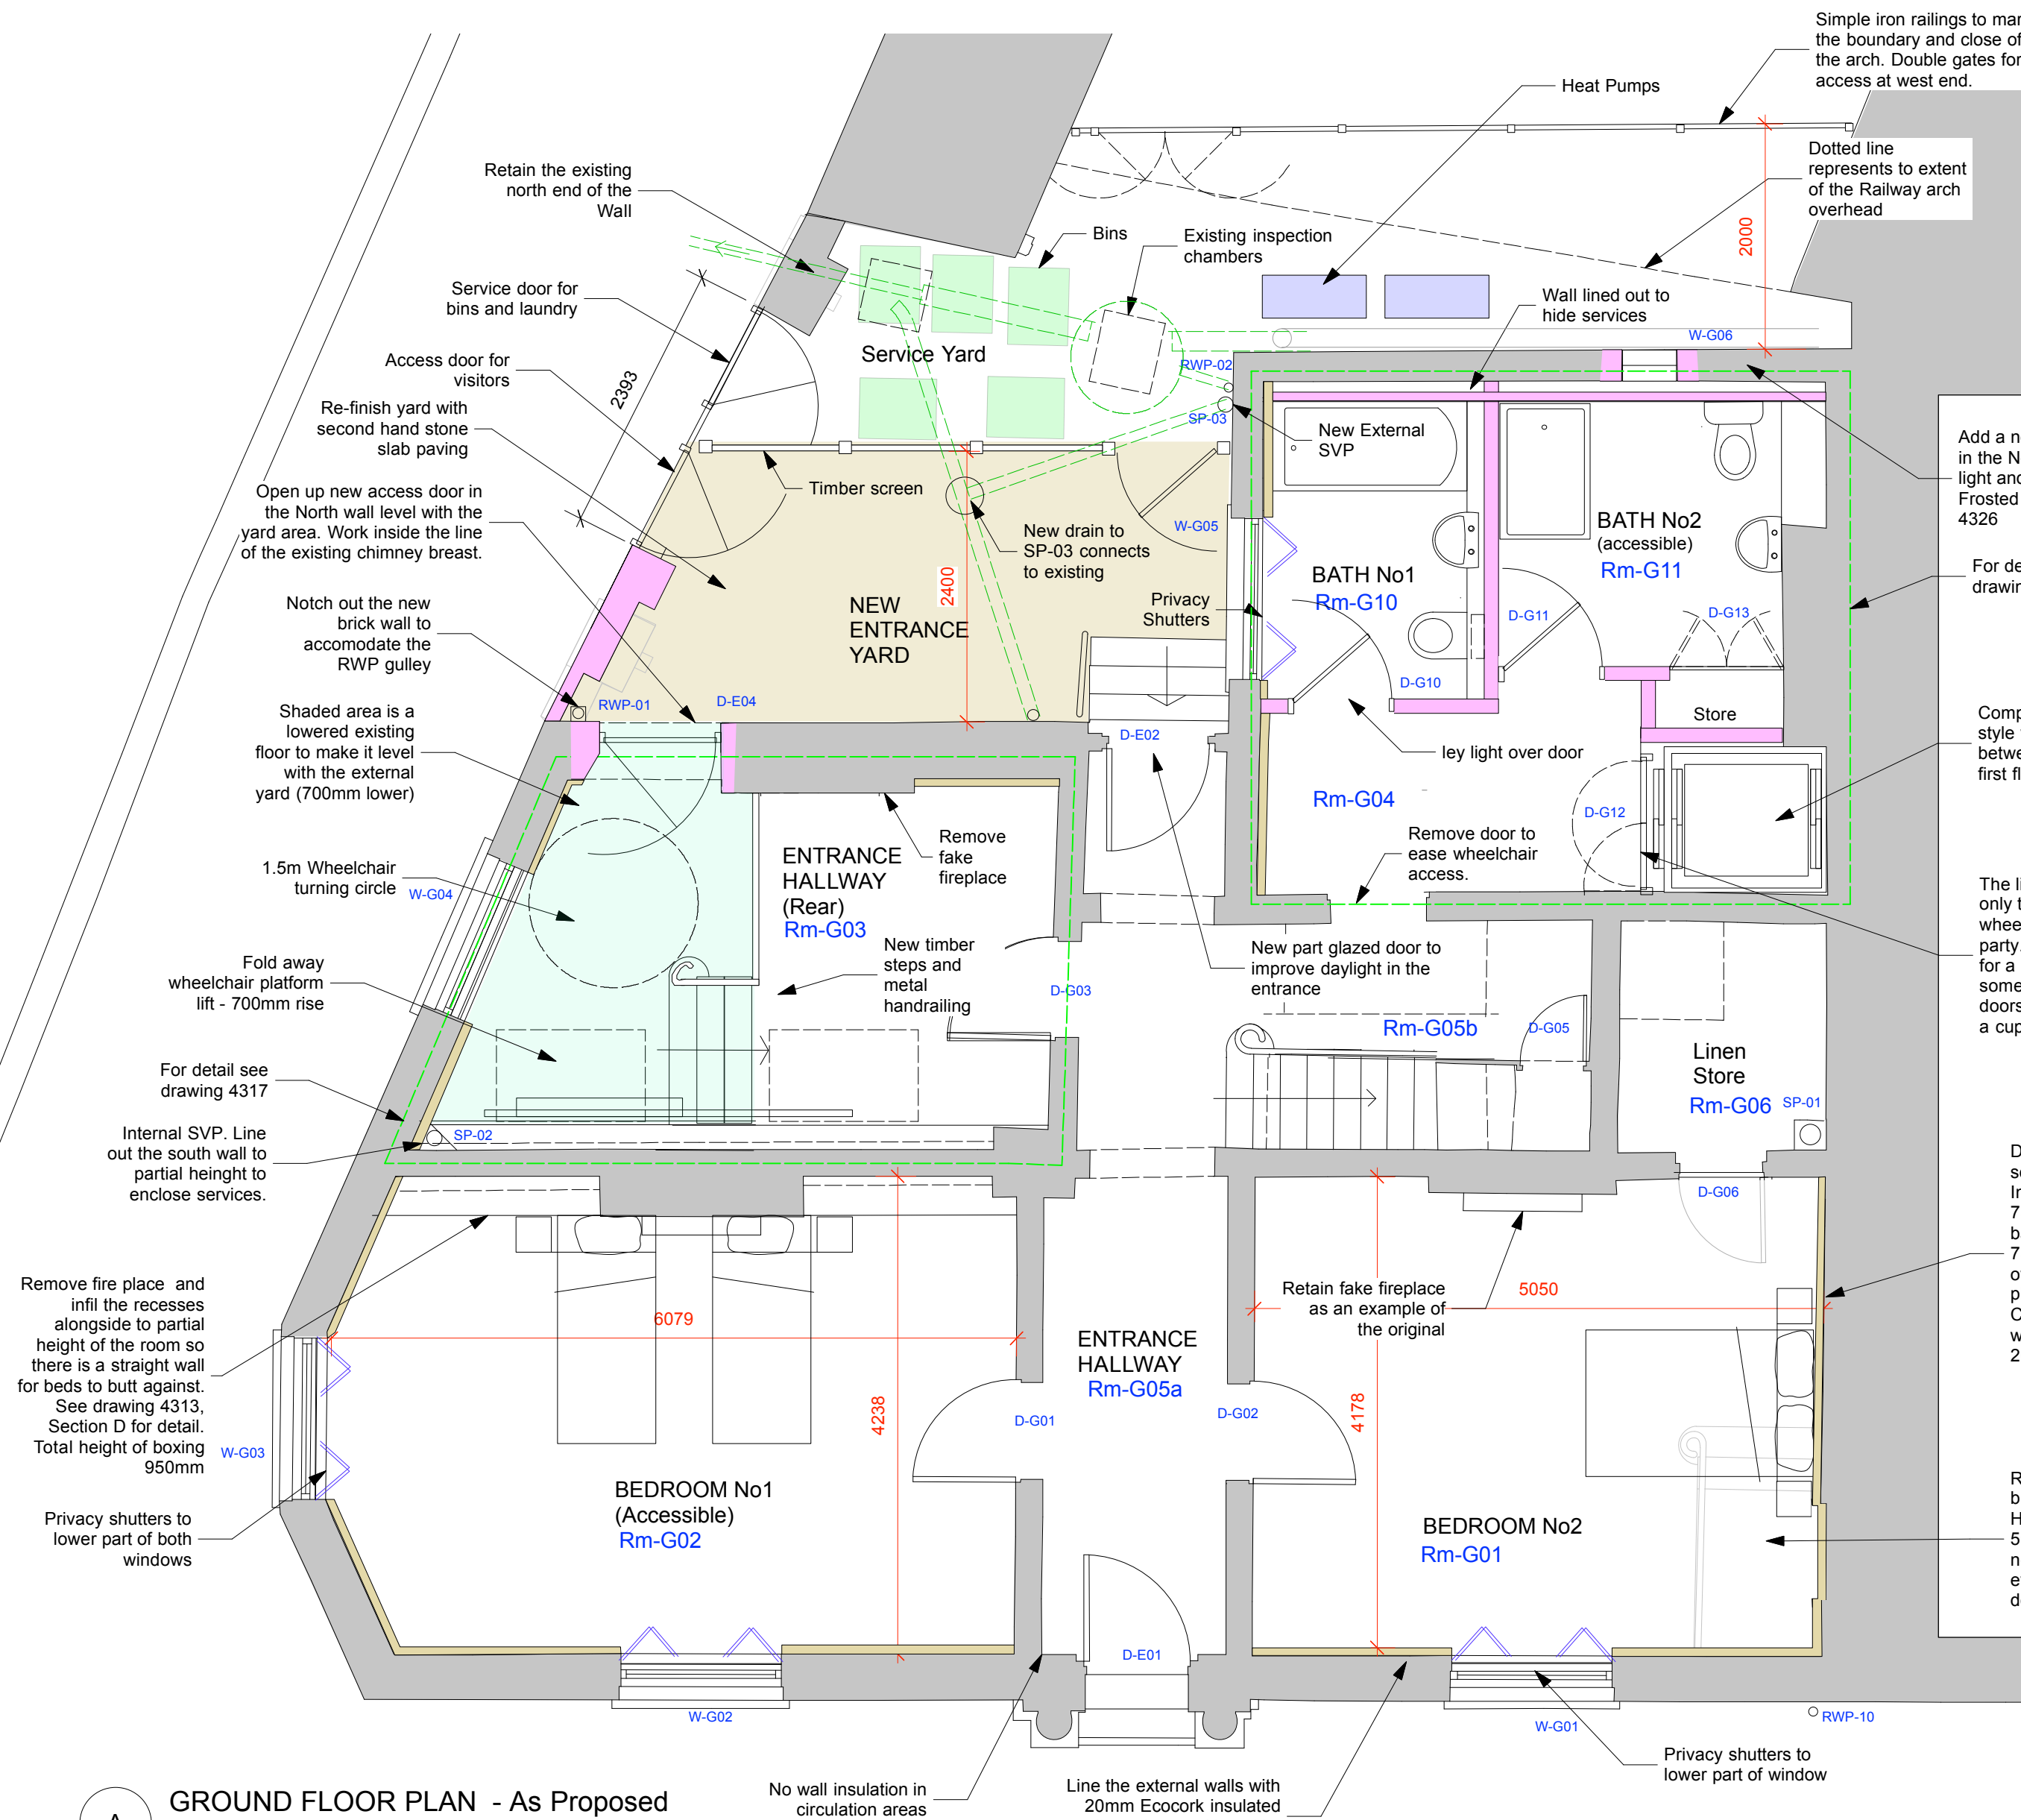


A GROUND FLOOR PLAN - As Proposed
1:50 at A1

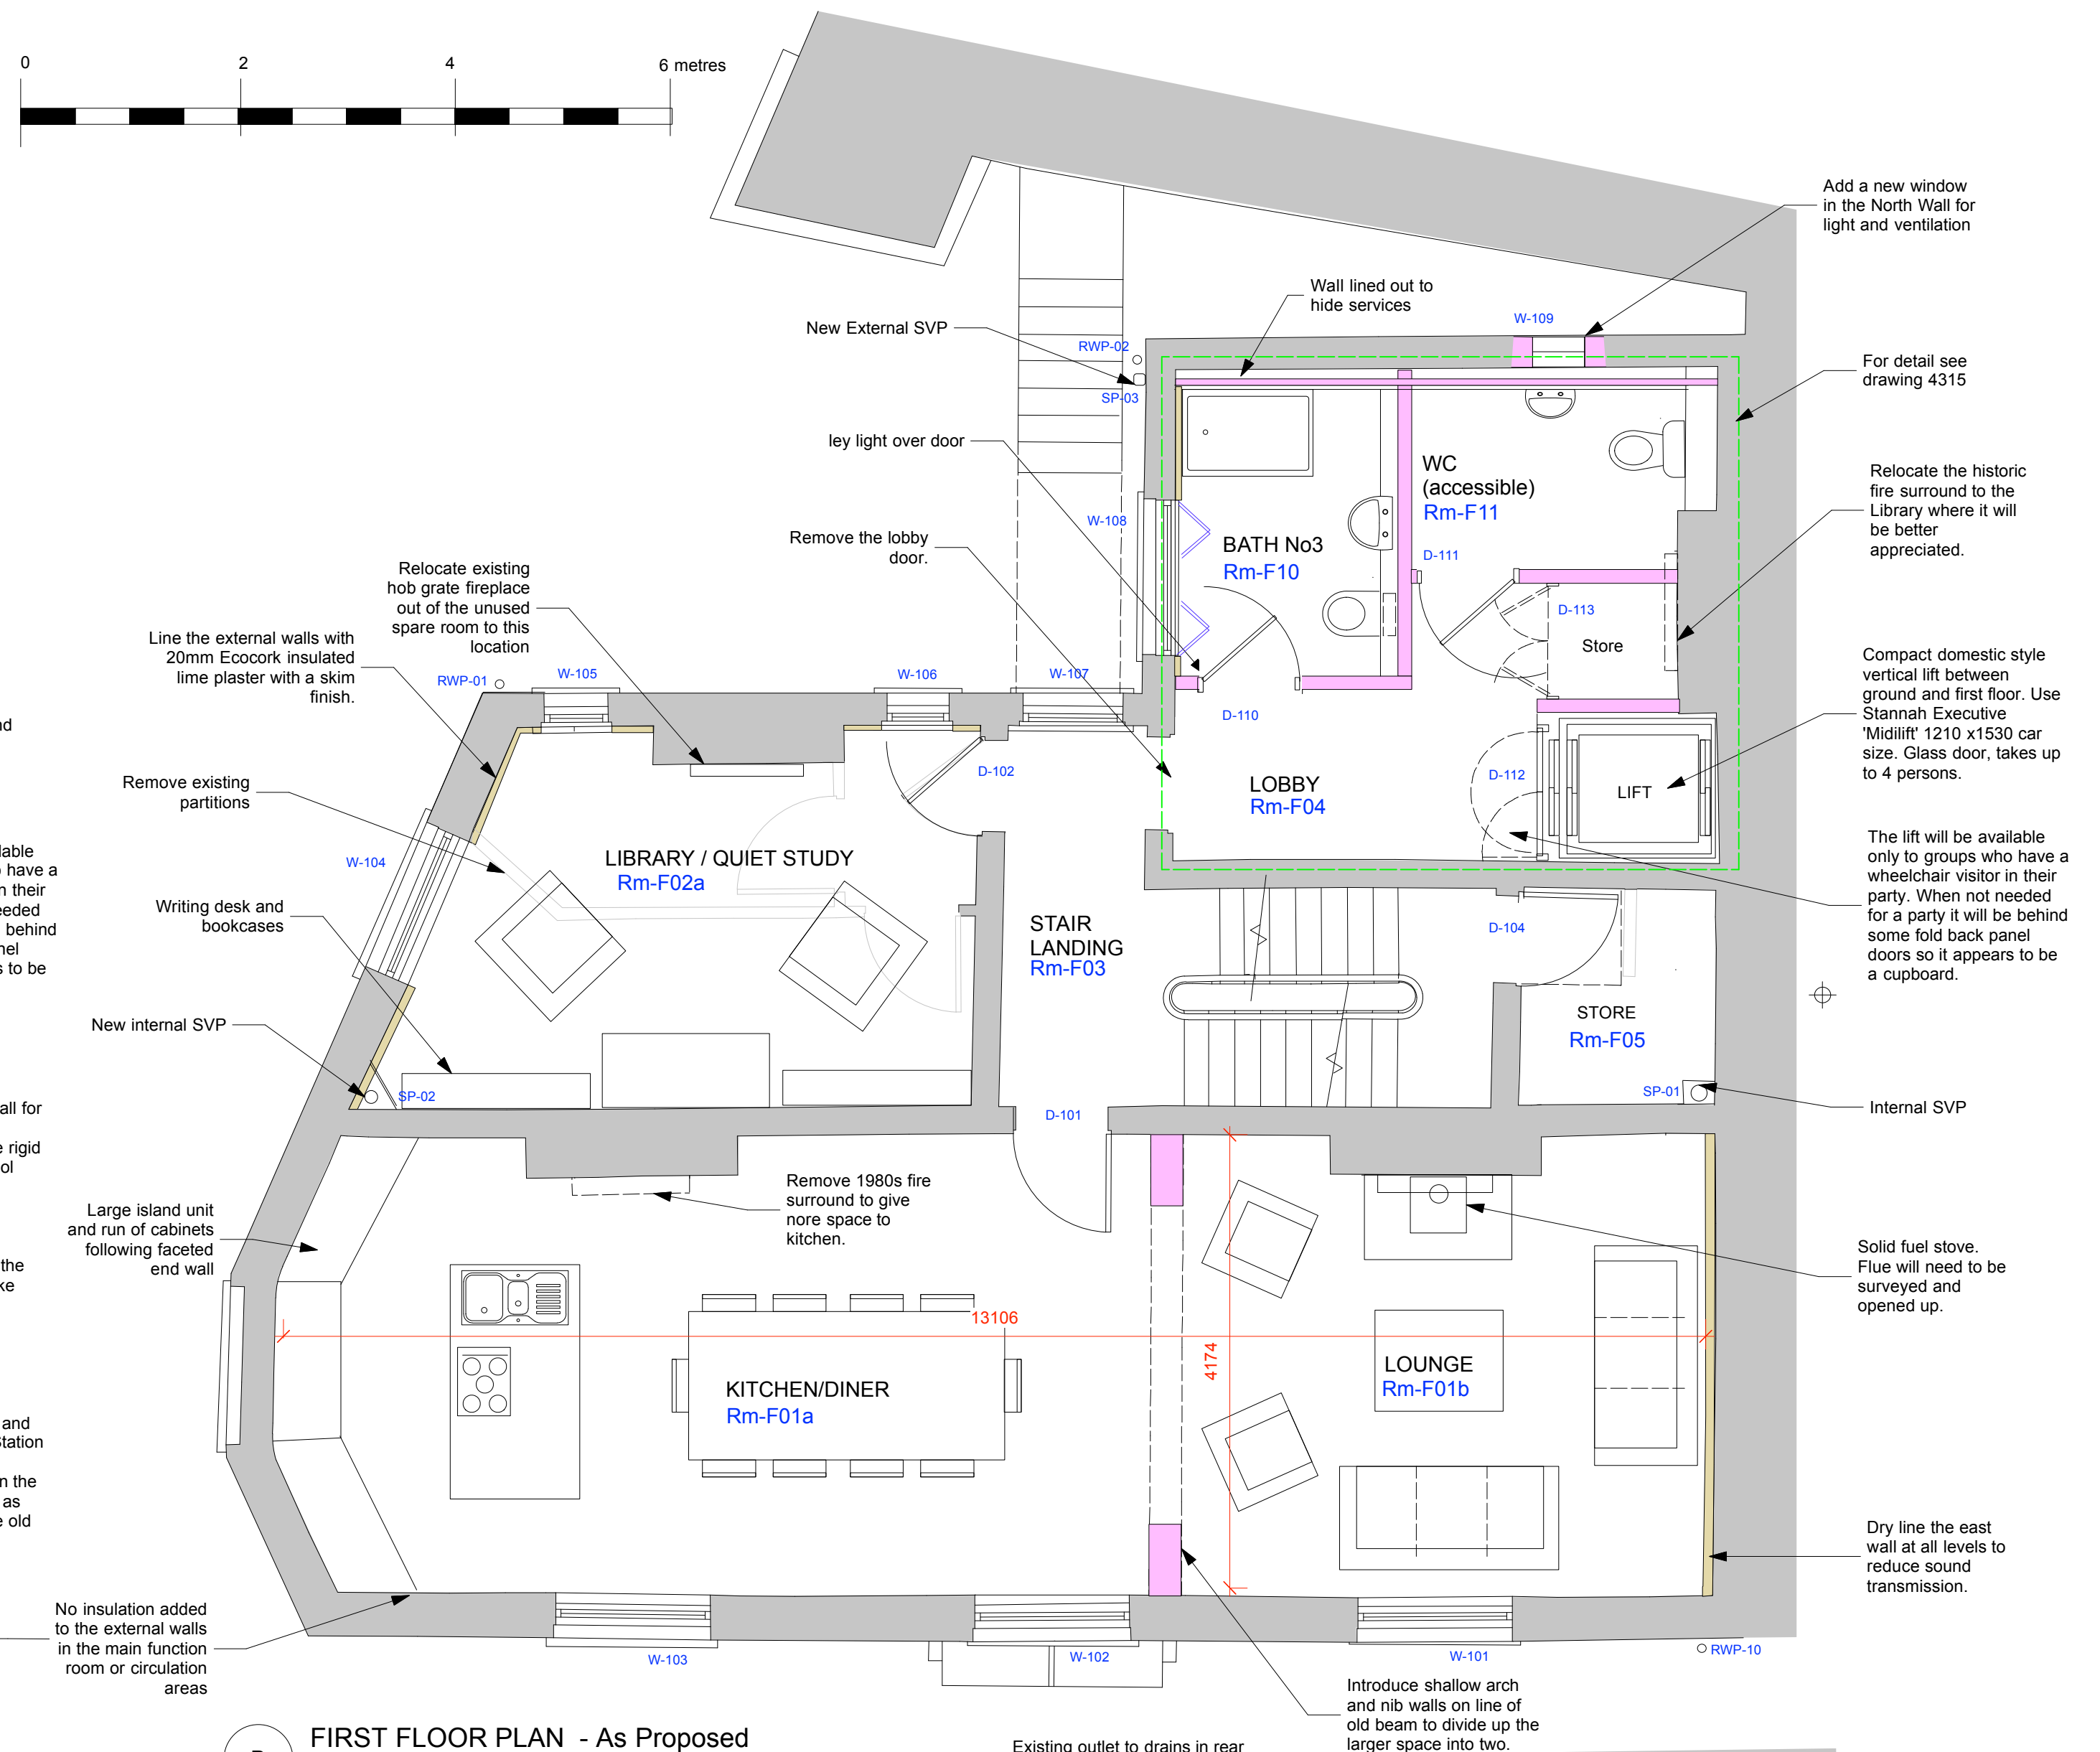


B FIRST FLOOR PLAN - As Proposed
1:50 at A1

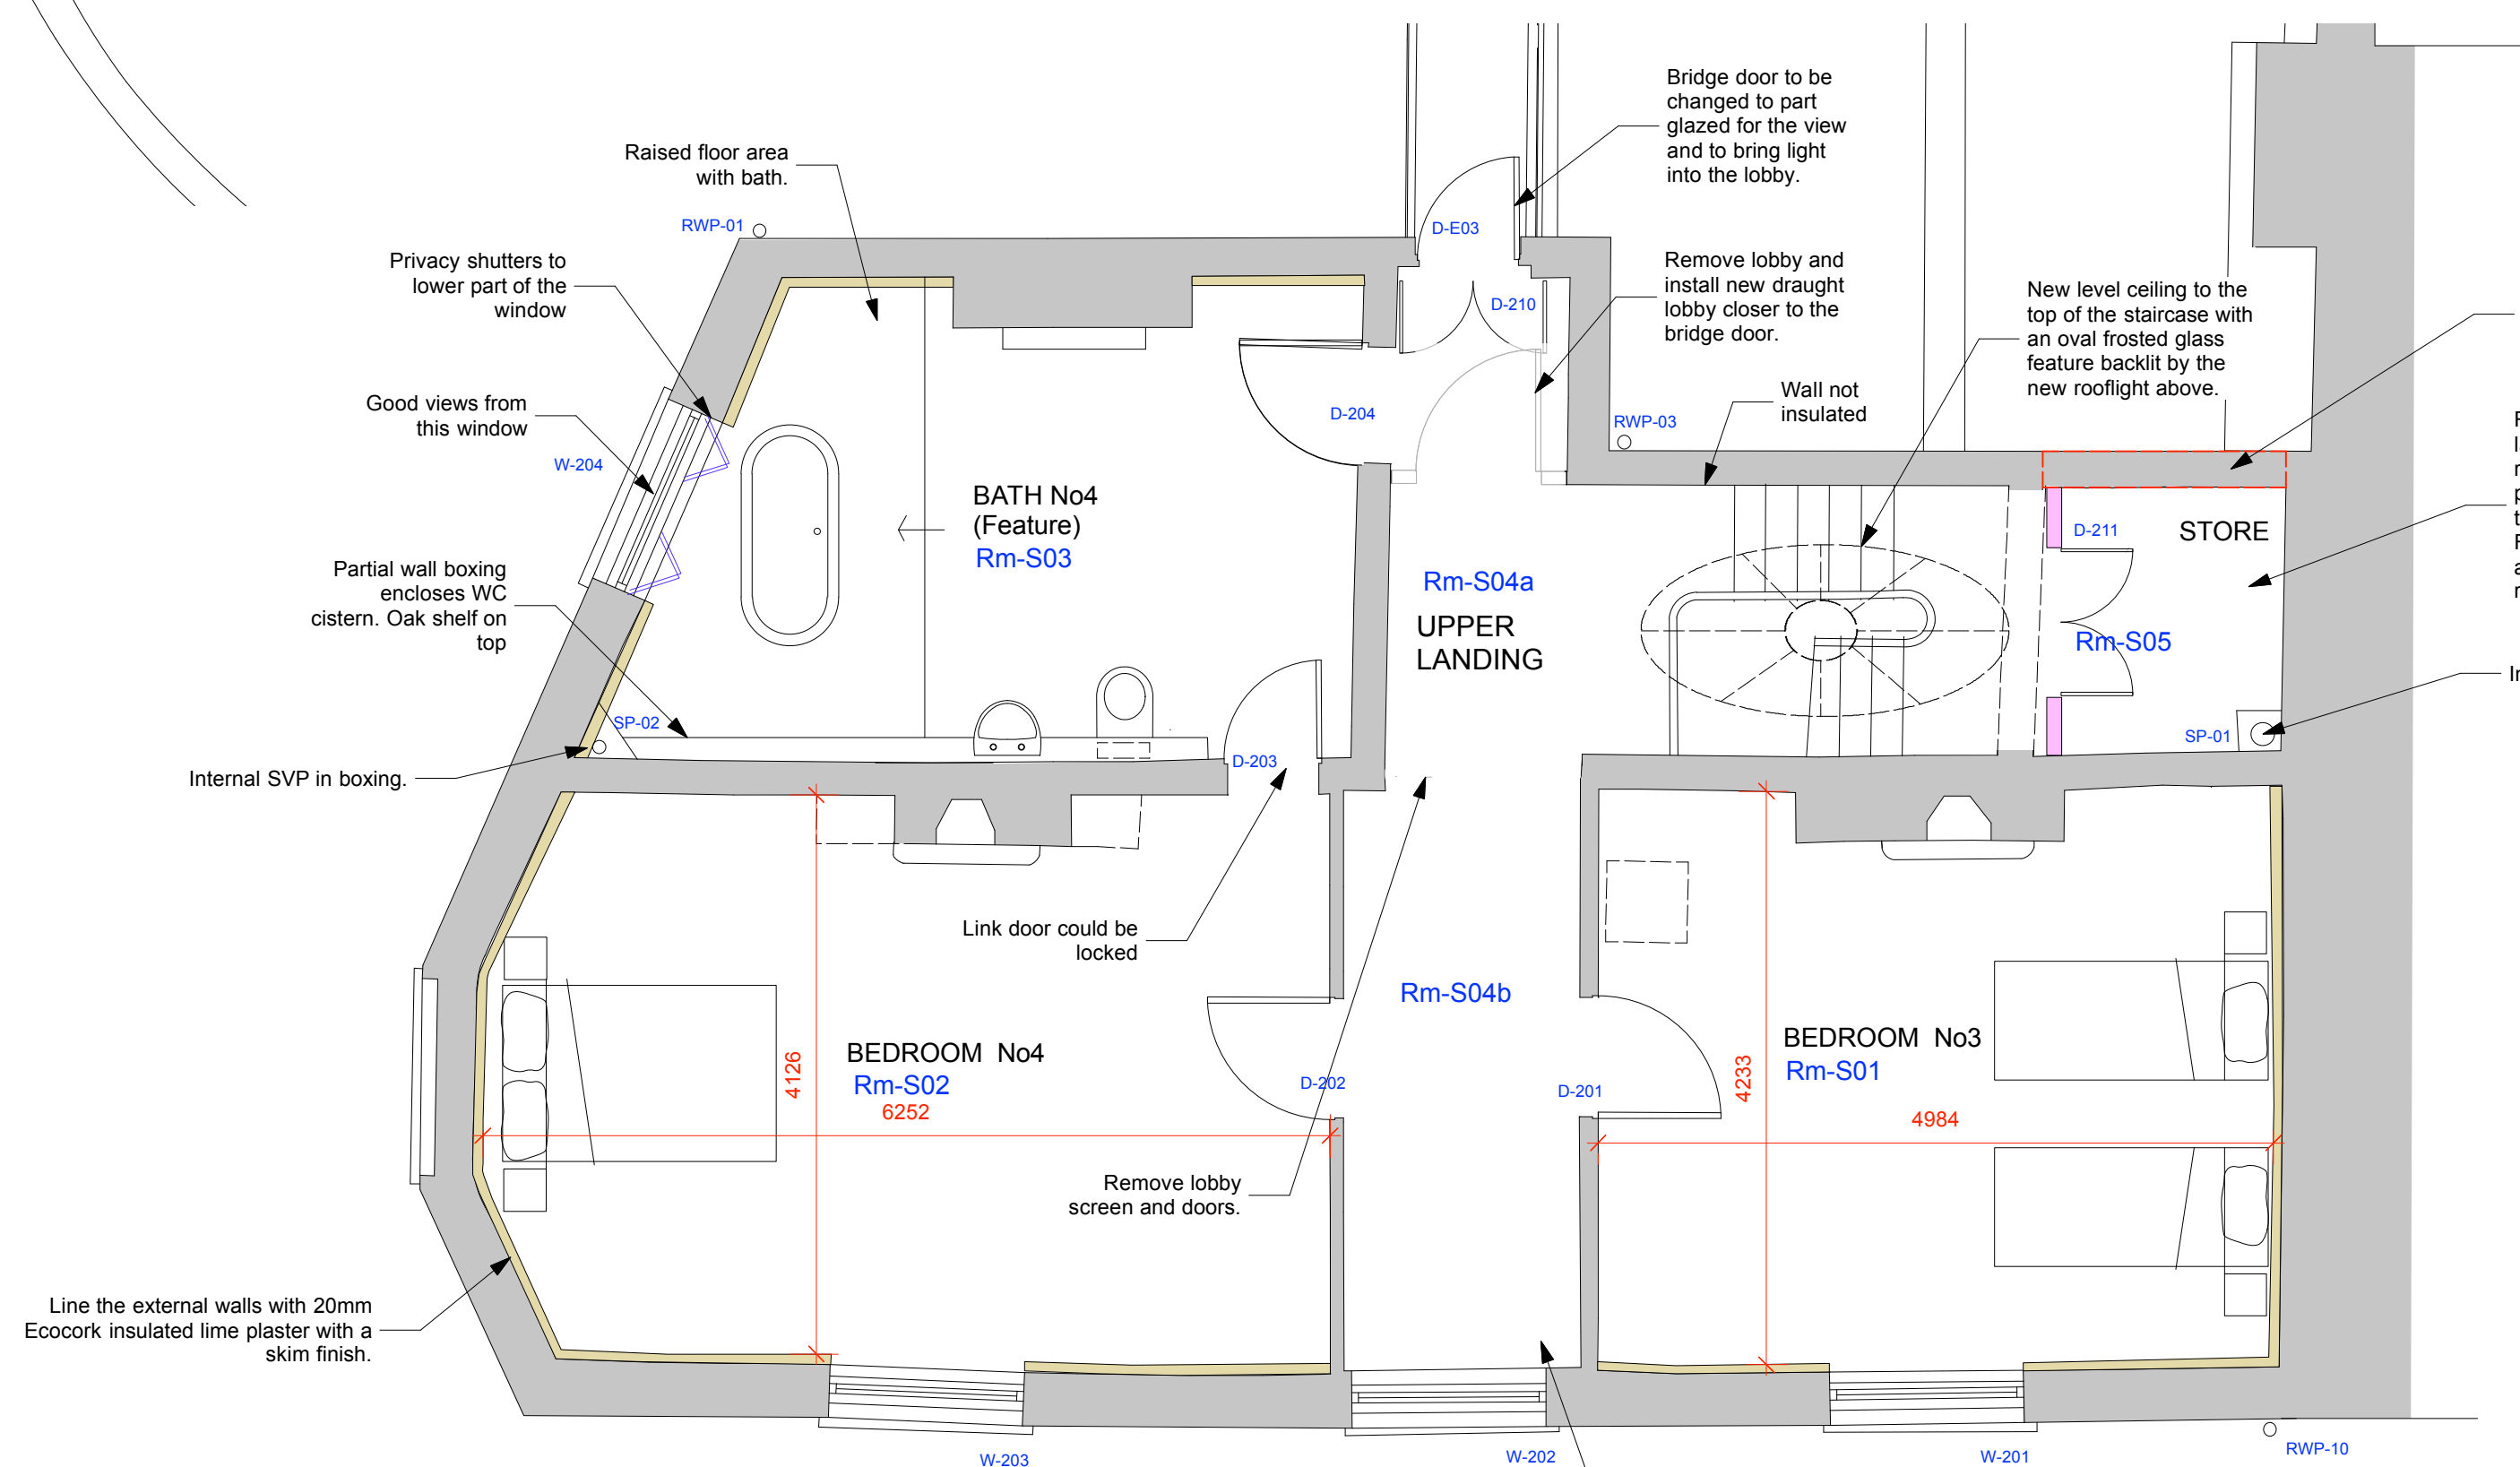

C SECOND FLOOR PLAN - As Proposed
1:50 at A1

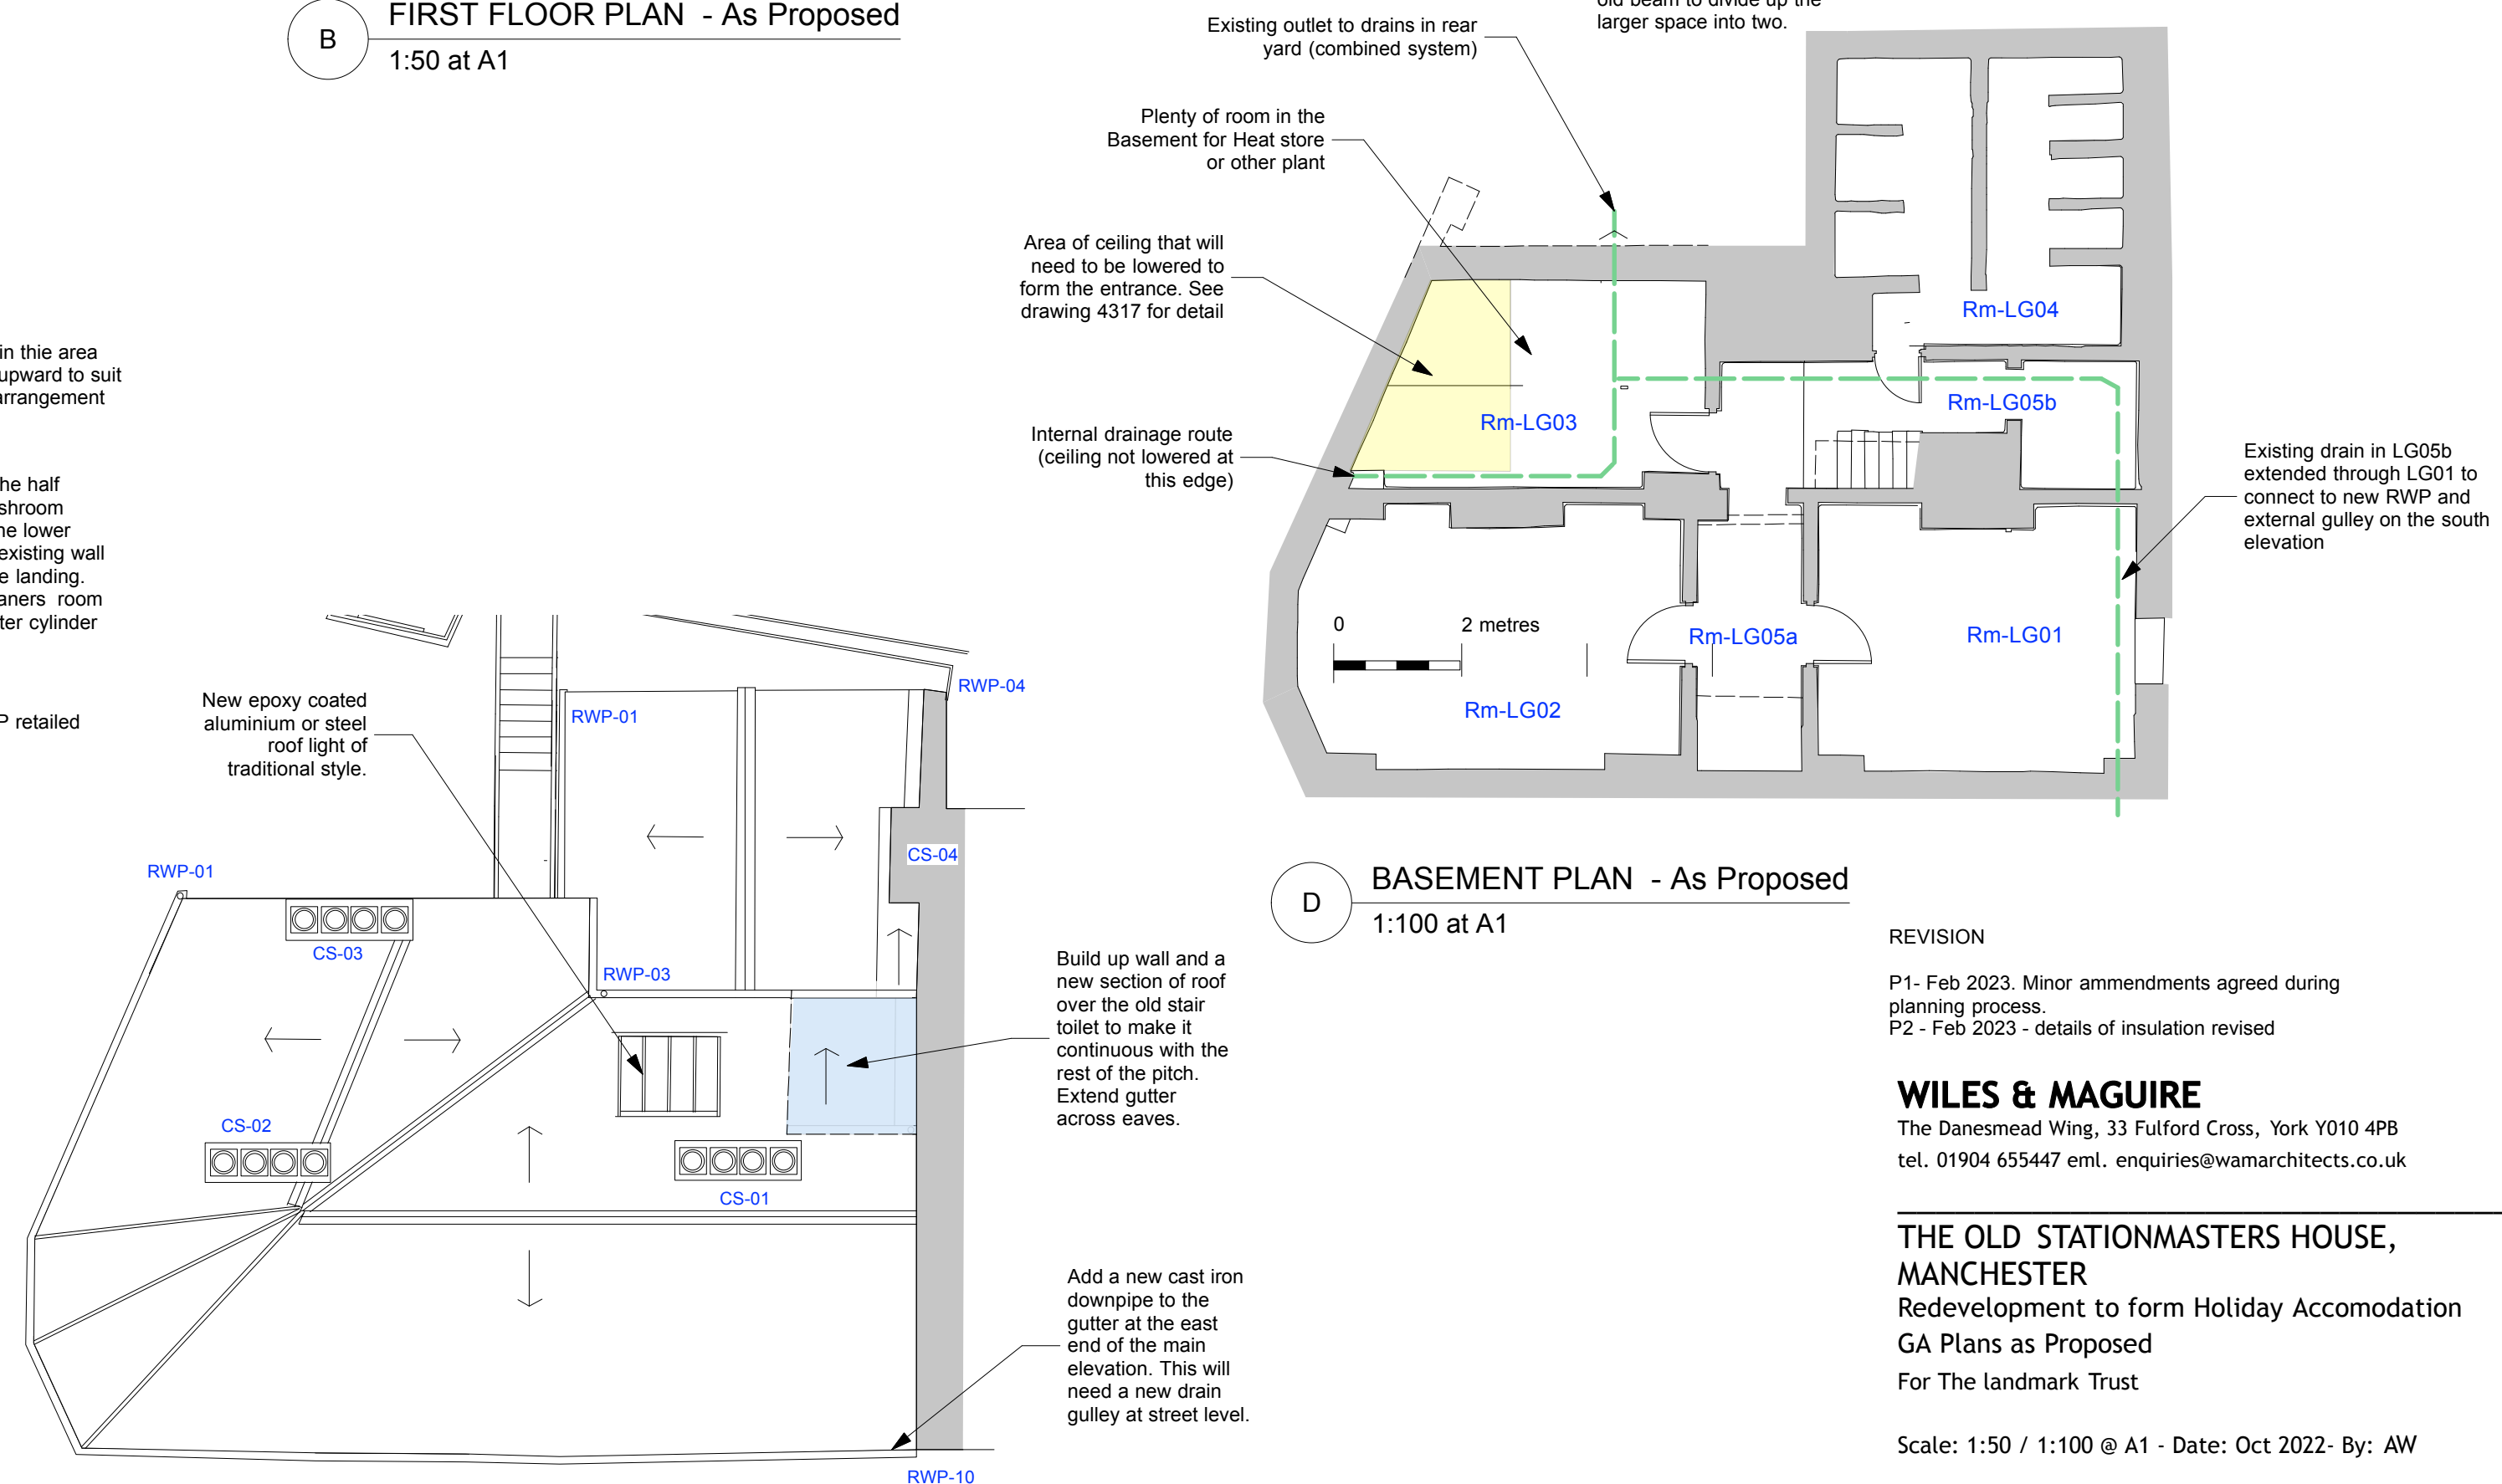

D BASEMENT PLAN - As Proposed
1:100 at A1

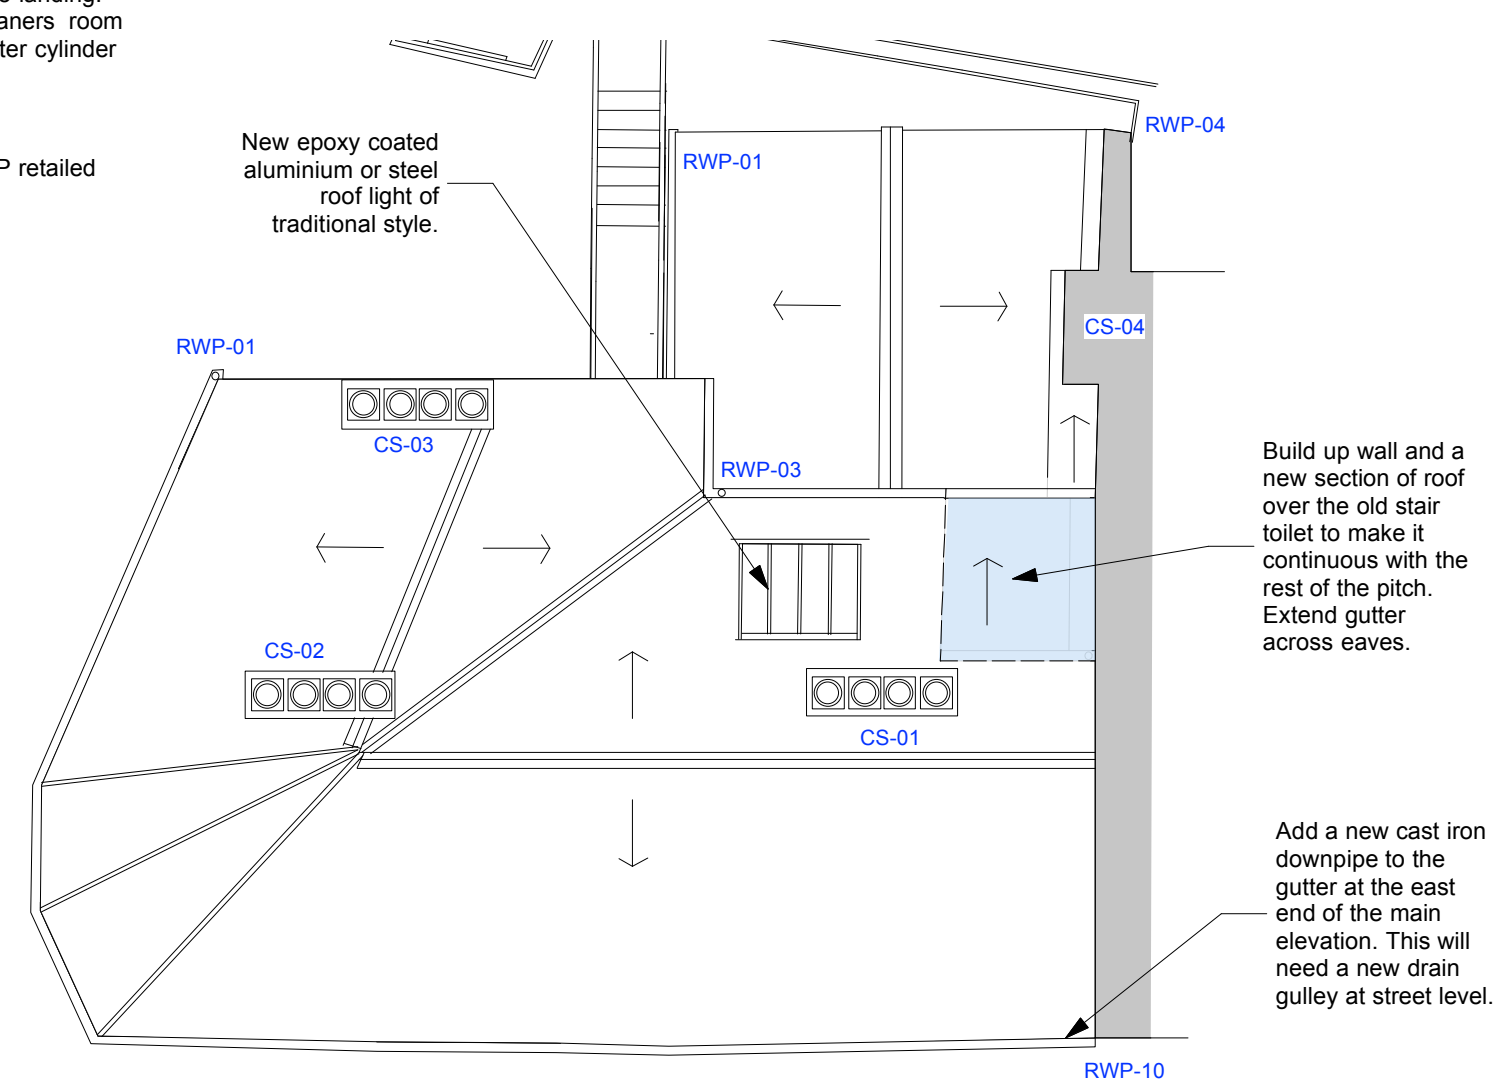

E ROOF PLAN - As Proposed
1:100 at A1

REVISION
P1- Feb 2023. Minor amendments agreed during planning process.
P2 - Feb 2023 - details of insulation revised

WILES & MAGUIRE
The Danesmead Wing, 33 Fulford Cross, York YO10 4PB
tel. 01904 655447 eml. enquiries@wamarchitects.co.uk

THE OLD STATIONMASTERS HOUSE, MANCHESTER
Redevelopment to form Holiday Accommodation
GA Plans as Proposed
For The landmark Trust

Scale: 1:50 / 1:100 @ A1 - Date: Oct 2022- By: AW

STAT:01/4311 REVISION: P2

• DO NOT SCALE FROM THIS DRAWING
• THE CONTRACTOR IS TO CHECK ALL DIMENSIONS ON SITE
• THIS DRAWING IS SUBJECT TO COPYRIGHT