



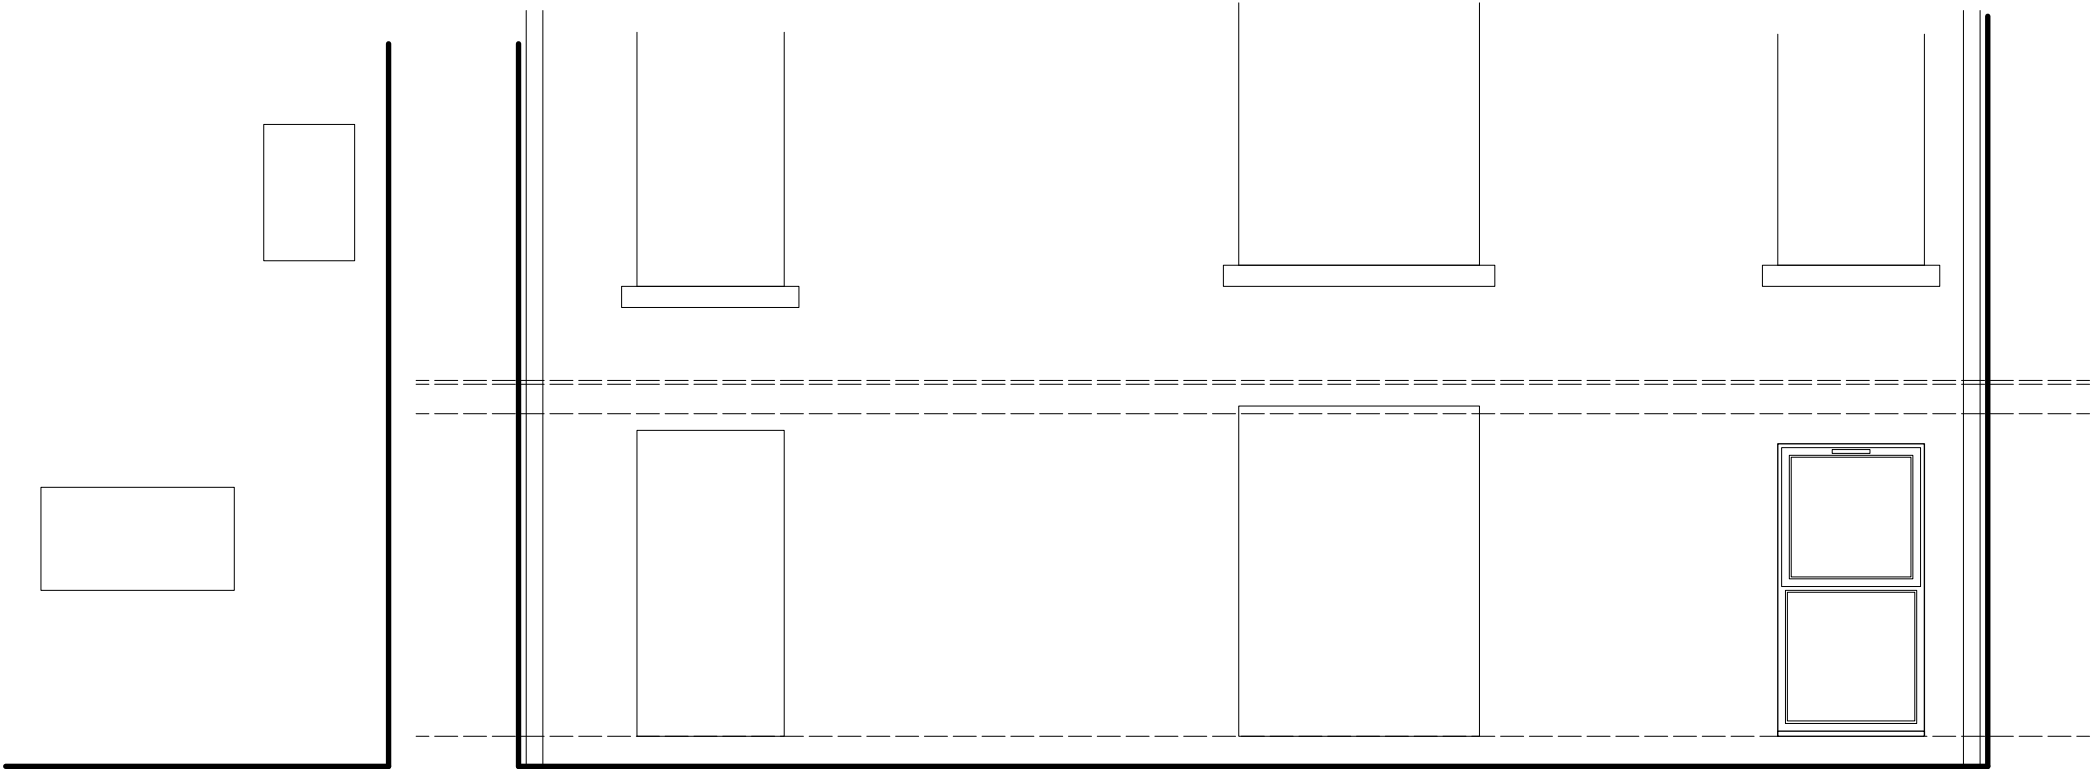

Side Elevation

Rear Elevation

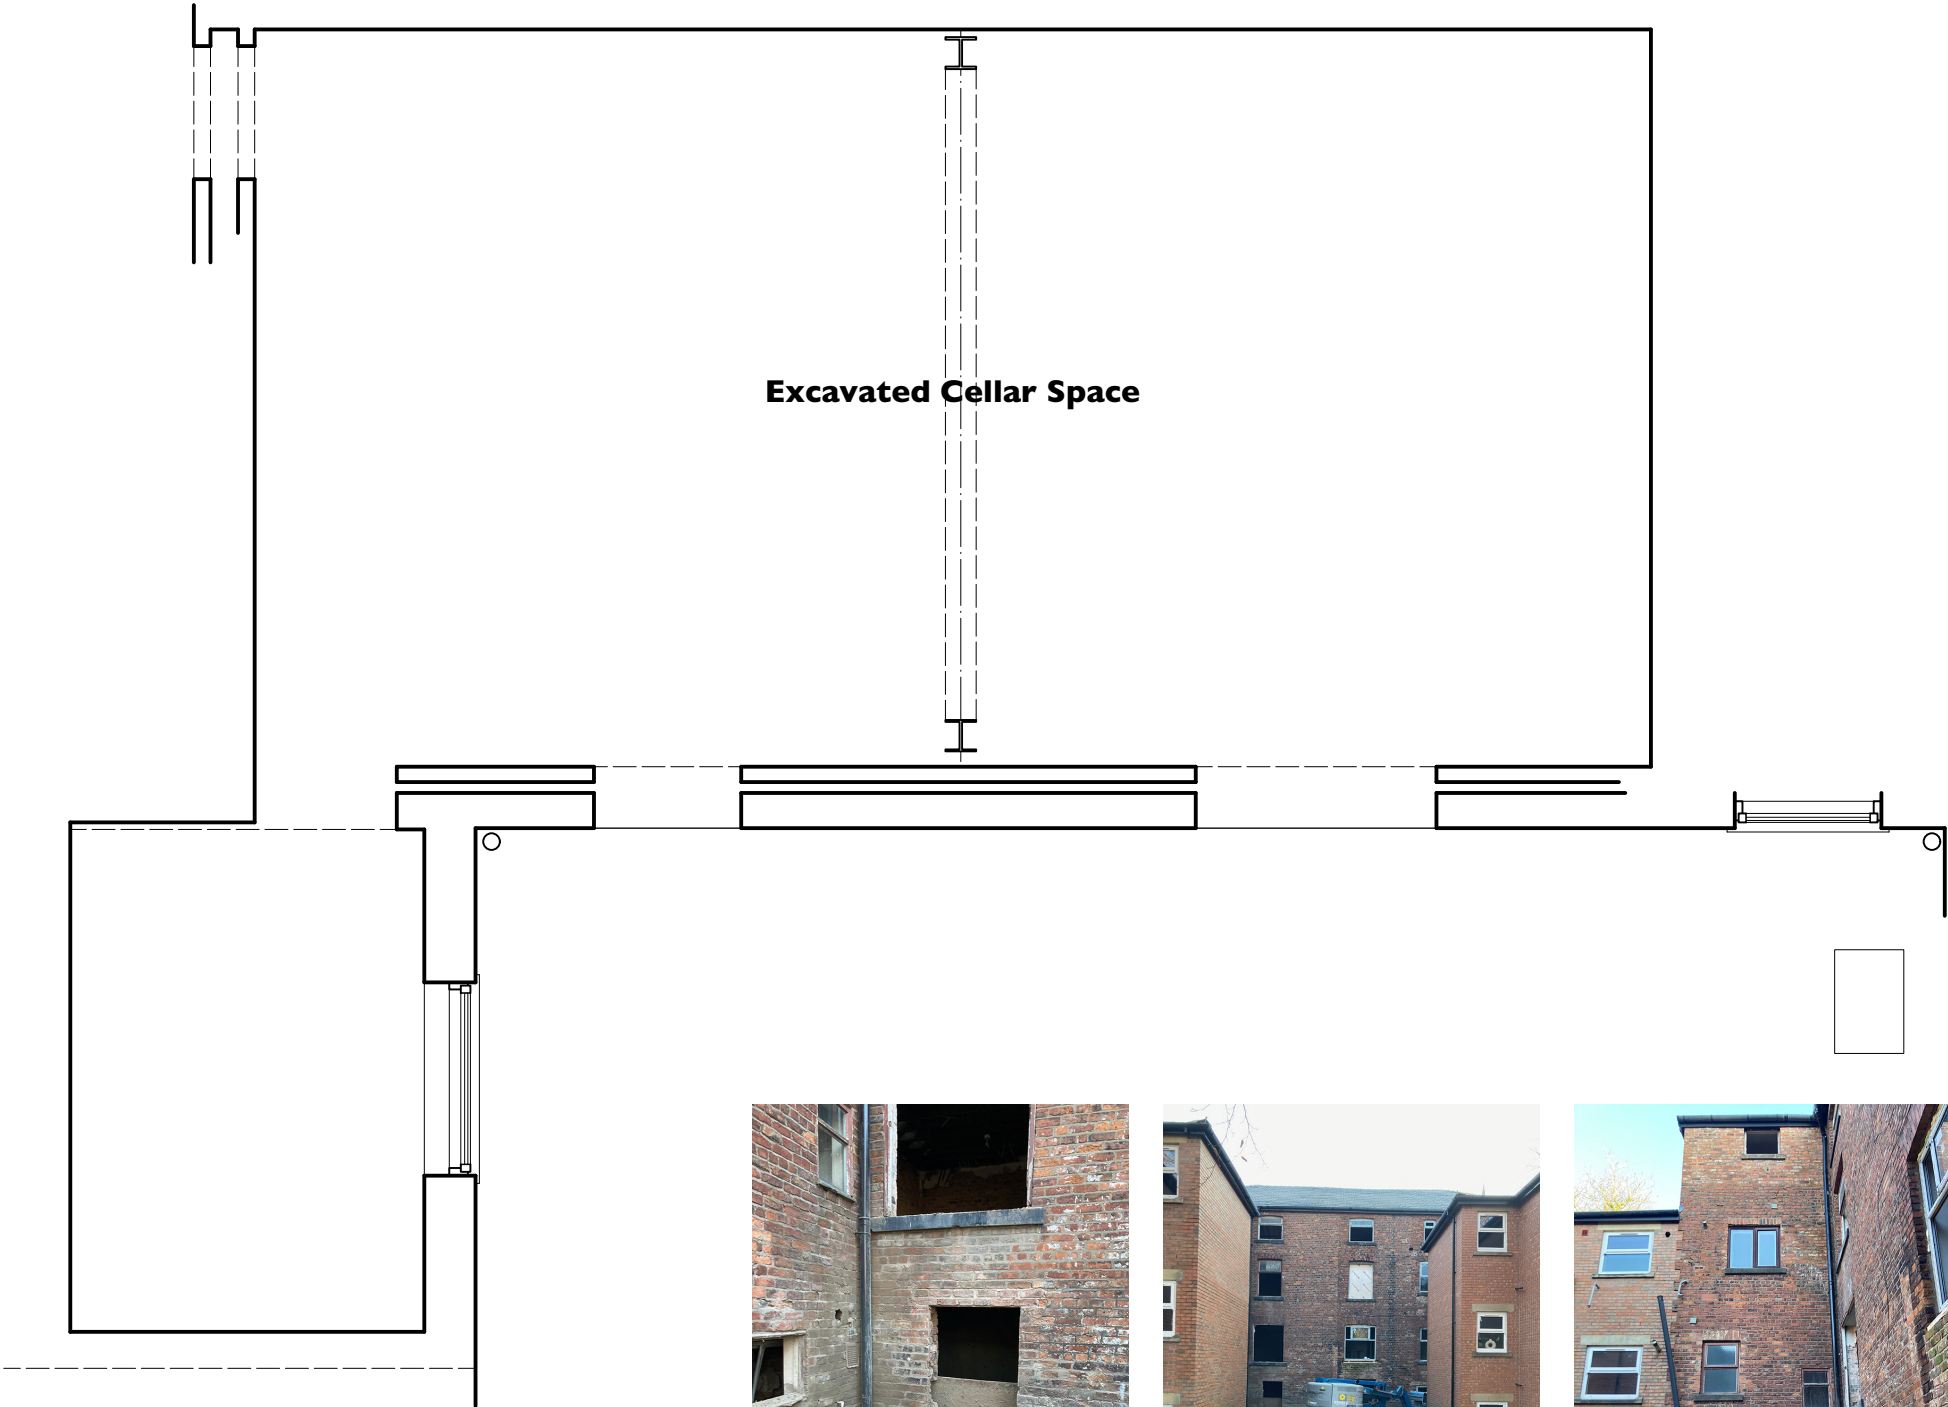

Basement Level Plan



DRAWING SCALE			re form [architects and urban strategists] ltd 14 Adhol Road Whalley Range Manchester M16 8QN T 07976 746 680 e@mail@re-form.org.uk	Client		Drawing Title		Status	
				C6H12 Construction		Plans & Elevations As Existing			
				Project Title		Job No.		Drawing No.	
				Proposed Additional Apartment Within New Residential Development At 24-26 Whalley Road, Whalley Range, Manchester, M16		RD CH 22-435		003	
								Rev.	
								A	
A	23.01.23	Side elevations and photos included							
Rev.	Date	Comments							