


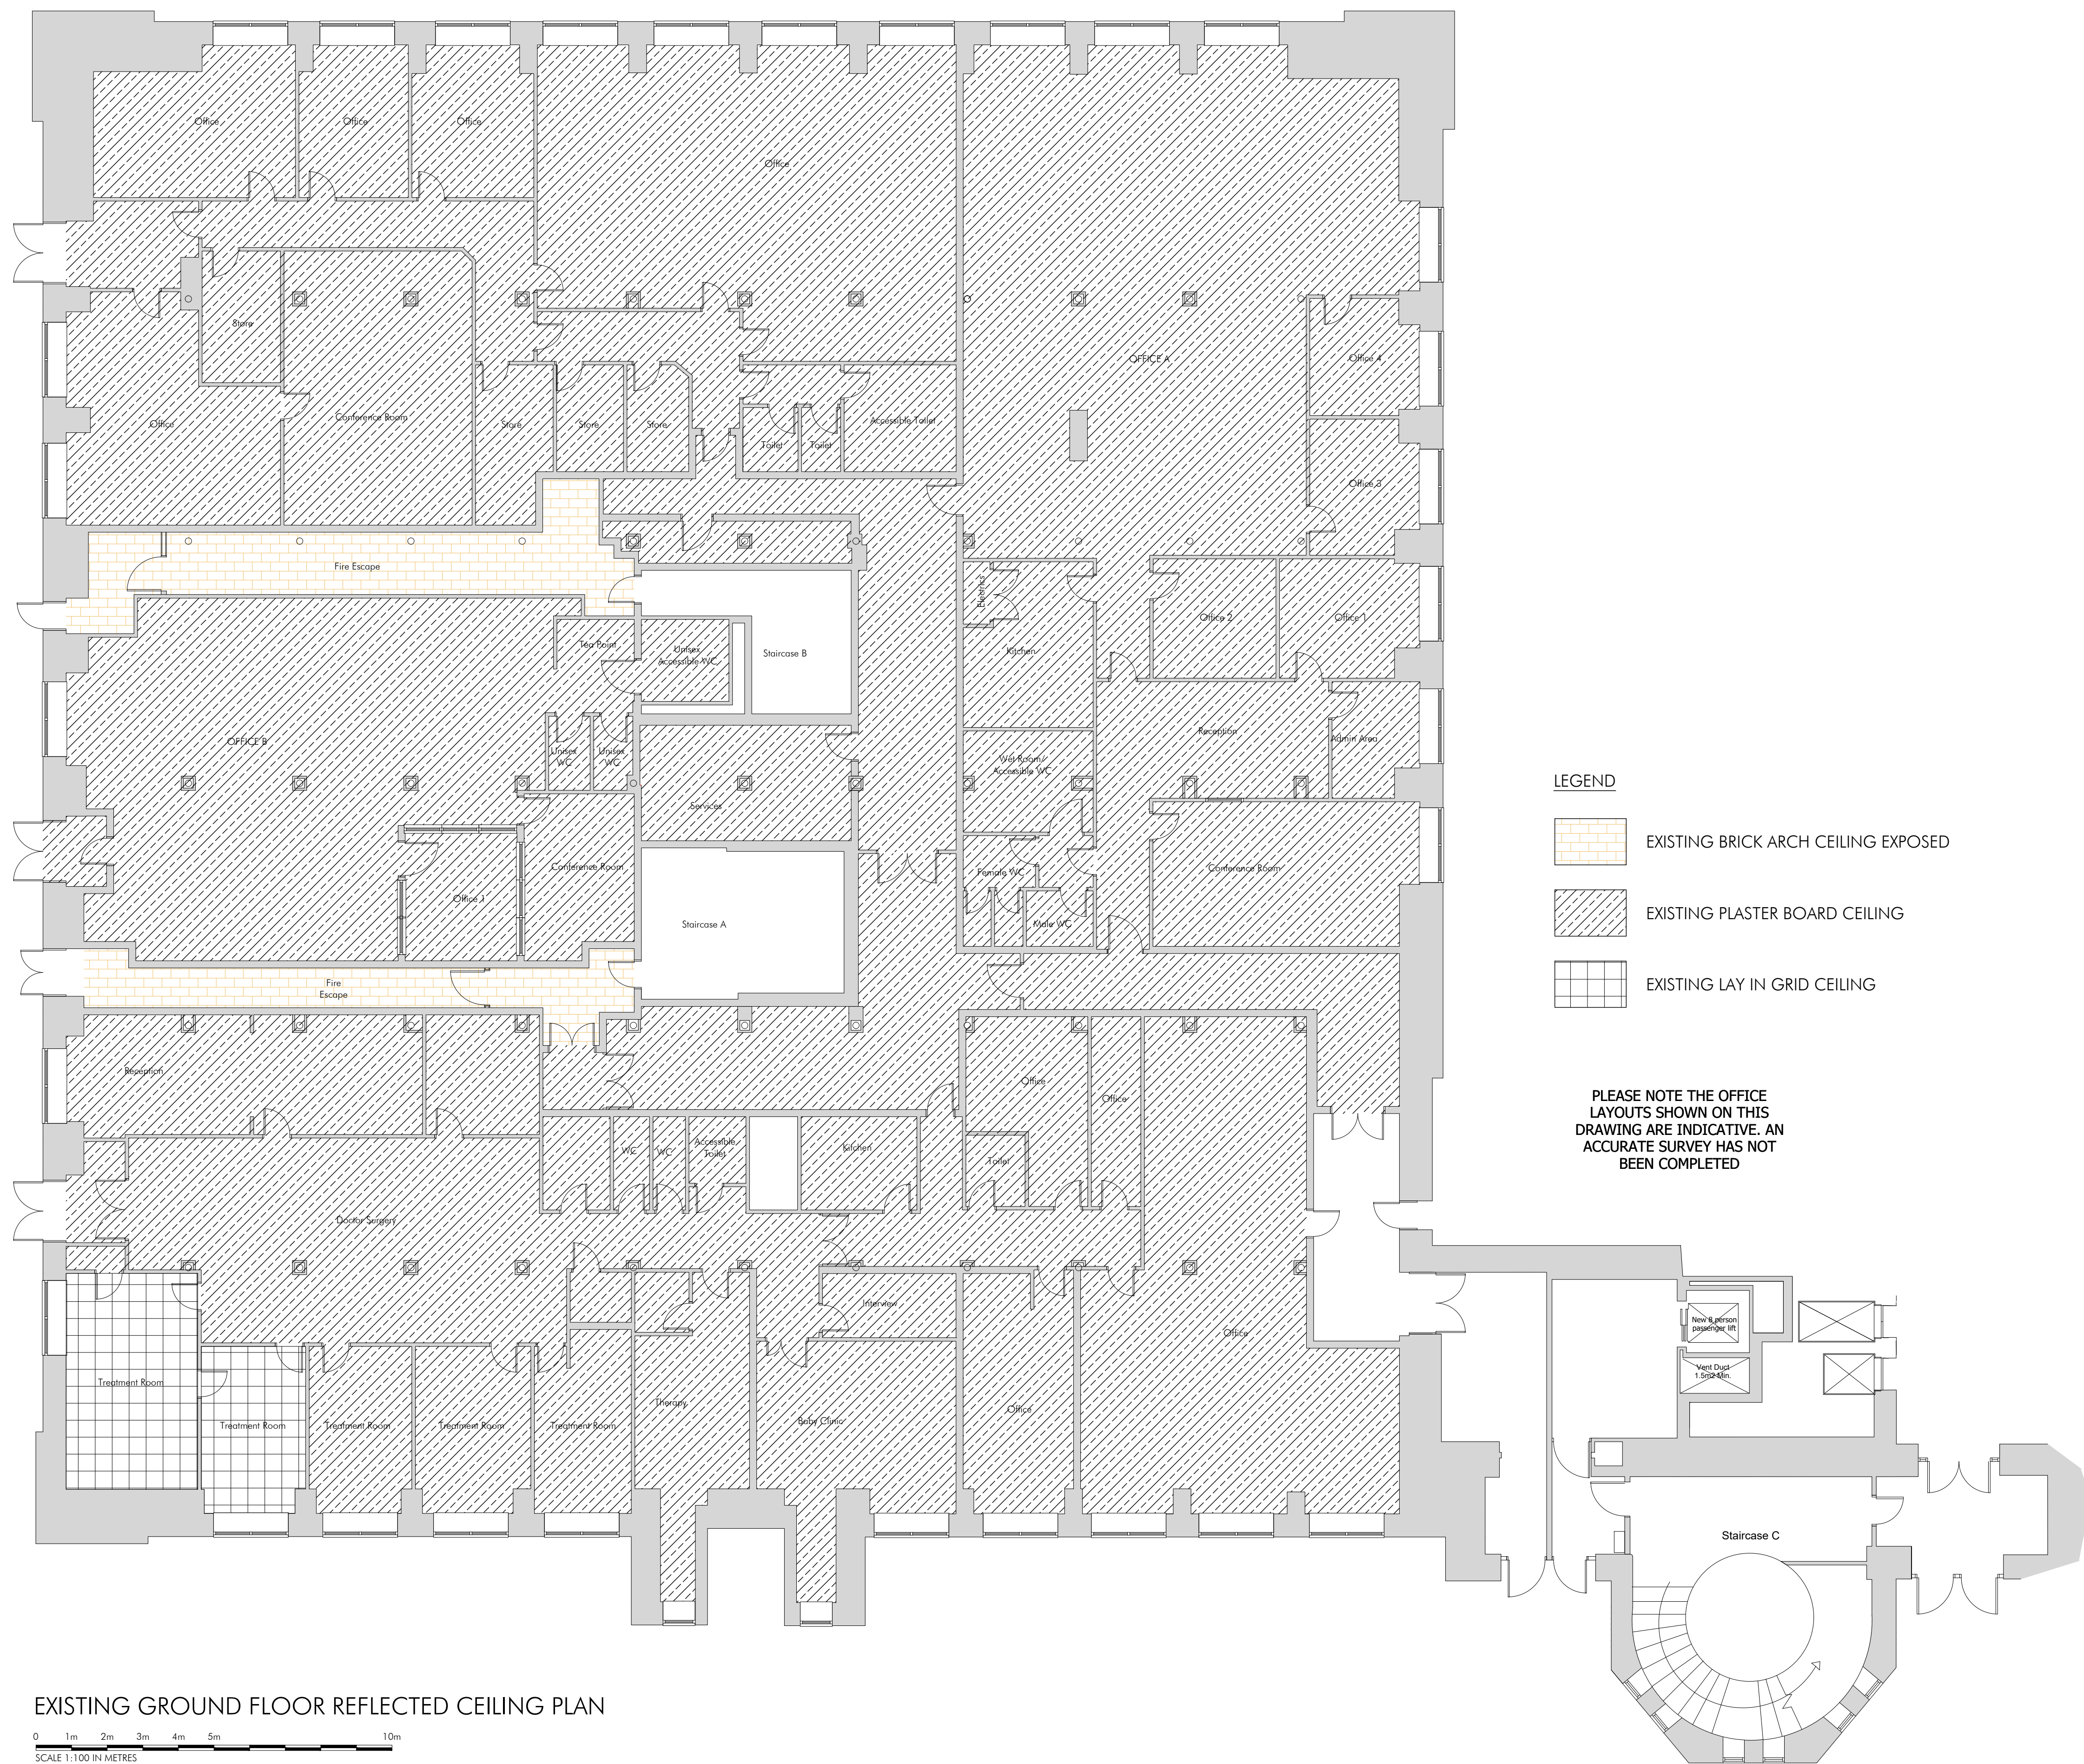

EXISTING GROUND FLOOR REFLECTED CEILING PLAN

0 1m 2m 3m 4m 5m 10m

SCALE 1:100 IN METRES

- LEGEND
- EXISTING BRICK ARCH CEILING EXPOSED
 - EXISTING PLASTER BOARD CEILING
 - EXISTING LAY IN GRID CEILING

PLEASE NOTE THE OFFICE LAYOUTS SHOWN ON THIS DRAWING ARE INDICATIVE. AN ACCURATE SURVEY HAS NOT BEEN COMPLETED

PHD DRAWN	DRAWN REVISION	DEC 22 DATE	VER
--------------	-------------------	----------------	-----

ALLISON PIKE

ARCHITECTS & DESIGNERS

7 Buxton Road West, Disley,
Stockport, Cheshire, SK12 2AE.
Website: www.allisonpike.com

Telephone: 01663 763000
Facsimile: 01663 766772
Email: studio@allisonpike.com

© Allison Pike Partnership Limited.

PROJECT

MEDLOCK
VICTORIA MILL
MILES PLATTING

TITLE

PLANNING AND LISTED BUILDING APPLICATION
EXISTING GROUND FLOOR REFLECTED CEILING PLAN

SCALE

1:100 @ A1

JOB No MED02	DRAWING No AP311	REV /
-----------------	---------------------	----------