
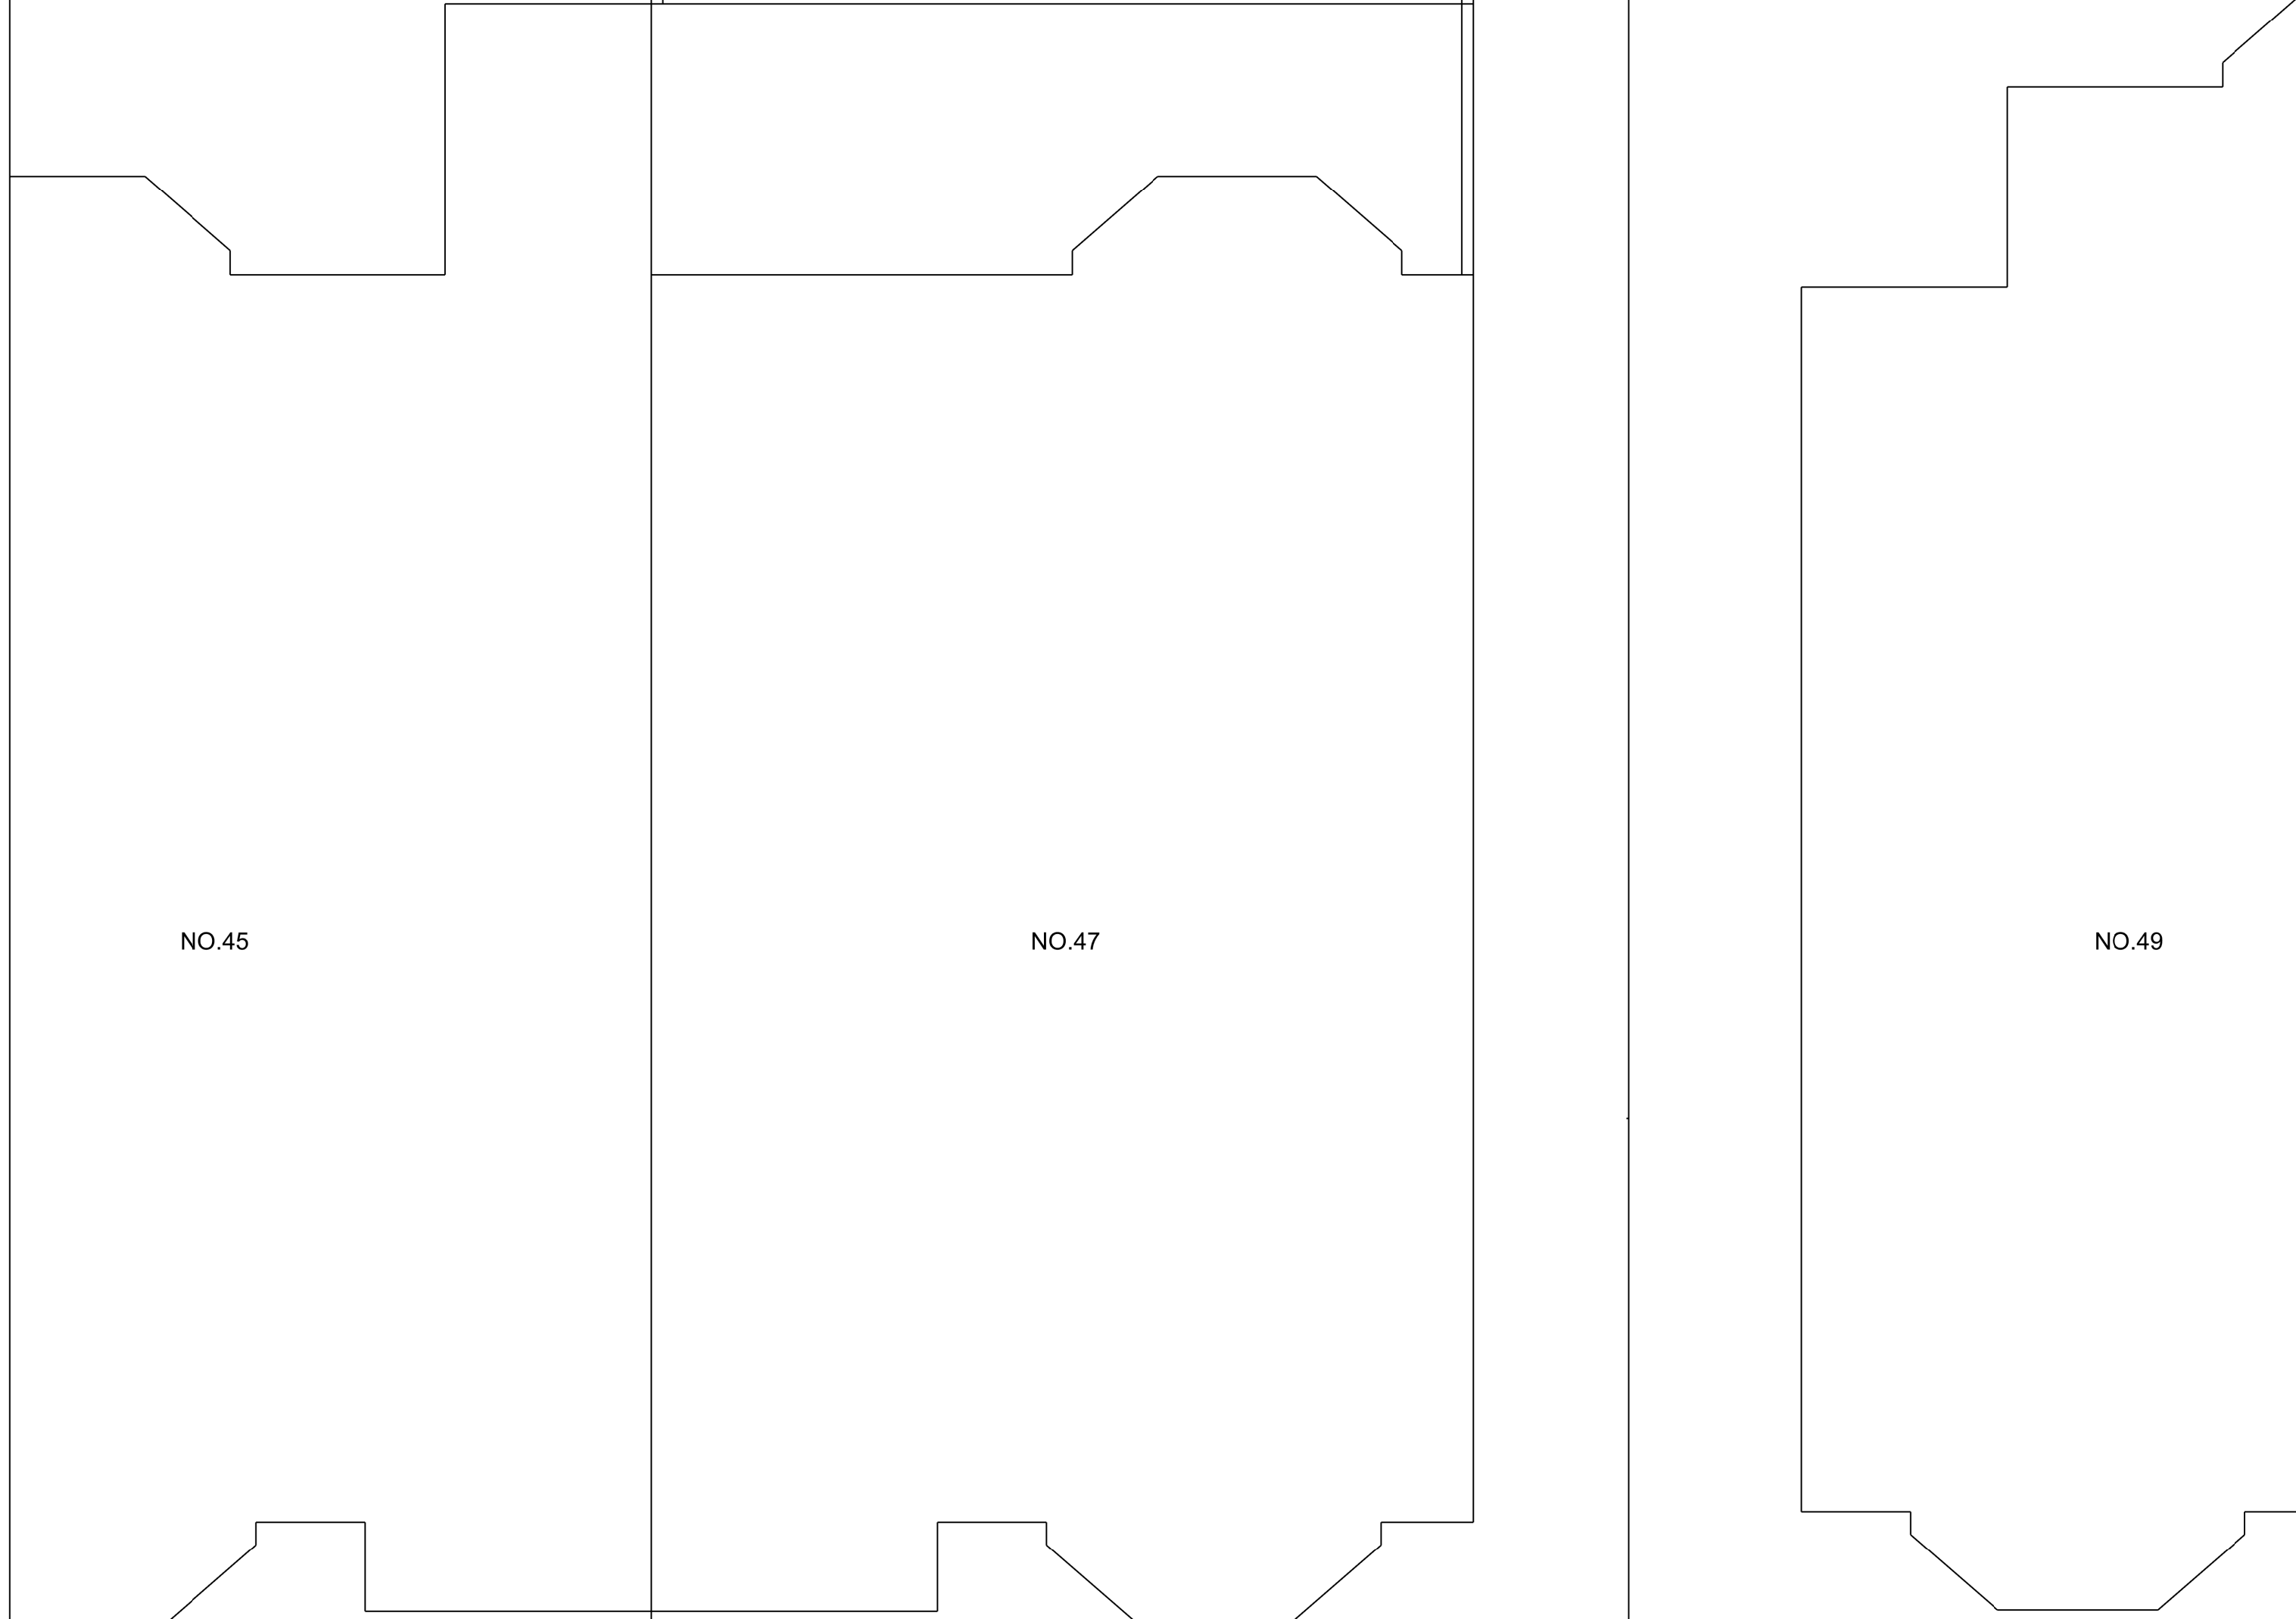


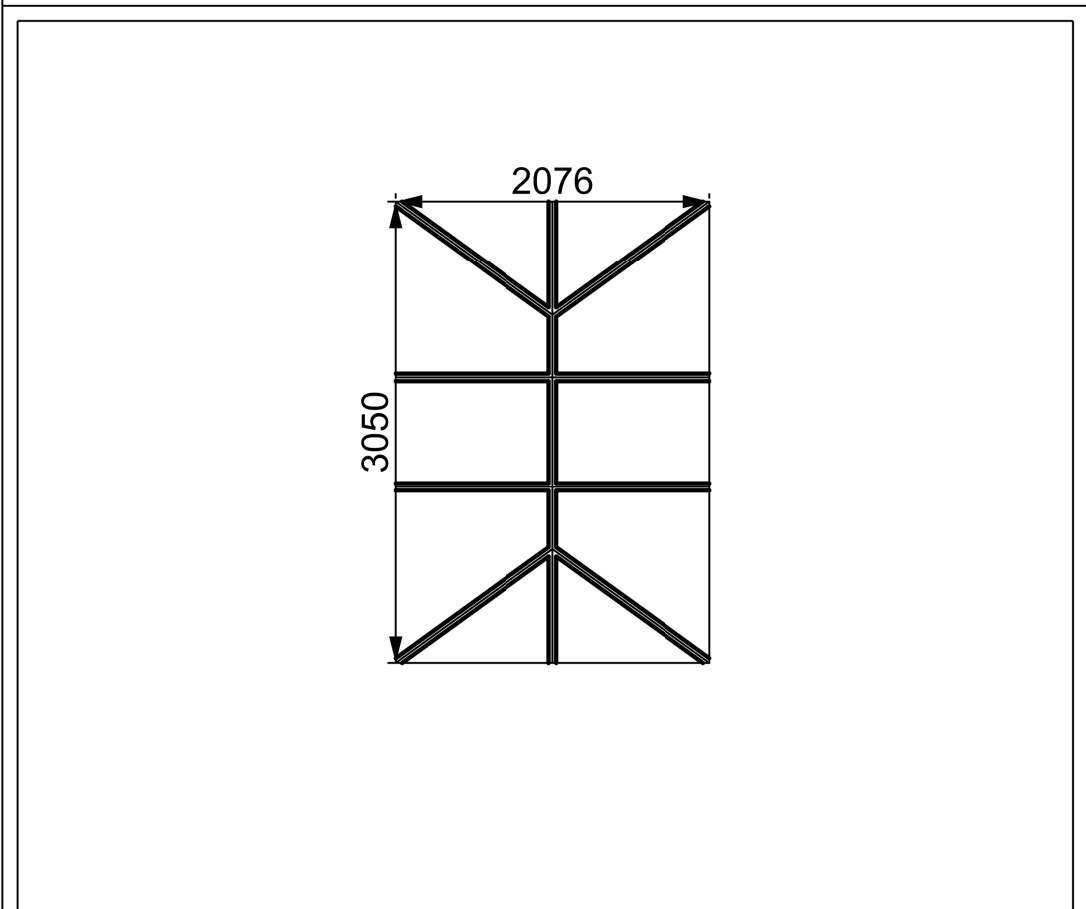

DR NO	PRR.01	REV	01	SCALE	1:50 @A2	DRAWN	FB	CHECKED	FB	REVISIONS	DATE	DESCRIPTION
TITLE	PROPOSED ROOF PLAN											
SITE	47 DUDLEY ROAD, MANCHESTER, M16 8FW											