


REVISIONS			
Rev.	Note	Date	By
A	Ridge Heights adjusted. Rear section moved away from Lancaster Road. Pitched roofs amended.	25/11/22	AB
B	Spath road section moved slightly towards Lancaster Road. Flat roof area introduced. Roof Pitches adjusted to suit.	01/12/22	AB
C	Apartment mix altered slightly. Refuse and Guest Suite relocated. apartment removed from top floor and associated roof lowered, minor elevational adjustments.	09/12/22	AB
D	Previous scheme extents overlaid	19/12/22	AB
E	Ridge lines adjusted to match previously refused scheme.	21/02/23	AB

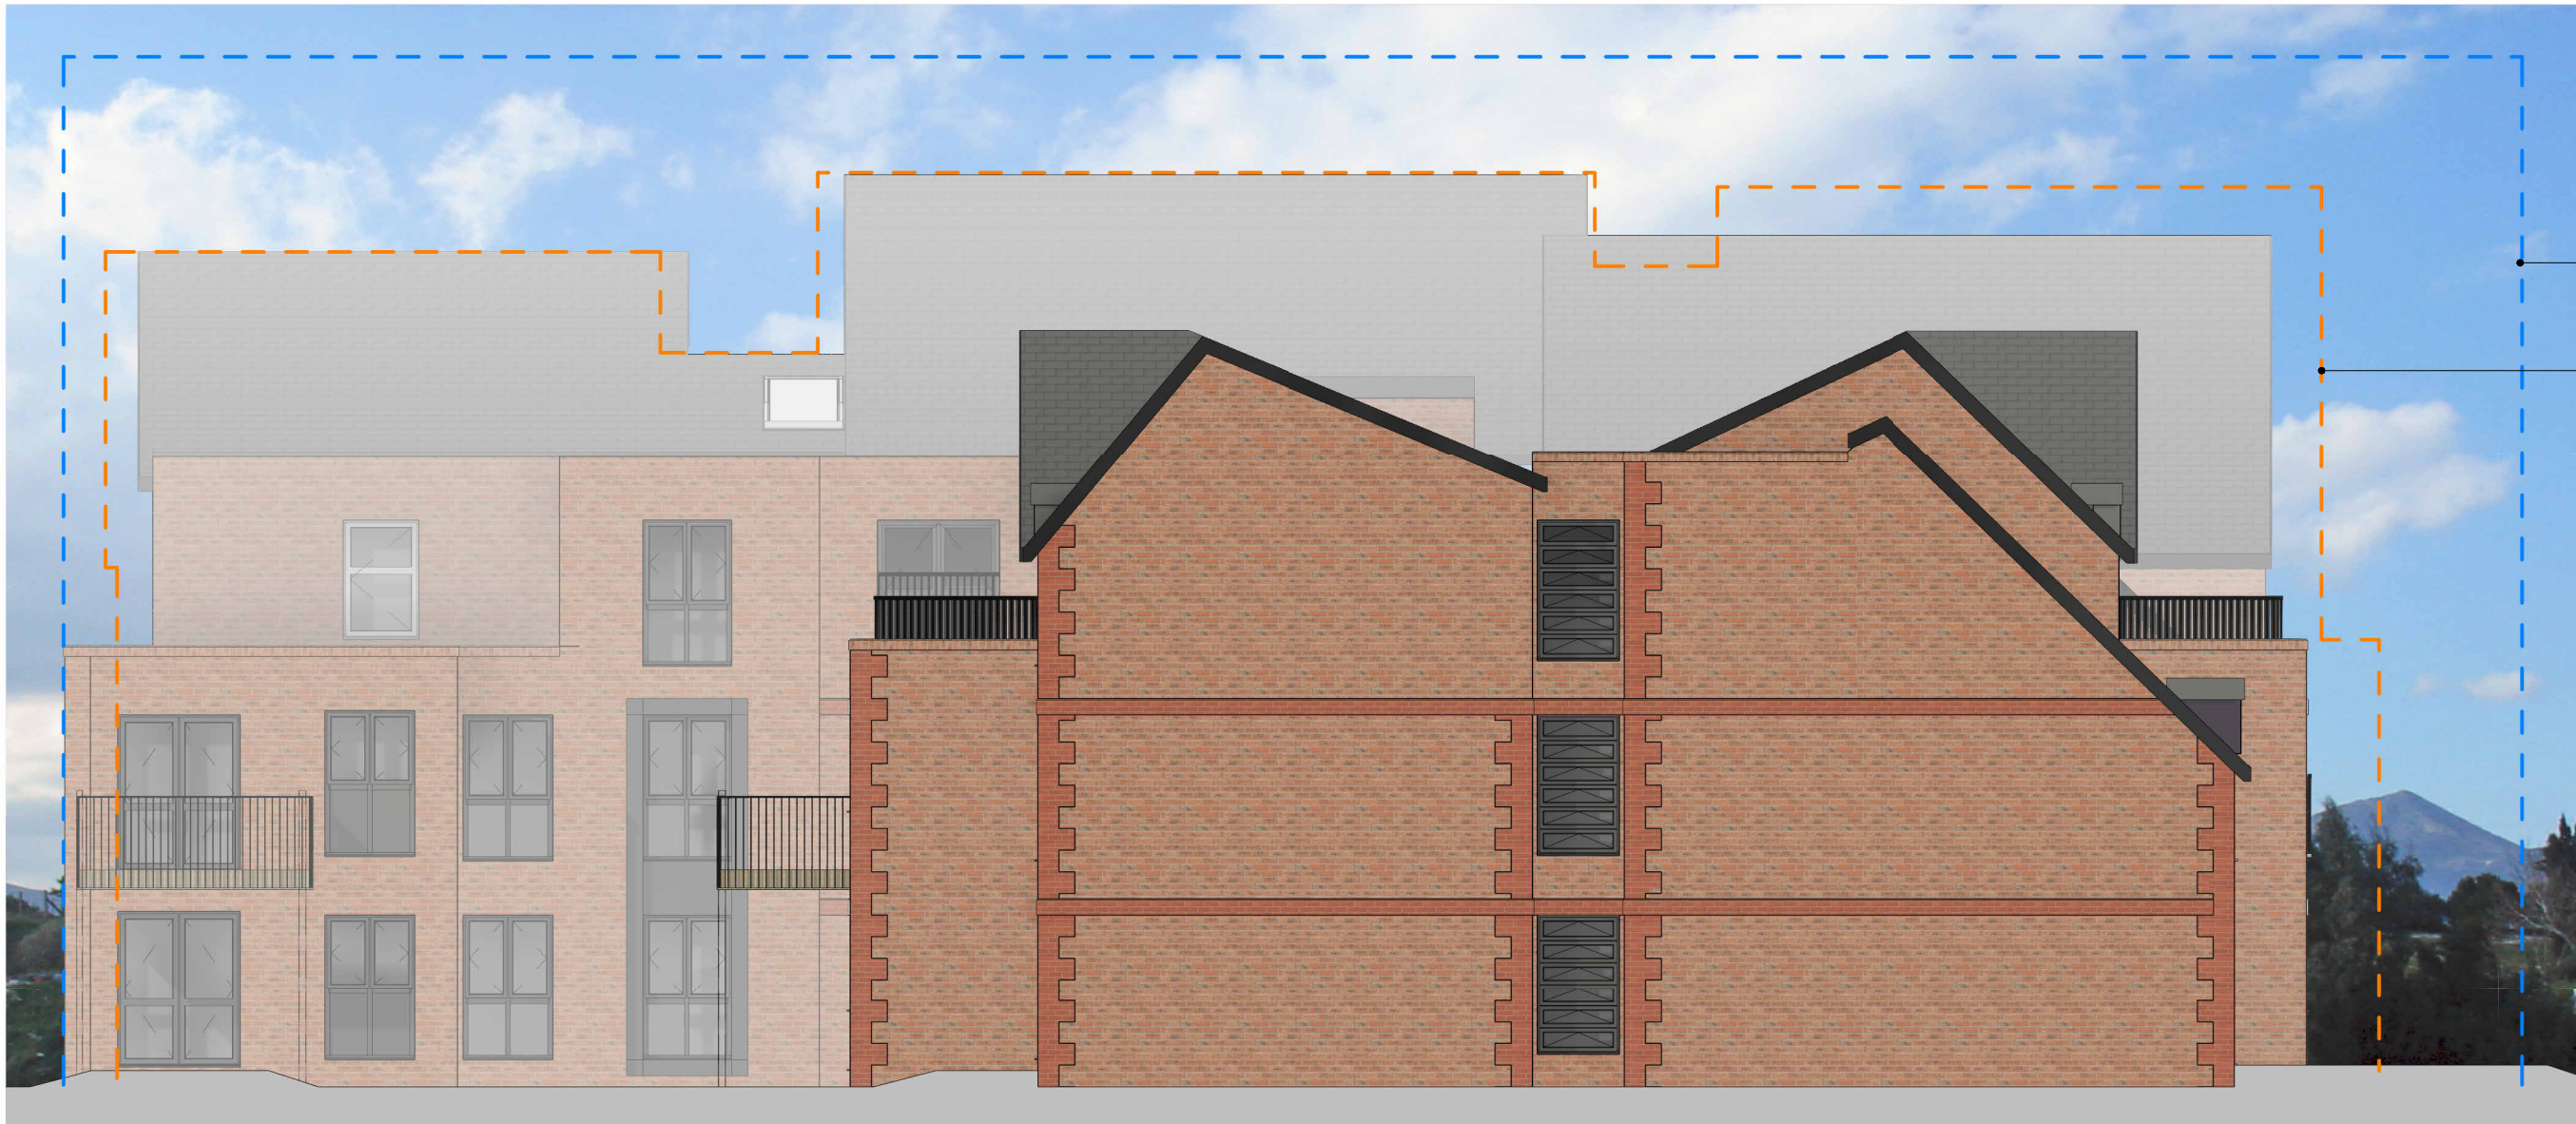


1 South Elevation
1 : 100



2 West Elevation
1 : 100

Extent of the previously refused scheme 128018/FO/2020
Extent of the current live scheme 134946/FO/2022

 

commercial design

architecture | building surveying | urban design

burnaby villa ■ 48 waiting street road ■ fulwood ■ preston ■ pr2 8bp

tel: 01772 774510 fax: 01772 774511 email mck@mckassociates.co.uk

Our Ref.

McCarthy Stone

Life, well lived

Project Title

Spath Road, Didsbury

Drawing Title

Proposed Elevations 2 of 2

Scale	As indicated@A1	Date	21/02/2023 16:26:13
Drawn	AB	Checked	-
Drawing No.			
NO - 2697 -3 -AC -2002 E			
Division	Project No.	Stage / Discipline	Number / Revision

© McCarthy & Stone Retirement Lifestyles Limited
all dimensions to be checked on site prior to commencement of work and any discrepancies shall be immediately reported and resolved prior to work commencing. this drawing is to be read in conjunction with all relevant drawings and specifications relating to the job whether or not indicated on this drawing.
copyright reserved to mck associates ltd. and this drawing may not be used or reproduced without prior written consent.