


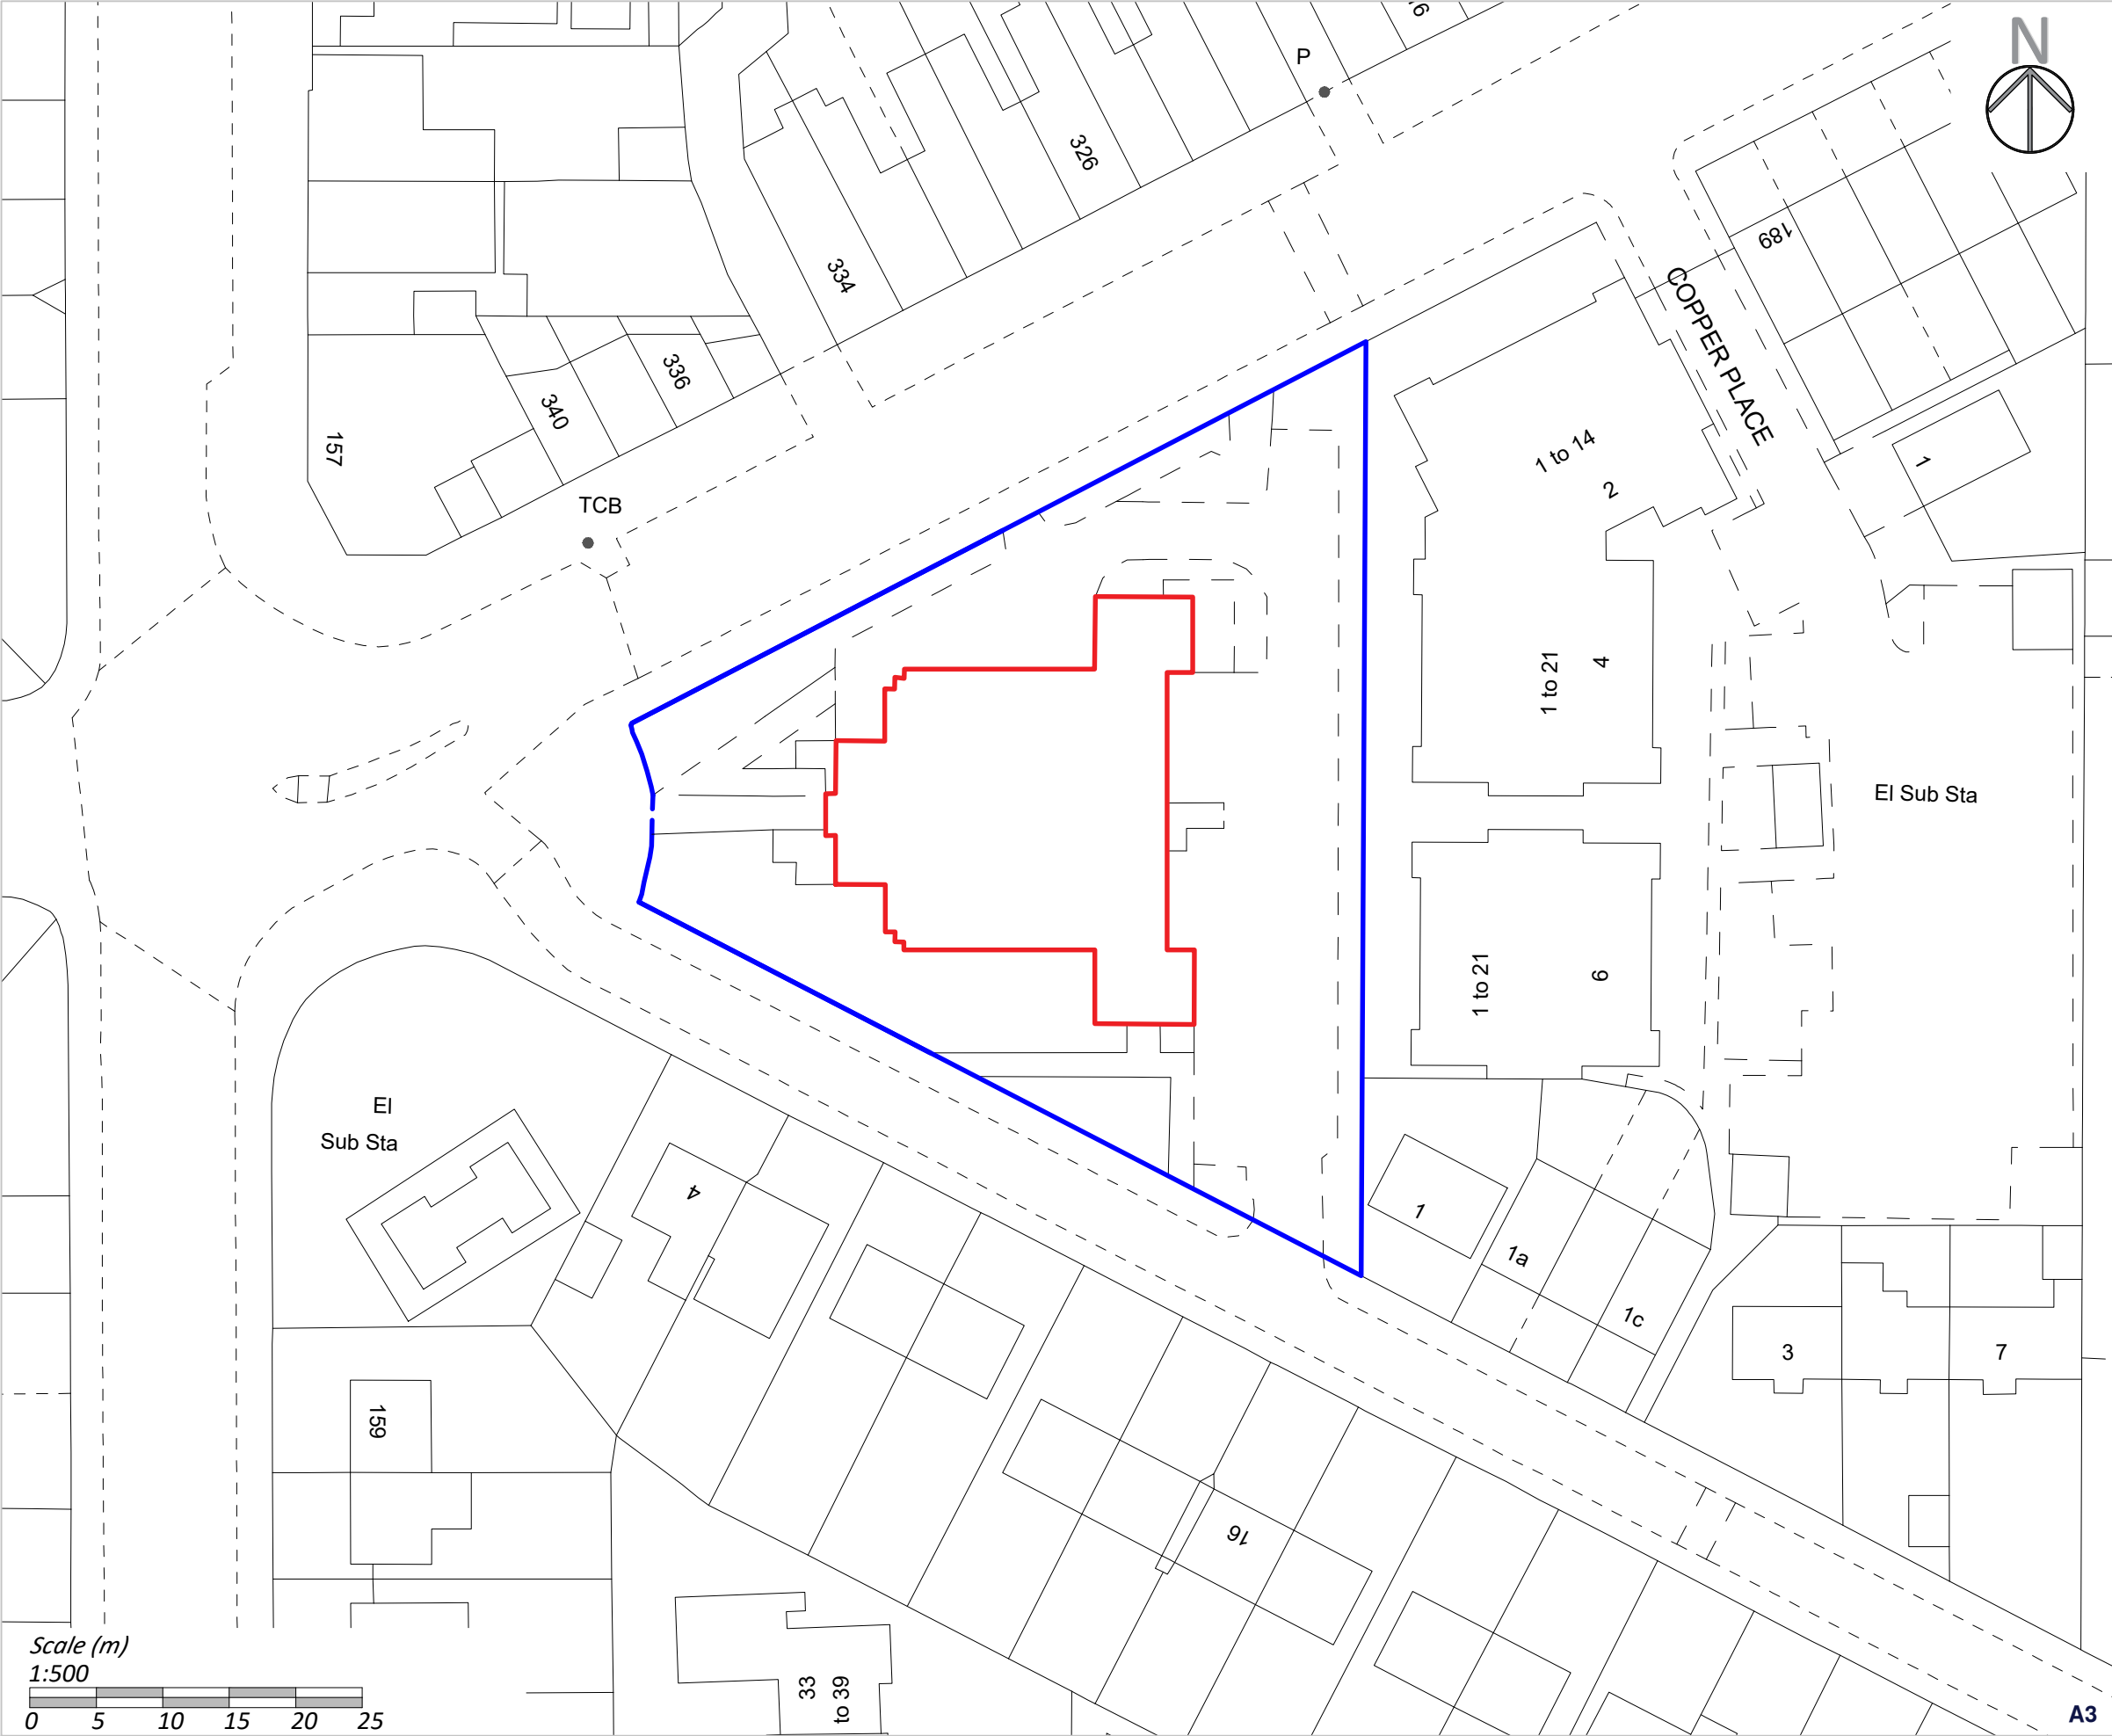

AA PROJECTS
 DELIVERING EXCELLENCE WITH **DREES & SOMMER**

Notes:

- Site Boundary
- Proposed area of works

Copyright: All rights reserved. This drawing must not be reproduced without permission from AA Projects Ltd. Do not scale off this drawing. All dimensions are to be checked on site by contractor / sub contractor. Any discrepancies to be reported to AA Projects Ltd.

Rev	Date	Revision notes	By	Check
-----	------	----------------	----	-------



AA PROJECTS

Suite 1.06
 Part First Floor
 South Harrington
 Brunswick Business Park
 Liverpool
 L3 2BQ
 Tel: 0151 430 2340

Office Locations
 Birmingham, Leeds, Liverpool, London,
 Manchester, Oxford, Rugby, Newcastle
www.aaprojects.co.uk

Client Equans MCC	Drawing Title The Place at Platt Lane Proposed Works Site Plan
-------------------------	--

Project Title PSDS The Place at Platt Lane	Drawn LK	Date 11/22
	Checked PT	Date 11/22

DWG No.	19972-PPL-005	Scale	1:500	Revision	-
---------	---------------	-------	-------	----------	---

A3