



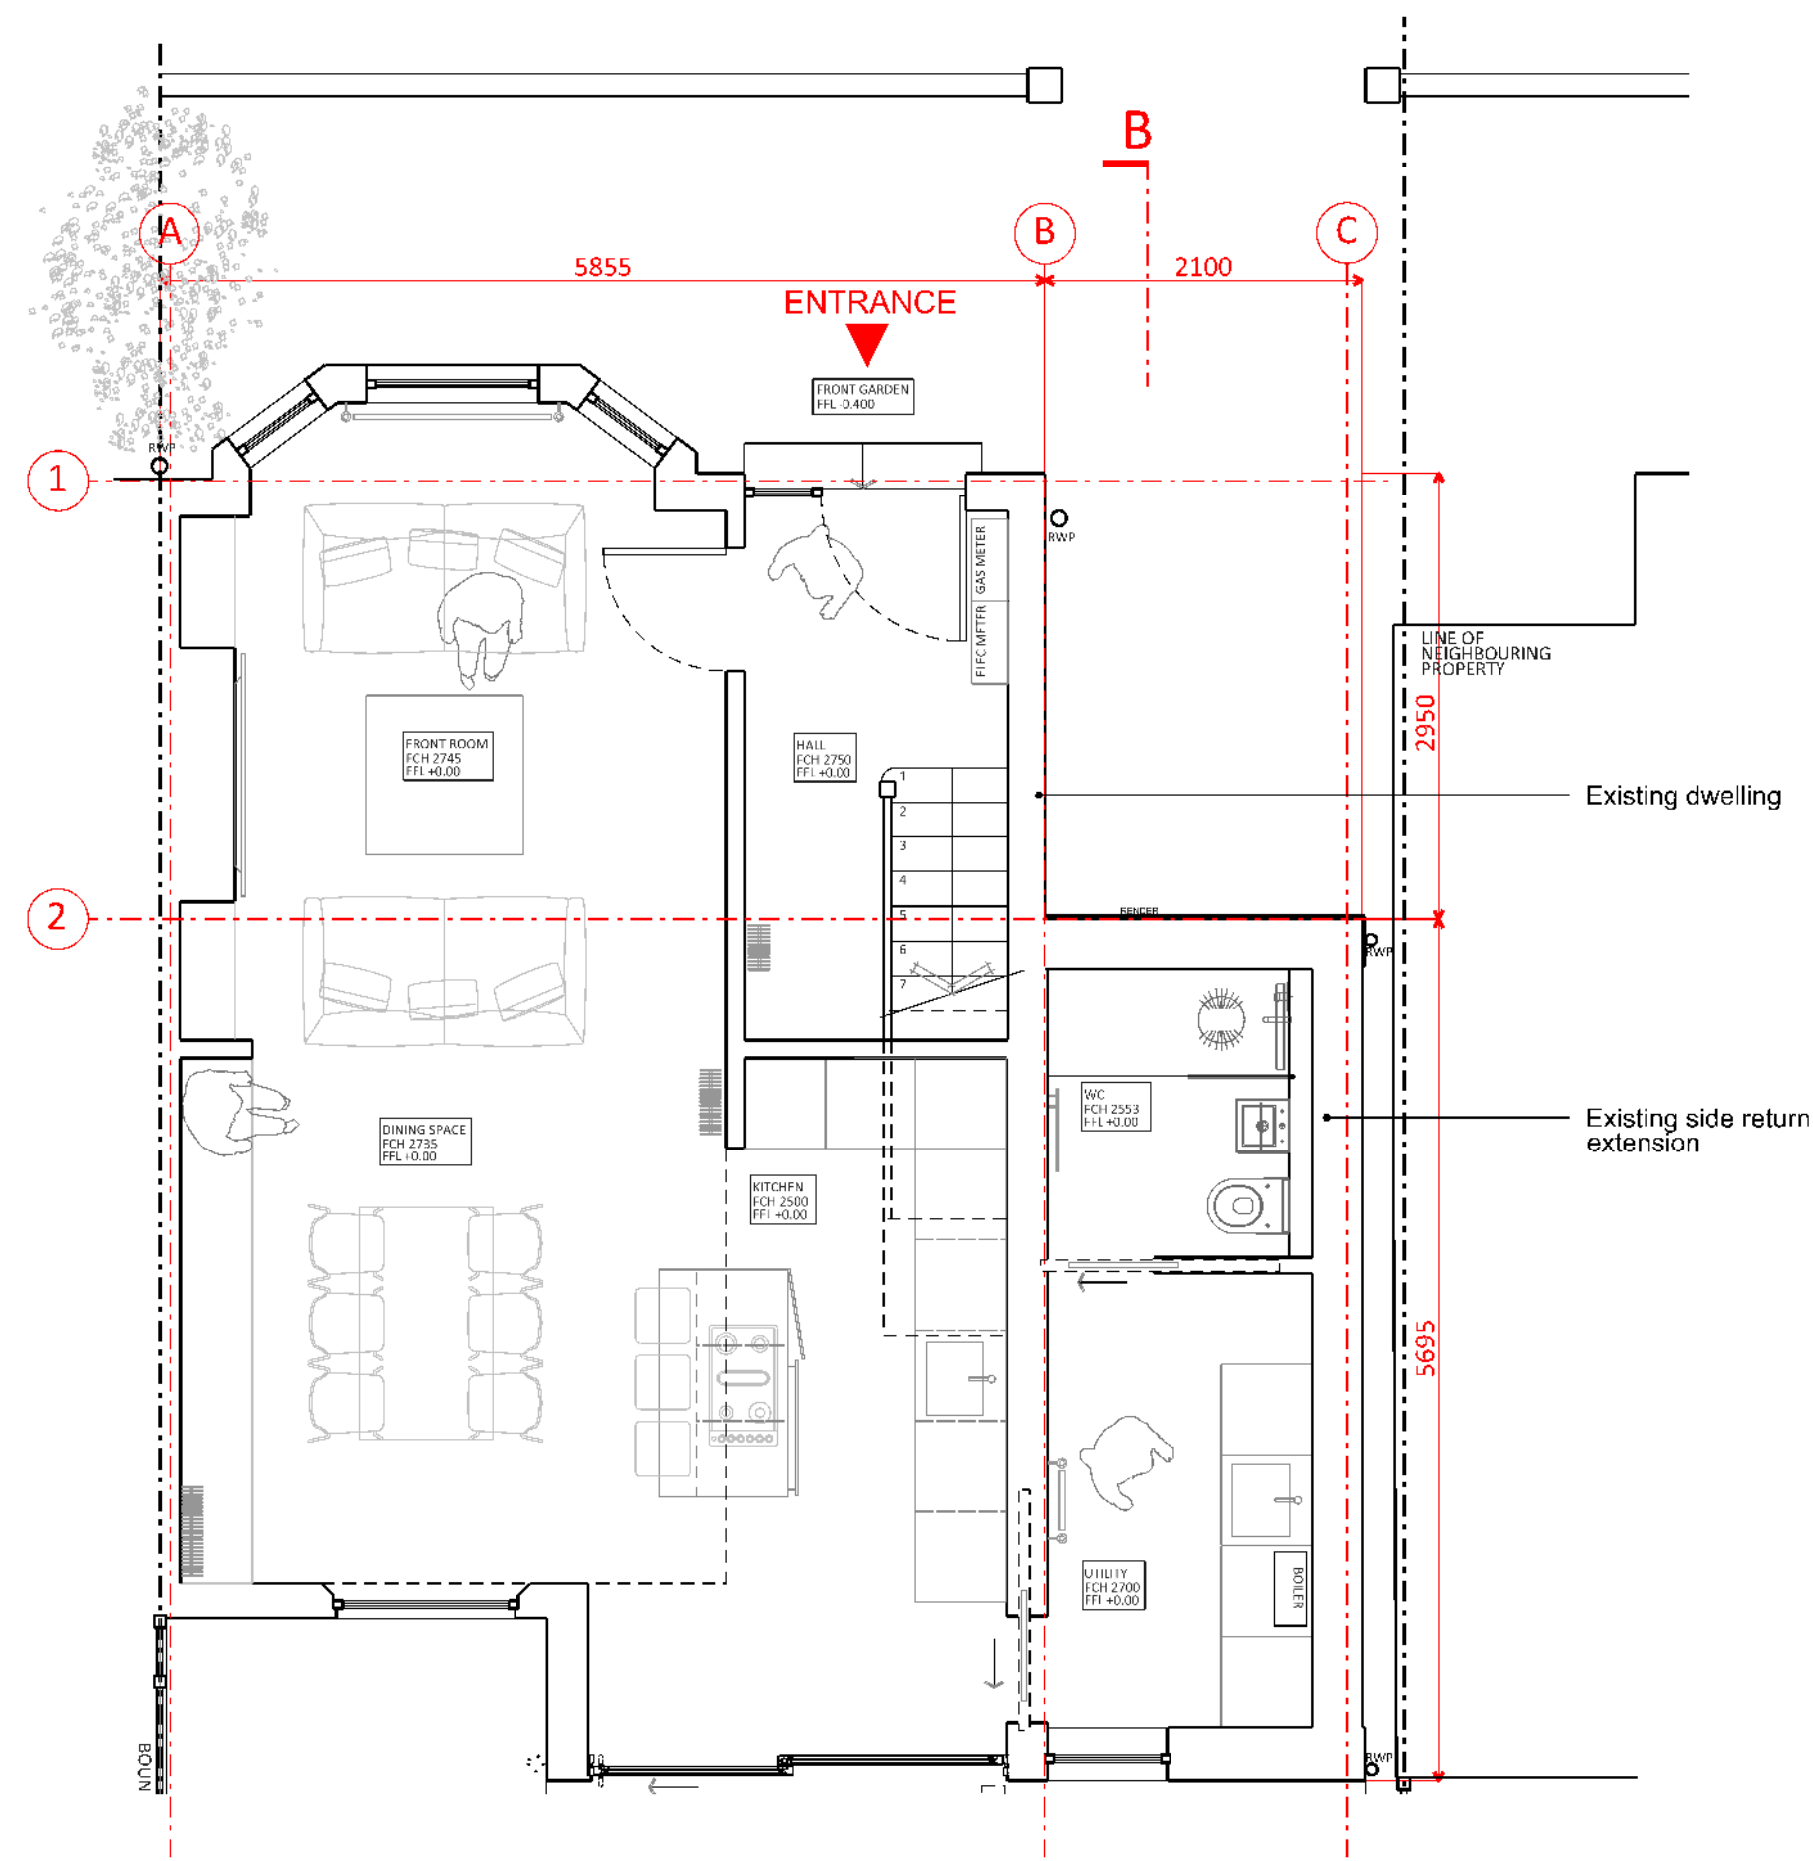


01 EXISTING L0 PLAN

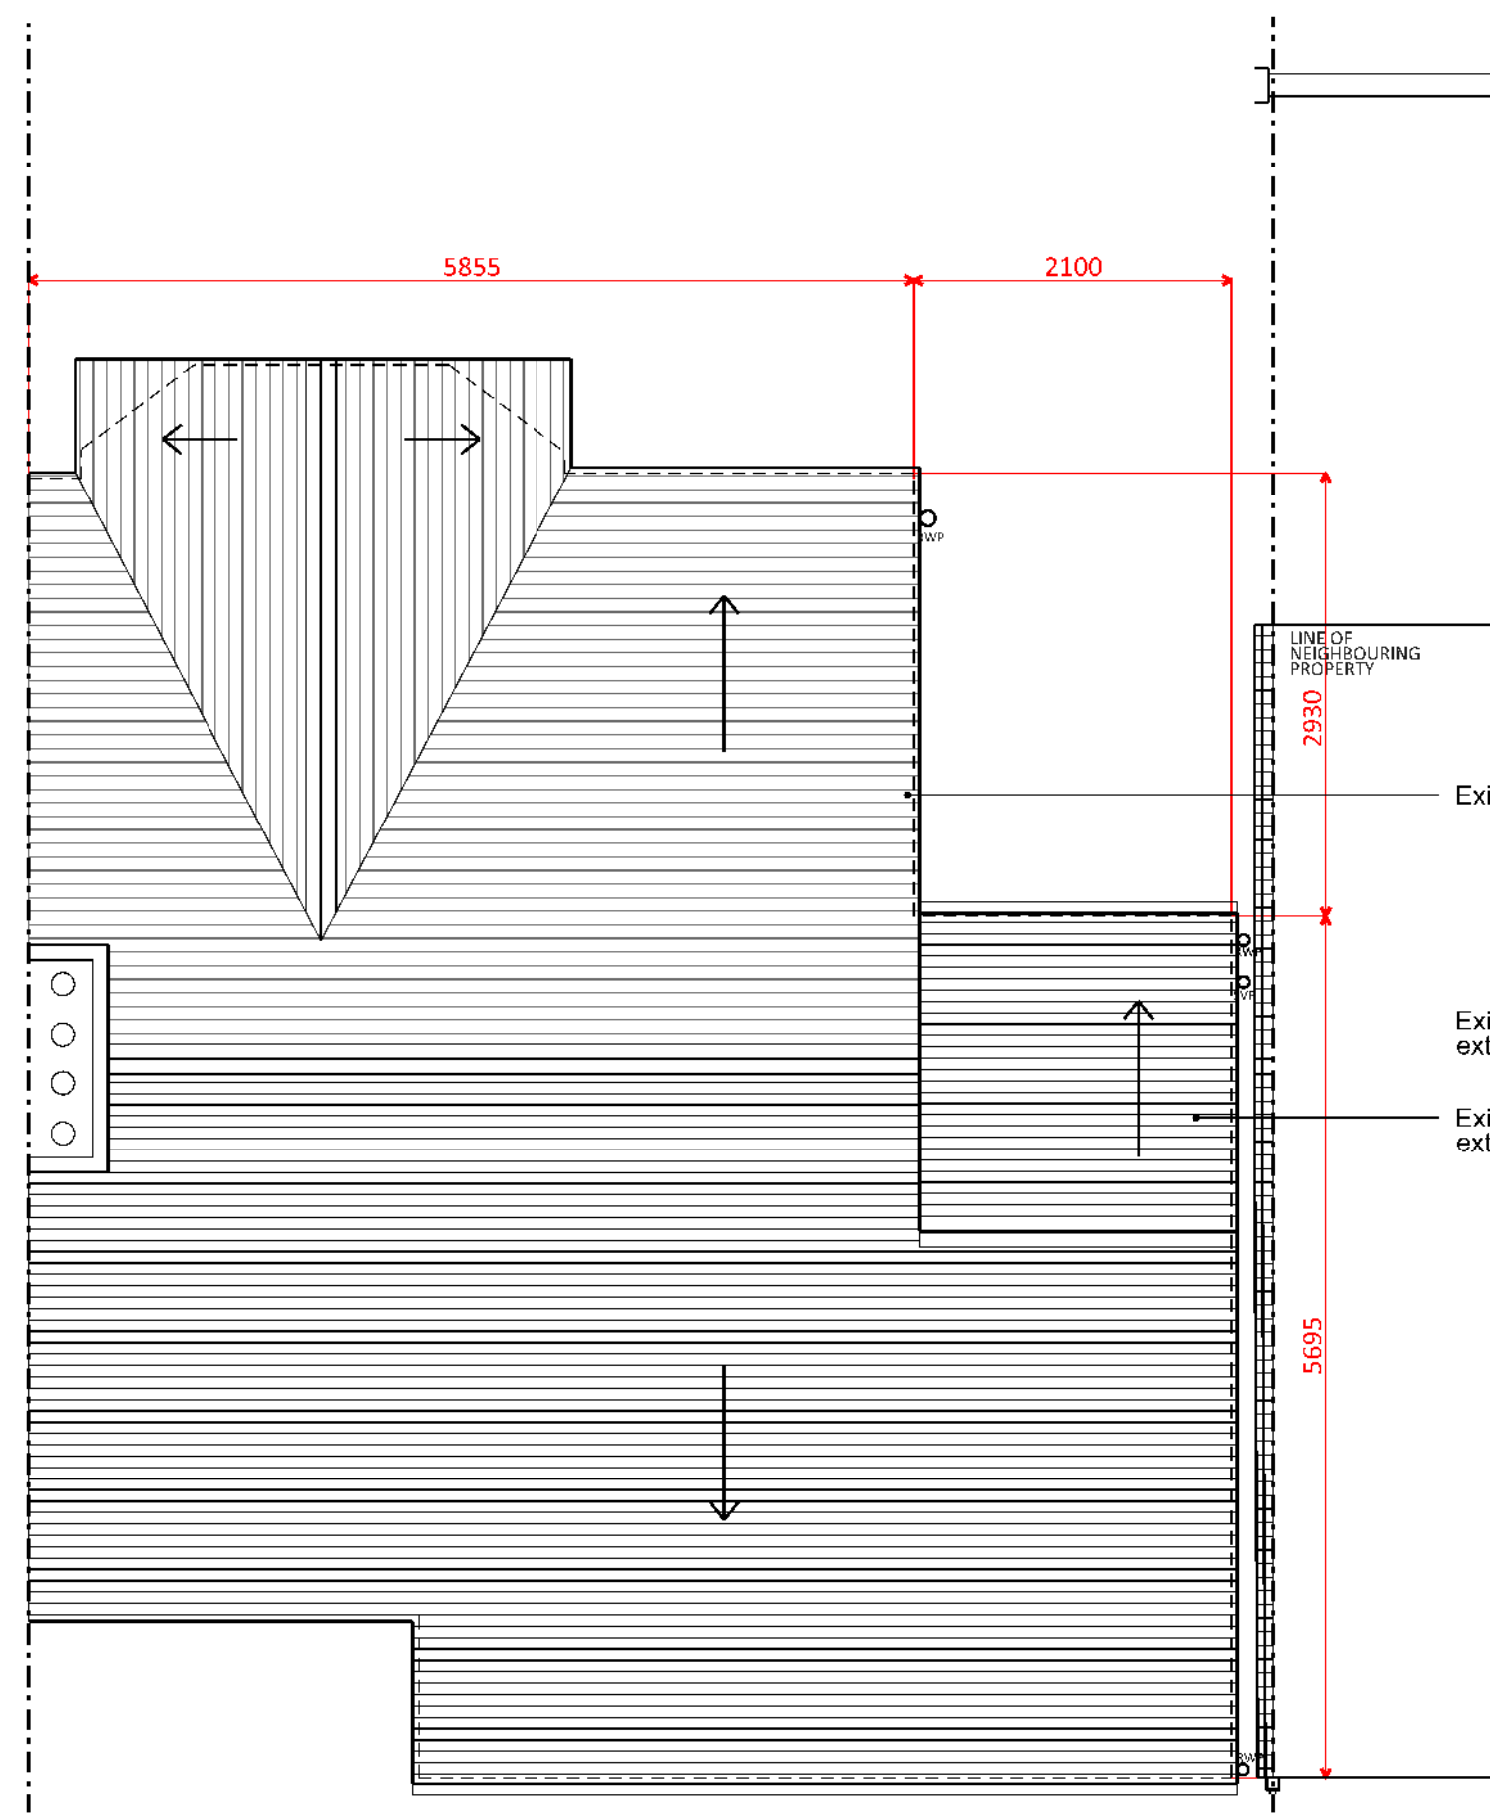

02 EXISTING ROOF PLAN




03 EXISTING FRONT ELEVATION

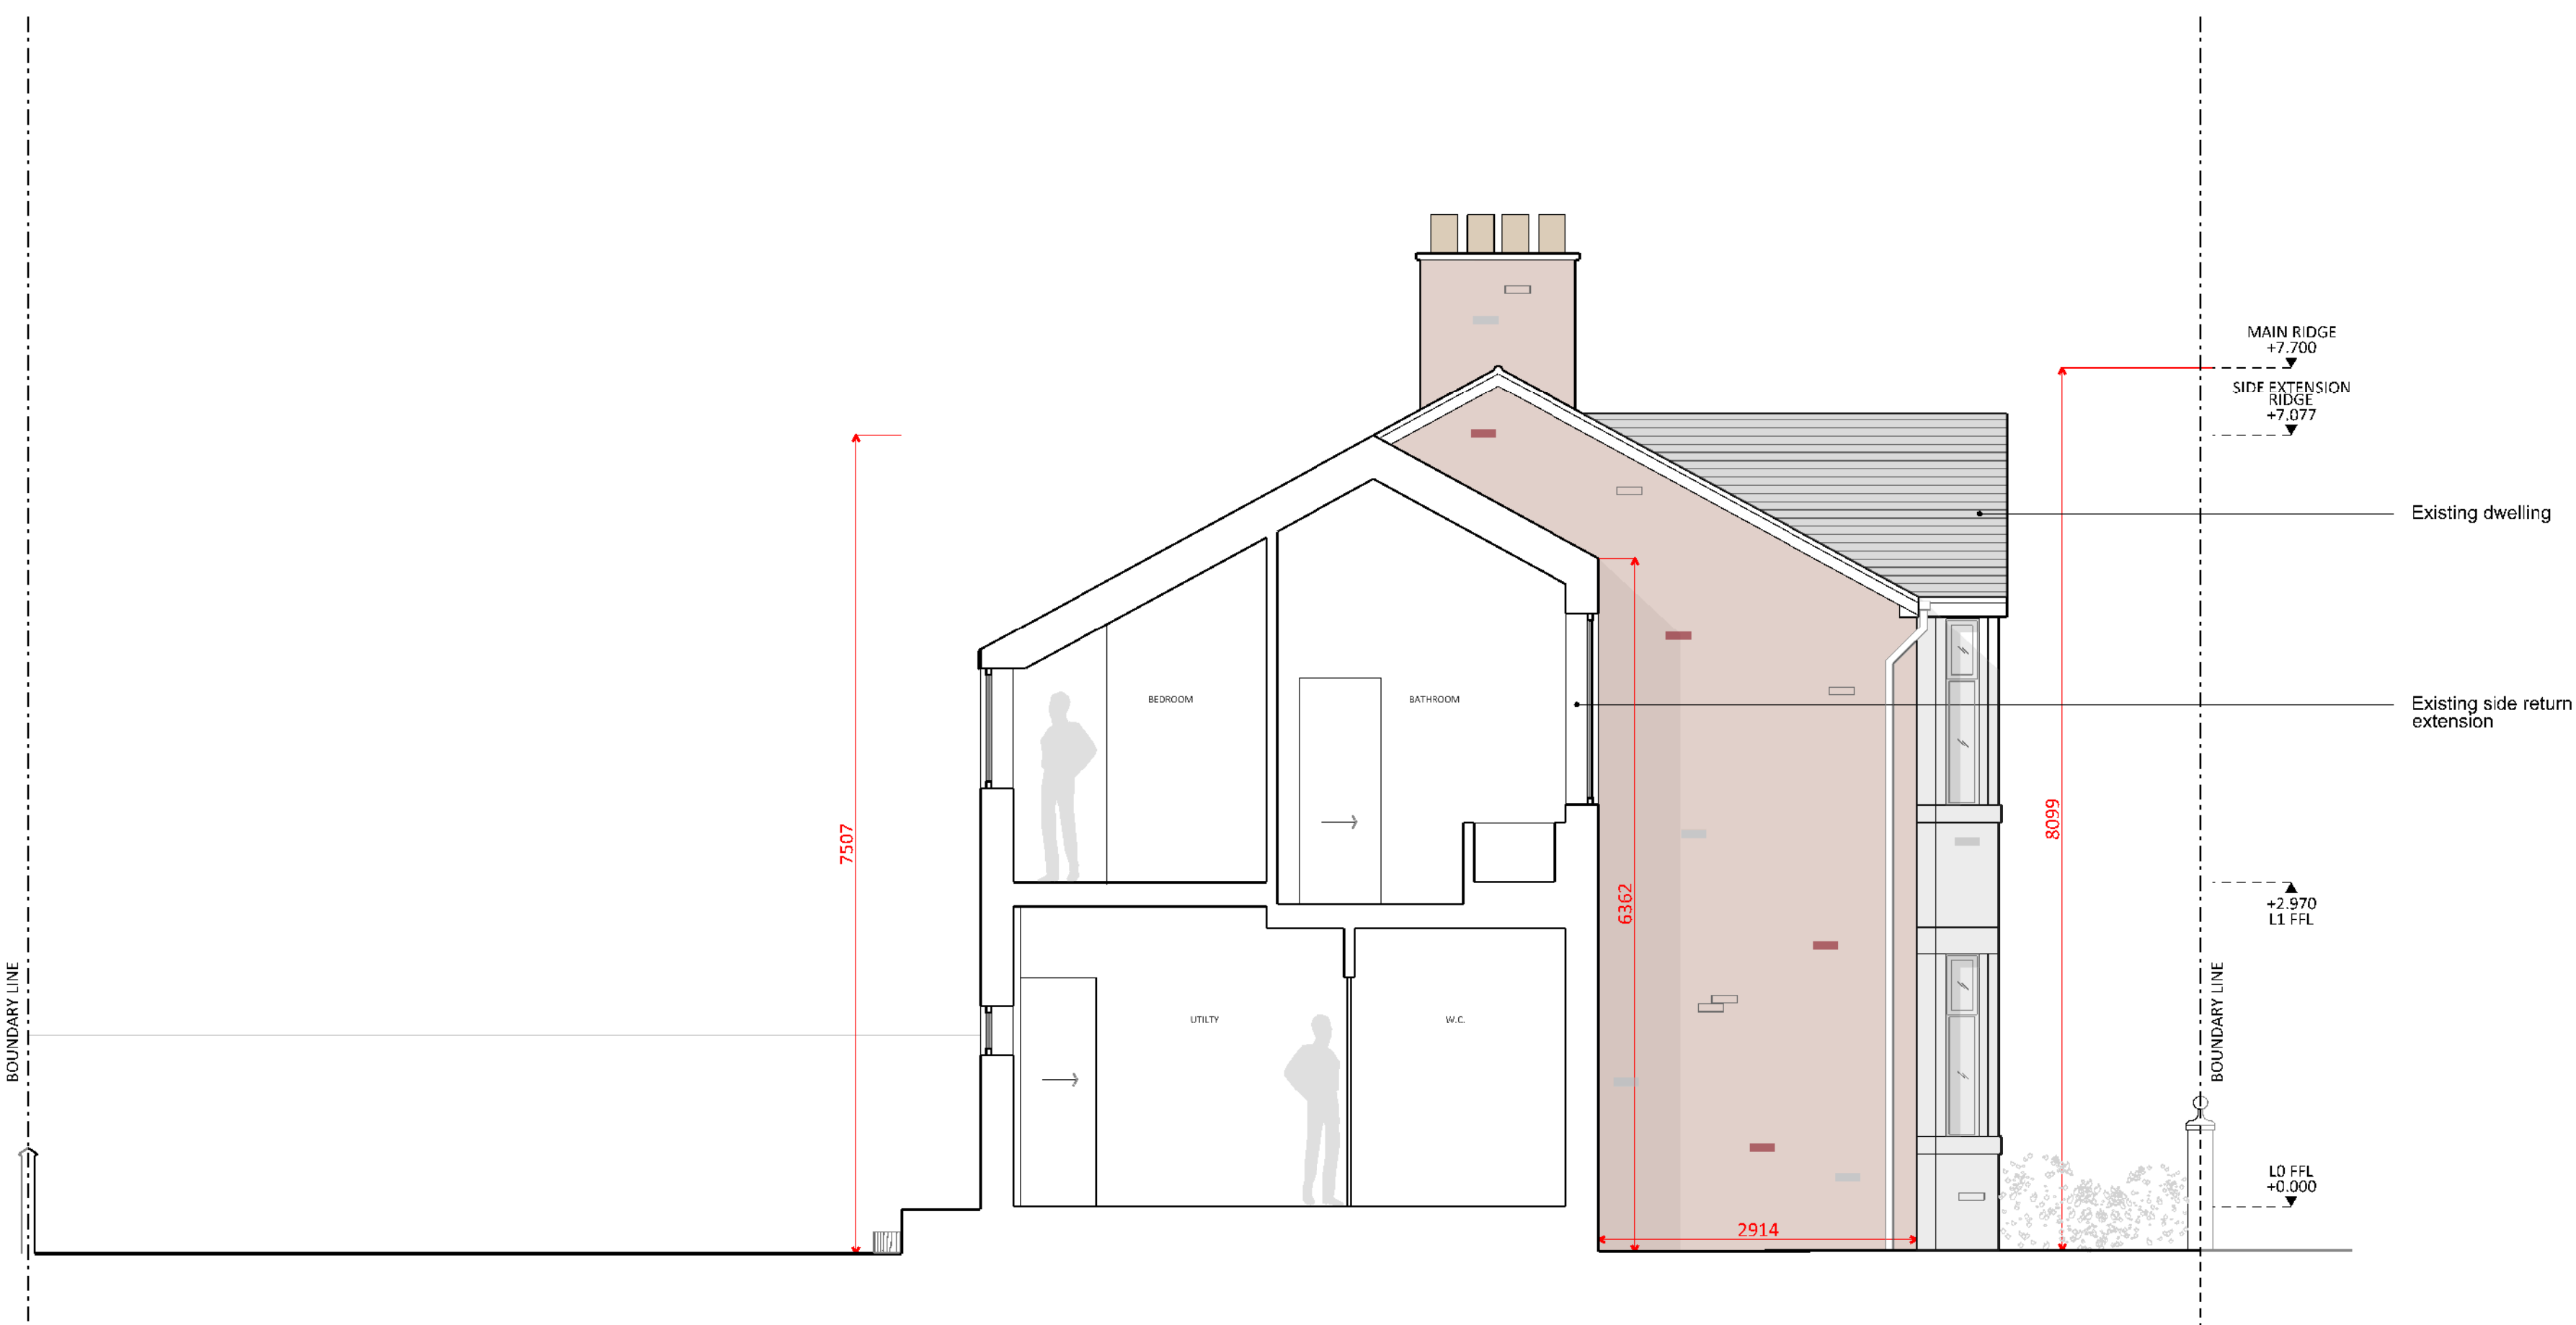

04 EXISTING SECTION BB




05 EXISTING 3D IMAGE

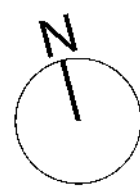


© COPYRIGHT
The copyright in this drawing is vested in Space AP and no licence or assignment of any kind has been, or is, granted to any third party whether by provision of copies or originals of the drawing or otherwise unless otherwise agreed in writing.
DO NOT SCALE FROM THIS DRAWING
The contractor shall check and verify all dimensions on site and report any discrepancies in writing to Space AP before proceeding with work.
FOR ELECTRONIC DATA ISSUE
Electronic data / drawings are issued as "read only" and should not be interrogated for measurement. All dimensions and levels should be read, only from those values stated in text, on the drawing.
AREA MEASUREMENT
The areas are approximate and can only be verified by a detailed dimensional survey of the completed building. Any decisions to be made on the basis of these predictions, whether as to project viability, pre-letting, lease agreements or the like, should include due allowance for the increases and decreases inherent in the design development and

REV	230104	FIRST ISSUE
DATE		AMENDMENT

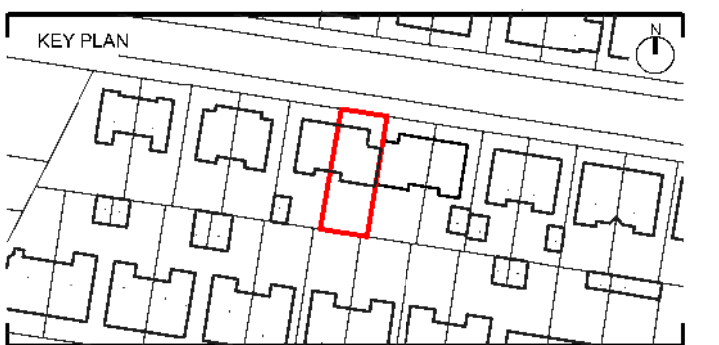

TITLE
**121 NEWPORT RD
CHORLTON-CUM-HARDY
MANCHESTER
M21 9NW**

LOGO

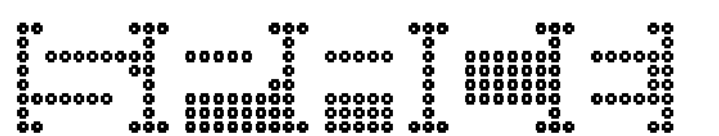

SPACE | ARCHITECTURE+PLANNING
THE OLD TOWN HALL, LARWING LANE, DIDSURY.

LOCATION M20 2NR
PHONE +44 0 161 713 2718
WEBSITE www.spaceap.com E-MAIL info@spaceap.com

DRAWING
**EXISTING LAYOUT
GENERAL ARRANGEMENT**

SCALE @ A1 DATE ORIGINATOR CHECKED AUTHORISED
1:50 230104 OC SPT SPT

STATUS
PLANNING

DRAWING NO. 0237.00.201 REV -