





Note:
Do not scale from this drawing.
Dimensions are to be checked on site.
If in doubt please ask.

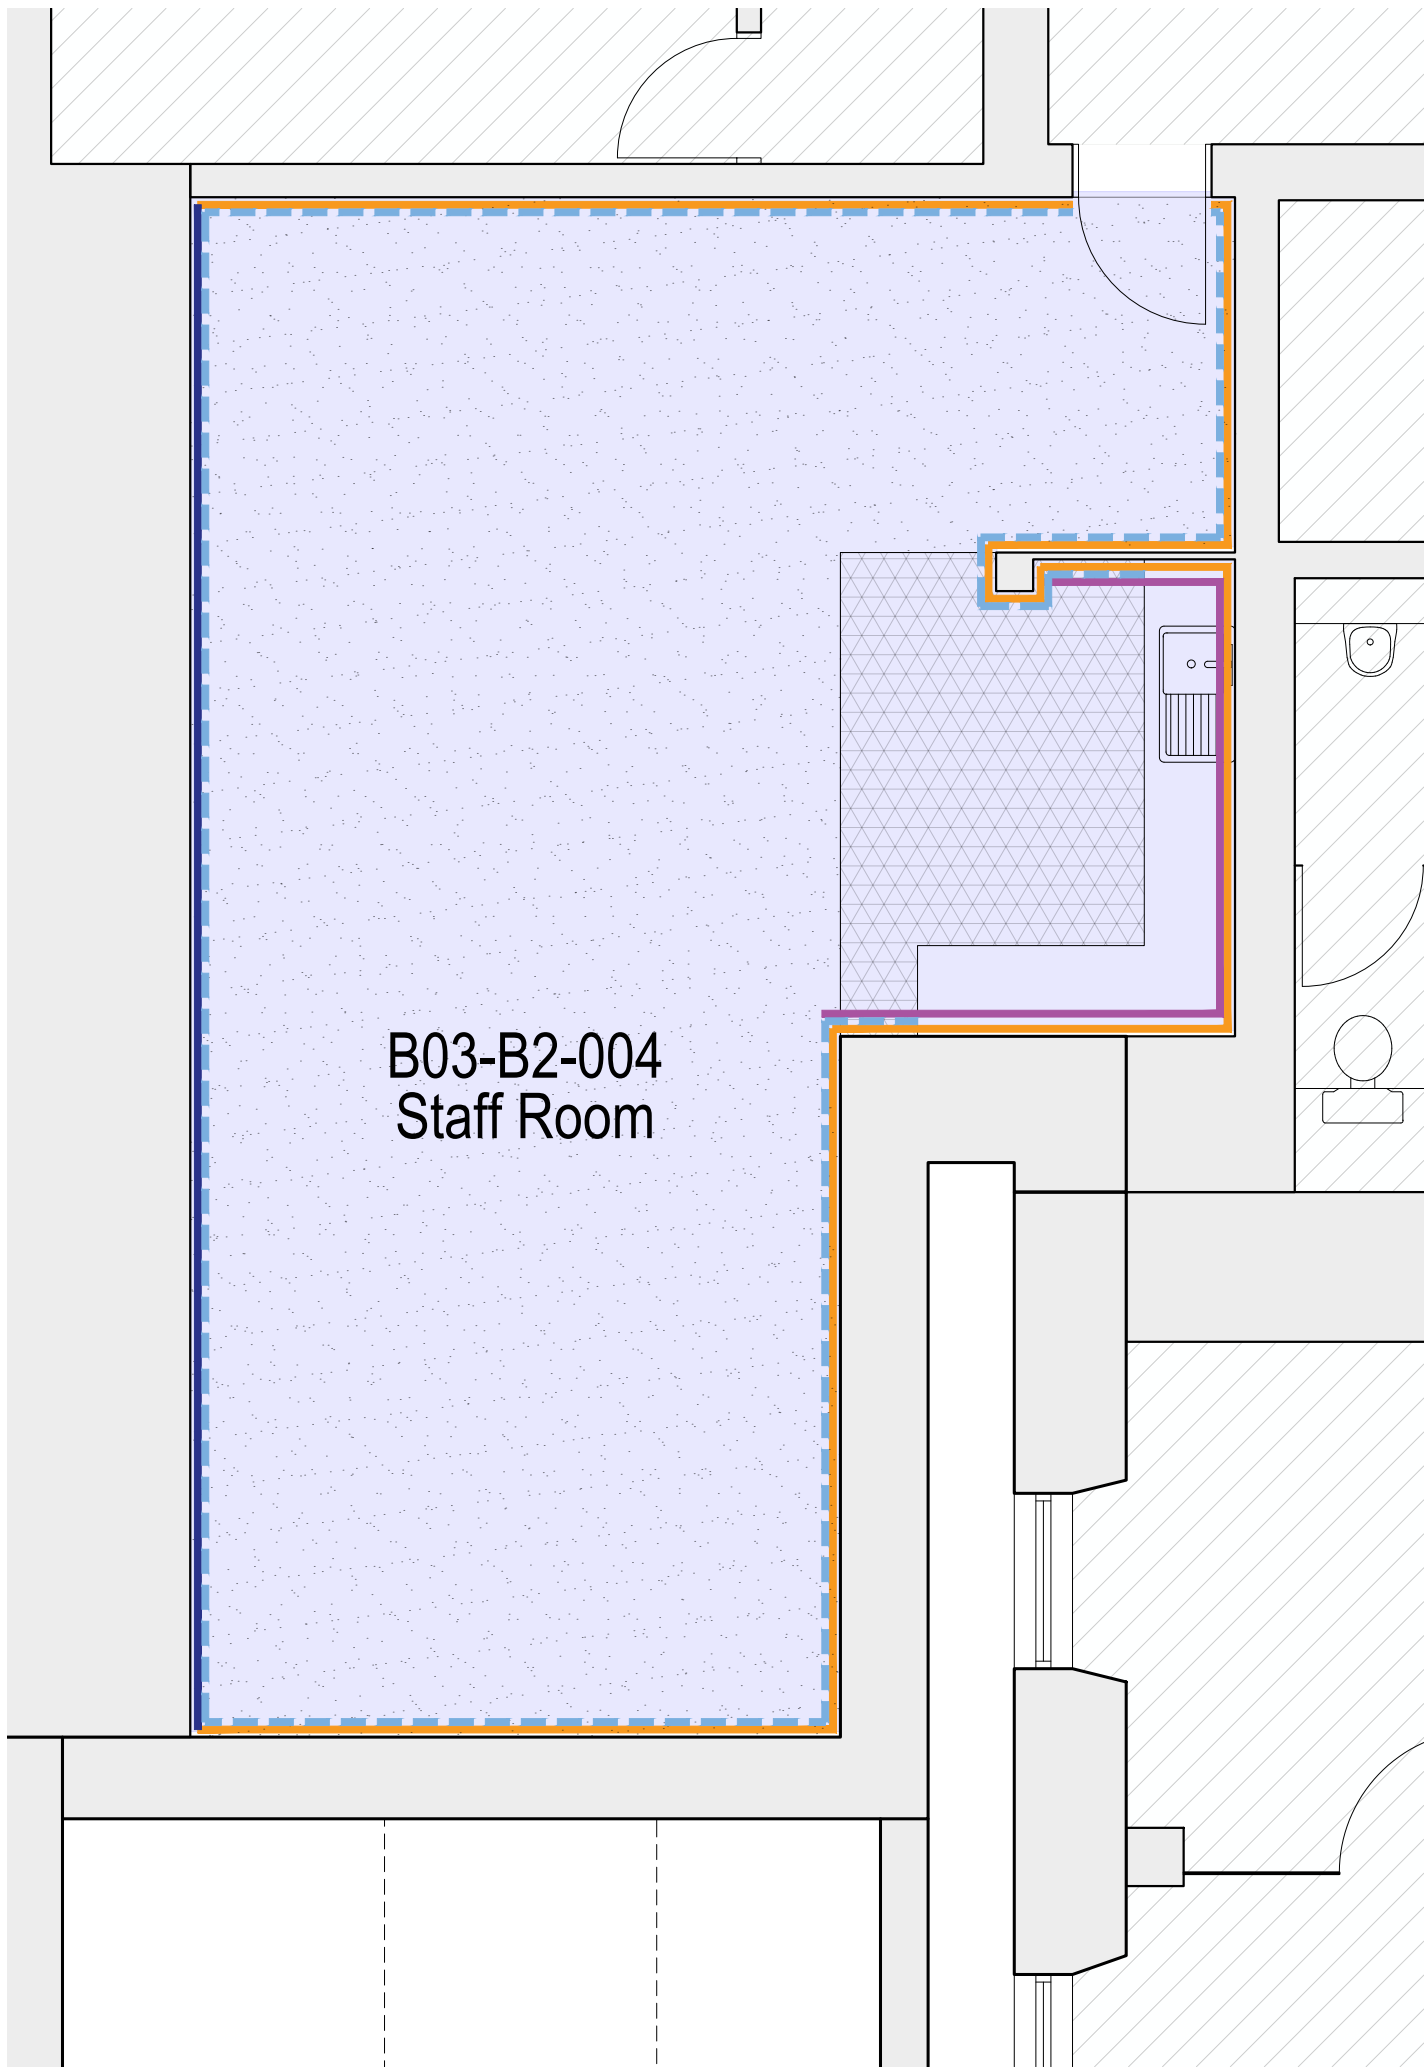


PROPOSED STAFF ROOM FINISHES PLAN
1:50

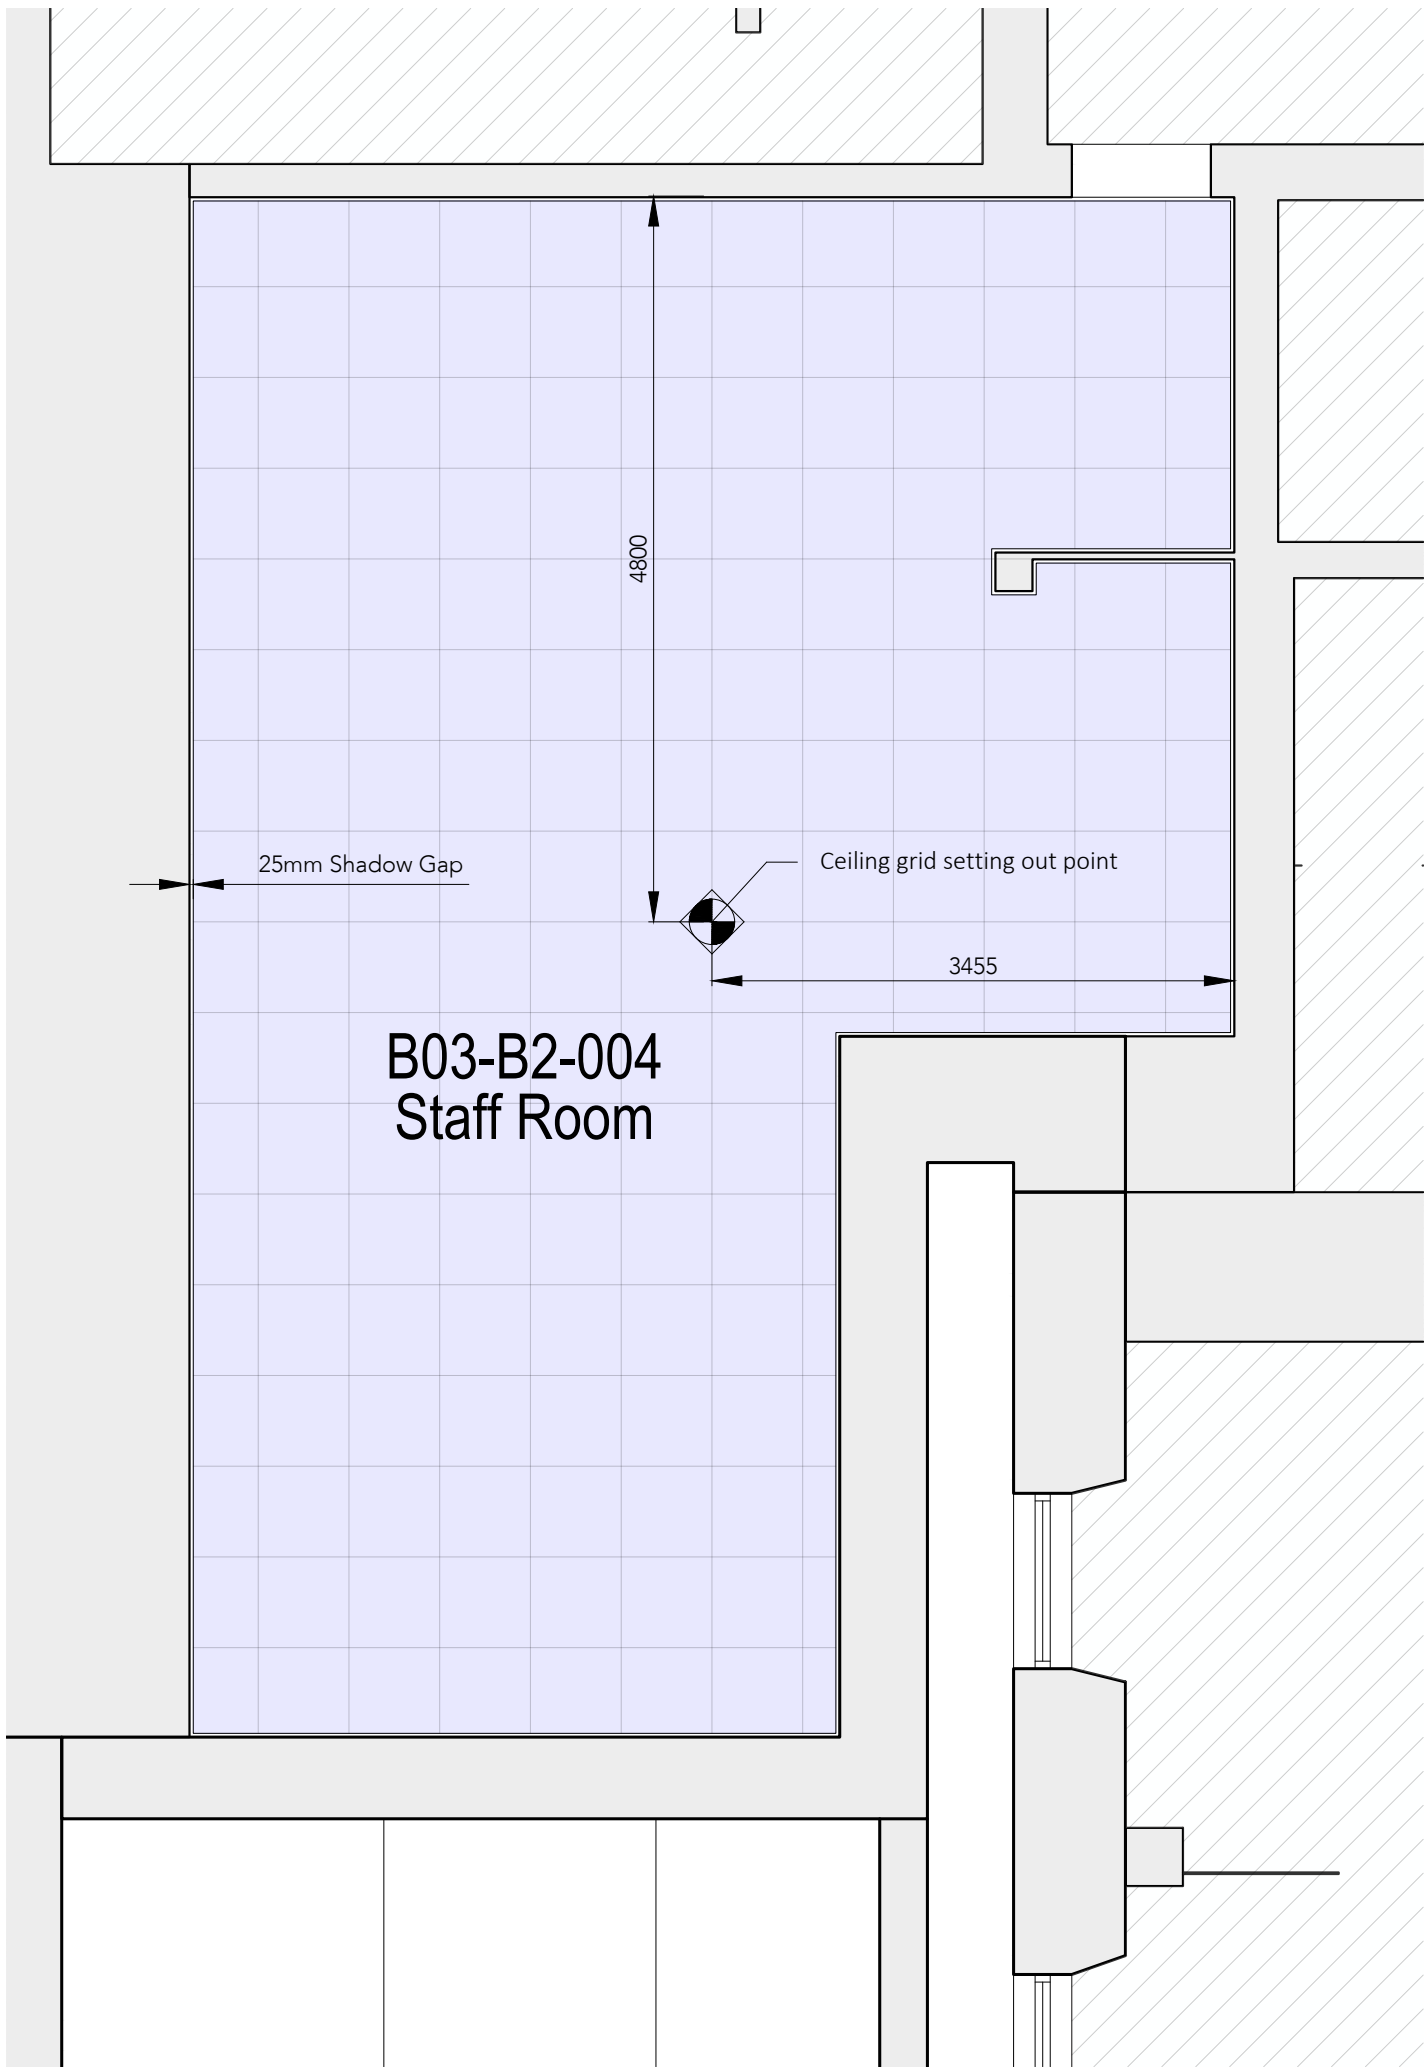

PROPOSED STAFF ROOM REFLECTED CEILING PLAN
1:50



KEY PLAN

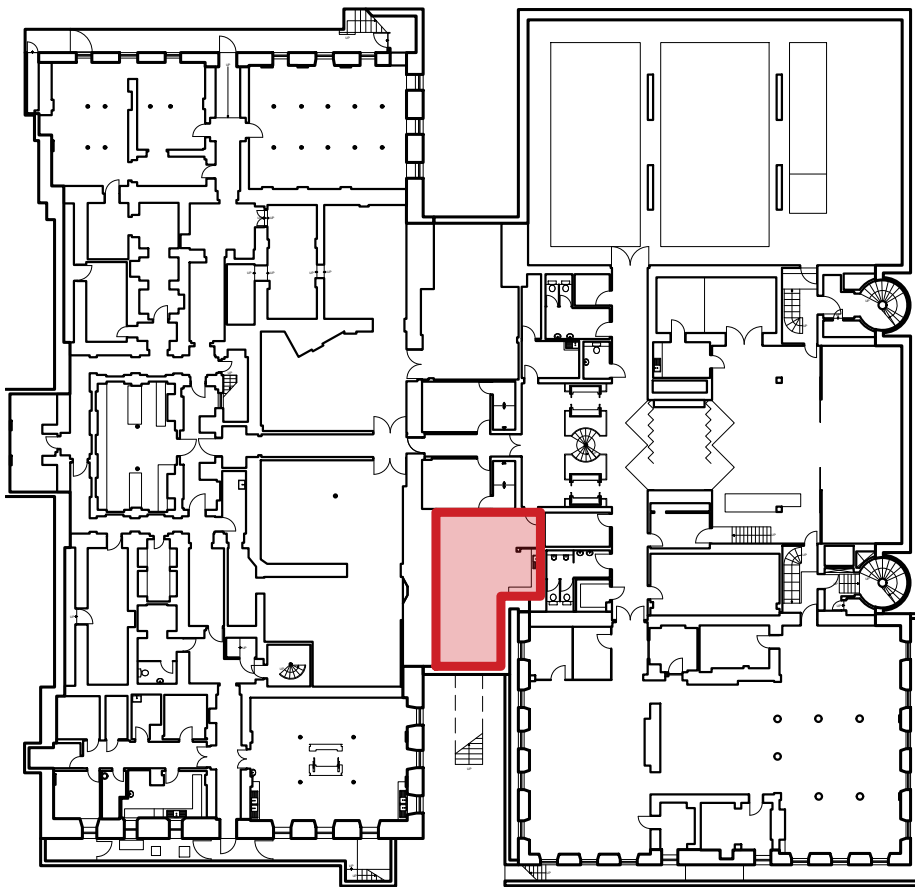

KEY

- Room within scope of works
- Room outside scope of works
- Paint finish to walls - neutral colour
- Paint finish to walls - accent colour
- Replacement softwood skirting
- Retain existing tiled splashback to kitchen perimeter
- Carpet tiles
- Slip resistant vinyl flooring


Note:
Full replacement of pipework insulation above new suspended ceiling and inspection of pipes for corrosion.

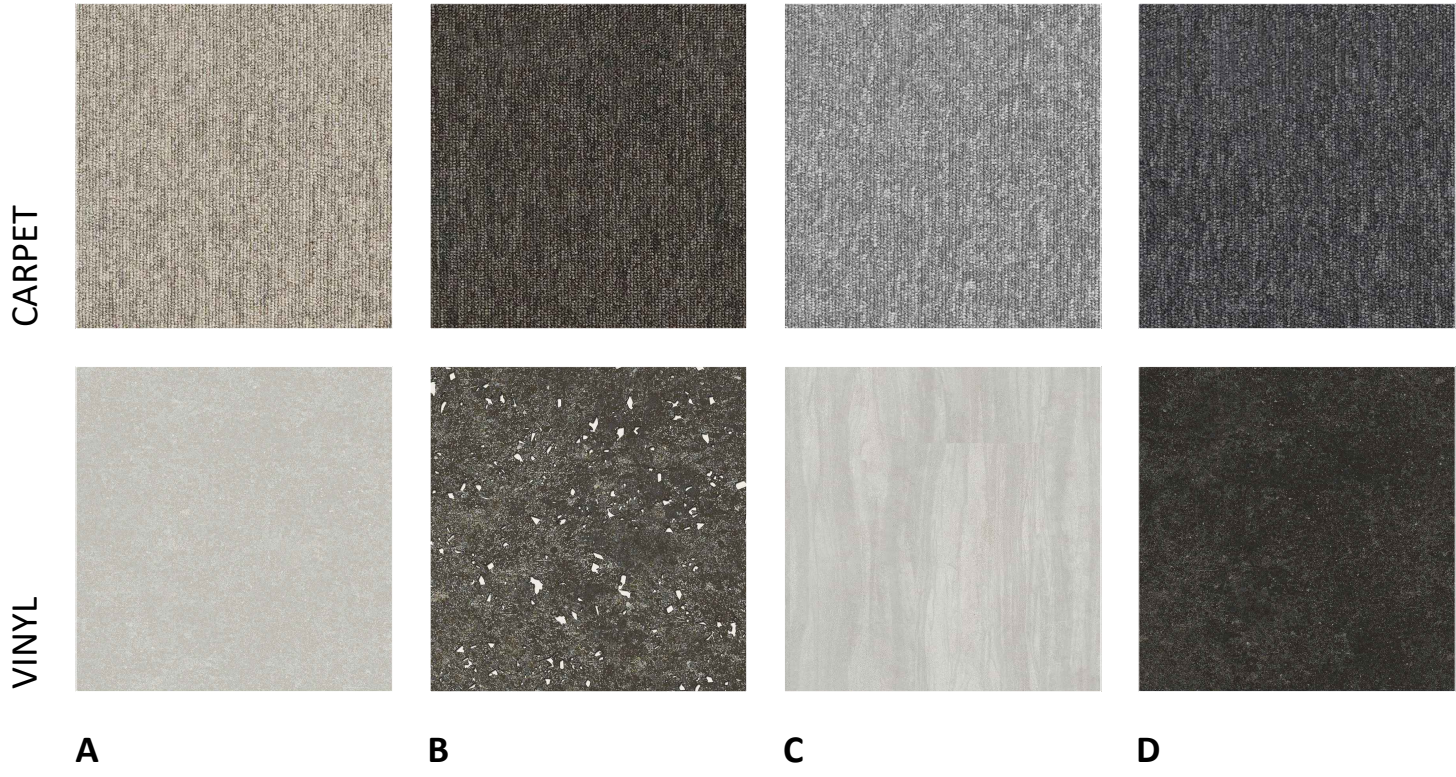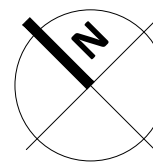

FLOOR COLOUR SAMPLES
CARPET TILES / VINYL FLOORING



CEILING SAMPLES
SUSPENDED CEILING TILE

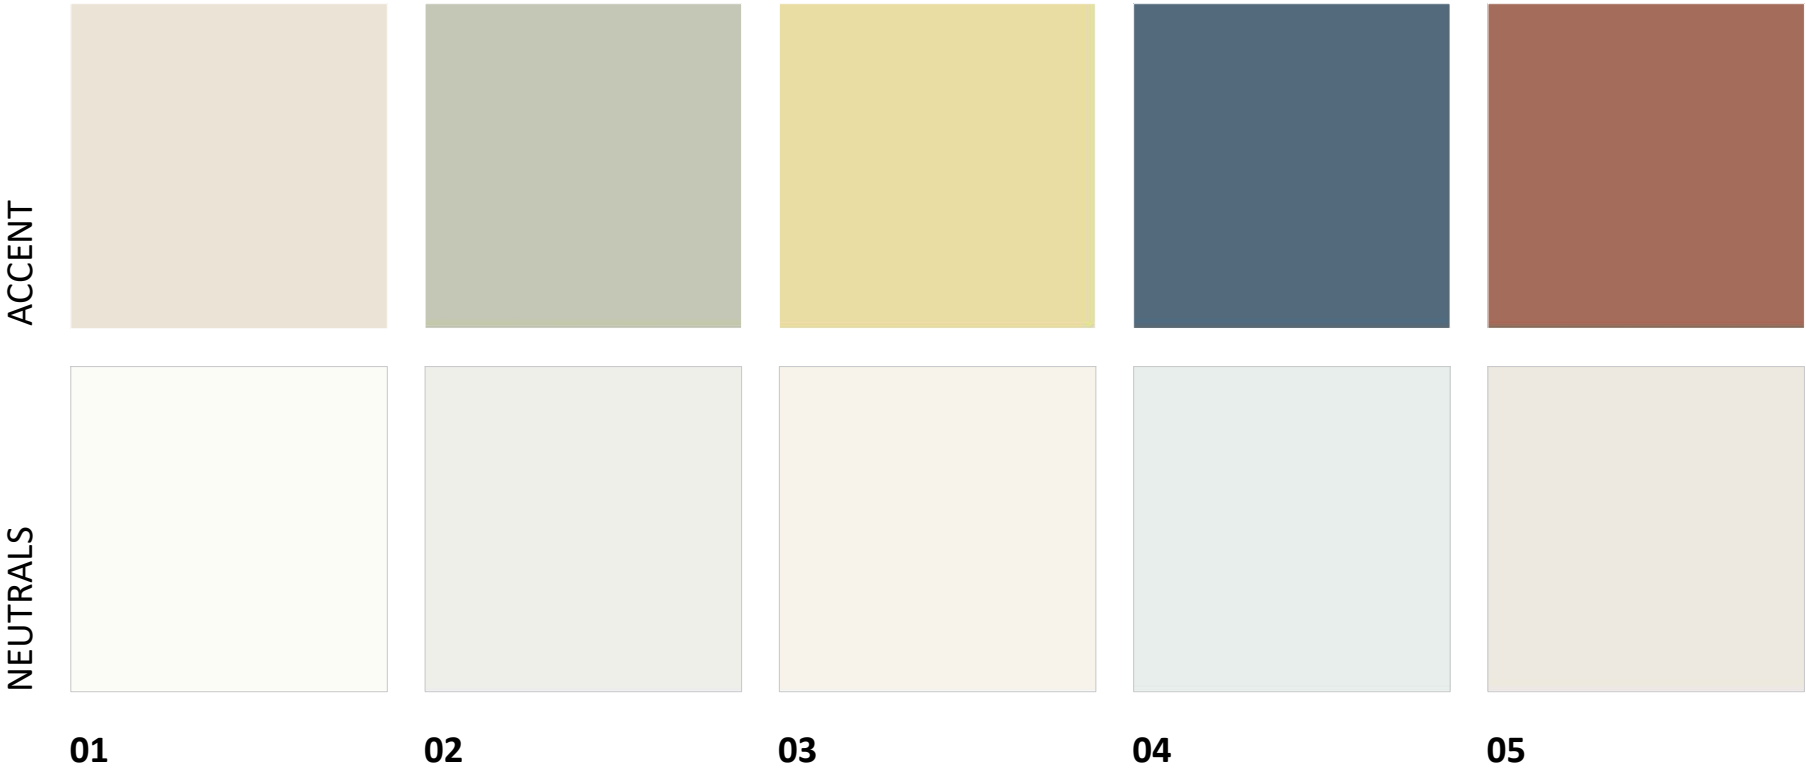

WALL COLOUR SAMPLES
PAINT FINISH



A 16/12/22 Preliminary issue

Rev Date/Intls Details

© The moral rights of the author are hereby asserted.
This drawing and design is the sole property of Buttress Ltd and must not be reproduced without permission.
Business Ltd is Registered in England and Wales: 5363173



Buttress

41, Bengal St
Manchester
M4 6AF

T 0161 236 3303
E contact@buttress.net
W www.buttress.net

Project Title	Manchester Art Gallery
Client	Manchester City Council
Location	Mosley Street, Manchester
Drawing Title	Basement Level 2 Proposed Staff Room Finishes Plan

Date	16/12/22	Scale	1:50
Checked	NC	Orig Paper Size	A1

Status Preliminary

Project: Origin: Zone: Level: Type: Disc: Number: Rev:

9518 - BA - B1 - B2 - DR - A - (42)001 - P1