



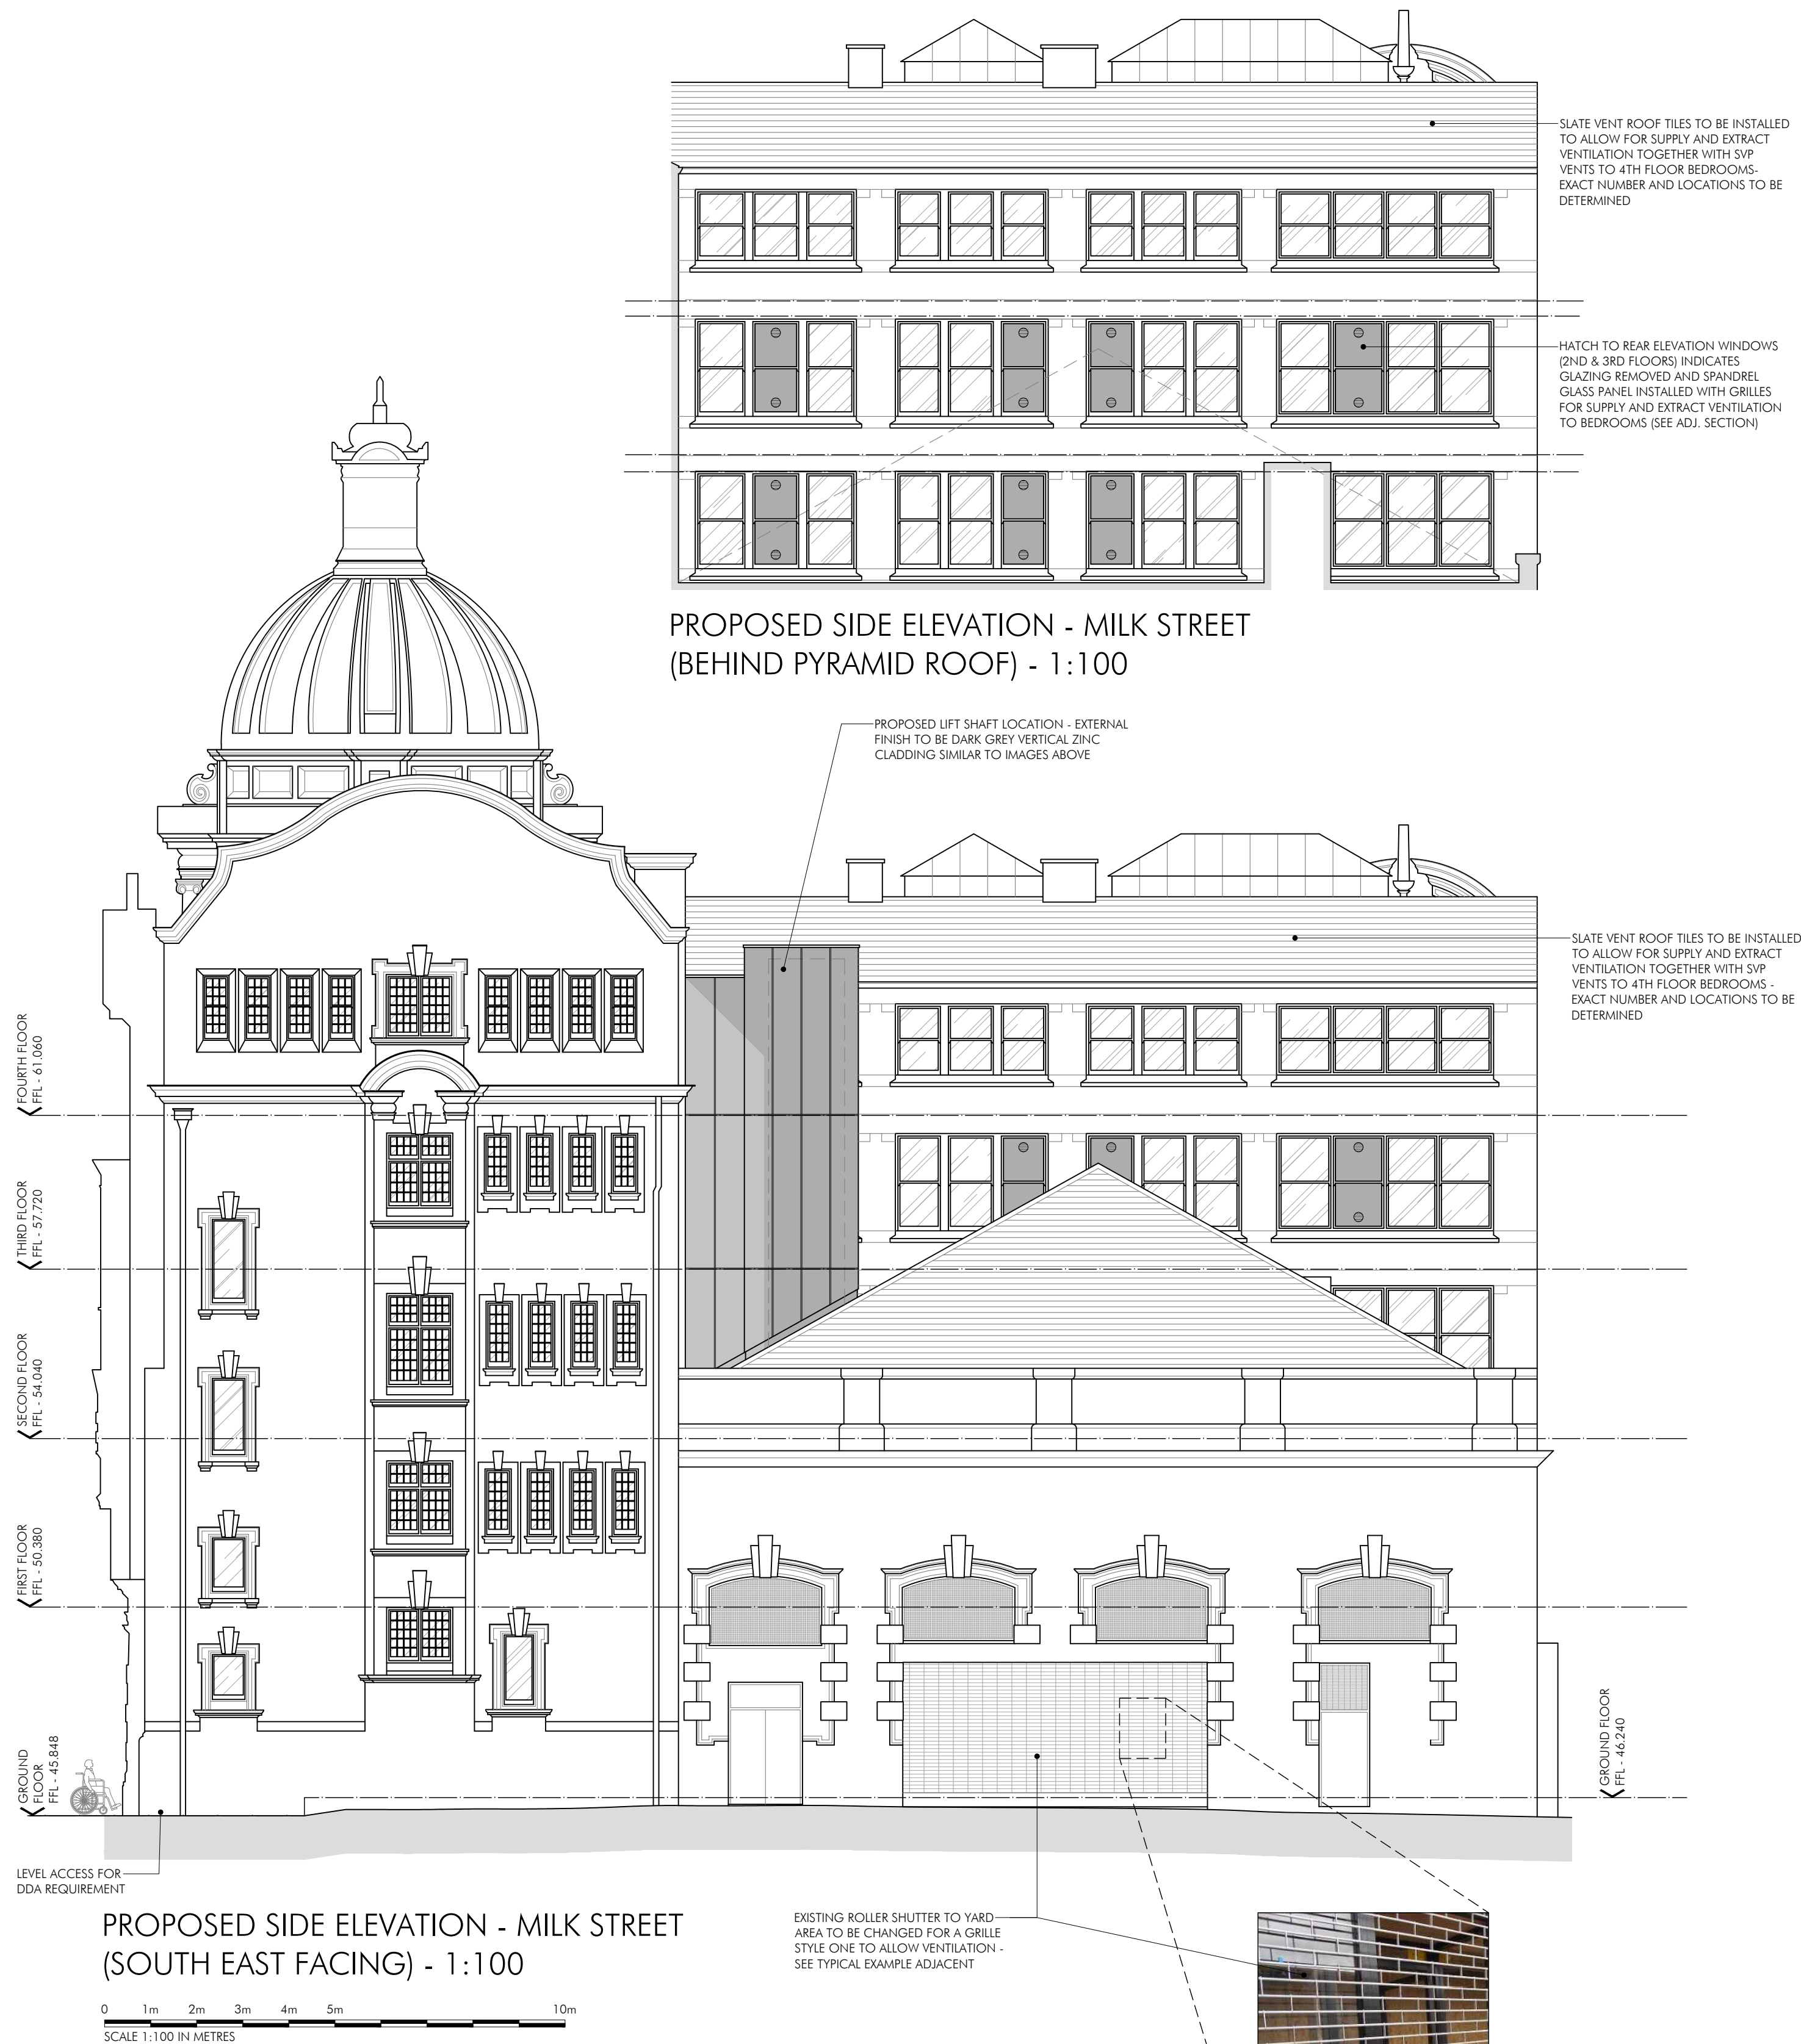


PROPOSED SIDE ELEVATION - MILK STREET
(BEHIND PYRAMID ROOF) - 1:100

PROPOSED SIDE ELEVATION - MILK STREET
(SOUTH EAST FACING) - 1:100

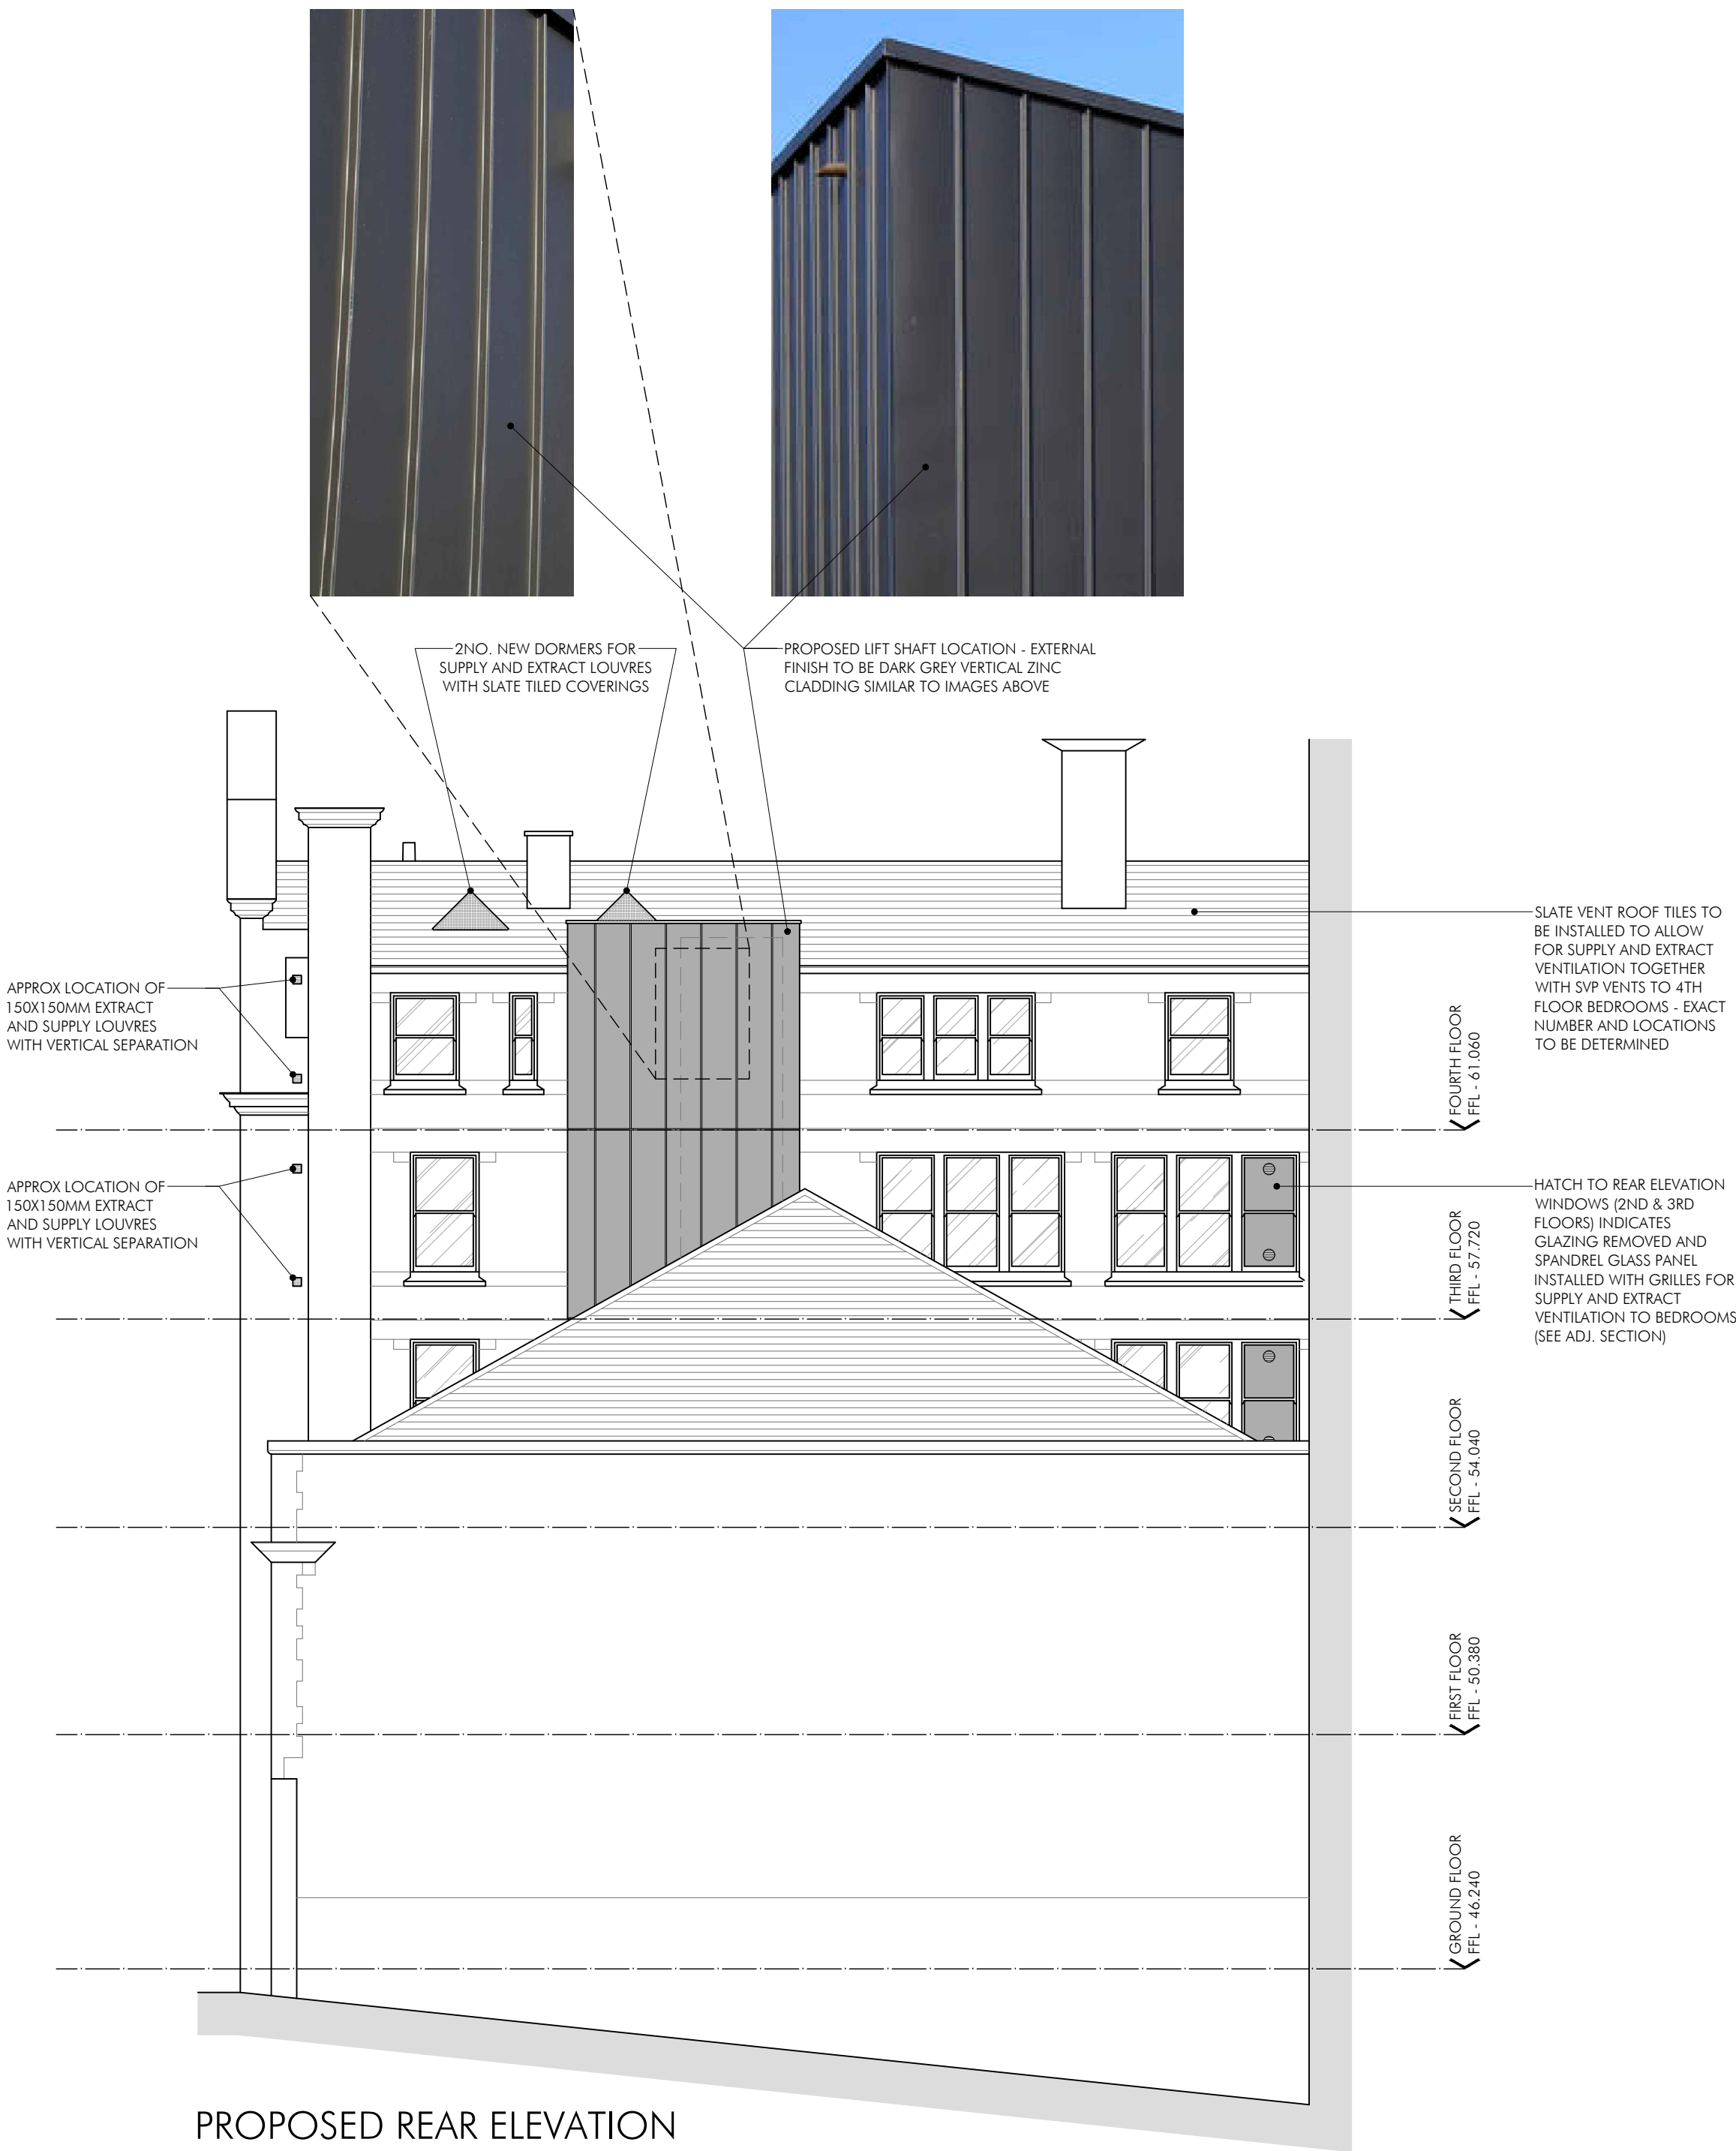

PROPOSED REAR ELEVATION
(NORTH EAST FACING) - 1:100

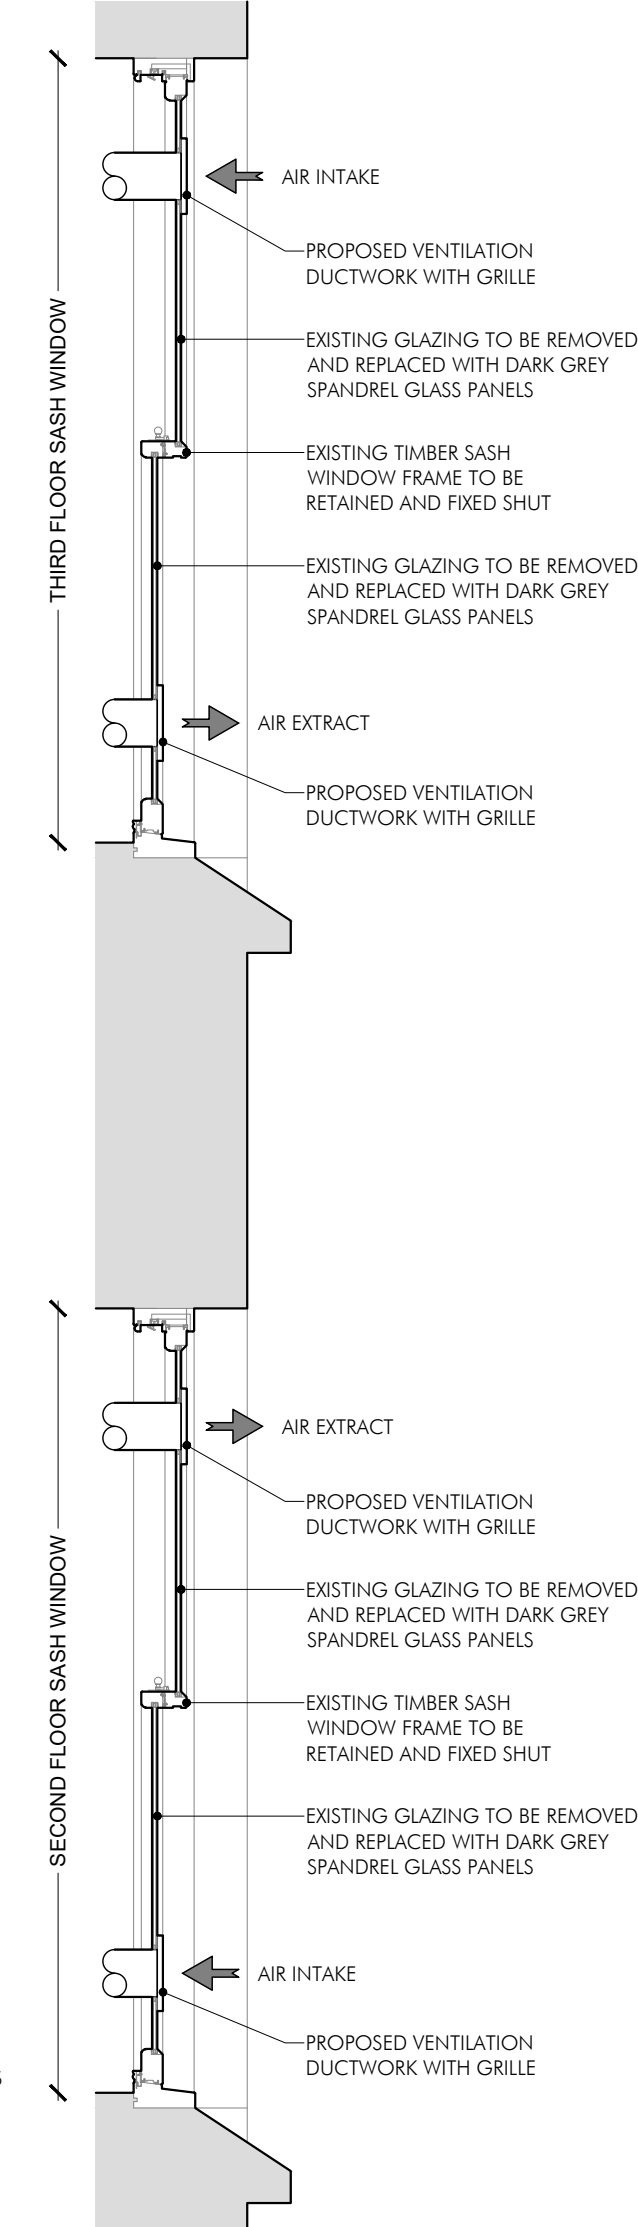

TYPICAL SECTION THRU
SASH WINDOW TO
RECEIVE VENTILATION
GRILLES - 1:20

SH	REV B - LOUVERED PANELS OMITTED, REPLACED WITH DARK GREY SPANDREL PANELS, TYPICAL SECTION INDICATED THRU SASH WINDOWS, EXTERNAL FINISH TO LIFT SHAFT CHANGED TO DARK GREY ZINC PANELS	JAN 23
SH	REV A - 2ND. DORMERS INDICATED ADJ. LIFT SHAFT FOR SUPPLY AND EXTRACT	NOV 21
SH	DRAWN	OCT 21
DRAWN	REVISION	DATE
		VER

PLANNING ISSUE	PROJECT INNKEEPERS COLLECTION 1-3 YORK STREET (BROWNS) MANCHESTER			 ARCHITECTS & DESIGNERS
	TITLE PROPOSED EXTERNAL ELEVATIONS - 2 OF 2 MILK STREET & REAR ELEVATION			
	SCALE 1:100 @ A1			
	JOB No MAB46	DRAWING No AP11	REV B	
7 Buxton Road West, Disley, Stockport, Cheshire, SK12 2AE. Website: www.allisonpike.com				Telephone: 01663 763000 Facsimile: 01663 766772 Email: studio@allisonpike.com
© Allison Pike Partnership Limited.				