



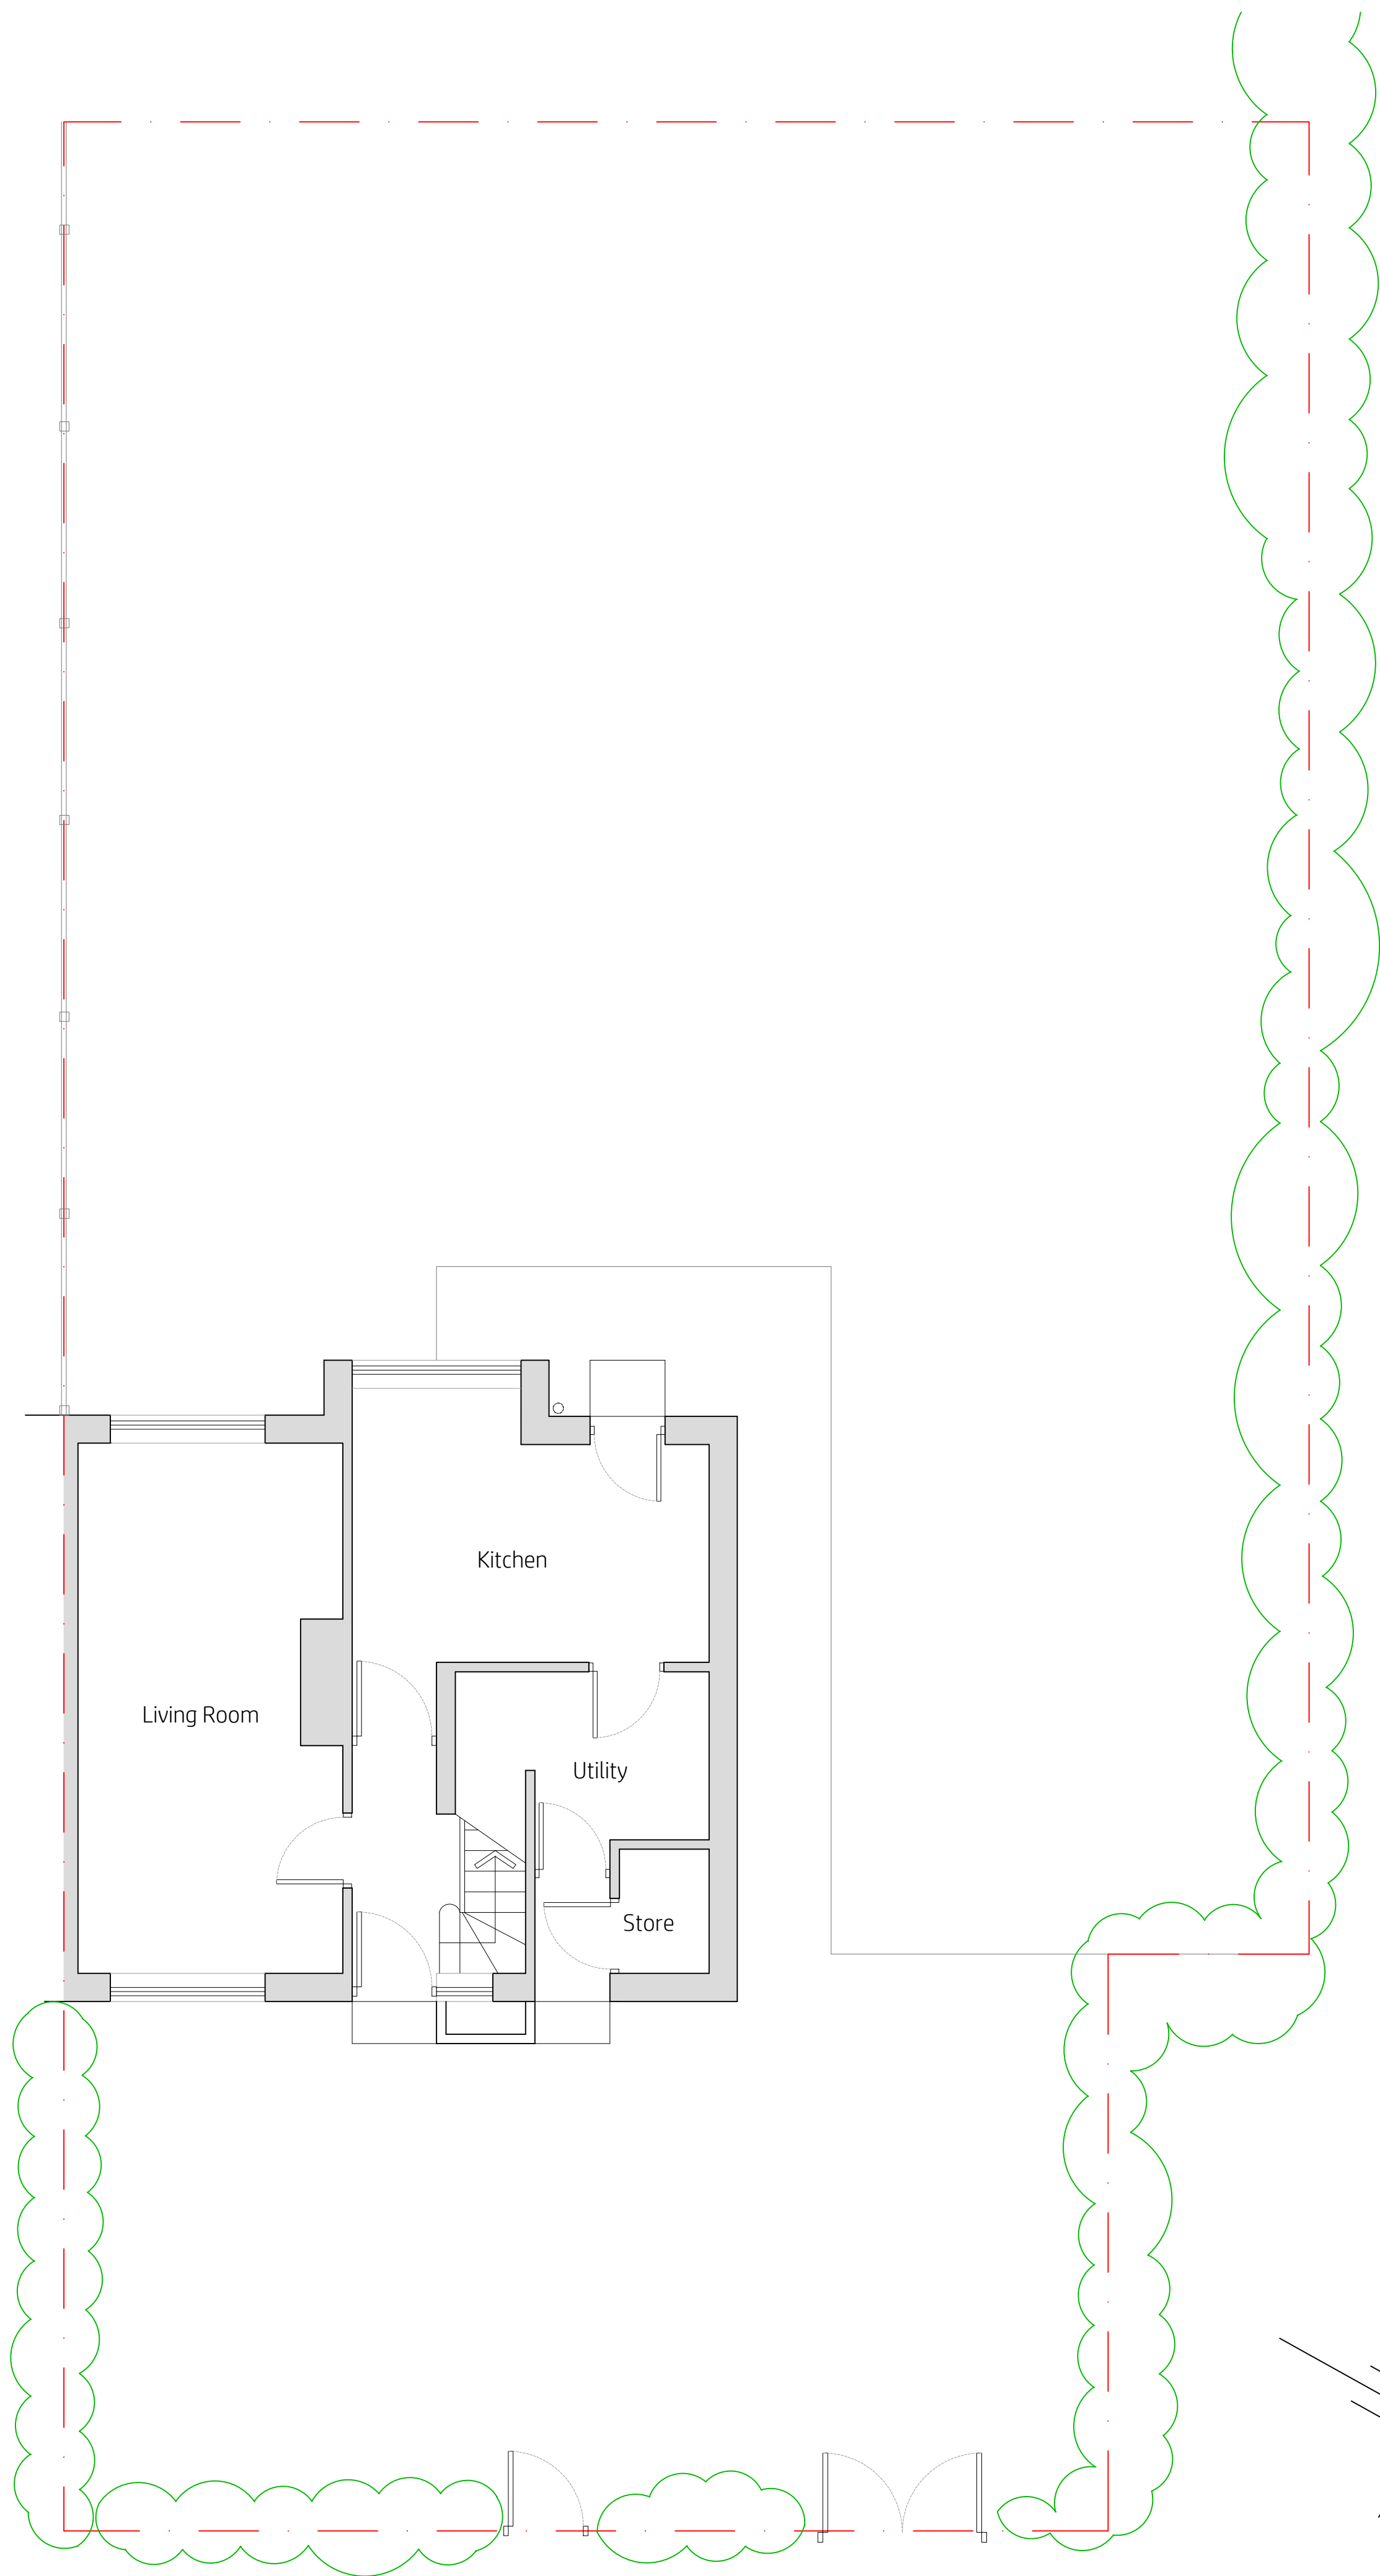


Existing Ground Floor





Existing Front Elevation

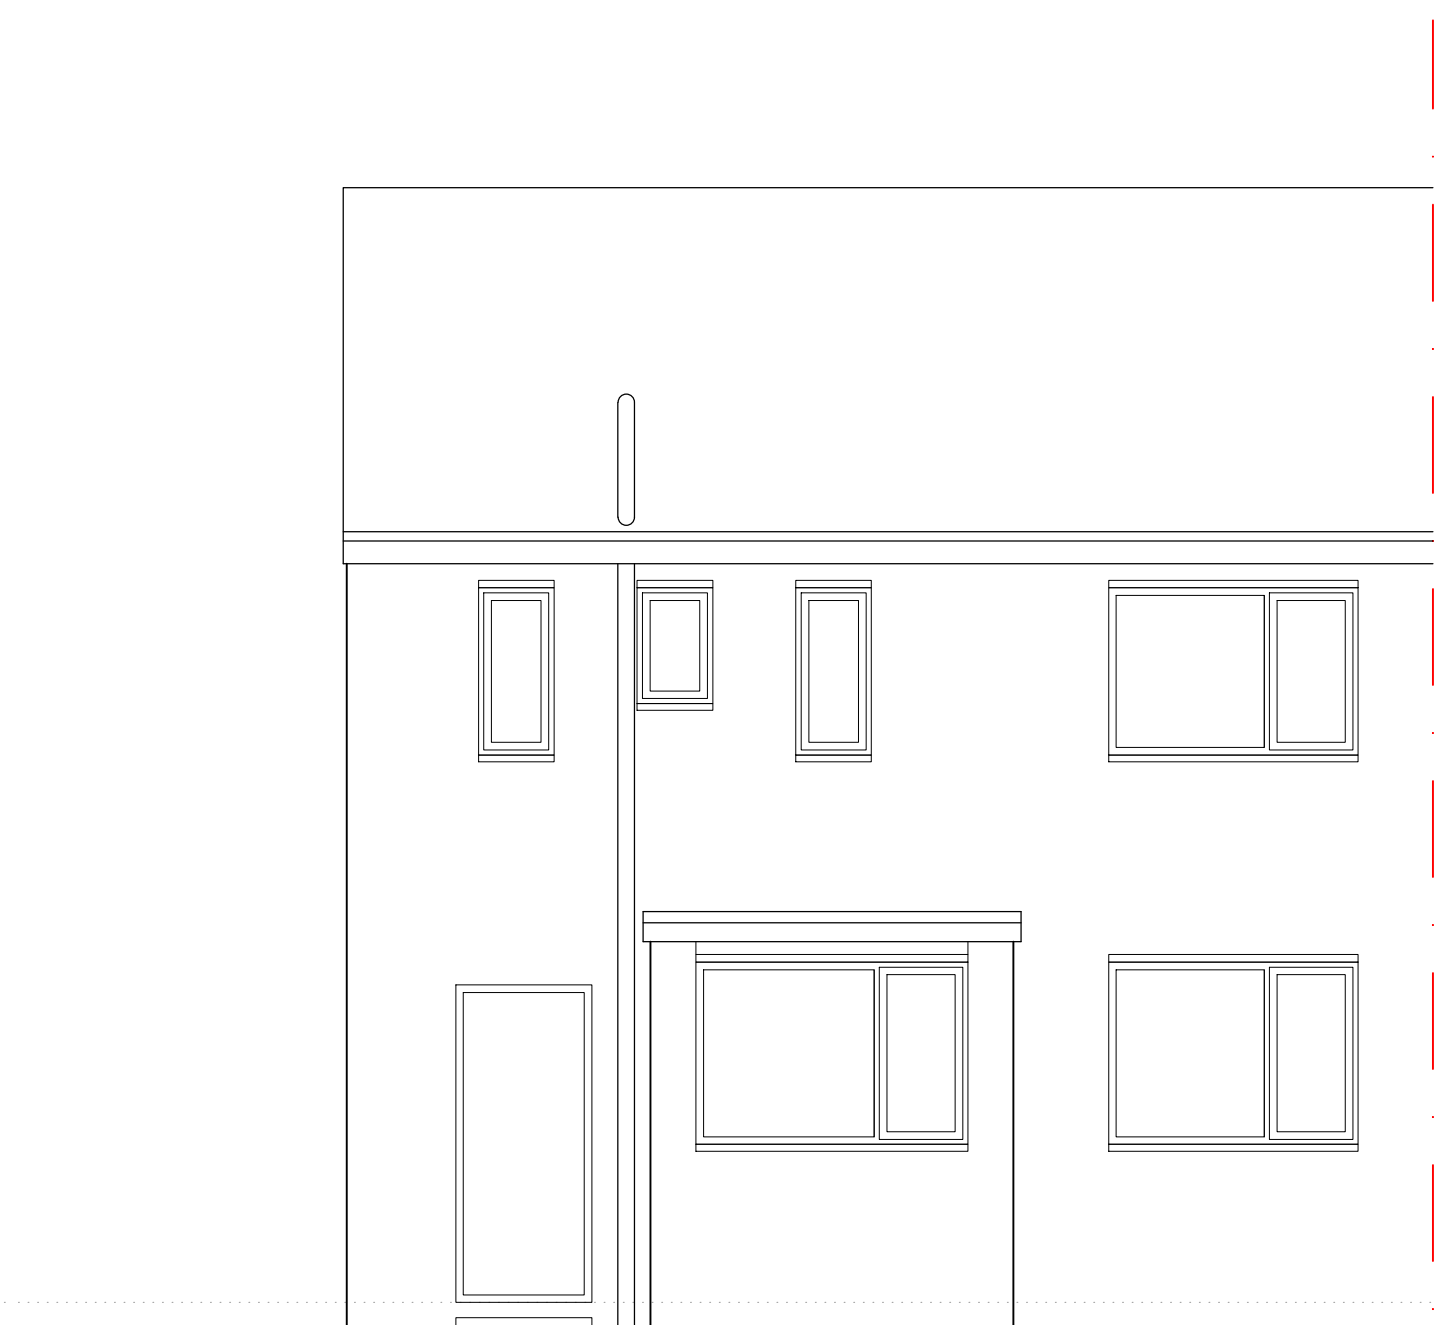

Existing Rear Elevation

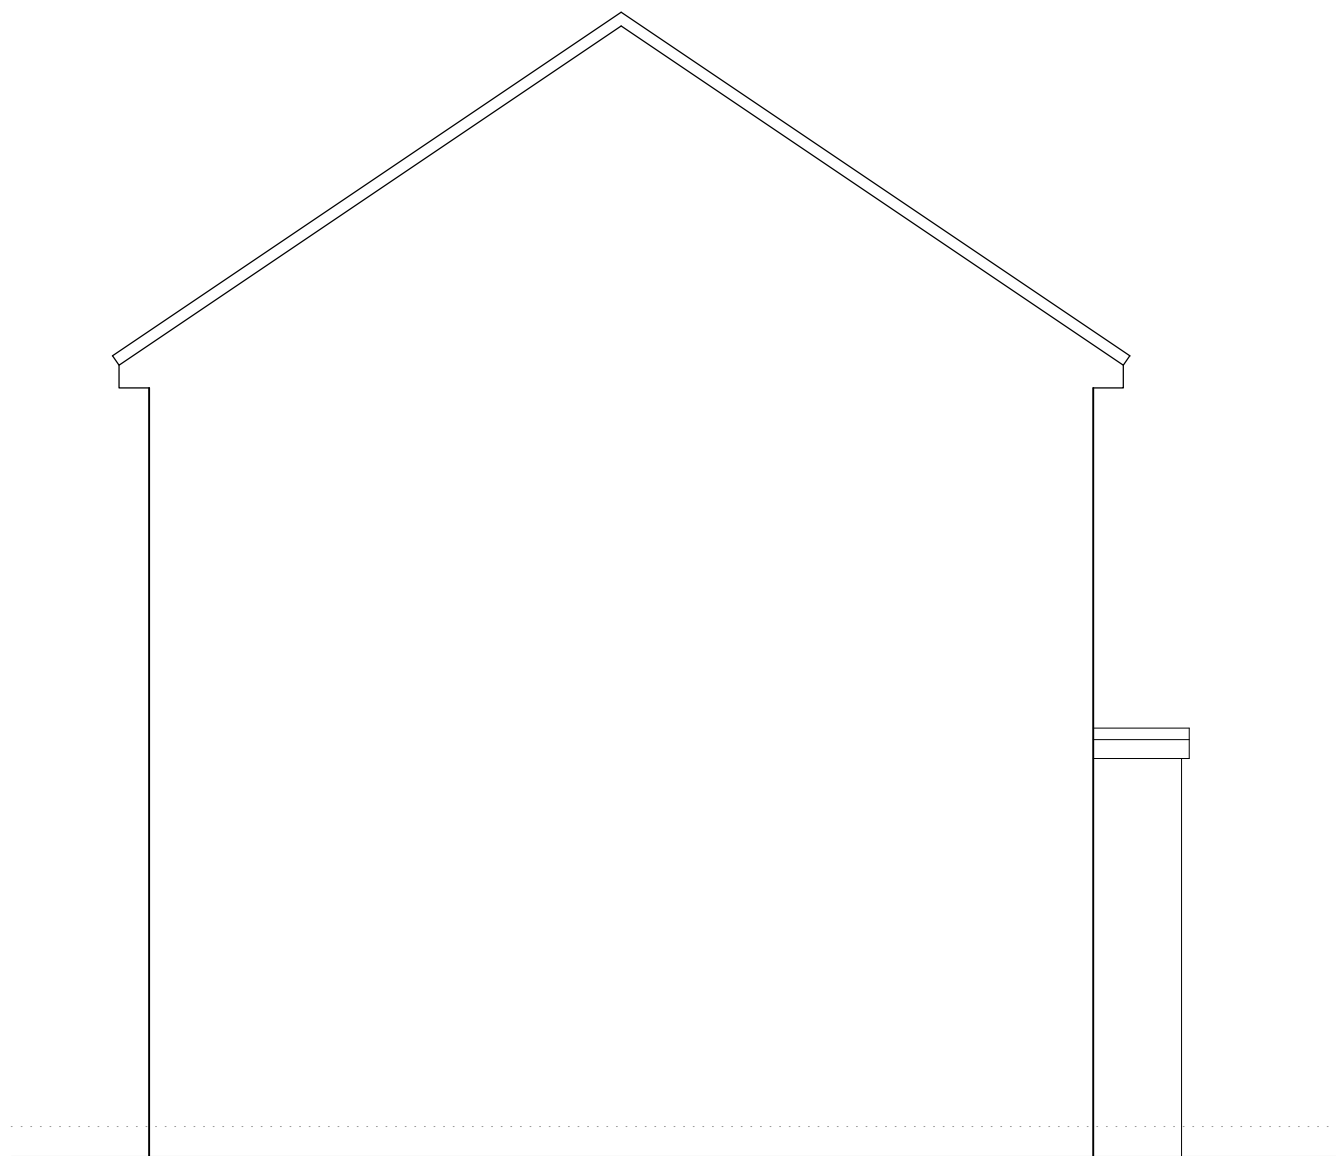

Existing Side Elevation

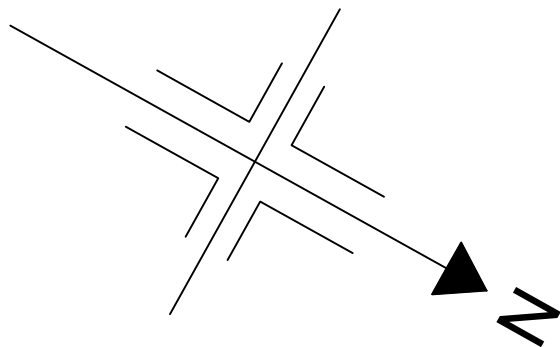 

project
54 Mottershead Road
Wythenshawe
M22 9GN

scale
1:50@A1
1:100@A3
drawn by
klh
drawing number
KH665-001

revision	description	date
-	-	-

Existing Plans

kieranhibbsarchitecture
27 Pioneer Road
Macclesfield
SK11 7ZB

kieranhibbs@gmail.com
Mobile: 07584049322

kieranhibbsarchitecture