



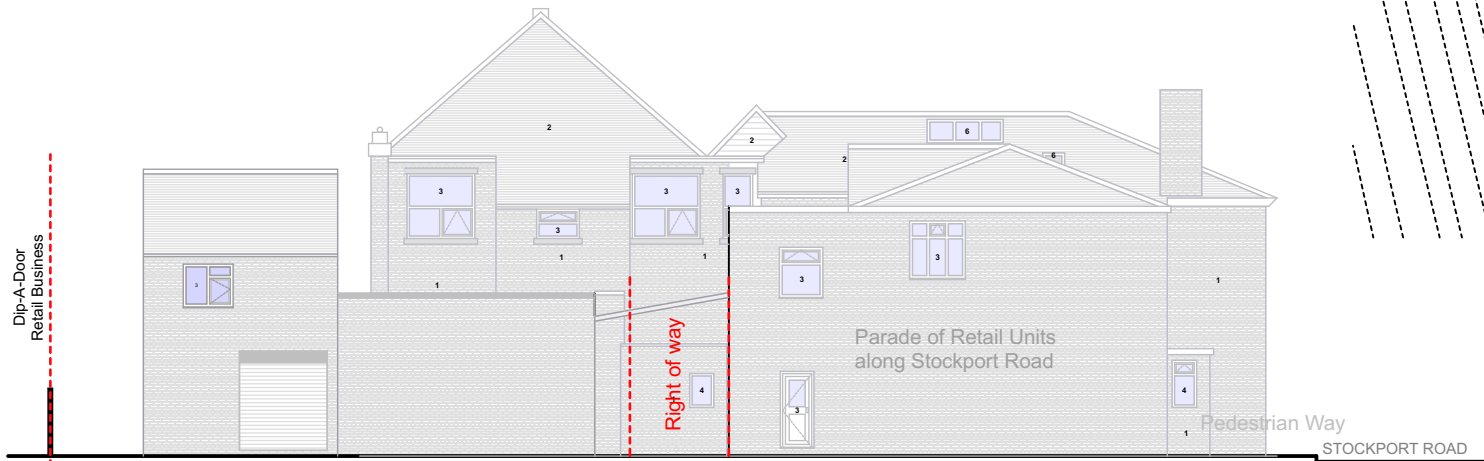

EXISTING GA AA ELEVATION @1:200



PROPOSED GA AA ELEVATION @1:200

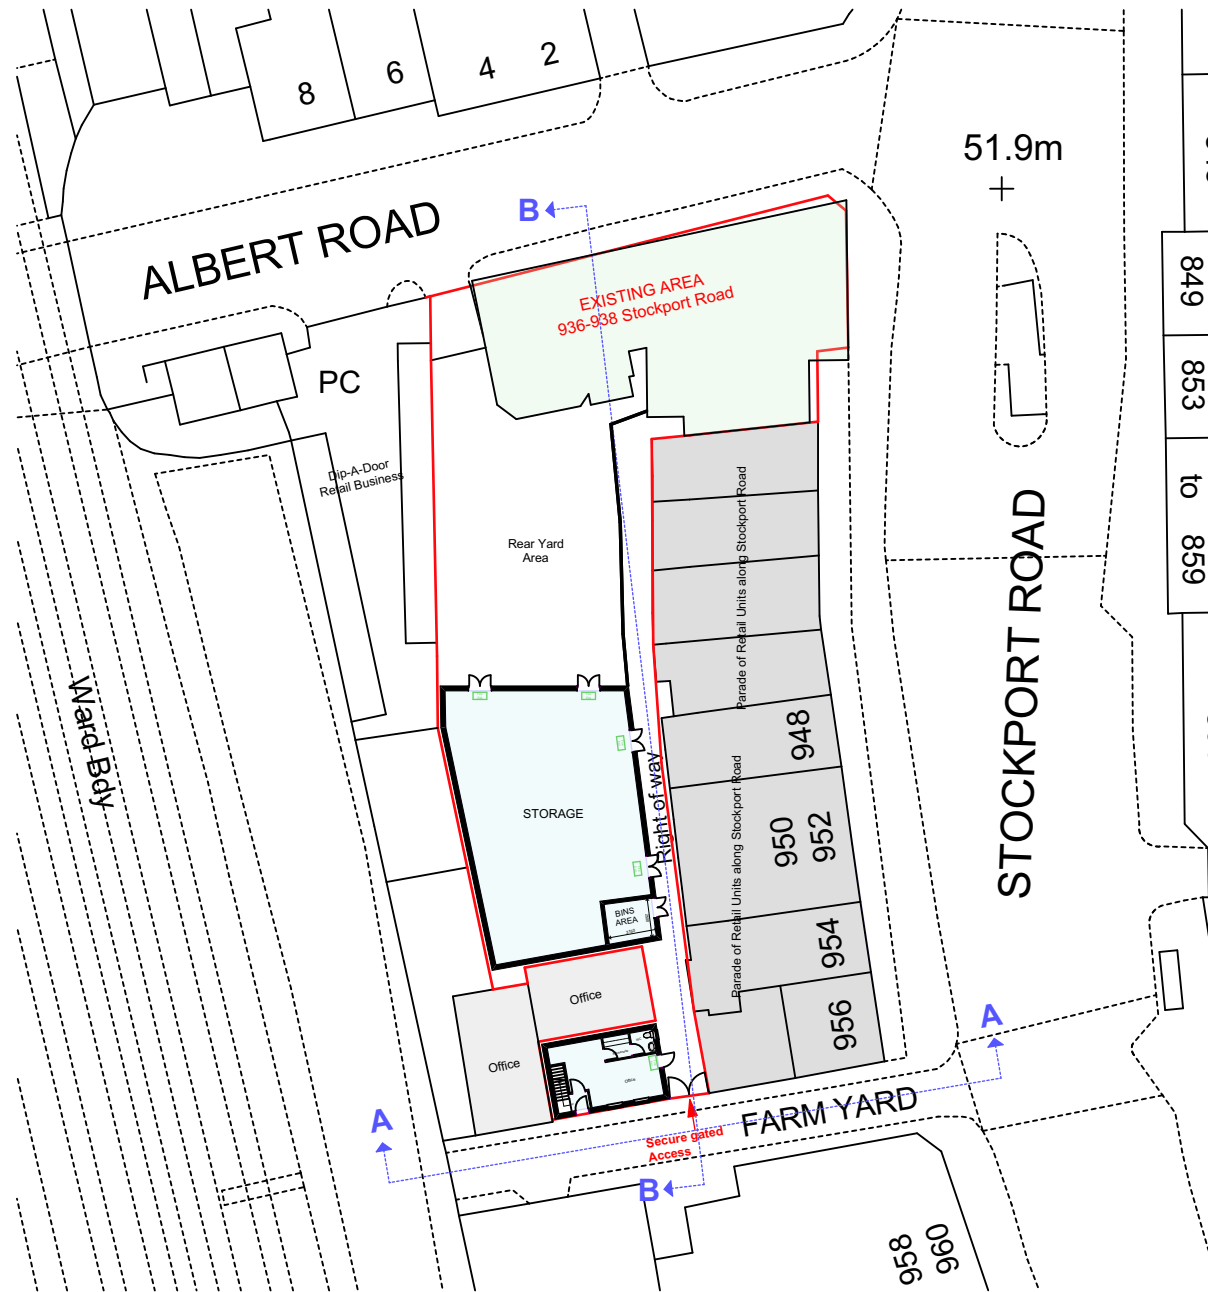

PROPOSED GA GROUND FLOOR PLAN
@1:500

notes

This drawing is subject to a detailed building and site survey, therefore no guarantee of its accuracy can be given. This drawing has been draughted in accordance with the clients design requirements. All areas are approximate and are subject to a detailed building and site survey and further design development. All dimensions should be checked prior to commencement of construction on site. Measurements should not be taken off the drawing.

All dimensions shown are in millimetres (mm).



PL4	Planning Updated	03.11.22
PL3	Secure access gate added	13.10.22
PL2	Planning Updated	01.08.22
PL1	Bin store size updated	20.07.22
PL0	Planning Issue	10.02.22

revisions

NADA Architects Ltd
169 Kingsway
Burnage
Manchester
M19 2ND
Mob: 07974 735527
E: ahmed@nadaarchitects.com
W: www.nadaarchitects.com

D - design	PL - planning	PT - pre-tender
T - tender	P - preliminary	
C - construction	R - record	

R&F ENTERPRISES LTD

**NEW BUILD
2 FARM YARD,
MANCHESTER, M19 2NL**

PROPOSED GA FLOOR PLAN

scale	date	drawn	checked
1:500 @ A3	10.02.22	MH	AC
1:200 @ A3			

job no	(category)	dwg no	revision
--------	------------	--------	----------

22-1022 (04)001 PL4

Drawing measurements shall not be obtained by scaling. Verify all dims prior to construction. Immediately report any discrepancies on this drawing to Architect. This drawing shall be read in conjunction with associated specifications and related consultant's documents.