




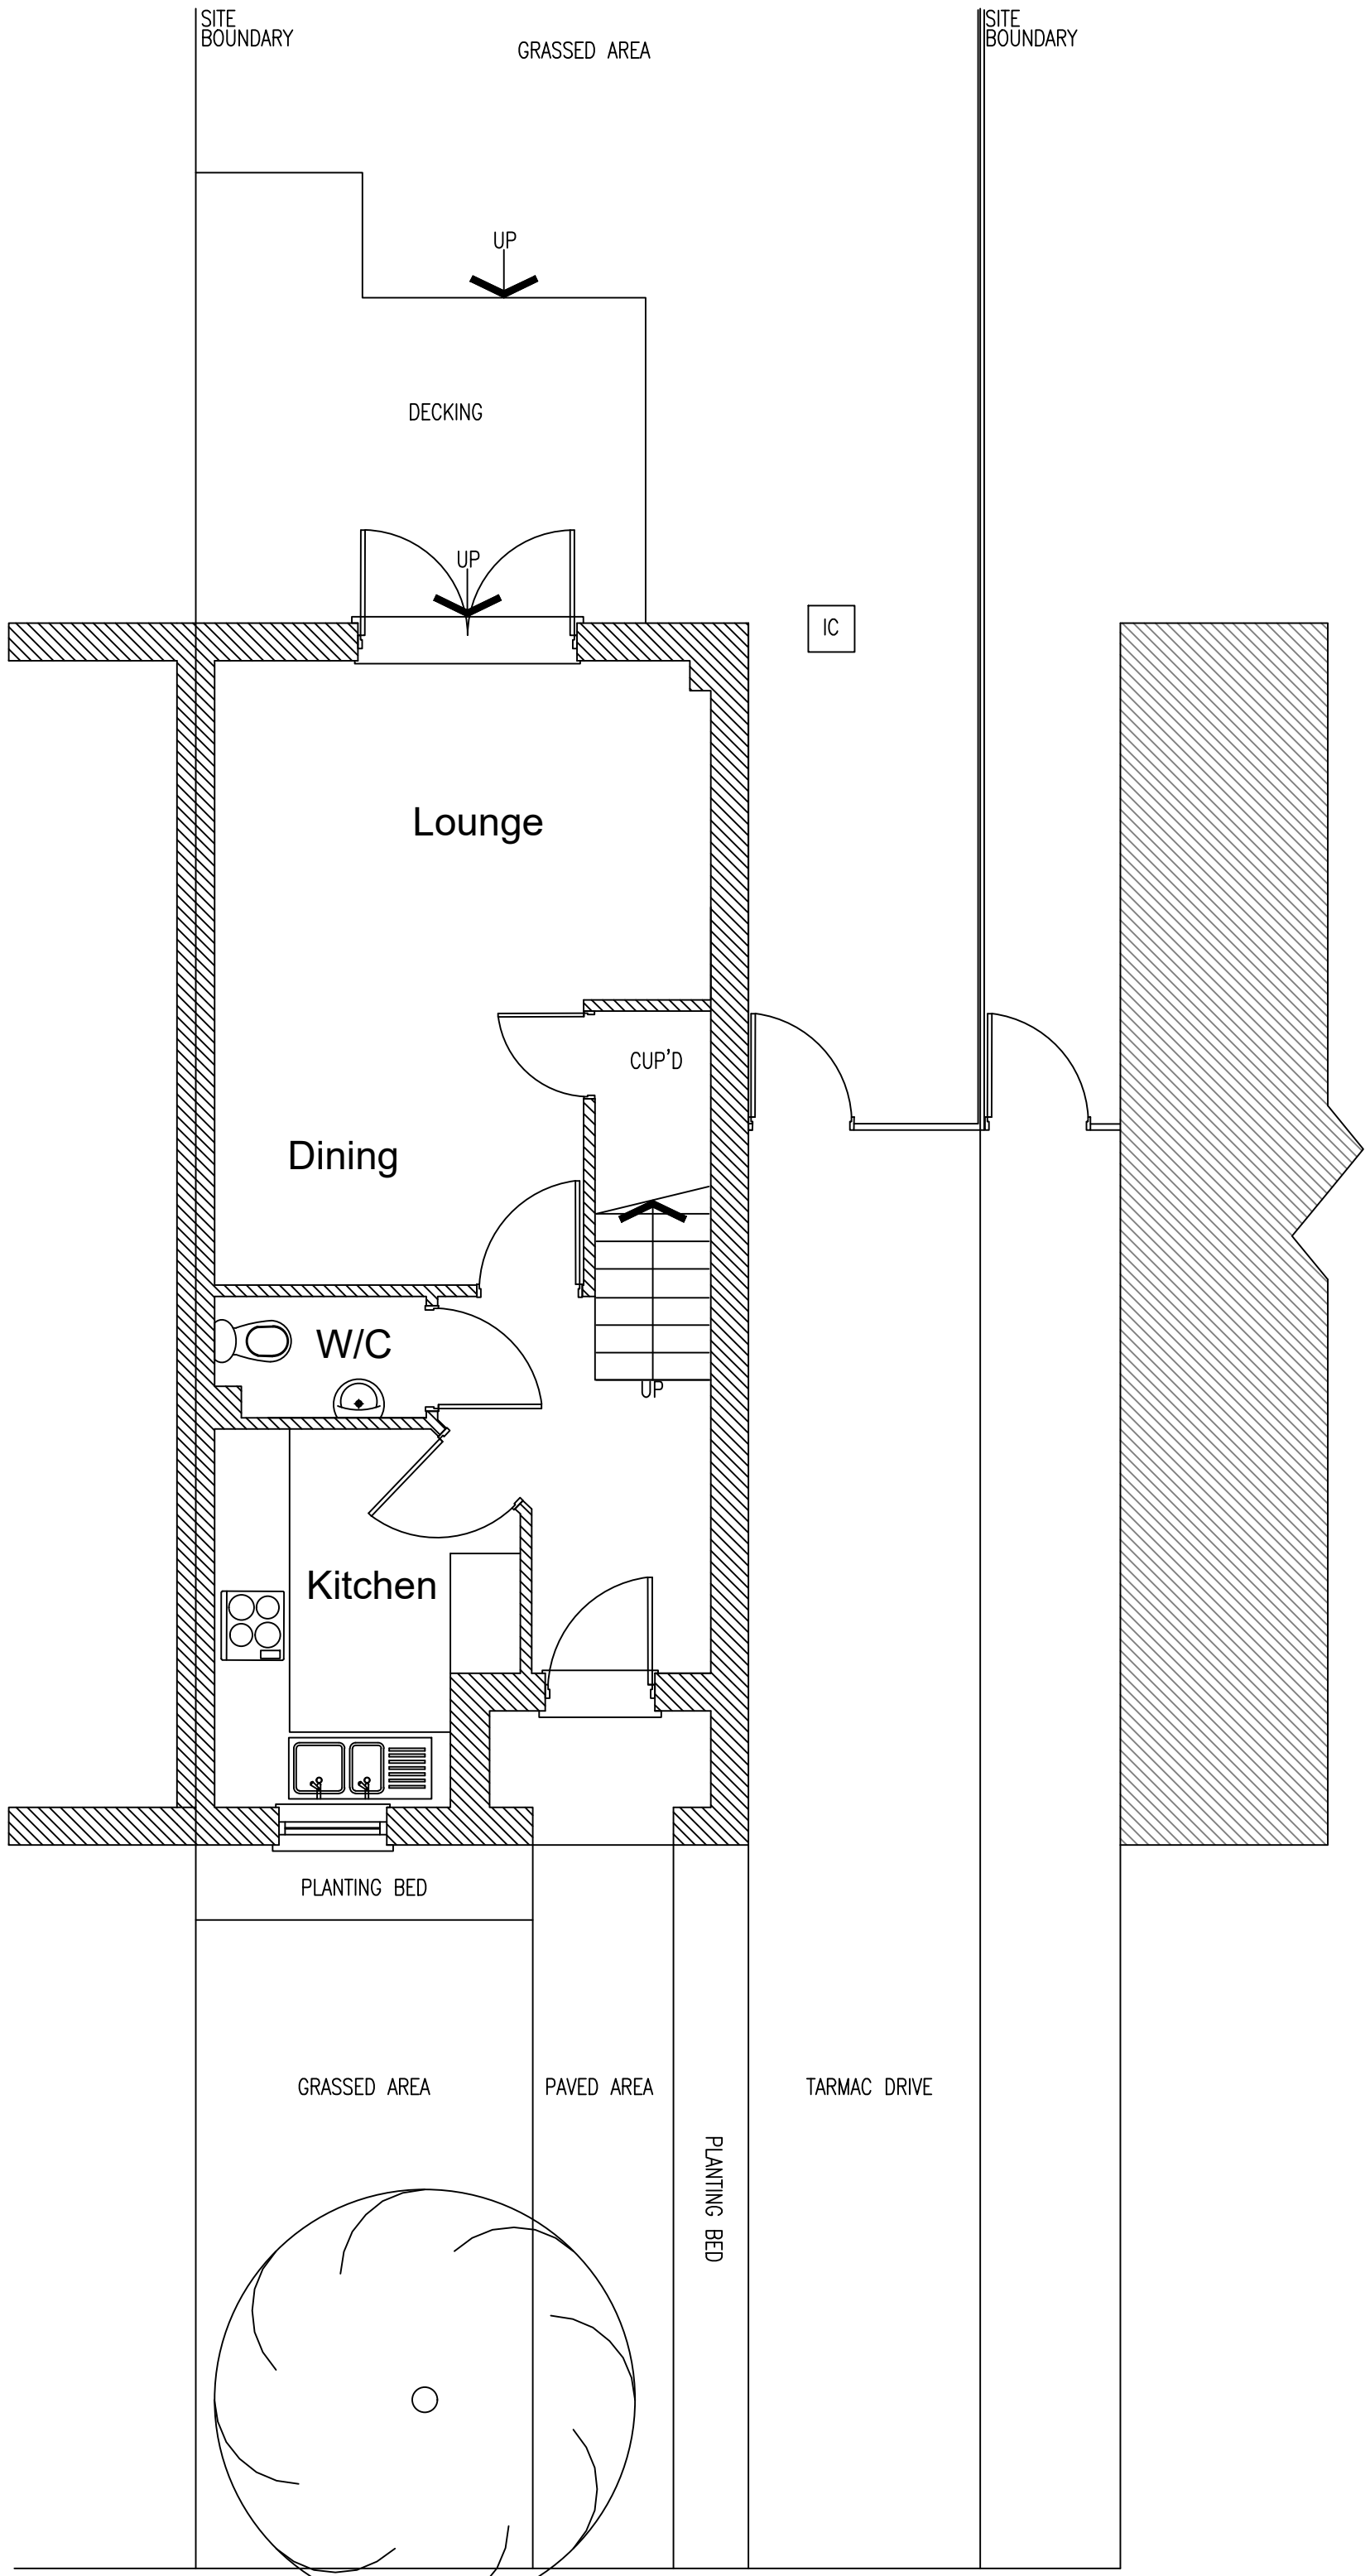

Existing Ground Floor Plan

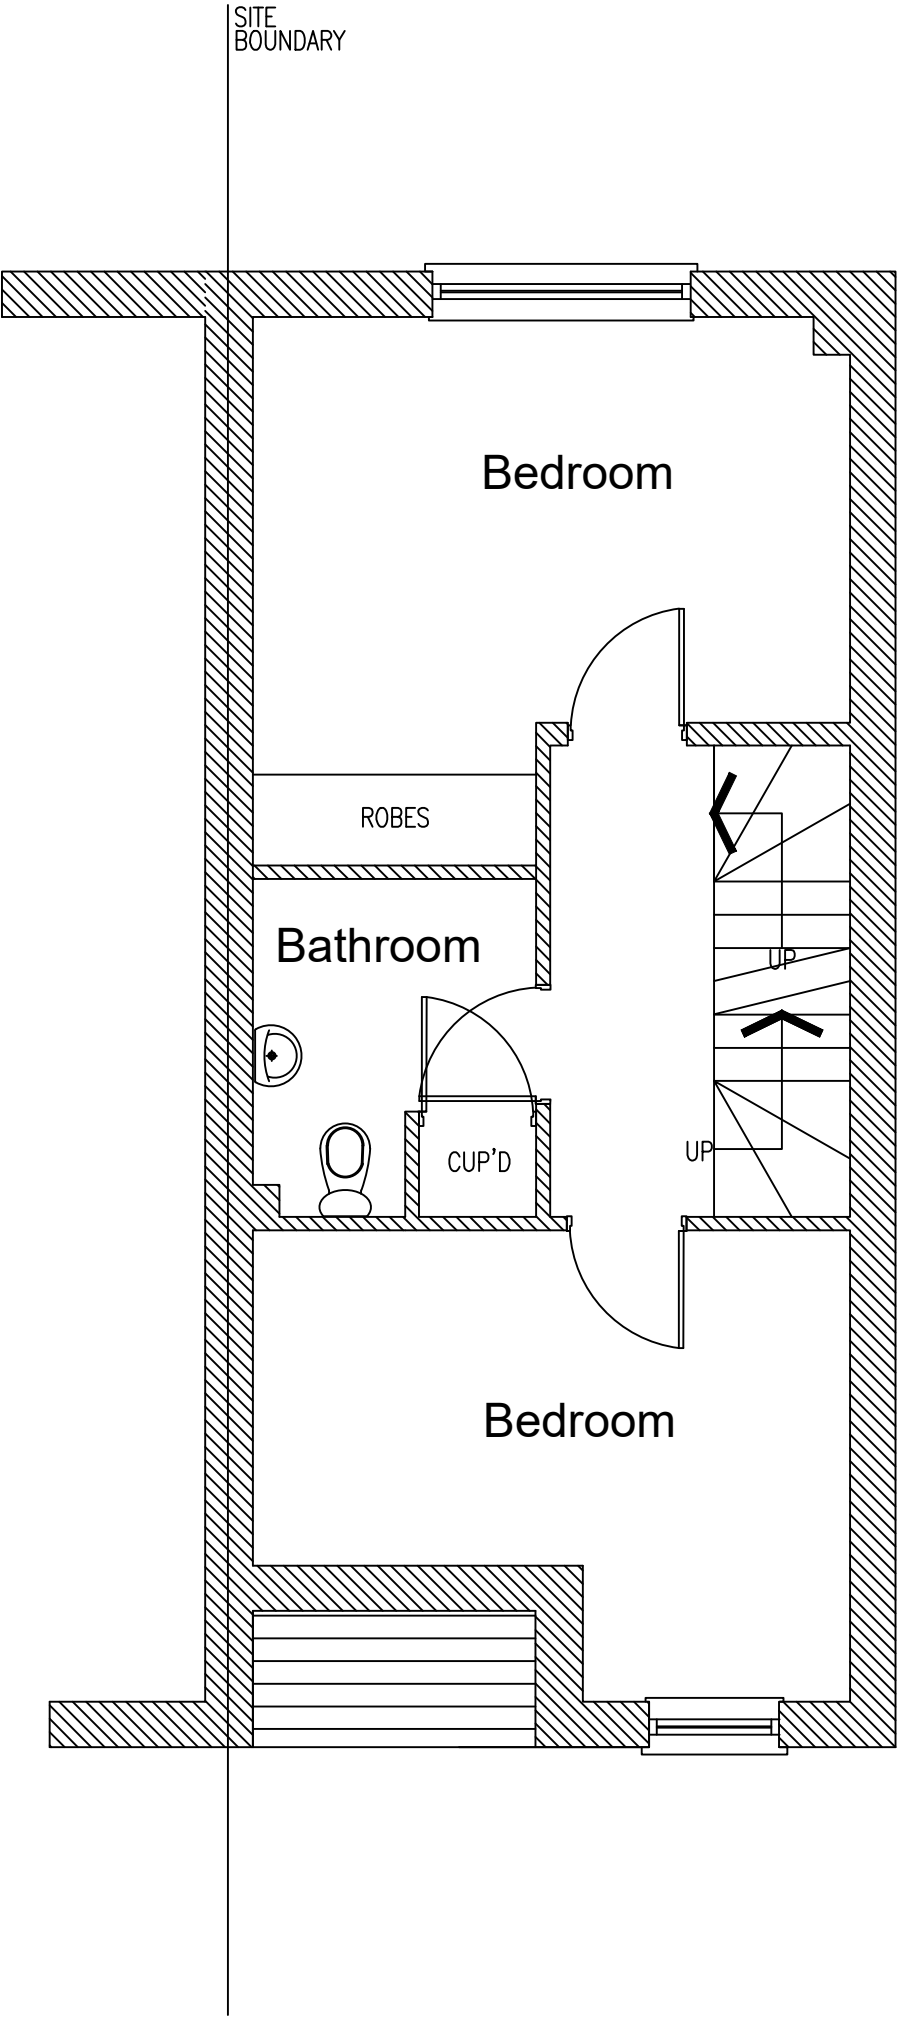

Existing First Floor Plan

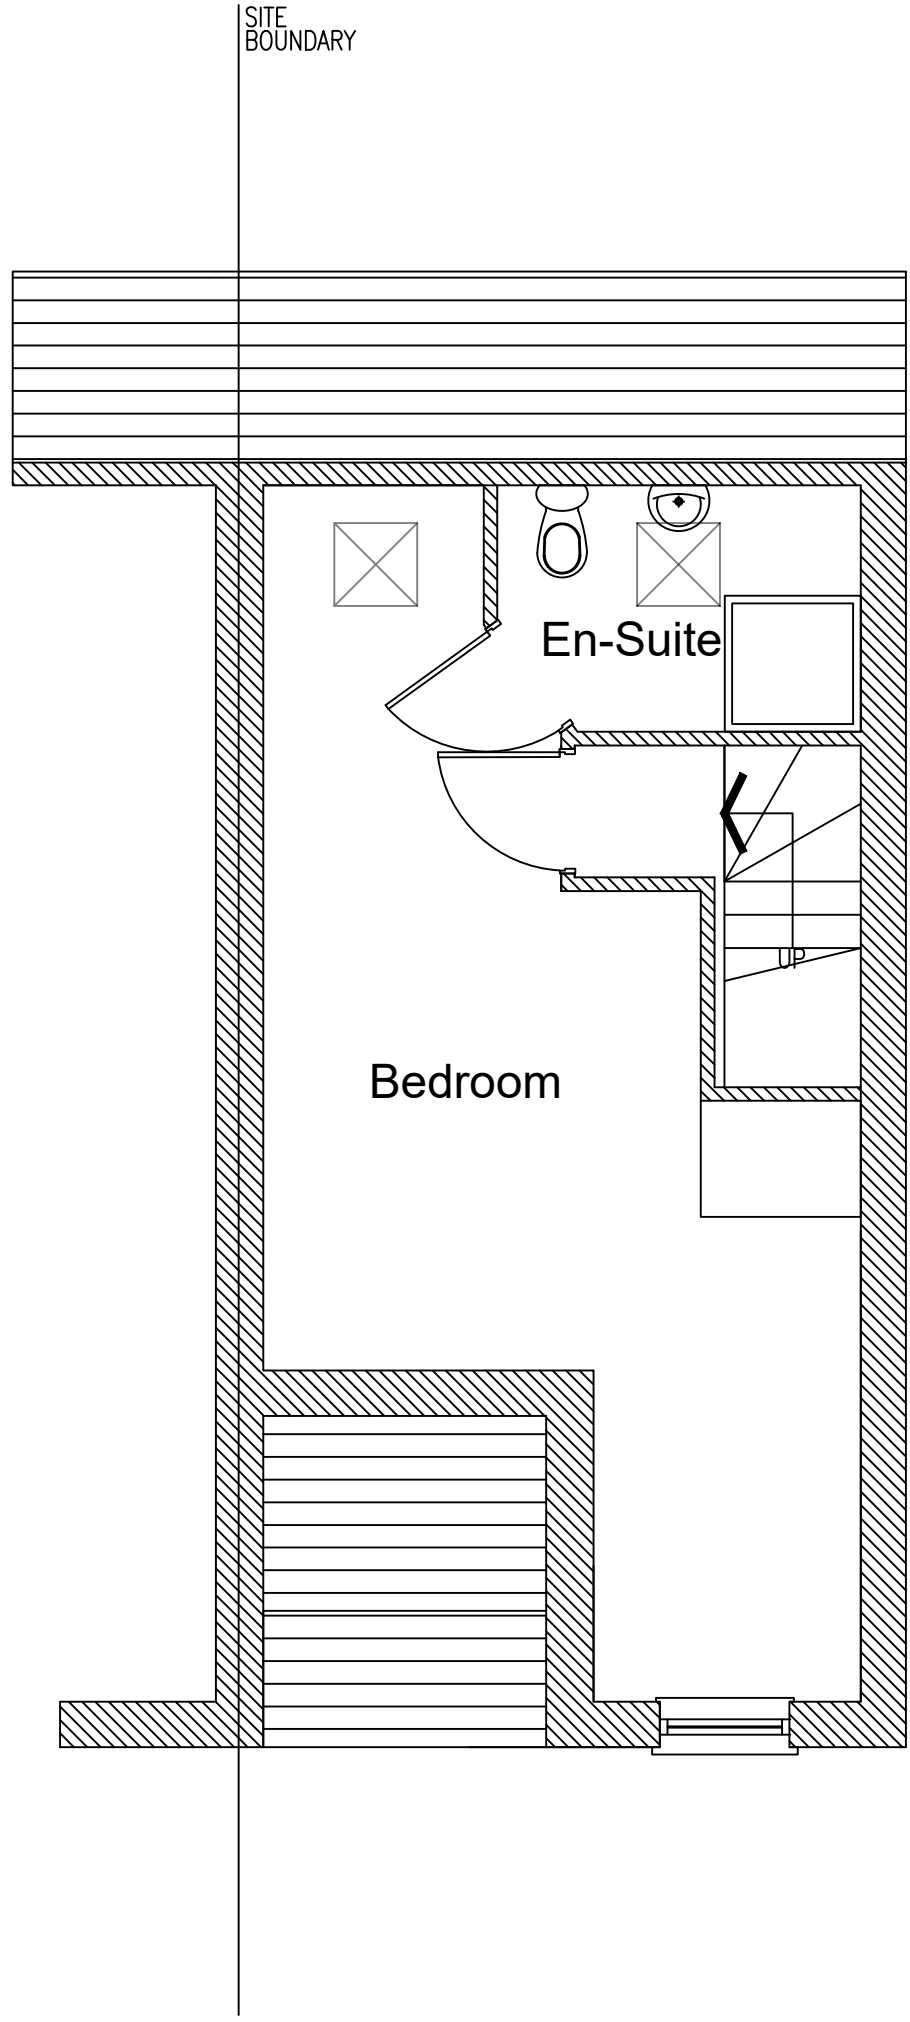

Existing Second Floor Plan



Rev.	Description	By	Date
Project		Drawing Title	
Mrs C Howarth, 101 New Barns Ave, Manchester, M21 7DB		Existing Layouts	
Drawing No.		Rev.	
Howarth/02			
Drawn by		Scale	Date
J.TD.		1:50@A1	Jan '23

1. Figure dimensions to be followed in preference to scale.
2. All dimensions to be checked on site prior to the commencement of any work. Any discrepancies to be reported immediately & resolved prior to work commencing.
3. This drawing is the copyright of AJ Architectural Ltd and may not be copied or used without prior consent.