



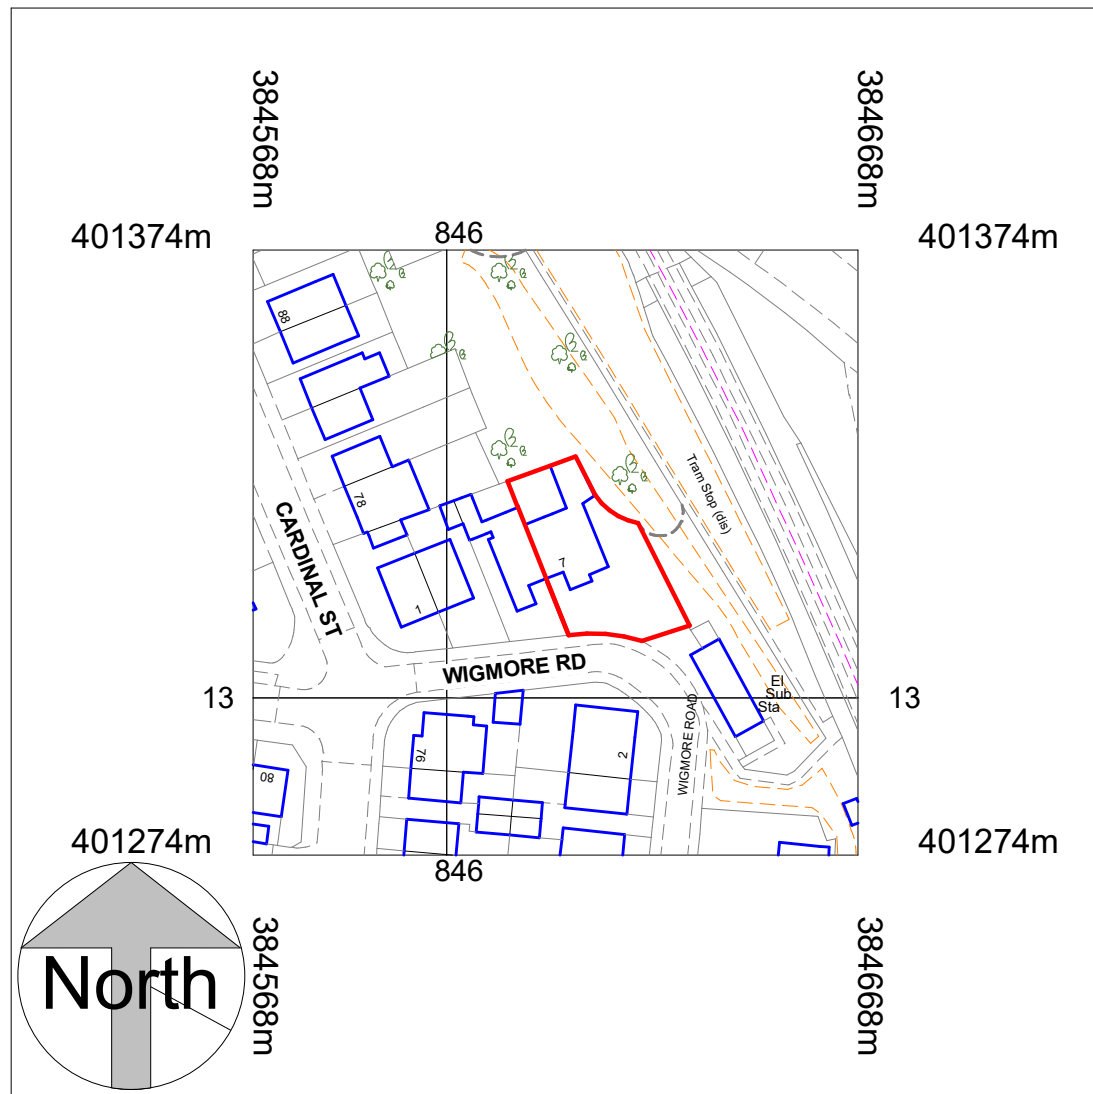

Location Plan
1 : 1250

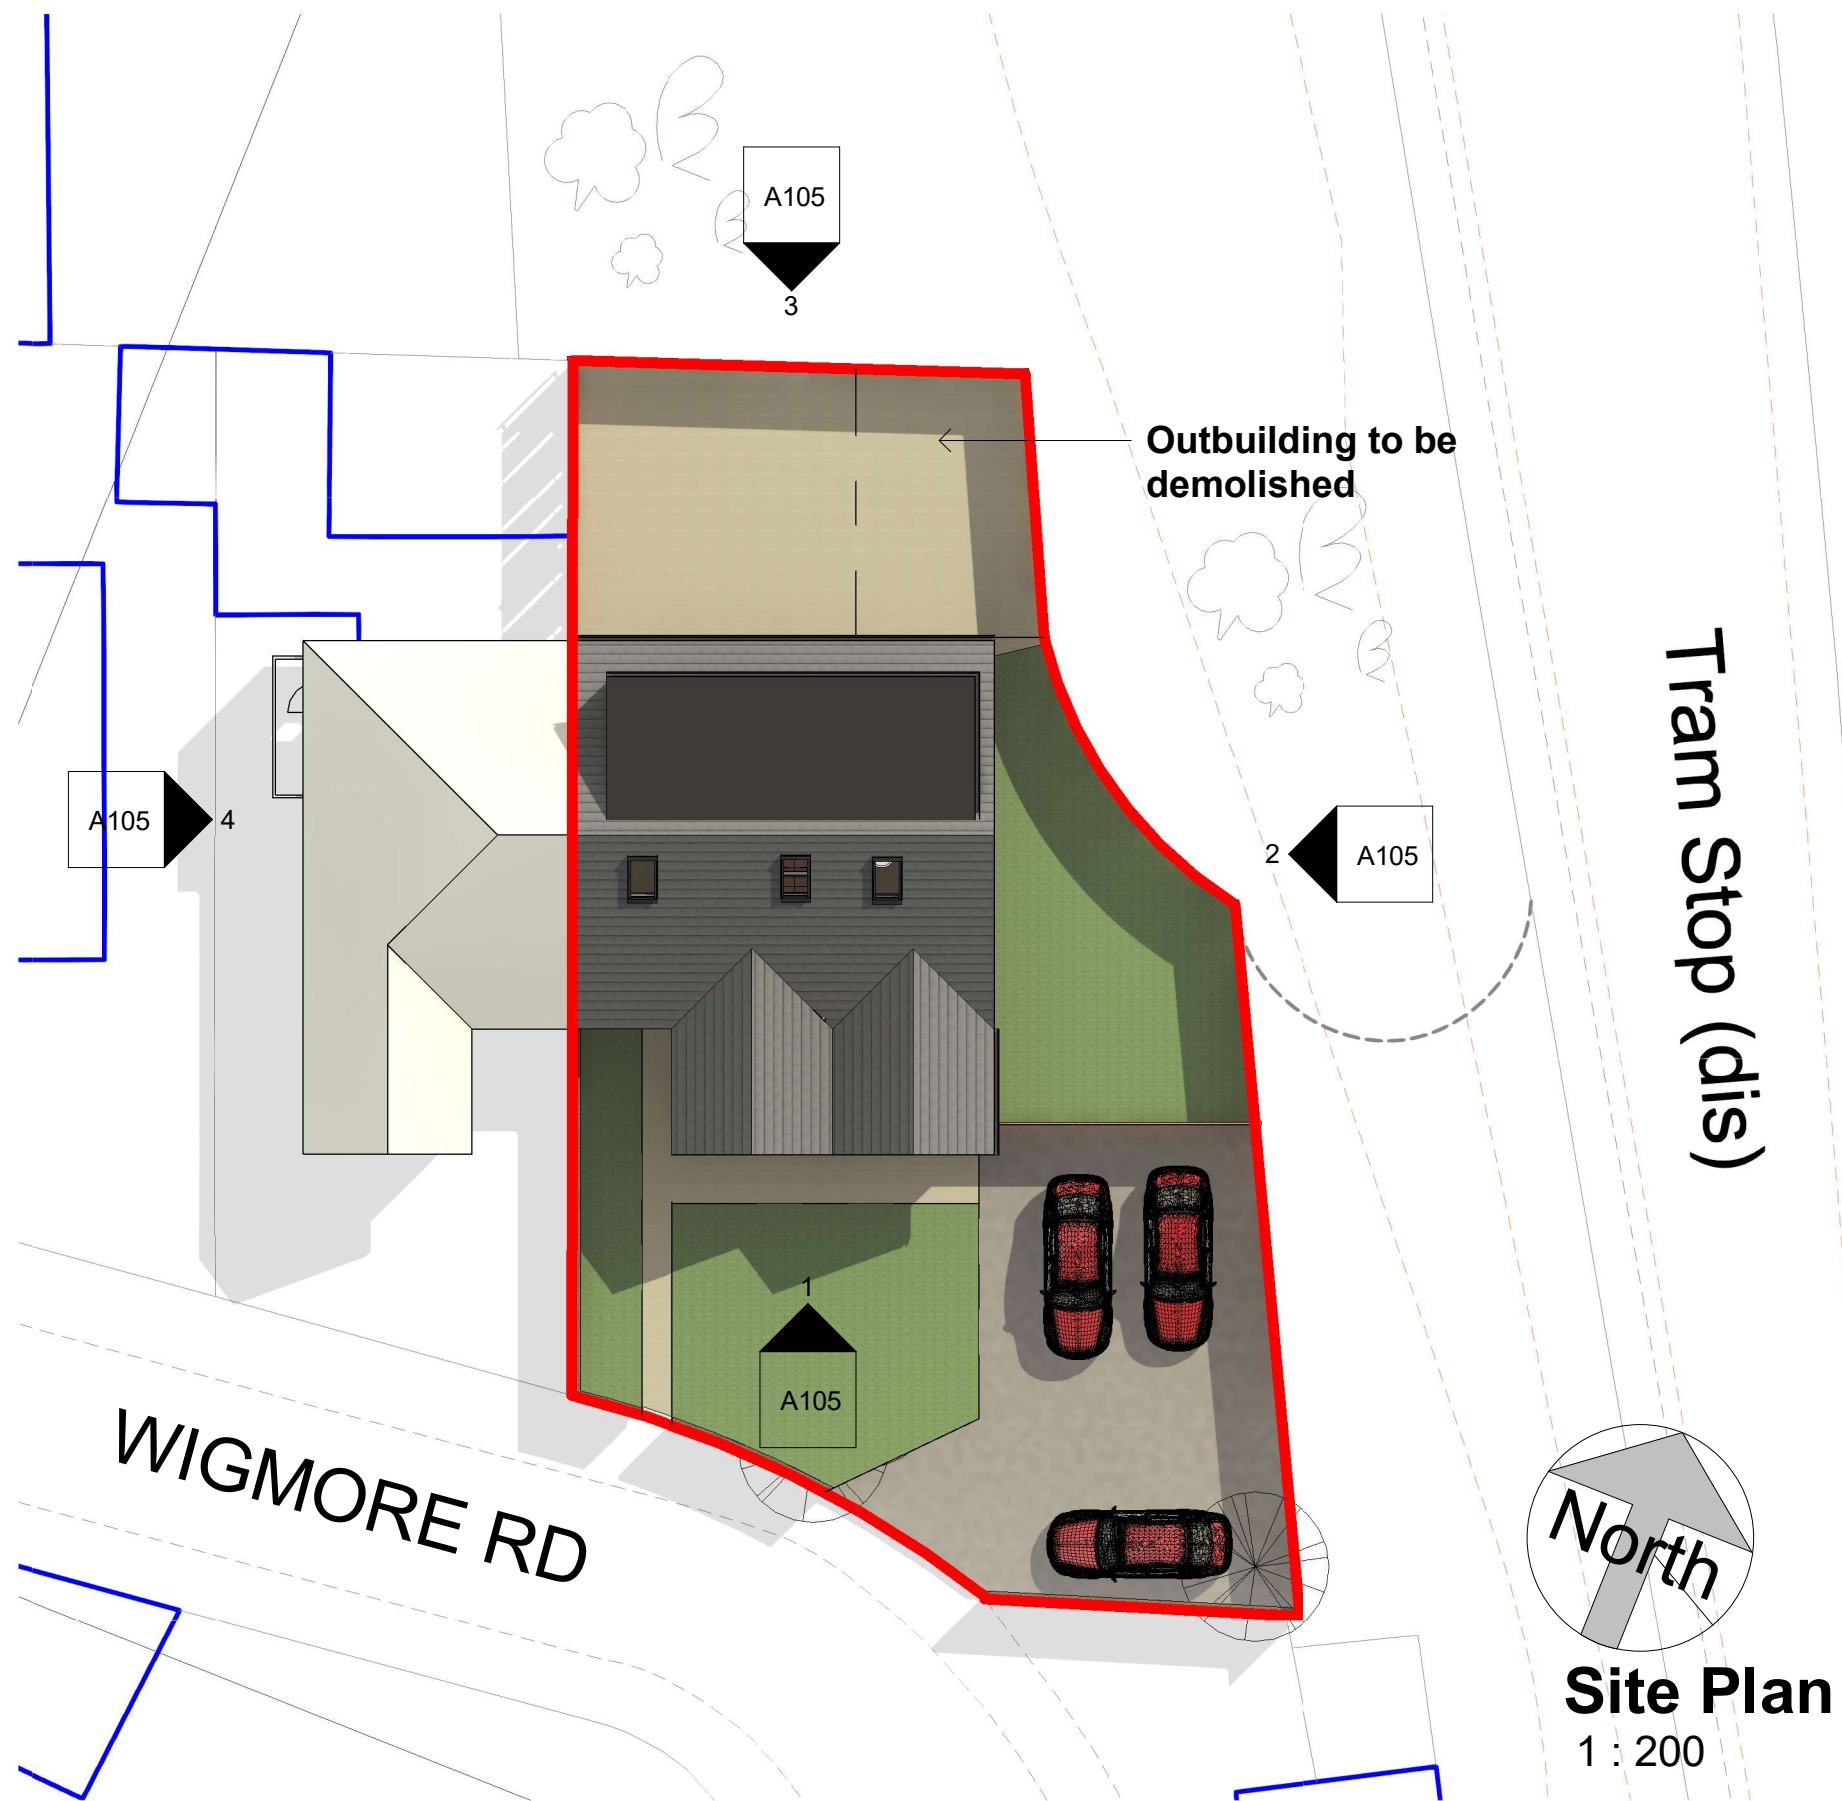

Site Plan
1 : 200


COPYRIGHT © ALL RIGHTS RESERVED BY VIKAS ALYAS LTD. DO NOT SCALE FROM DRAWING. DRAWING INDICATES DESIGN INTENT ONLY. REPORT ANY DISCREPANCIES TO CLIENT / VA LTD. NOT TO BE USED FOR CONSTRUCTION UNLESS STATED SO. TO BE READ IN CONJUNCTION WITH OTHER DRAWINGS OR SPECIFICATION WHERE PROVIDED.

ARCHITEK
BUILDING DESIGN CONSULTANCY


0161 511 8479
vikas@architek.uk
916 Stockport Road, Levenshulme, Manchester, M19 3AB

No.	Description	Date
P1	Issue to Planning	10.01.2023
P2	Update to planner's comments 13/02	20.02.2023


PROJECT		ADDRESS		CLIENT		
Loft Dormer Extension Single Storey Side and Front Extension		1199_7 Wigmore Road, Manchester, M8 0NP		Hassan and Sehrish		
MANCHESTER CITY COUNCIL		SHEET		Date	Project number	Scale (@ A3)
PURPOSE OF ISSUE		Location and Site Plan		10.01.2023	1199	As indicated
PLANNING				Drawn by	DRAWING NUMBER	
				VA	A101	
				Checked by	REV	
				VA	P2	

 

VISUAL SCALE 1:100 @ A3

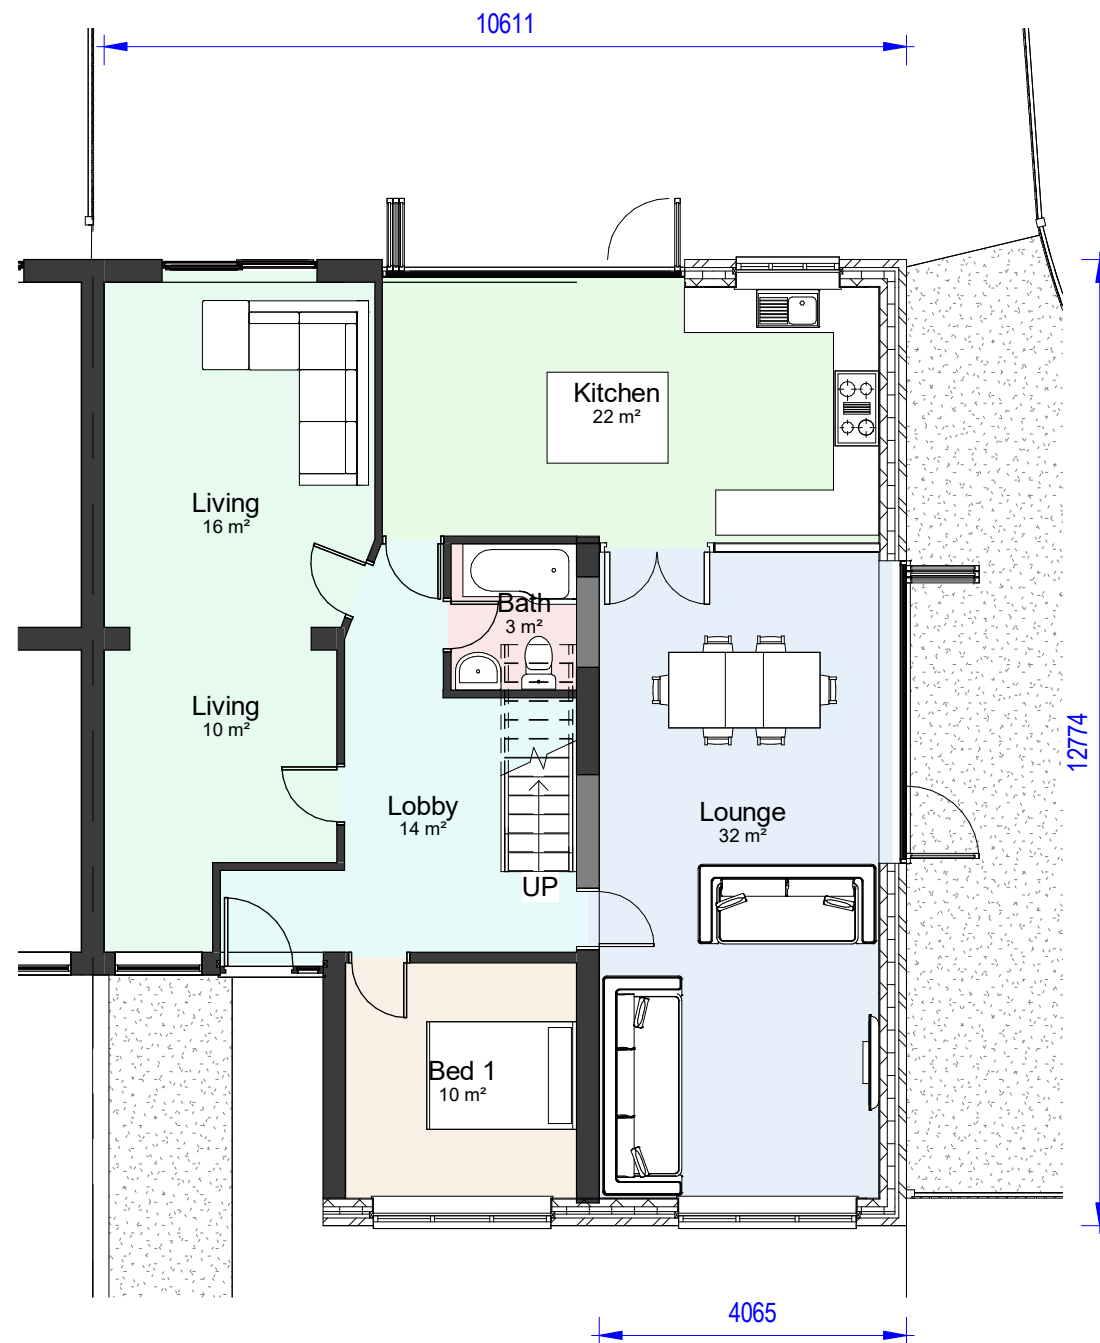

00-P-Ground Floor
1 : 100

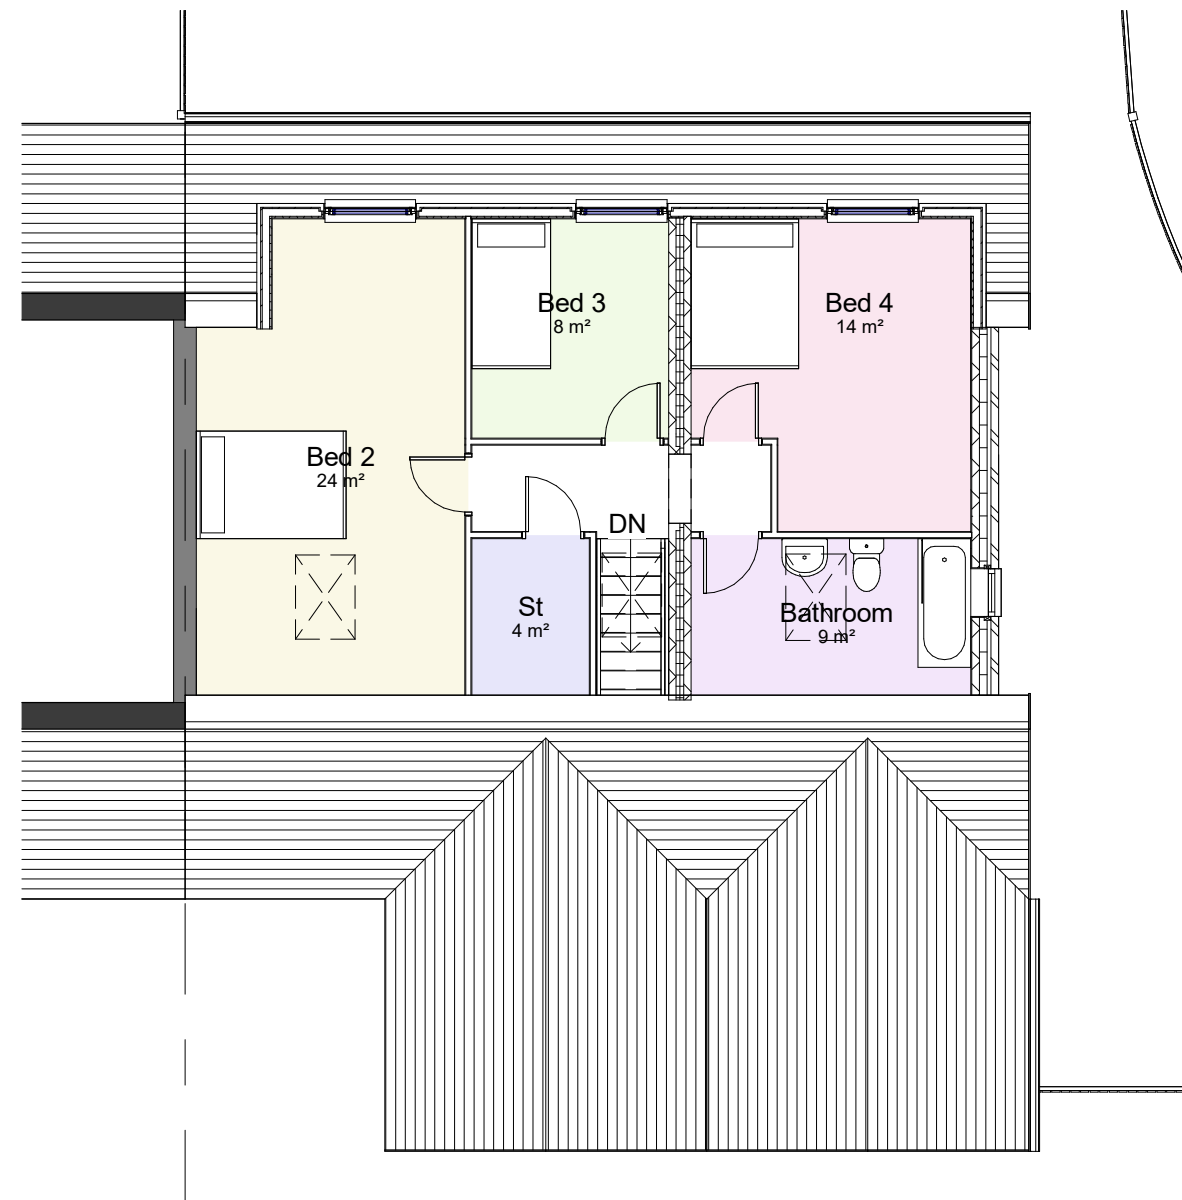

01-P-Loft
1 : 100

COPYRIGHT © ALL RIGHTS RESERVED BY VIKAS ALYAS LTD. DO NOT SCALE FROM DRAWING. DRAWING INDICATES DESIGN INTENT ONLY. REPORT ANY DISCREPANCIES TO CLIENT / VA LTD. NOT TO BE USED FOR CONSTRUCTION UNLESS STATED SO. TO BE READ IN CONJUNCTION WITH OTHER DRAWINGS OR SPECIFICATION WHERE PROVIDED.

ARCHITEK
BUILDING DESIGN CONSULTANCY

0161 511 8479

vikas@architek.uk
916 Stockport Road, Levenshulme, Manchester, M19 3AB

No.	Description	Date
P1	Issue to Planning	10.01.2023
P2	Update to planner's comments 13/02	20.02.2023

PROJECT		ADDRESS		CLIENT		
Loft Dormer Extension Single Storey Side and Front Extension		1199_7 Wigmore Road, Manchester, M8 0NP		Hassan and Sehrish		
				Date 10.01.2023	Project number 1199	Scale (@ A3) 1 : 100
Manchester City Council	PURPOSE OF ISSUE PLANNING	SHEET Proposed Floor Plans	Drawn by VA	DRAWING NUMBER		REV
			Checked by VA	A104		P2

0m 1m 2m 3m 4m 5m

VISUAL SCALE 1:100 @ A3




01_P-Elevation
1 : 100



02_P-Elevation
1 : 100



03_P-Elevation
1 : 100

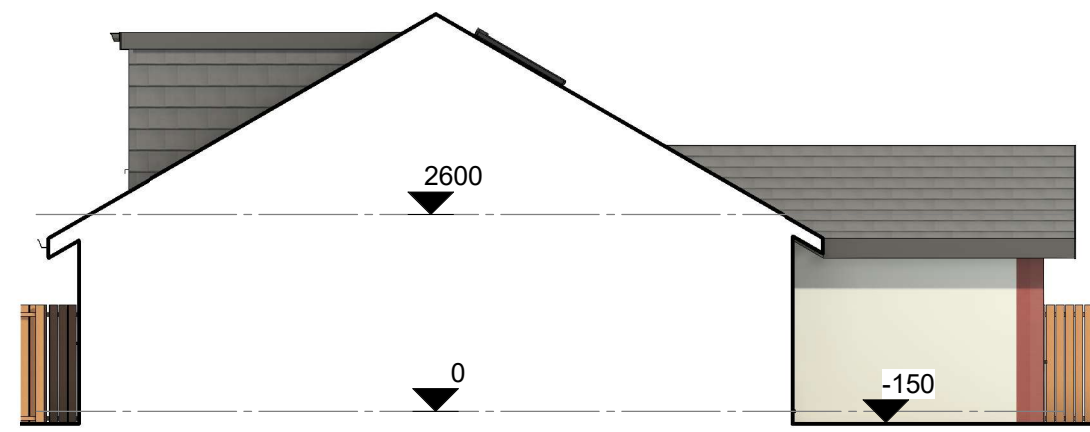

04_P-Elevation
1 : 100


COPYRIGHT © ALL RIGHTS RESERVED BY VIKAS ALYAS LTD. DO NOT SCALE FROM DRAWING. DRAWING INDICATES DESIGN INTENT ONLY. REPORT ANY DISCREPANCIES TO CLIENT / VA LTD. NOT TO BE USED FOR CONSTRUCTION UNLESS STATED SO. TO BE READ IN CONJUNCTION WITH OTHER DRAWINGS OR SPECIFICATION WHERE PROVIDED.




0161 511 8479
vikas@architek.uk
916 Stockport Road, Levenshulme, Manchester, M19 3AB

No.	Description	Date
P1	Issue to Planning	10.01.2023
P2	Update to planner's comments 13/02	20.02.2023

PROJECT		ADDRESS		CLIENT				
Loft Dormer Extension Single Storey Side and Front Extension		1199_7 Wigmore Road, Manchester, M8 0NP		Hassan and Sehrish				
				Date 10.01.2023	Project number 1199	Scale (@ A3) 1 : 100		
Manchester City Council	PURPOSE OF ISSUE PLANNING	SHEET	Proposed Elevations			Drawn by VA	DRAWING NUMBER A105	REV
						Checked by VA		P2

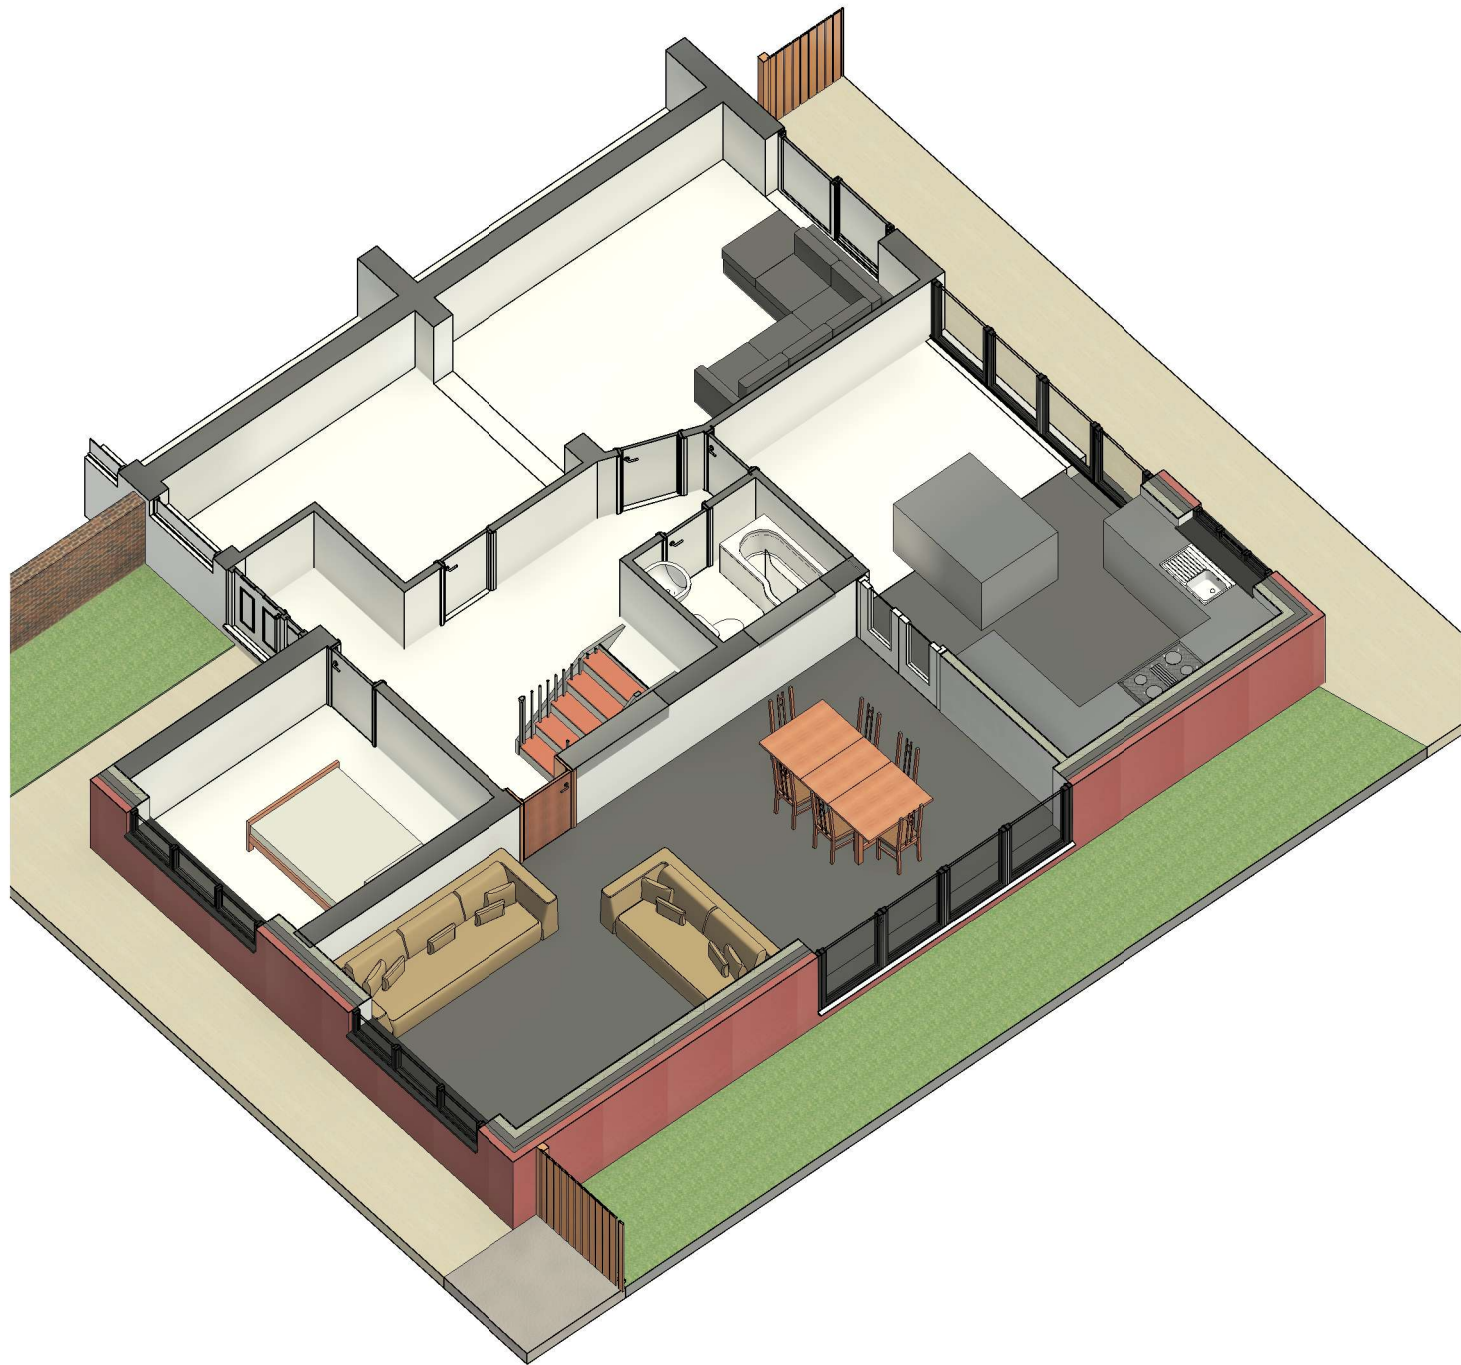

3D GF

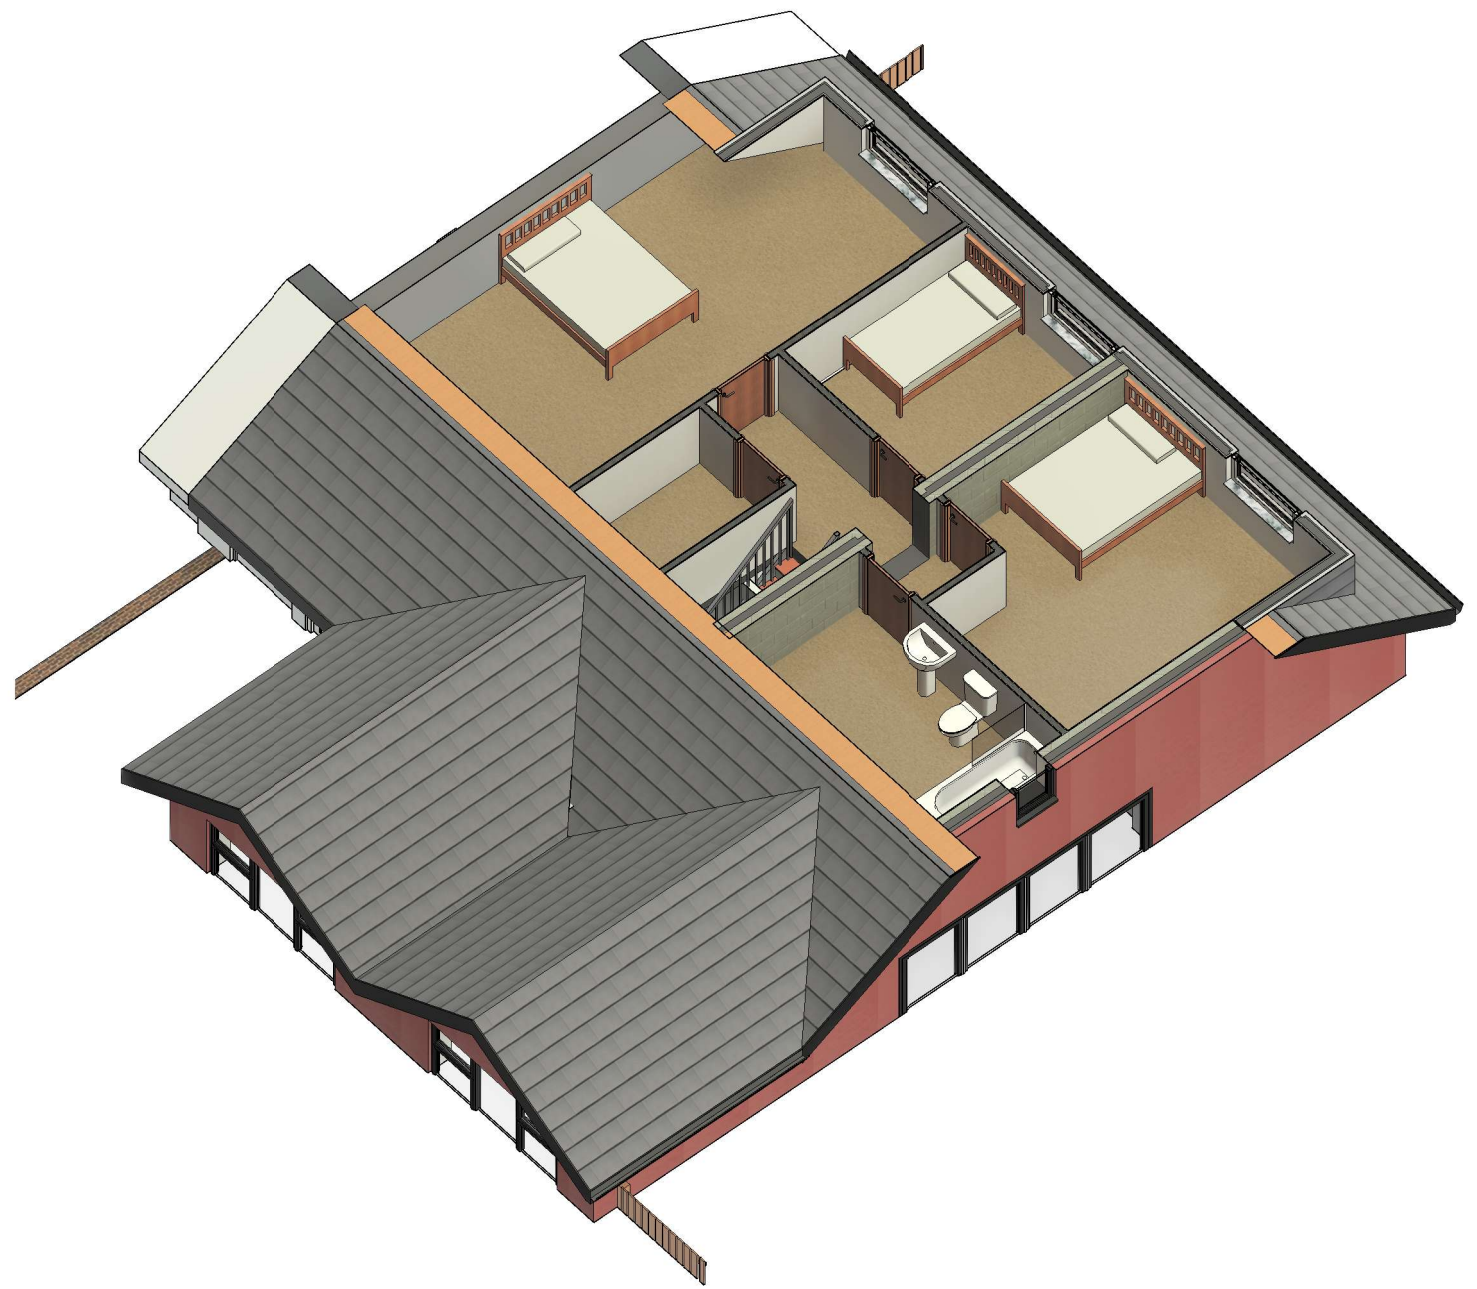

3D FF

COPYRIGHT © ALL RIGHTS RESERVED BY VIKAS ALYAS LTD. DO NOT SCALE FROM DRAWING. DRAWING INDICATES DESIGN INTENT ONLY. REPORT ANY DISCREPANCIES TO CLIENT / VA LTD. NOT TO BE USED FOR CONSTRUCTION UNLESS STATED SO. TO BE READ IN CONJUNCTION WITH OTHER DRAWINGS OR SPECIFICATION WHERE PROVIDED.

ARCHITEK
BUILDING DESIGN CONSULTANCY

0161 511 8479

vikas@architek.uk
916 Stockport Road, Levenshulme, Manchester, M19 3AB

No.	Description	Date
P1	Issue to Planning	10.01.2023
P2	Update to planner's comments 13/02	20.02.2023

PROJECT		ADDRESS		CLIENT		
Loft Dormer Extension Single Storey Side and Front Extension		1199_7 Wigmore Road, Manchester, M8 0NP		Hassan and Sehrish		
Manchester City Council		SHEET		Date 10.01.2023	Project number 1199	Scale (@ A3)
PURPOSE OF ISSUE		3D Plans		Drawn by VA	DRAWING NUMBER	
PLANNING				Checked by VA	A106	REV P2



3D View 1

COPYRIGHT © ALL RIGHTS RESERVED BY VIKAS ALYAS LTD. DO NOT SCALE FROM DRAWING. DRAWING INDICATES DESIGN INTENT ONLY. REPORT ANY DISCREPANCIES TO CLIENT / VA LTD. NOT TO BE USED FOR CONSTRUCTION UNLESS STATED SO. TO BE READ IN CONJUNCTION WITH OTHER DRAWINGS OR SPECIFICATION WHERE PROVIDED.

ARCHITEK
BUILDING DESIGN CONSULTANCY

0161 511 8479
vikas@architek.uk
916 Stockport Road, Levenshulme, Manchester, M19 3AB

No.	Description	Date
P1	Issue to Planning	10.01.2023
P2	Update to planner's comments 13/02	20.02.2023

PROJECT		ADDRESS		CLIENT		
Loft Dormer Extension Single Storey Side and Front Extension		1199_7 Wigmore Road, Manchester, M8 0NP		Hassan and Sehrish		
		SHEET		Date 10.01.2023	Project number 1199	Scale (@ A3)
Manchester City Council		PURPOSE OF ISSUE		Drawn by VA	DRAWING NUMBER	
		PLANNING		Checked by VA	A107	REV P2



3D View 2

COPYRIGHT © ALL RIGHTS RESERVED BY VIKAS ALYAS LTD. DO NOT SCALE FROM DRAWING. DRAWING INDICATES DESIGN INTENT ONLY. REPORT ANY DISCREPANCIES TO CLIENT / VA LTD. NOT TO BE USED FOR CONSTRUCTION UNLESS STATED SO. TO BE READ IN CONJUNCTION WITH OTHER DRAWINGS OR SPECIFICATION WHERE PROVIDED.

ARCHITEK

BUILDING DESIGN CONSULTANCY


0161 511 8479

vikas@architek.uk

916 Stockport Road, Levenshulme, Manchester, M19 3AB

No.	Description	Date
P1	Issue to Planning	10.01.2023
P2	Update to planner's comments 13/02	20.02.2023

PROJECT		ADDRESS	CLIENT				
Loft Dormer Extension Single Storey Side and Front Extension		1199_7 Wigmore Road, Manchester, M8 0NP	Hassan and Sehrish				
		SHEET	Date 10.01.2023	Project number 1199	Scale (@ A3)		
Manchester City Council	PURPOSE OF ISSUE PLANNING		3D View 2	Drawn by VA	DRAWING NUMBER		REV
				Checked by VA	A108	P2	

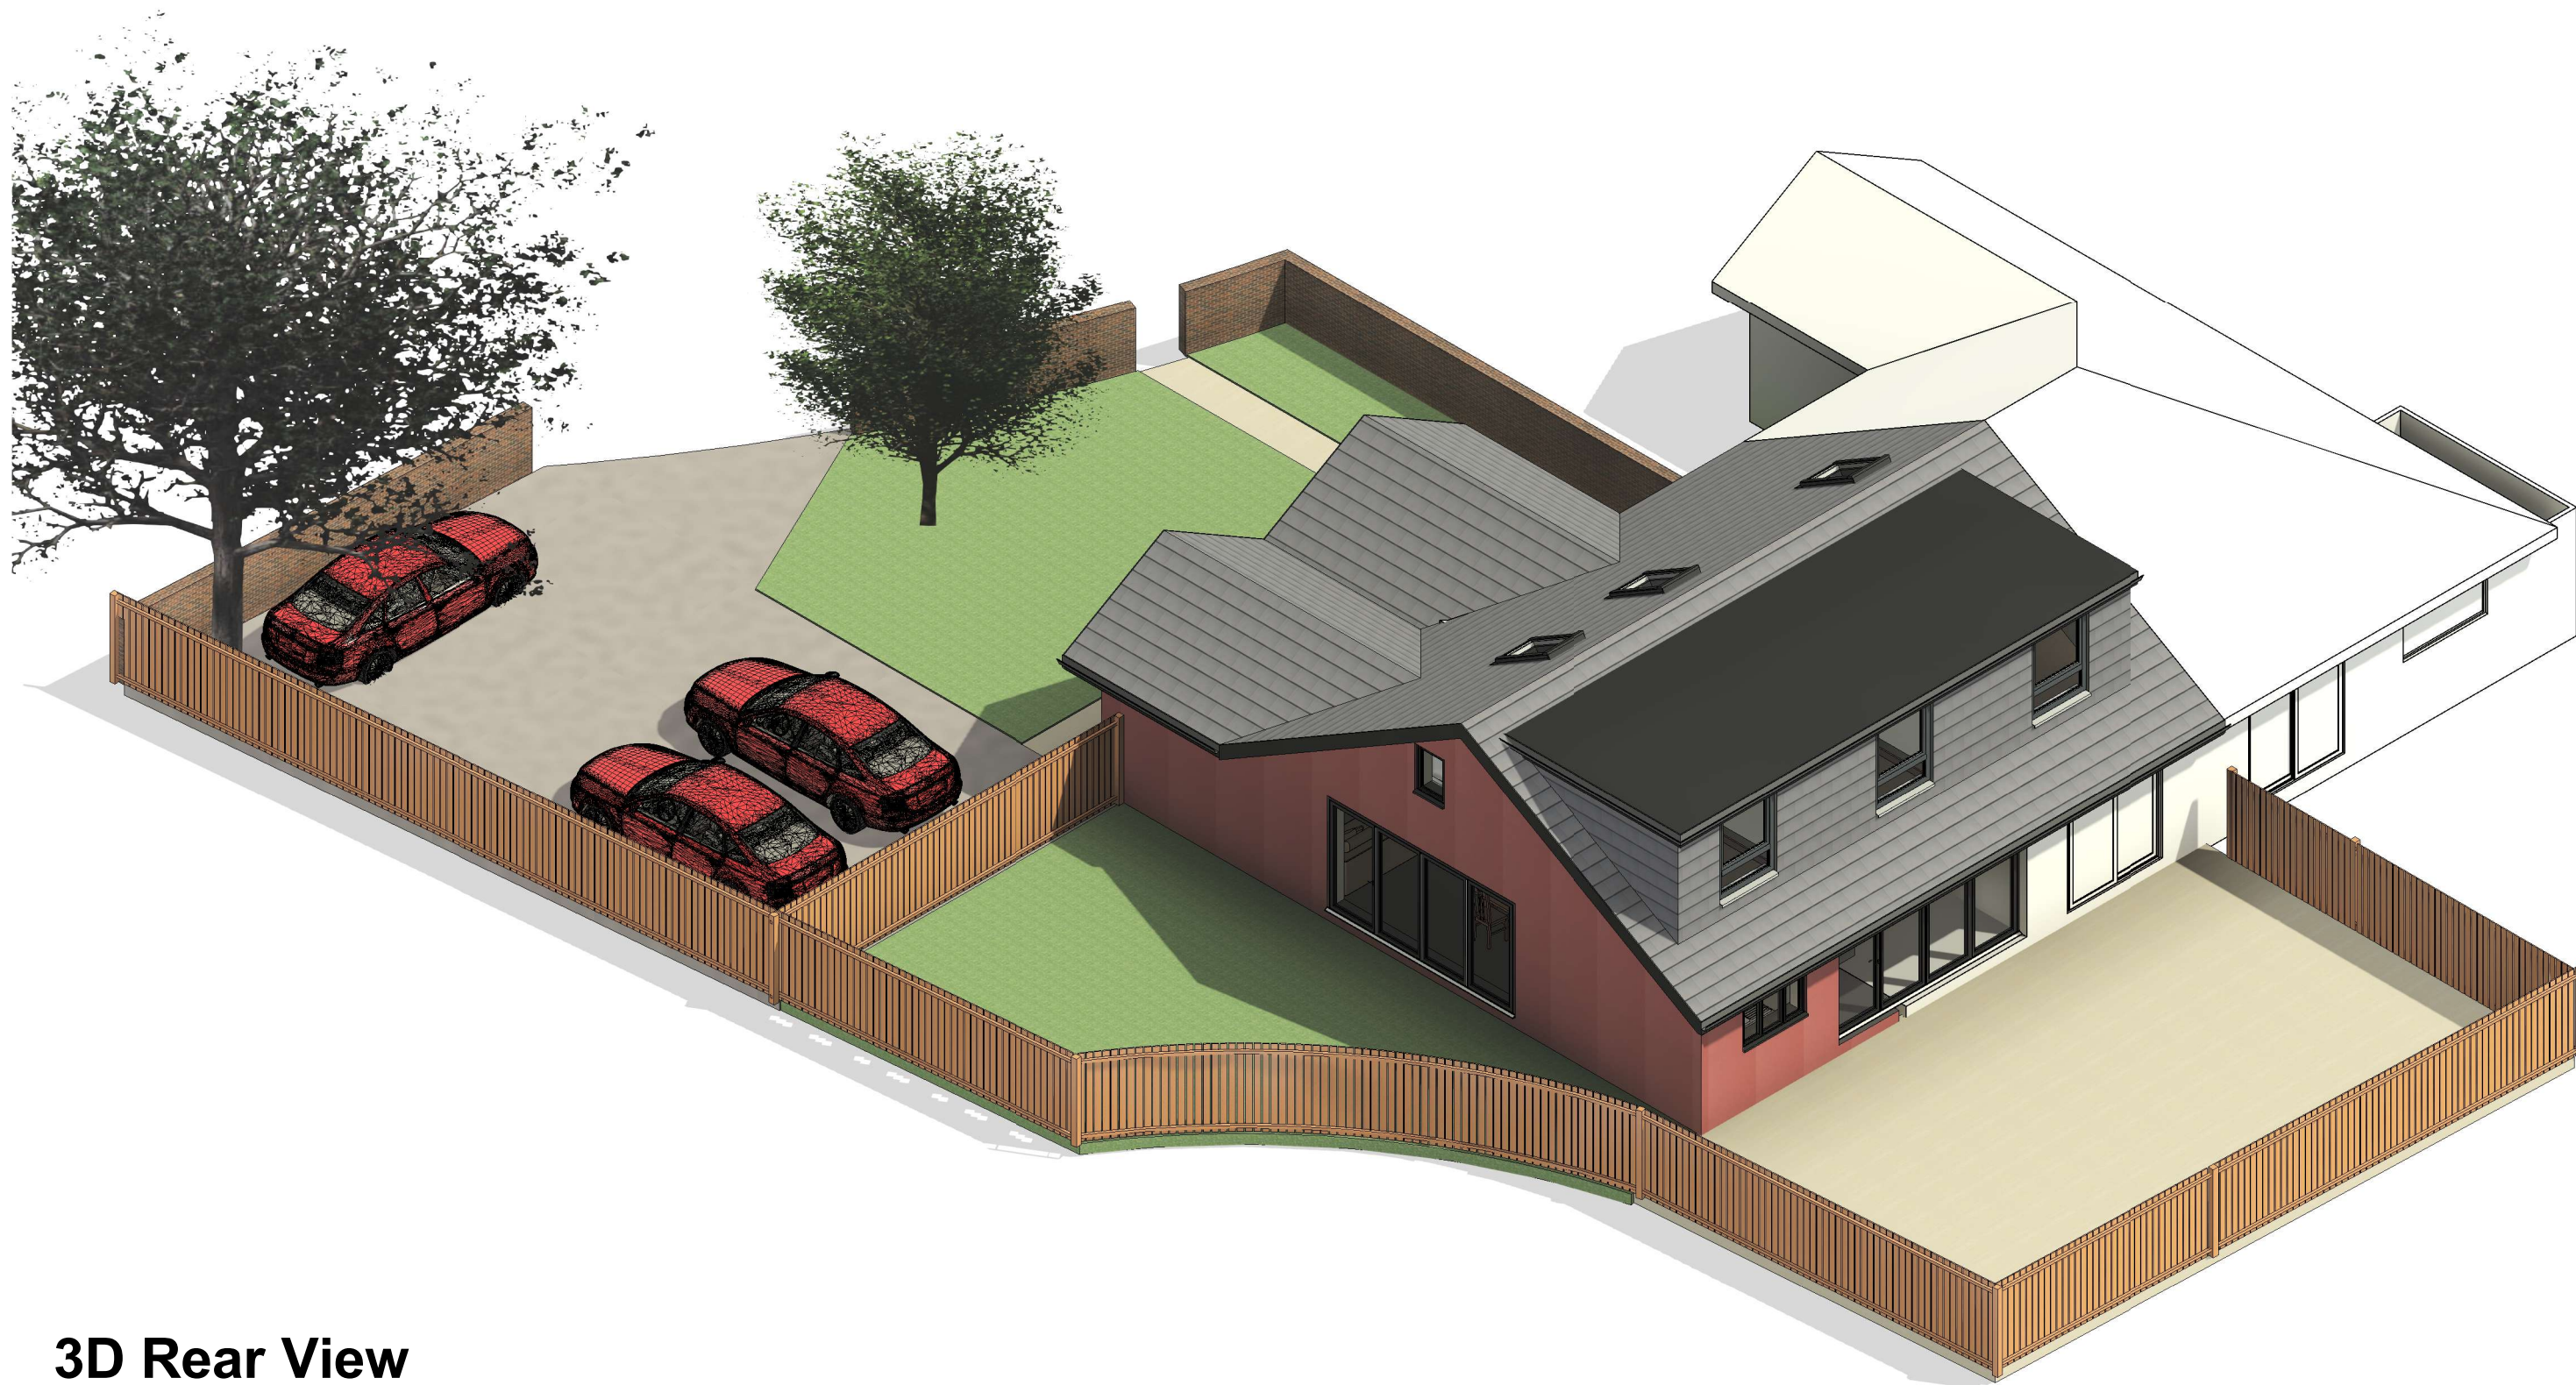

3D Rear View

COPYRIGHT © ALL RIGHTS RESERVED BY VIKAS ALYAS LTD. DO NOT SCALE FROM DRAWING. DRAWING INDICATES DESIGN INTENT ONLY. REPORT ANY DISCREPANCIES TO CLIENT / VA LTD. NOT TO BE USED FOR CONSTRUCTION UNLESS STATED SO. TO BE READ IN CONJUNCTION WITH OTHER DRAWINGS OR SPECIFICATION WHERE PROVIDED.

ARCHITEK

BUILDING DESIGN CONSULTANCY

0161 511 8479

vikas@architek.uk

916 Stockport Road, Levenshulme, Manchester, M19 3AB

No.	Description	Date
P1	Issue to Planning	10.01.2023
P2	Update to planner's comments 13/02	20.02.2023

PROJECT		ADDRESS		CLIENT				
Loft Dormer Extension Single Storey Side and Front Extension		1199_7 Wigmore Road, Manchester, M8 0NP		Hassan and Sehrish				
Manchester City Council	PURPOSE OF ISSUE PLANNING	SHEET	Rear View	Date	Project number	Scale (@ A3)		
				10.01.2023	1199			
				Drawn by VA	DRAWING NUMBER			
				Checked by VA	A110	REV P2		