


DO NOT SCALE
Work to annotated dimensions only. Read drawings in conjunction with relevant specification, Structural Engineers' and Services Engineers' drawings. Confirm all dimensions before commencement of any work on site or fabrication.

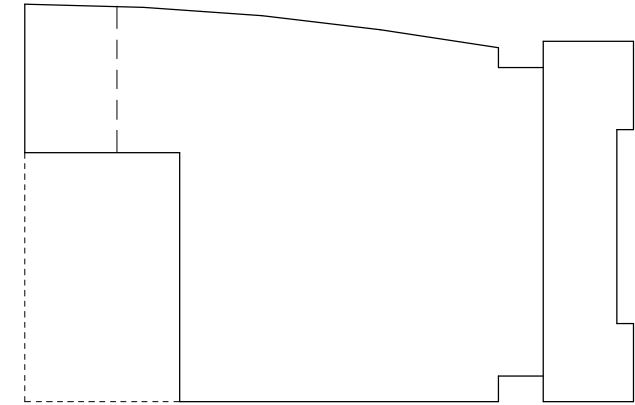

FACADE TYPES

- Exterior Wall System 1 EWS -01
- Exterior Wall System 2 EWS -02
- Exterior Wall System 3 EWS -03
- Exterior Wall System 4 EWS -04
- Exterior Wall System 5 EWS -05
- Exterior Wall System 6 EWS -06
- Exterior Wall System 7 EWS -07
- Balustrade

Refer to Facade Performance Specification by Wintech for details of each external wall system

C04	Updated to reflect changes made during design development.	2023.02.08
C03	Issued for coordination.	2022.08.24
C02	Update incorporating Lvl 02 bridge link and glass wall over Police Station	2022.08.10
C01	Team Issue	2022.07.27
P04	Issued for Coordination	2022.06.08
P03	Issued for Coordination	2022.05.20
P02	Work Stage 3 Issue	2022.04.14
P01	First Issue	2022.03.14
Rev:	Details:	Date:

client:



project:

St. Michaels

job number:

0601

status:

STAGE 4

title:

External Wall System Types - North Elevation

scale:

As indicated
@ A1

drawn by:

HOD

drawing number:

3050

drawing number BS protocol:

63068-HOD-ZZ-ZZ-DR-A-3050

current revision date:

2023.02.08


revision:

C04


SGI Studios
1 Kelso Place
Maroondah VIC 3175
t: +61(0)161 832 9942
e: mail@hodderandpartners.com
w: www.hodderandpartners.com

hodder+partners

08/02/2023 09:54:55

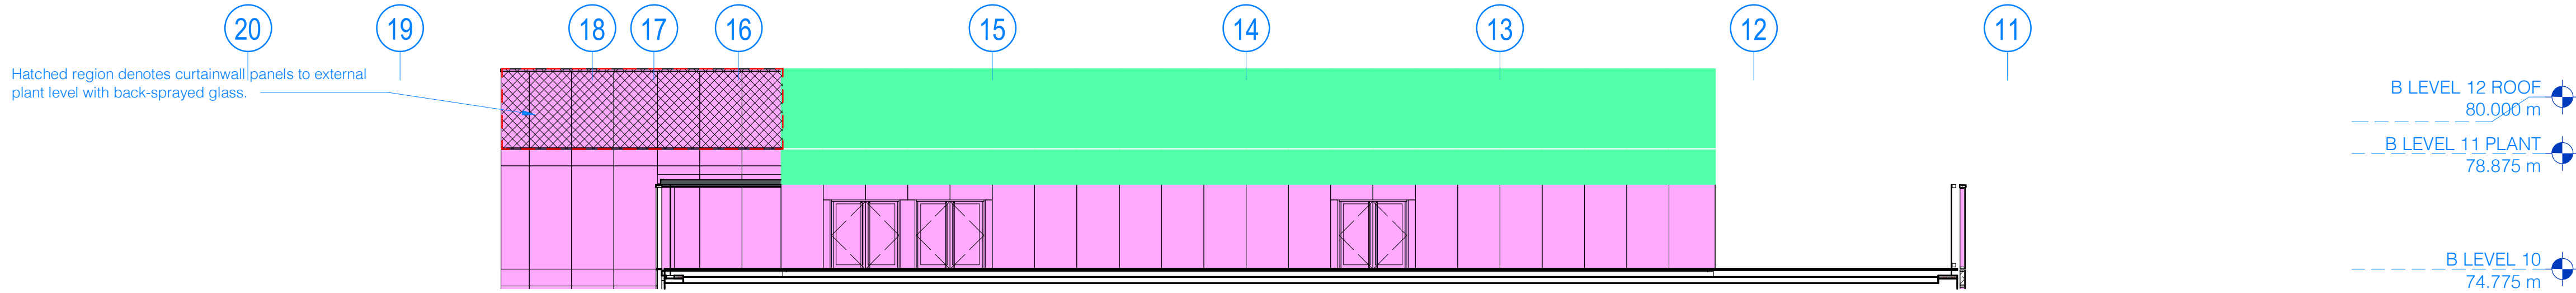

3 Facade Types - Retail Exterior - Elevation North
1:150

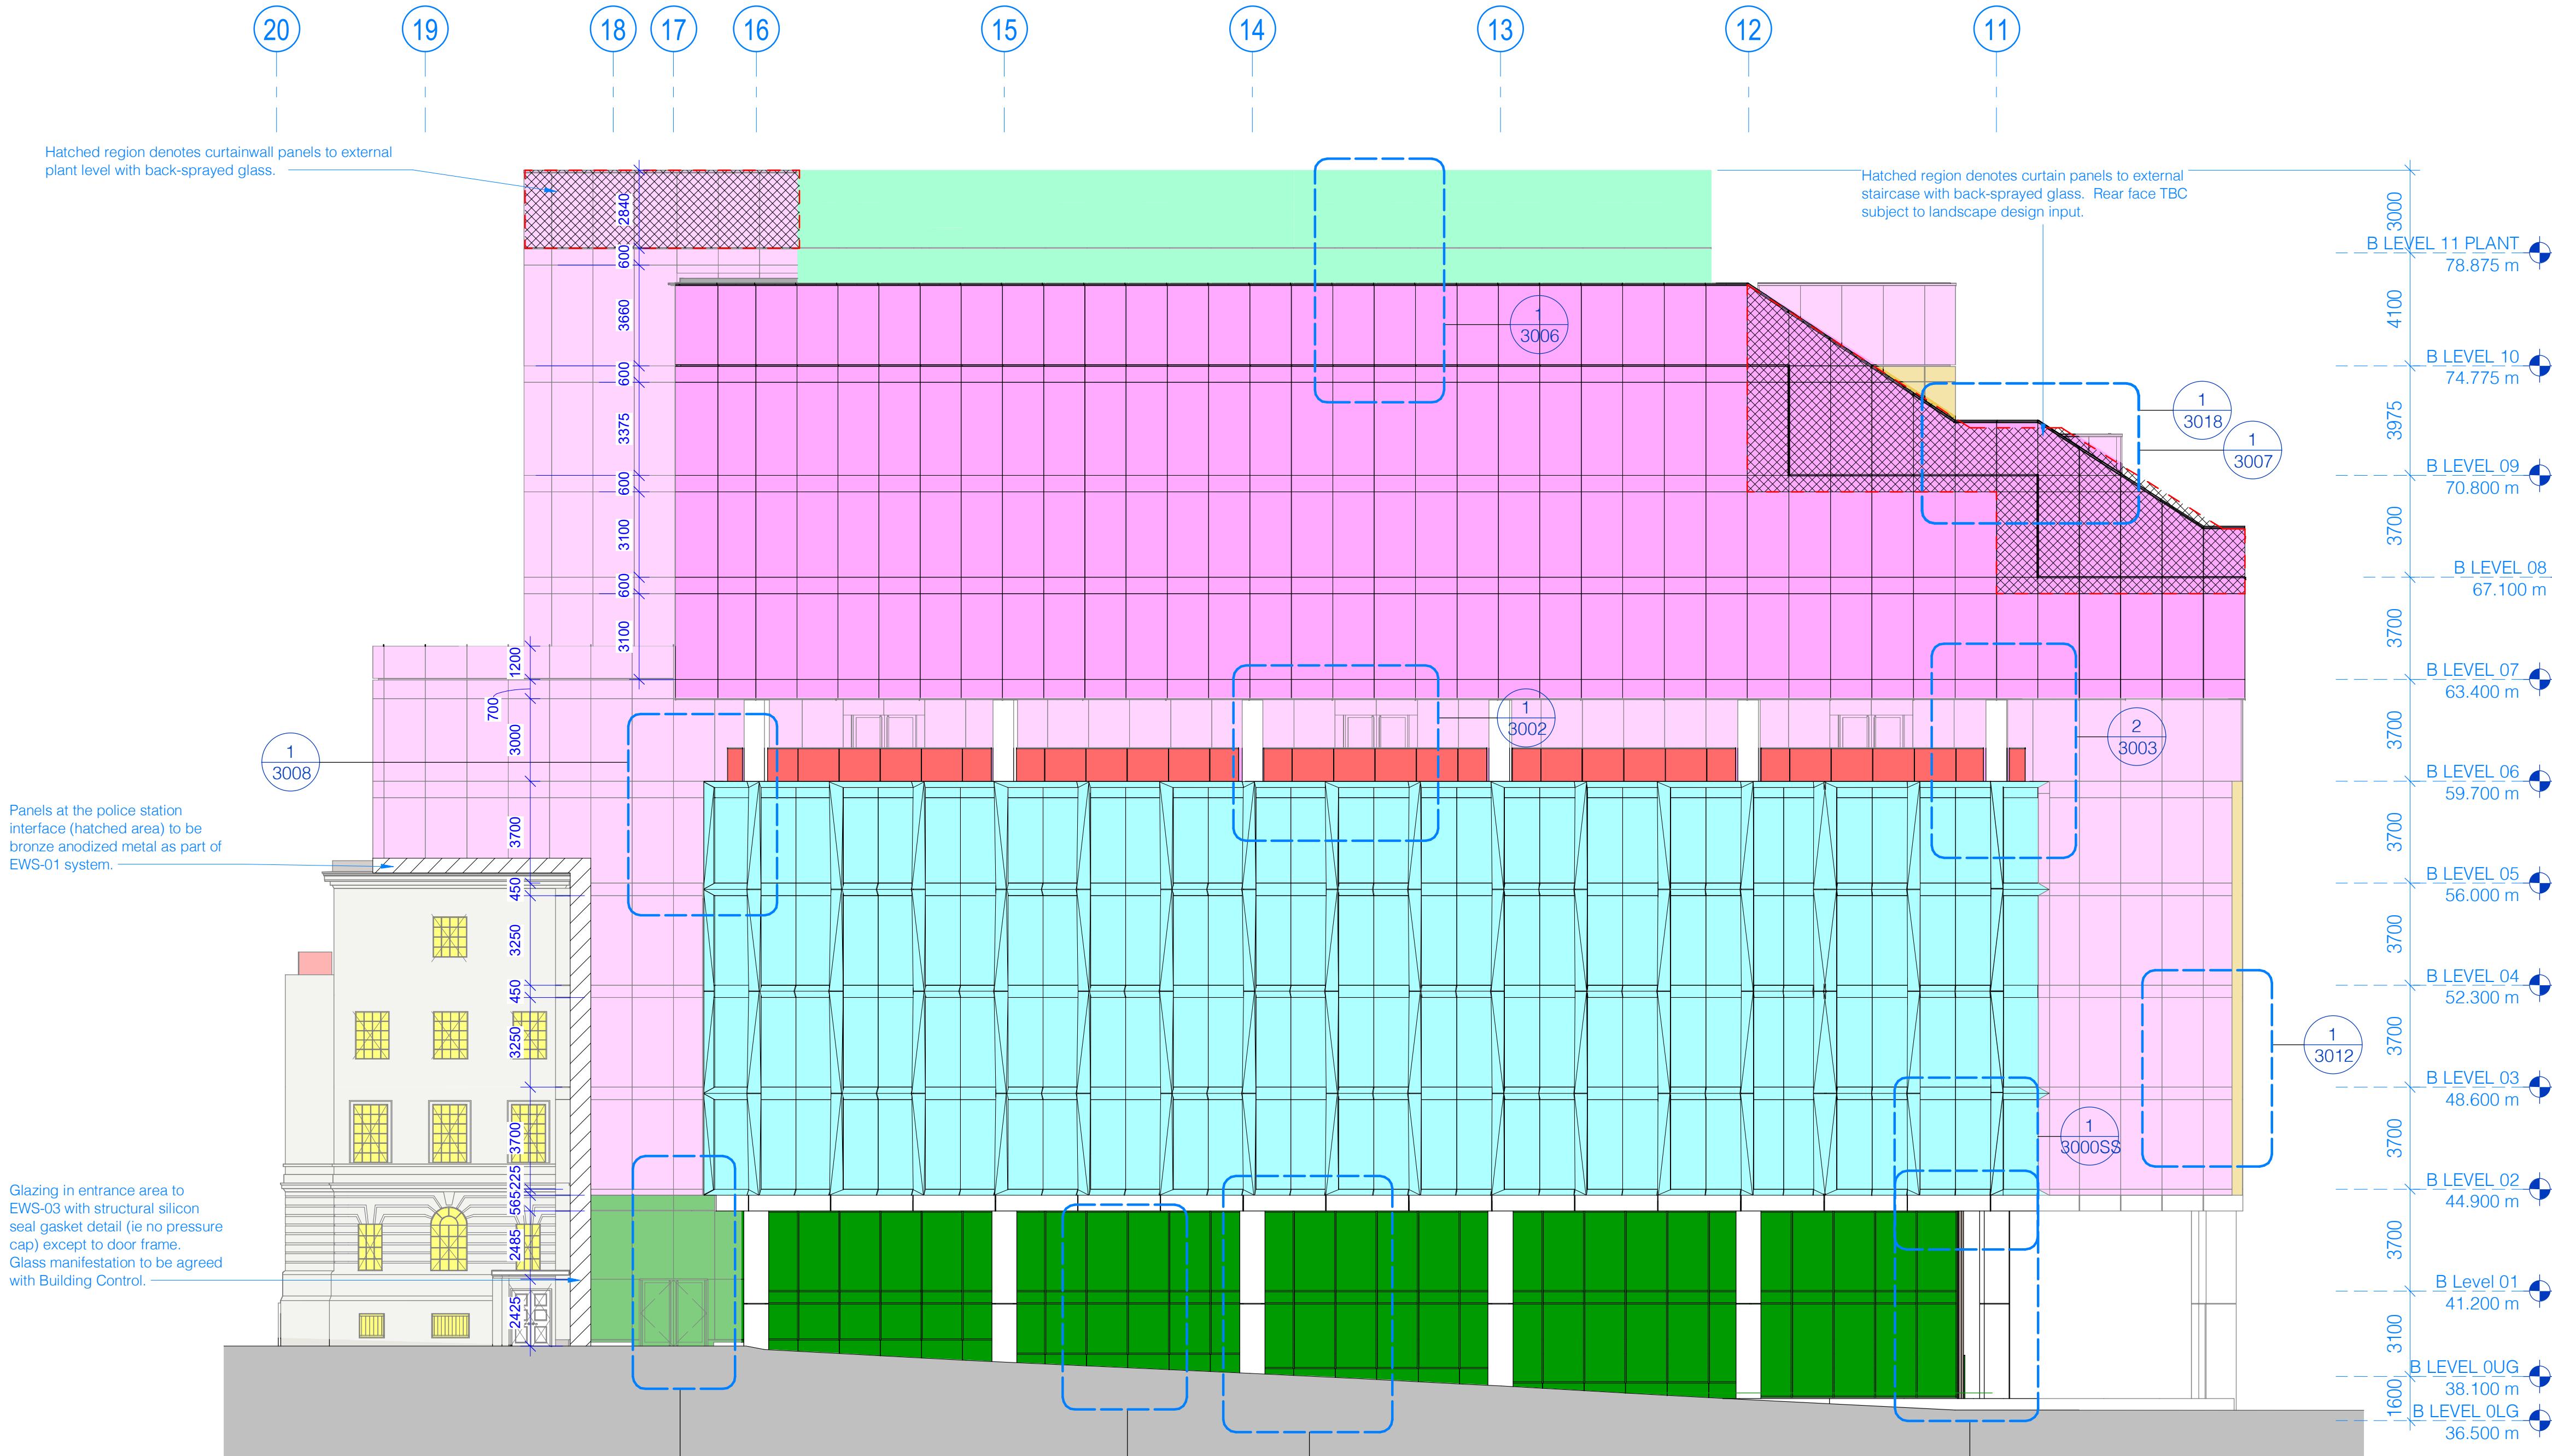

1 Facade Types - Exterior Elevation North
1:150