


Do not scale this drawing. All Dimensions must be checked on site. This drawing and all details contained hereon are copyright and must not be reproduced without written permission from Extend Your Home.

Planning

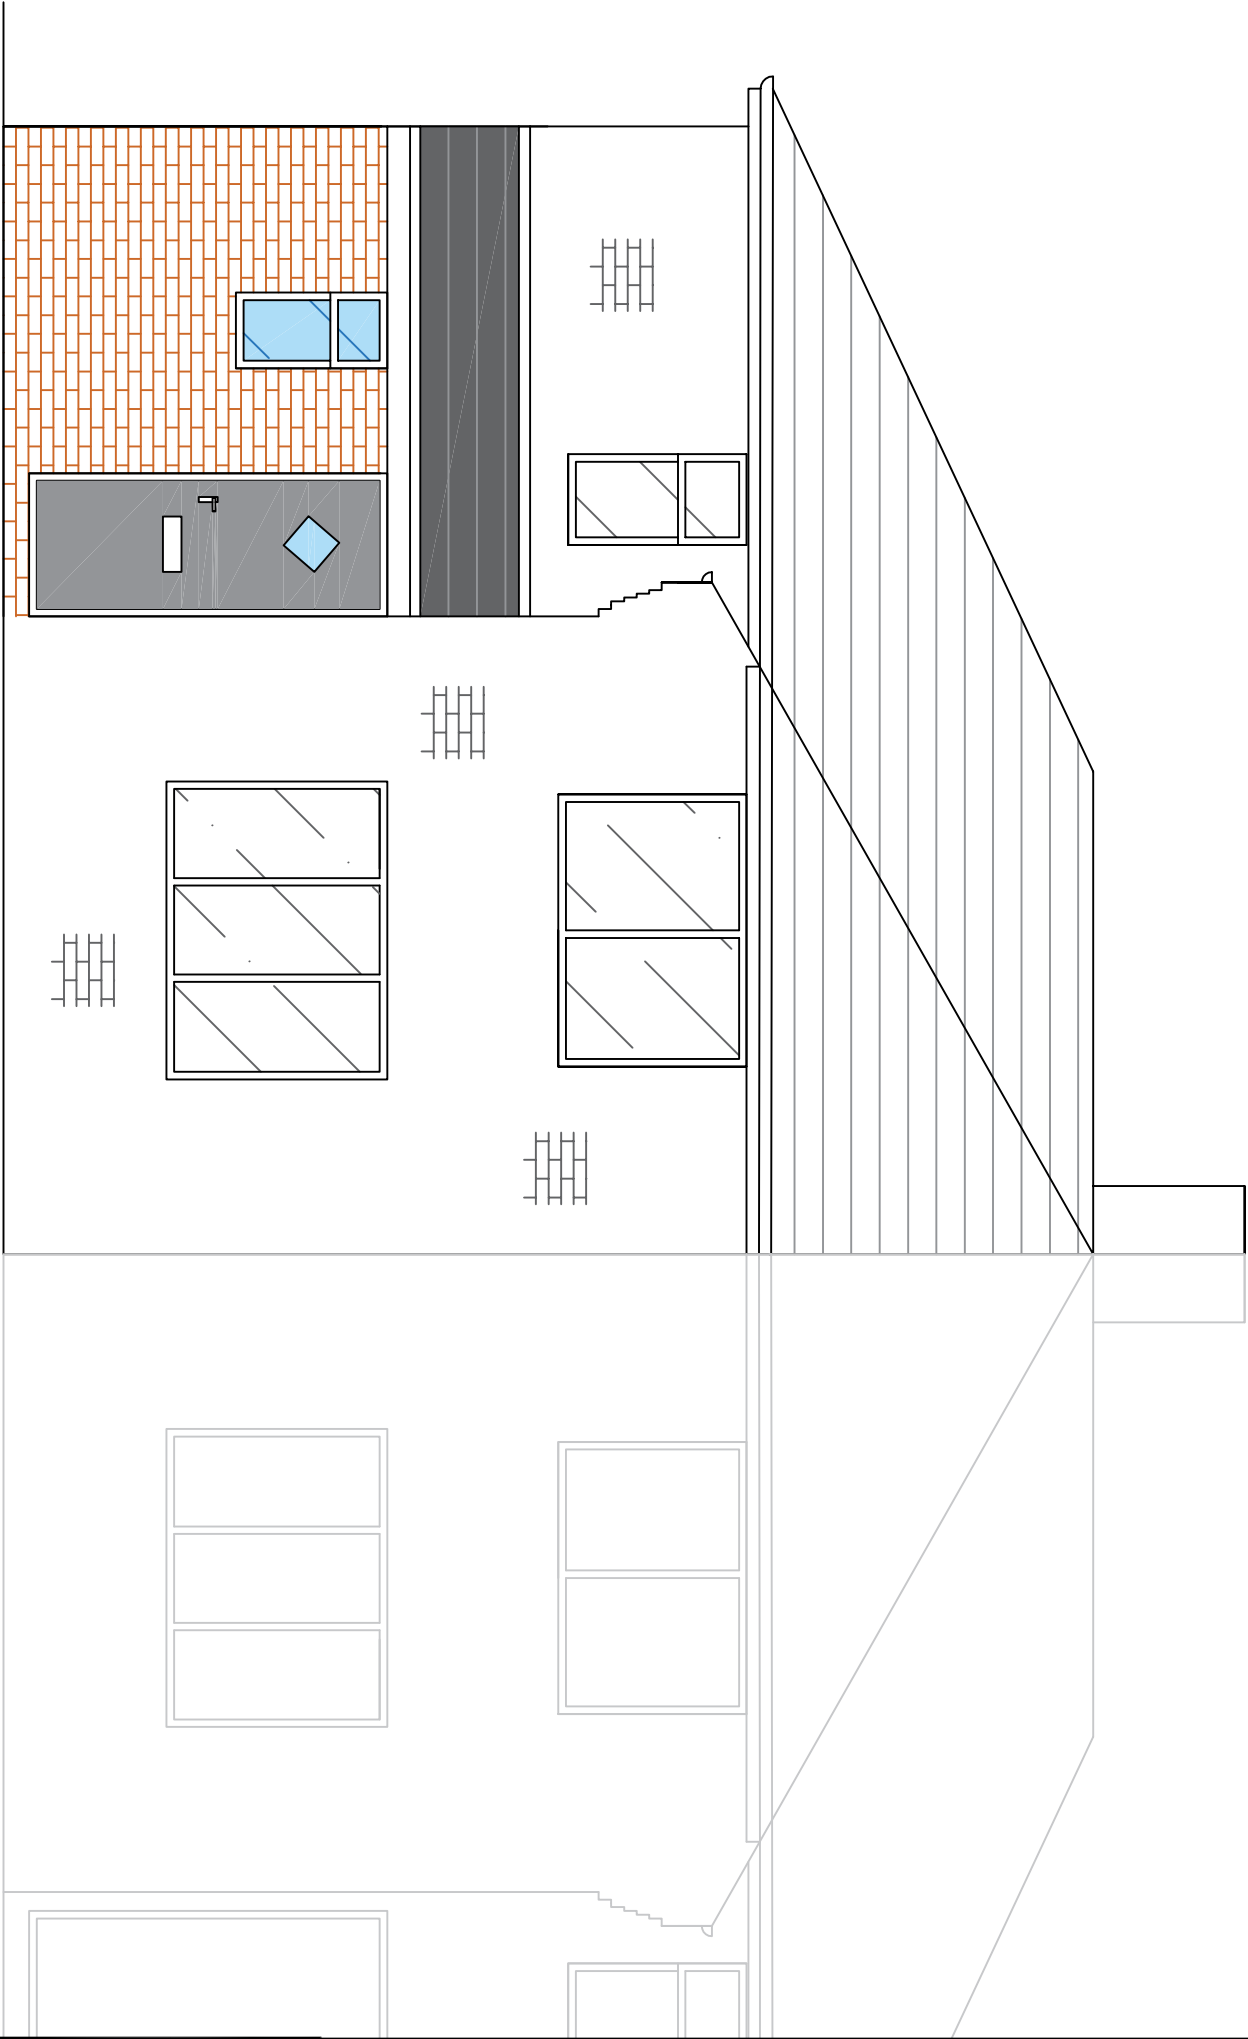

REV	DESCRIPTION	AUTH	DATE
/	/	/	/

EXTEND

YOUR HOME



Email: extendyourhome@outlook.com

Address
33 Clinton Avenue
Fallowfield
Manchester
M14 7LN

DESCRIPTION
Single—Storey Front Extension &
Single—Storey Rear Extension

DRAWING TITLE
Proposed Front Elevation

DATE 22/01/2023	DRAWN	TC
SCALE 1:50	CLIENT	AK
DRAWING NUMBER	REVISION	
07	/	