


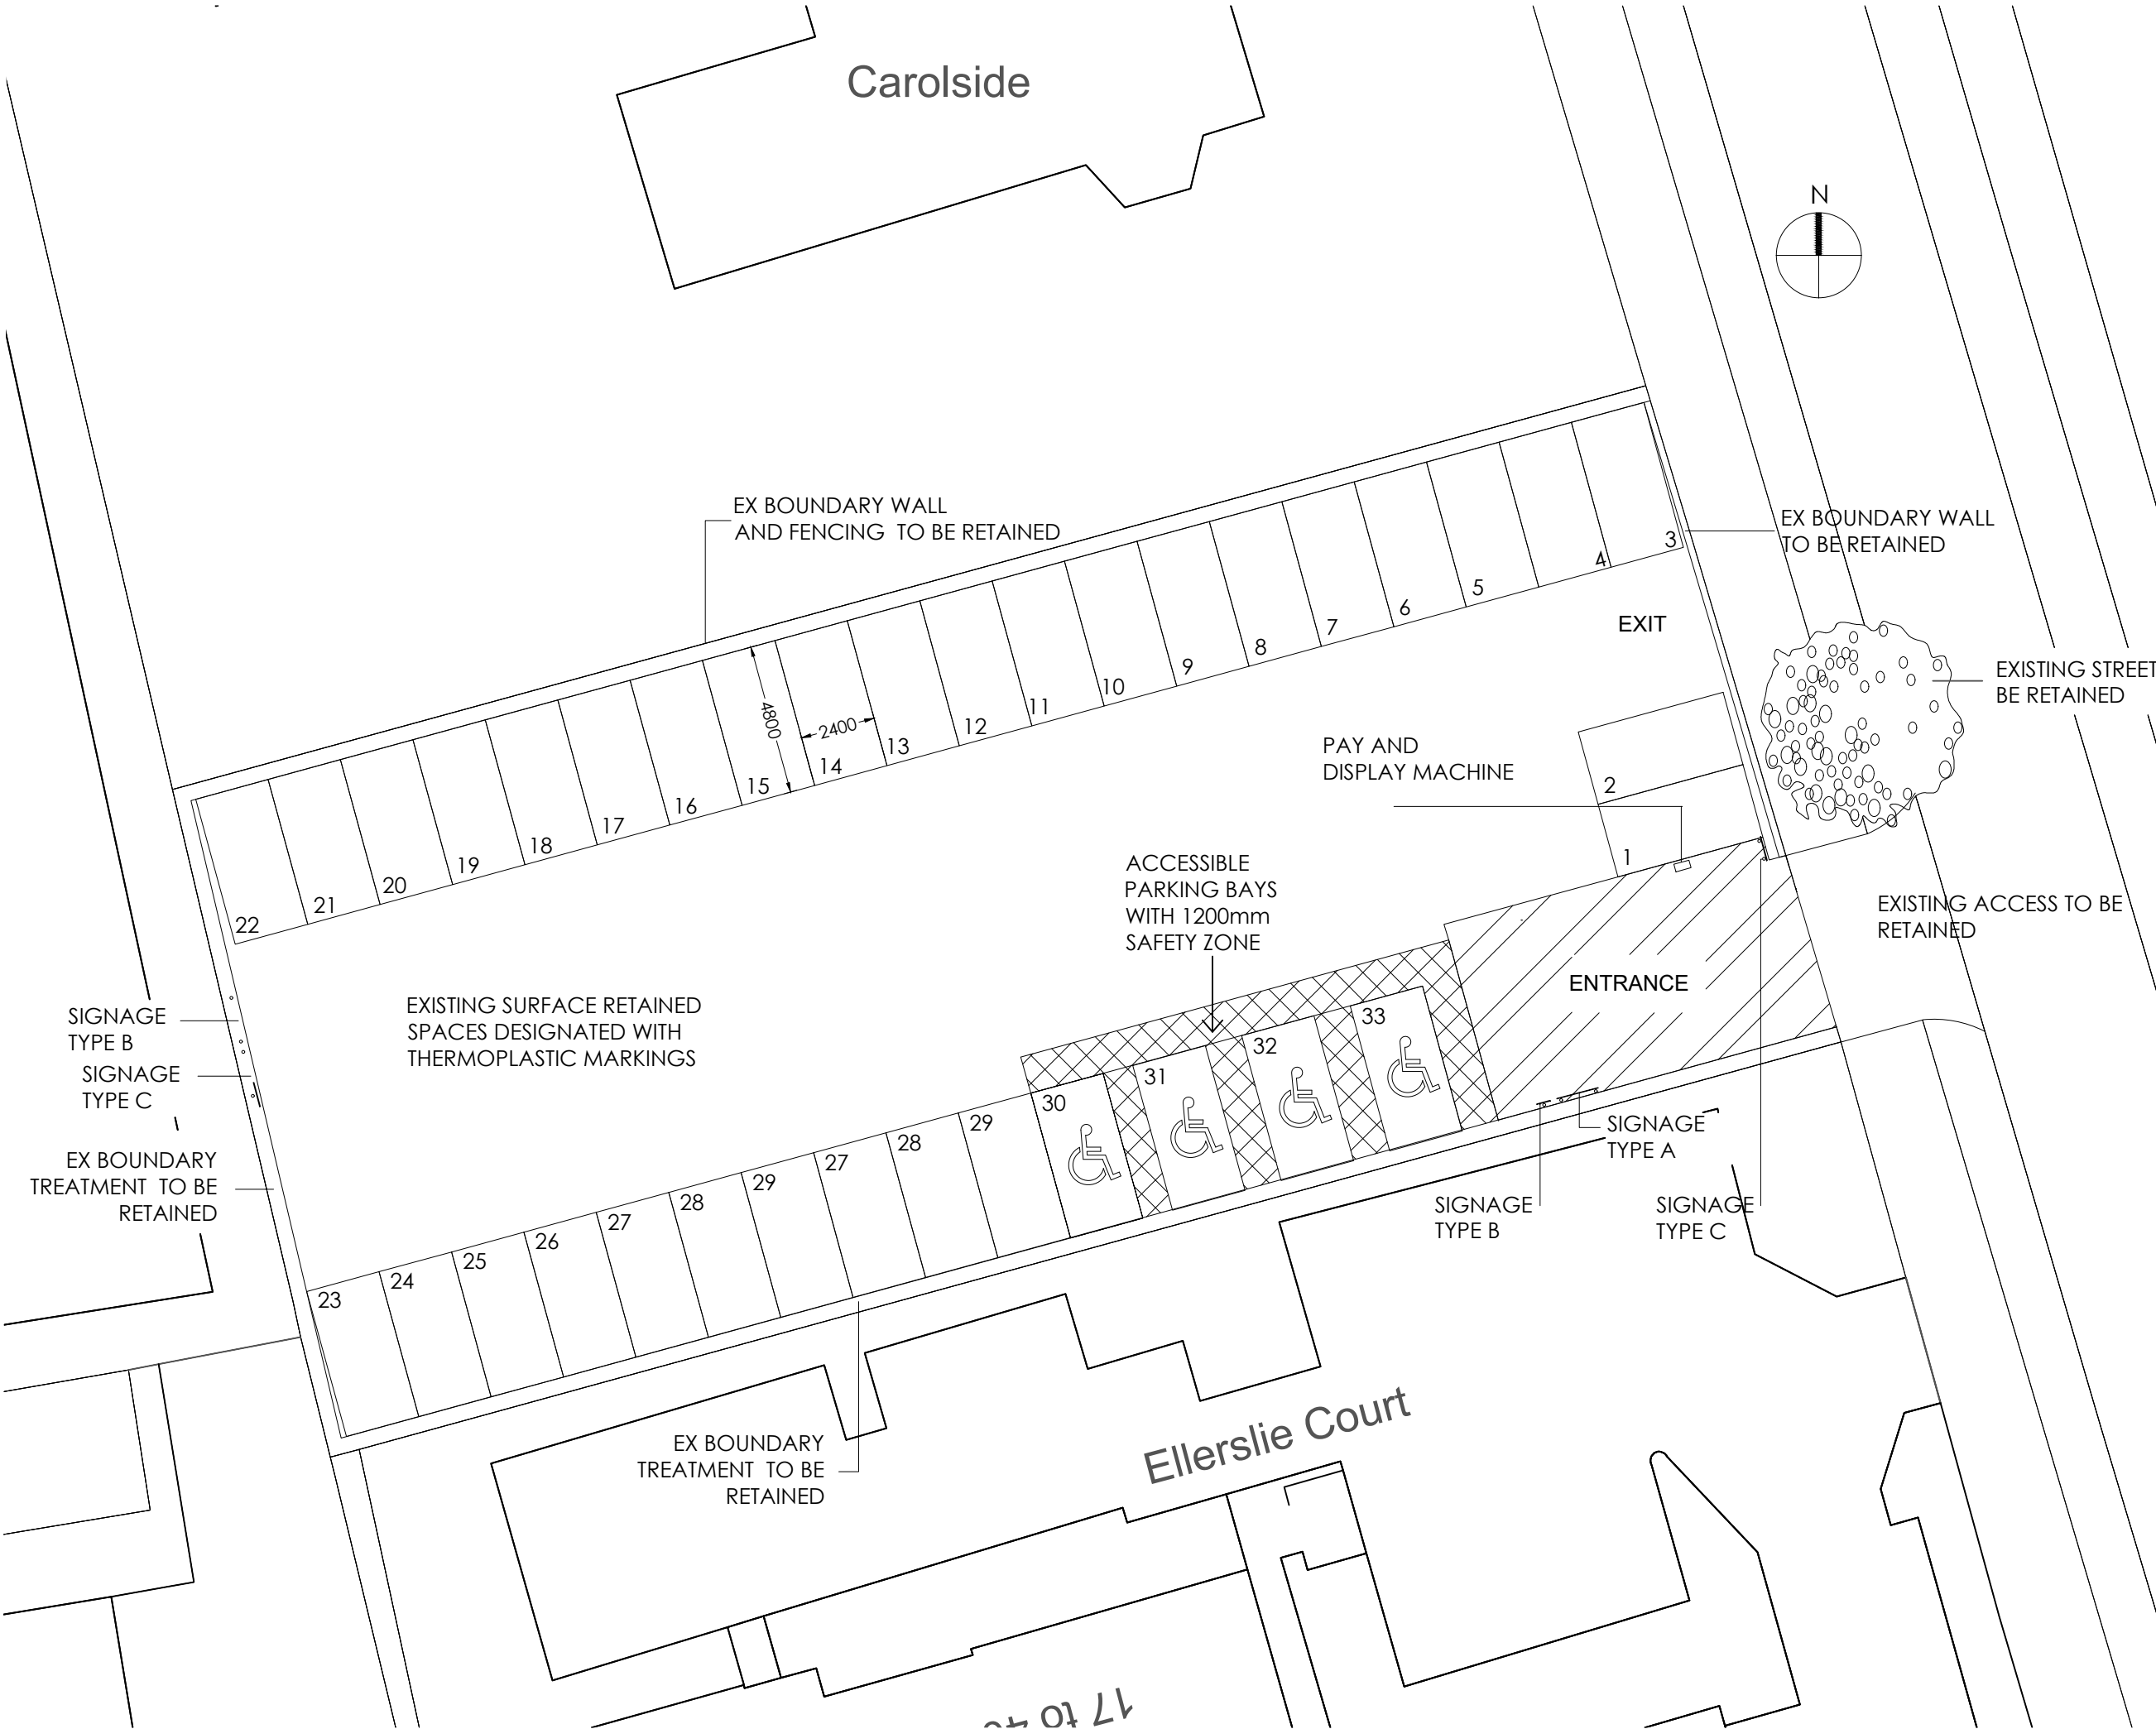

All dimensions should be checked on site
Do not scale off this drawing
Any drawing errors should be brought to the attention of the architect
COPYRIGHT © theCAVE a+d limited

REVISIONS :		
REV	DETAILS OF REVISION	INIT

PROPOSED PARKING FOR
33 PARKING SPACES
INCLUDING 4 No ACCESSIBLE
PARKING SPACES REPRESENTING
13% ACCESSIBLE PROVISION

the

CAVE

THE COLONY ALTRINCHAM RD WILMSLOW SK9 4LY
01625 838 632 www.the-cave.co.uk mail@the-cave.co.uk

PROJECT :

PROPOSED CARPARK
UPPER PARK ROAD

DRAWING TITLE :

SITE PLAN
AS PROPOSED

SCALE :	DRAWN BY :	DATE :
1:200 A3	JPH	JUNE 22
DWG N° :	REVISION :	CHECKED :
P100	A	CAJ