
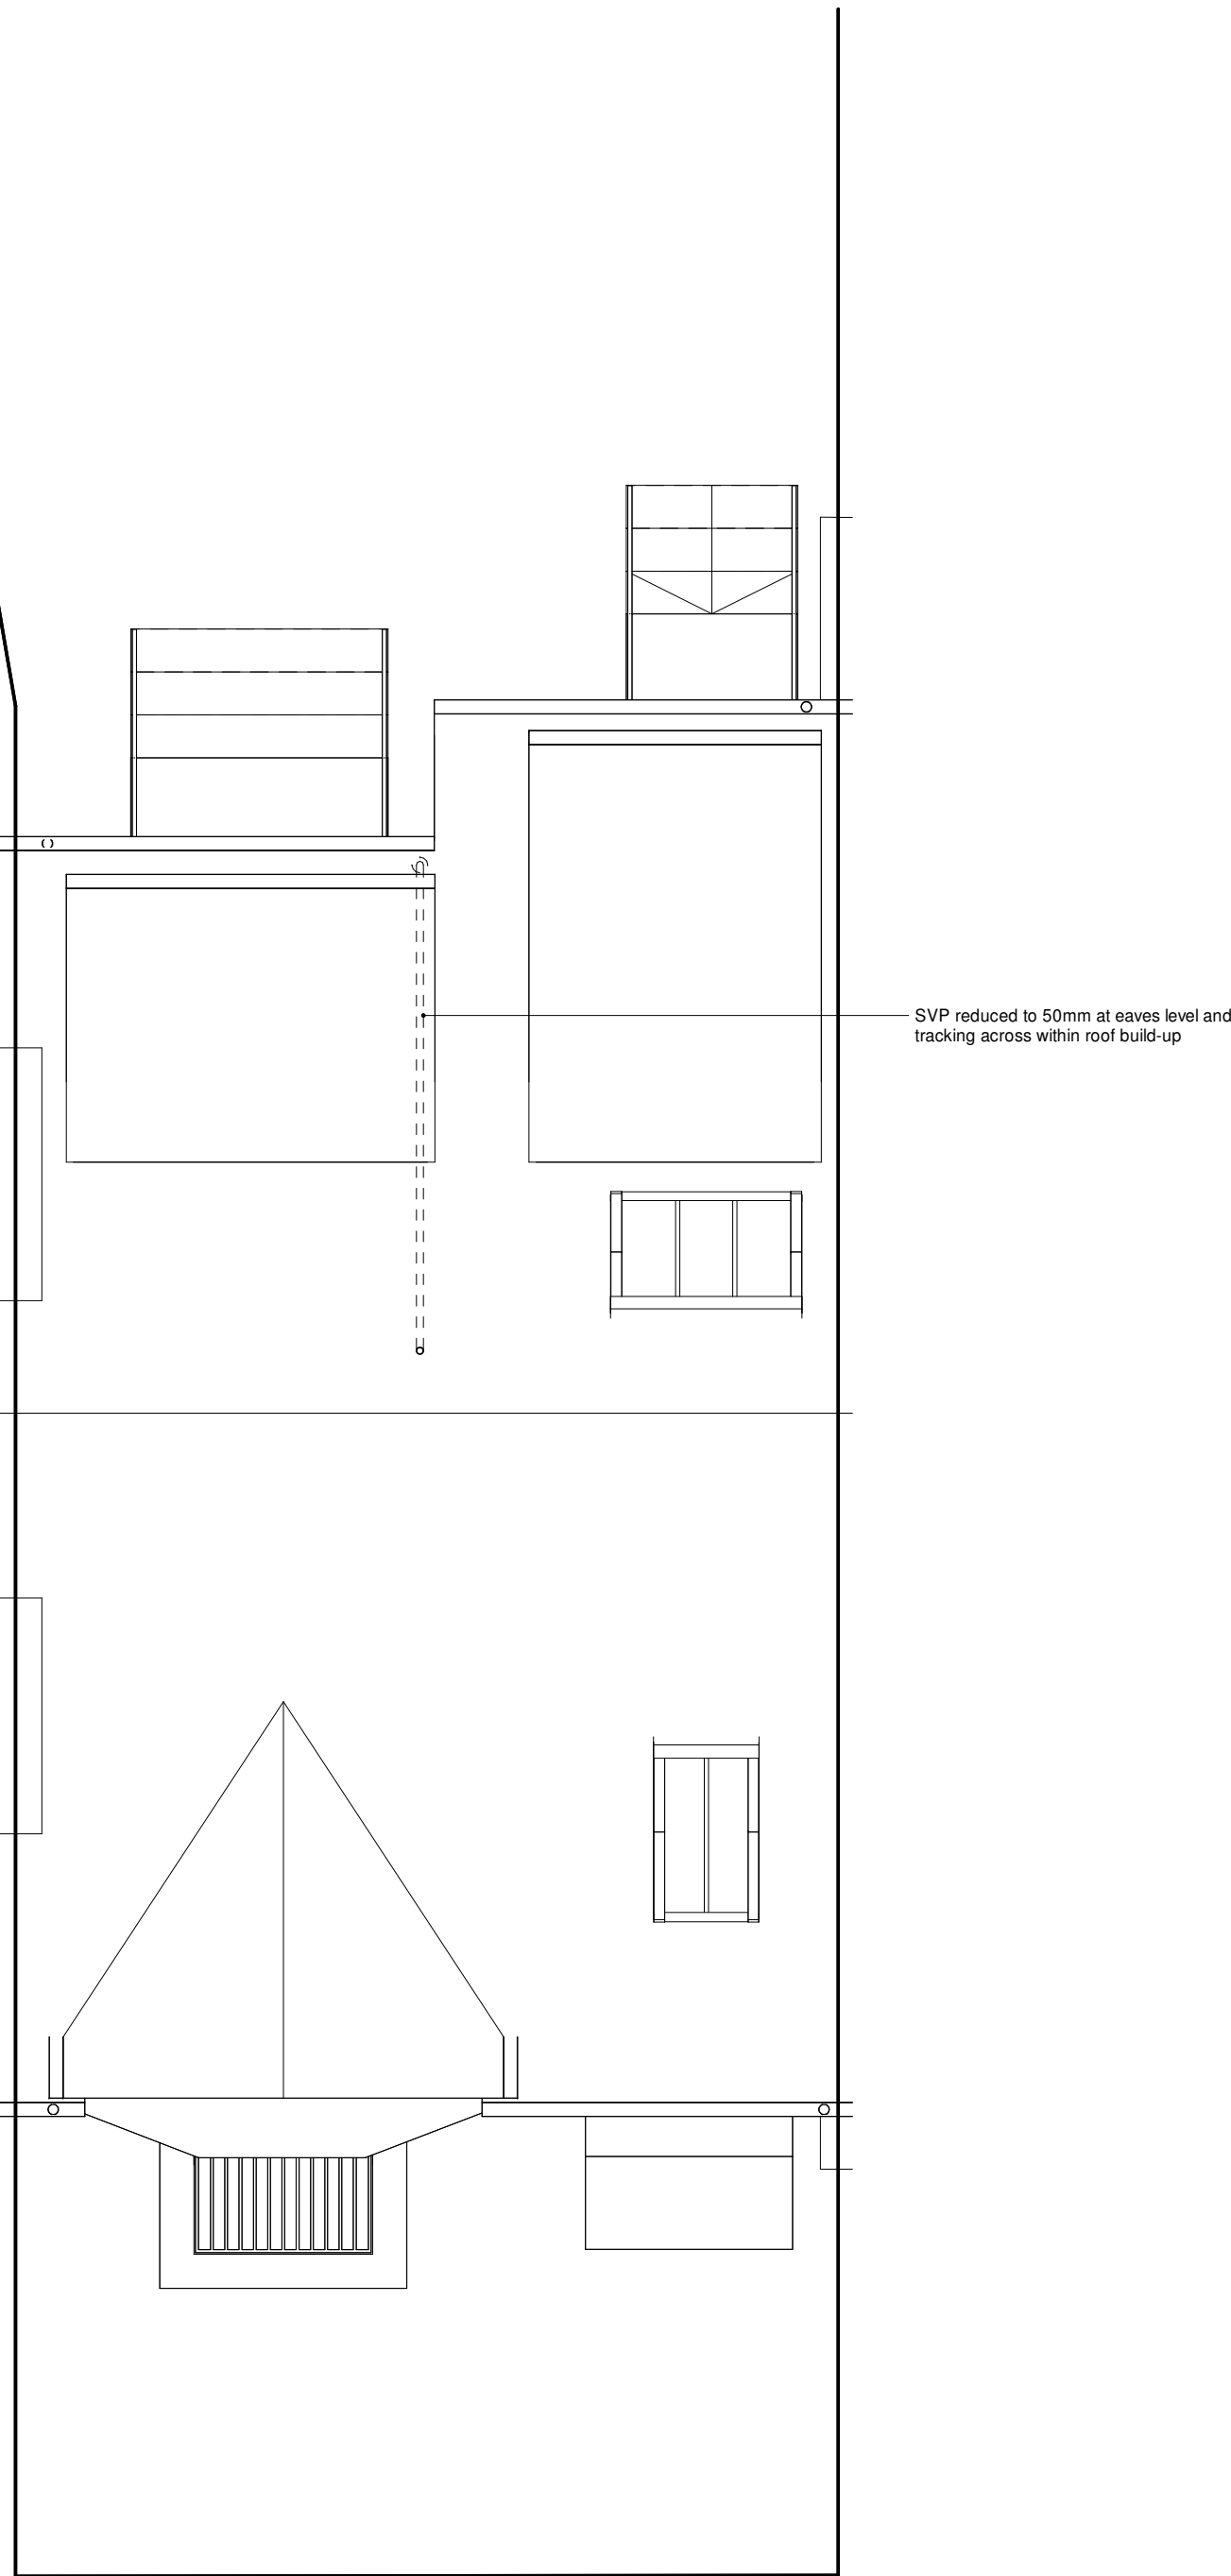



Door Schedule							
Level	Reference	Room	Specification Ref.	Fire Rating	Approx. S.O. Width*	Approx. S.O. Height*	Comments
-01 B	OI.03.01	Family Room	L20/133	NFR	846	1940	Existing S.O.
-01 B	OI.03.02	Utility	L20/131	NFR	846	1940	
-01 B	OI.03.03	WC	L20/131	NFR	770	1940	
-01 B	OI.03.04	Store	L20/131	NFR	846	1940	
00 GF	OI.00.01	Kitchen / Dining	L20/126	FD30S	846	2040	Existing S.O.
00 GF	OI.00.02	Boot Room	L20/126	FD30S	846	2040	Existing S.O.
01 (lower)	OI.01.04	Bathroom	L20/121	NFR	770	2040	
01 FF	OI.01.01	Bedroom	L20/122	FD30S	846	2040	Existing S.O.
01 FF	OI.01.02	Bedroom	L20/122	FD30S	846	2028	Existing S.O.
01 FF	OI.01.03	Study	L20/122	FD30S	846	2028	
02 SF	OI.02.01	Bedroom	L20/122	FD30S	770	2040	Existing S.O.
02 SF	OI.02.02	Bedroom	L20/122	FD30S	846	2040	
02 SF	OI.02.03	Bathroom	L20/131	NFR	770	1800	Existing S.O.

* dimensions are for cost purposes only. Installer to site measure openings prior to manufacturer.

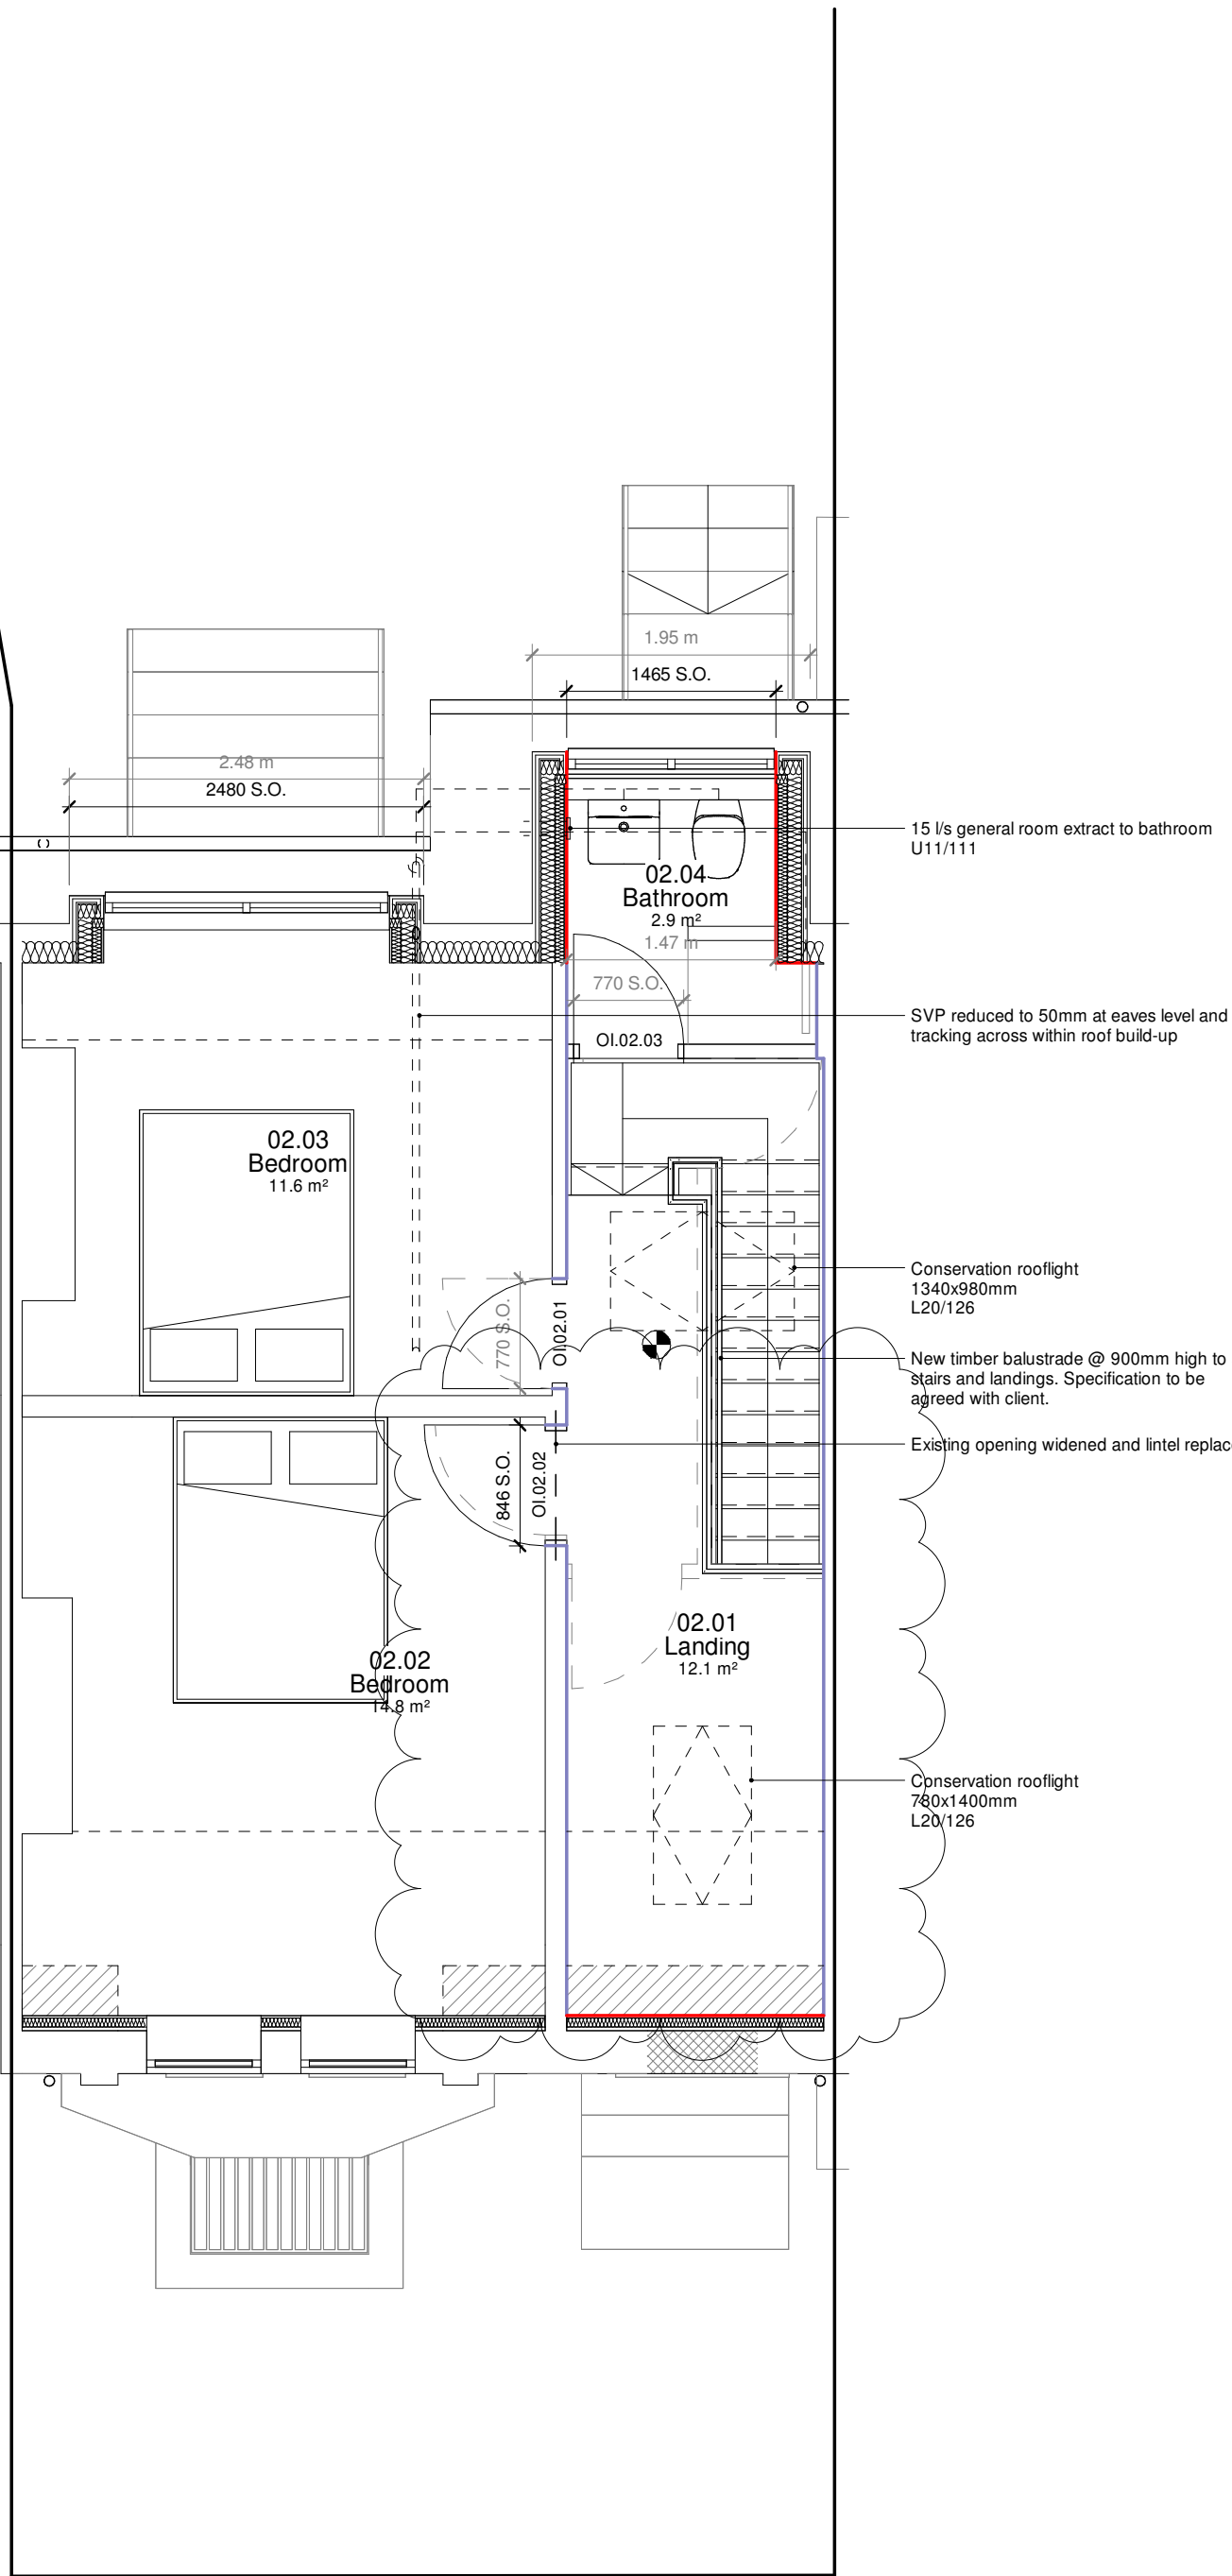

02 SF
scale 1 : 50


03 Roof
scale 1 : 50

 

John Wood Architect

m. 07749 518209 | e. studio@johnwoodarchitect.co.uk | w. johnwoodarchitect.co.uk

1522 19 Cranbourne Road
102 - 06 Proposed Plans 02
23/12/2022 scales shown @ A1

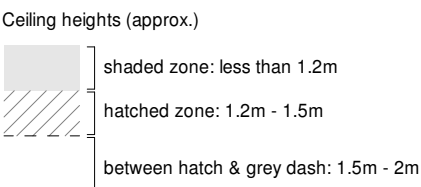

Electrical Items

- switch socket outlet
- twin switch socket outlet
- connection unit
- shaver socket, twin
- denotes low level, 450mm affl
- denotes high level, 1800mm affl
- switch
- switch, dimmer
- switch, multiple

- light - pendant
- light - spot
- light - wall
- light - wall, switched
- light - surface

- TV (coaxial)
- ethernet (twin)
- switches & terminals 1125mm affl where height not specified
- * feature fitting - supplied by client

Fire Safety Systems

- smoke detector
- heat detector
- break glass (red)
- break glass (green)
- emergency light
- escape signage (arrow indicates direction)
- fire extinguisher
- fire blanket
- fire panel
- assembly point

Fire Compartmentation

- fire escape route
- fire compartmentation, 30 minutes
- fire compartmentation, (assumed existing - to be agreed with building inspector)
- 30 minute fire door with smoke seals
- 30 minute self closing fire door w smoke seals
- 60 minute fire door with smoke seals
- 60 minute self closing fire door w smoke seals
- Non fire rated door
- fire exit

Drainage

- Drain, proposed
- Drain, existing
- Drain, assumed disused (b/c on site)
- Gully
- Rainwater pipe
- Soil & vent pipe

Notes.
All dimensions & levels show design intent. Survey has been carried out for drafting purposes only. Critical dimensions should be site measured.
Dimensions are shown to finished face of walls or edges of structural opening unless otherwise noted; S.O. denotes structural opening size - to be site measured prior to order of any windows & doors; (e) denotes existing dimension to be confirmed on site; dimensions shown in grey are nominal - to be confirmed on site and must not be used for setting out.

FIRE SAFETY SCHEME PROVIDED FOR PRICING PURPOSES ONLY - SUBJECT TO CONTRACTOR DESIGN, STANDARD GRADE A, CATEGORY LD2, BS 5836-6:2019