

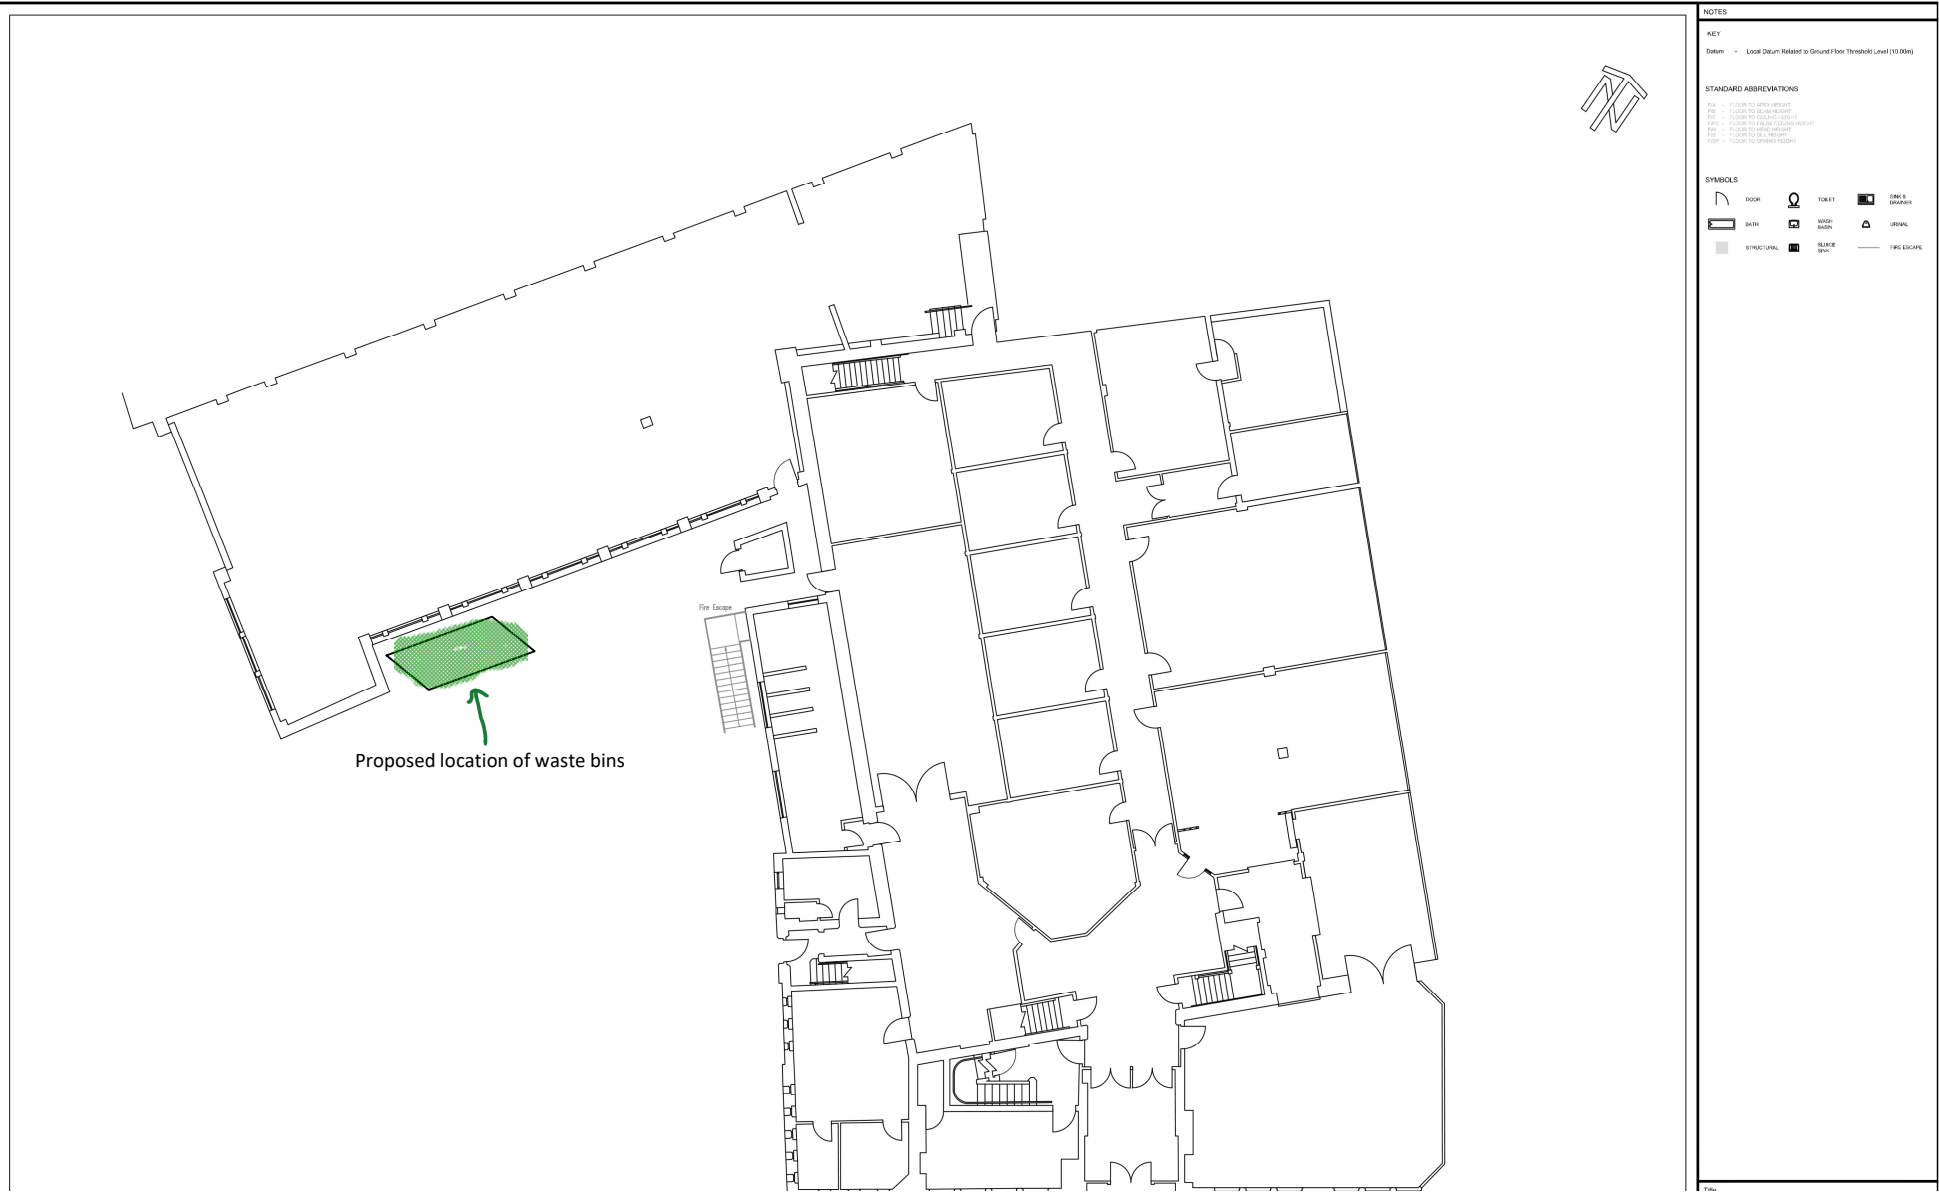


Ground floor

09 December 2022 15:29

 

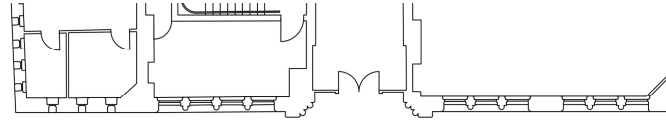

Title				
ARDWICK GREEN BARRACKS				
GROUND FLOOR PLAN SHEET 1 OF 1				
Drawn by	CS	Drawn	CS	Issue Date
Checked	AM	Approved	NDG	03/03/2020
Date	1/100 @ A1	Project	10458	Issue
		Drawn by	CS	ORIG
		Project No.	10458 / 003	Rev
				0