





Proposed Front Elevation
1:100

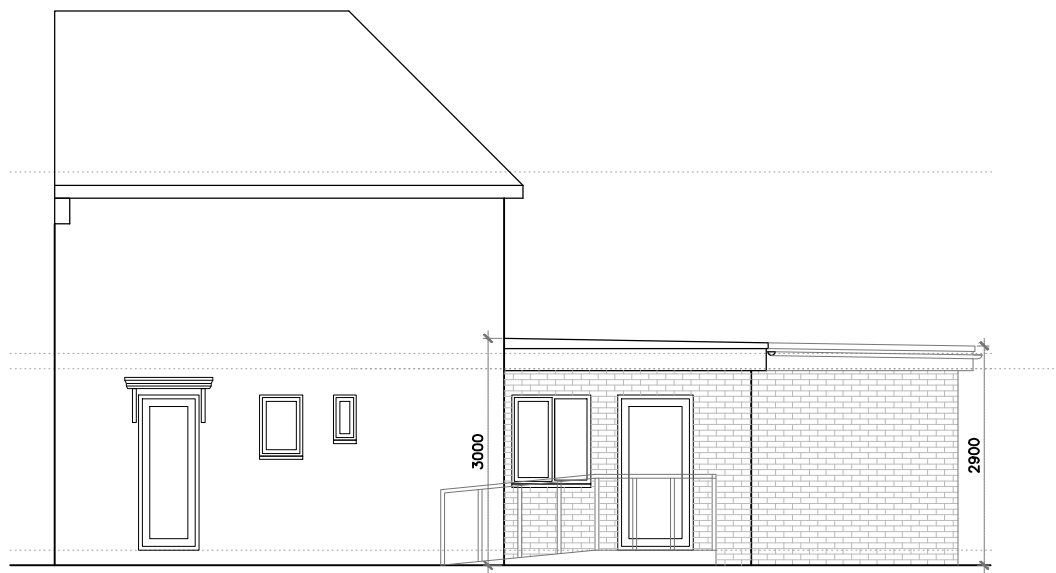



Proposed Side Elevation
1:100

Scale 1:100

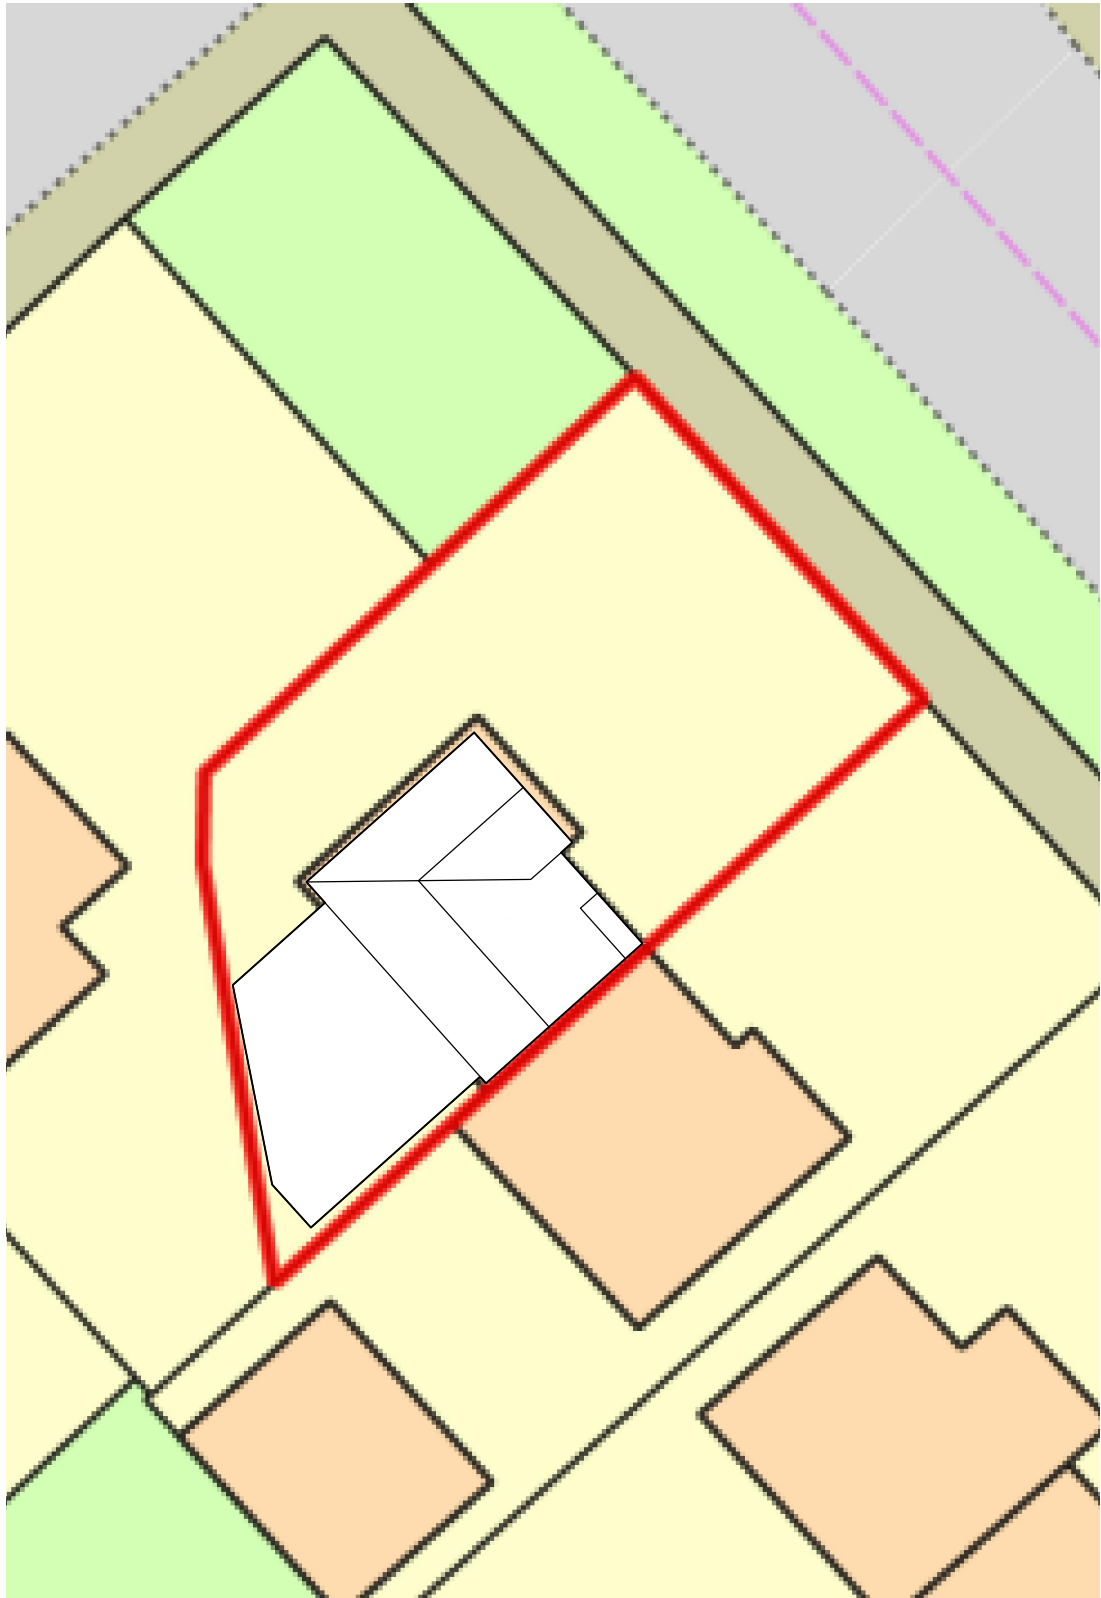

Proposed Block Plan
1:200

Scale 1:200

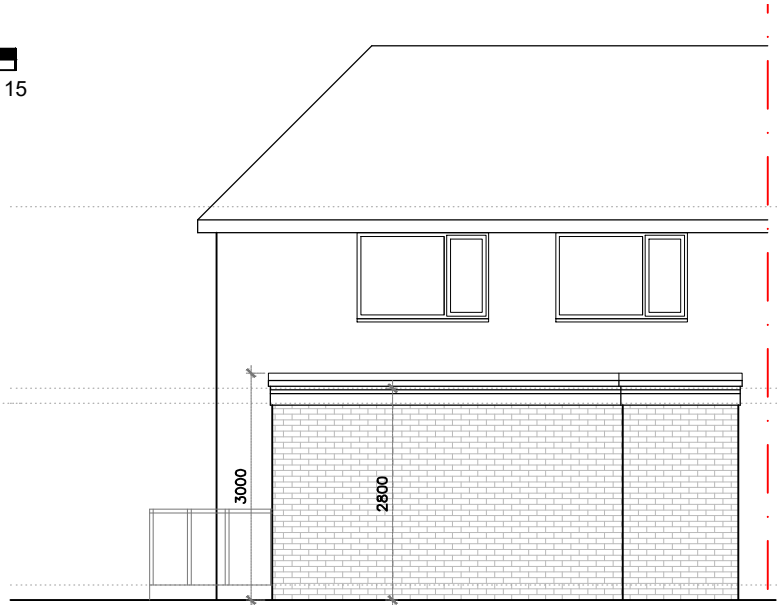 

Proposed Rear Elevation
1:100

project
142 Gladeside Road
Wythenshawe
M22 9GS

scale
1:50@A3
drawing number
KH592-102

revision	description	date
A	updated elevations to match PD rules + dims added for clarity	24.01.2023 01.03.2023

Proposed Elevations
+ Block Plan

kieranhibbsarchitecture
27 Pioneer Road
Macclesfield
SK11 7ZB

kieranhibbs@gmail.com
Mobile: 07584049322

kieranhibbsarchitecture