


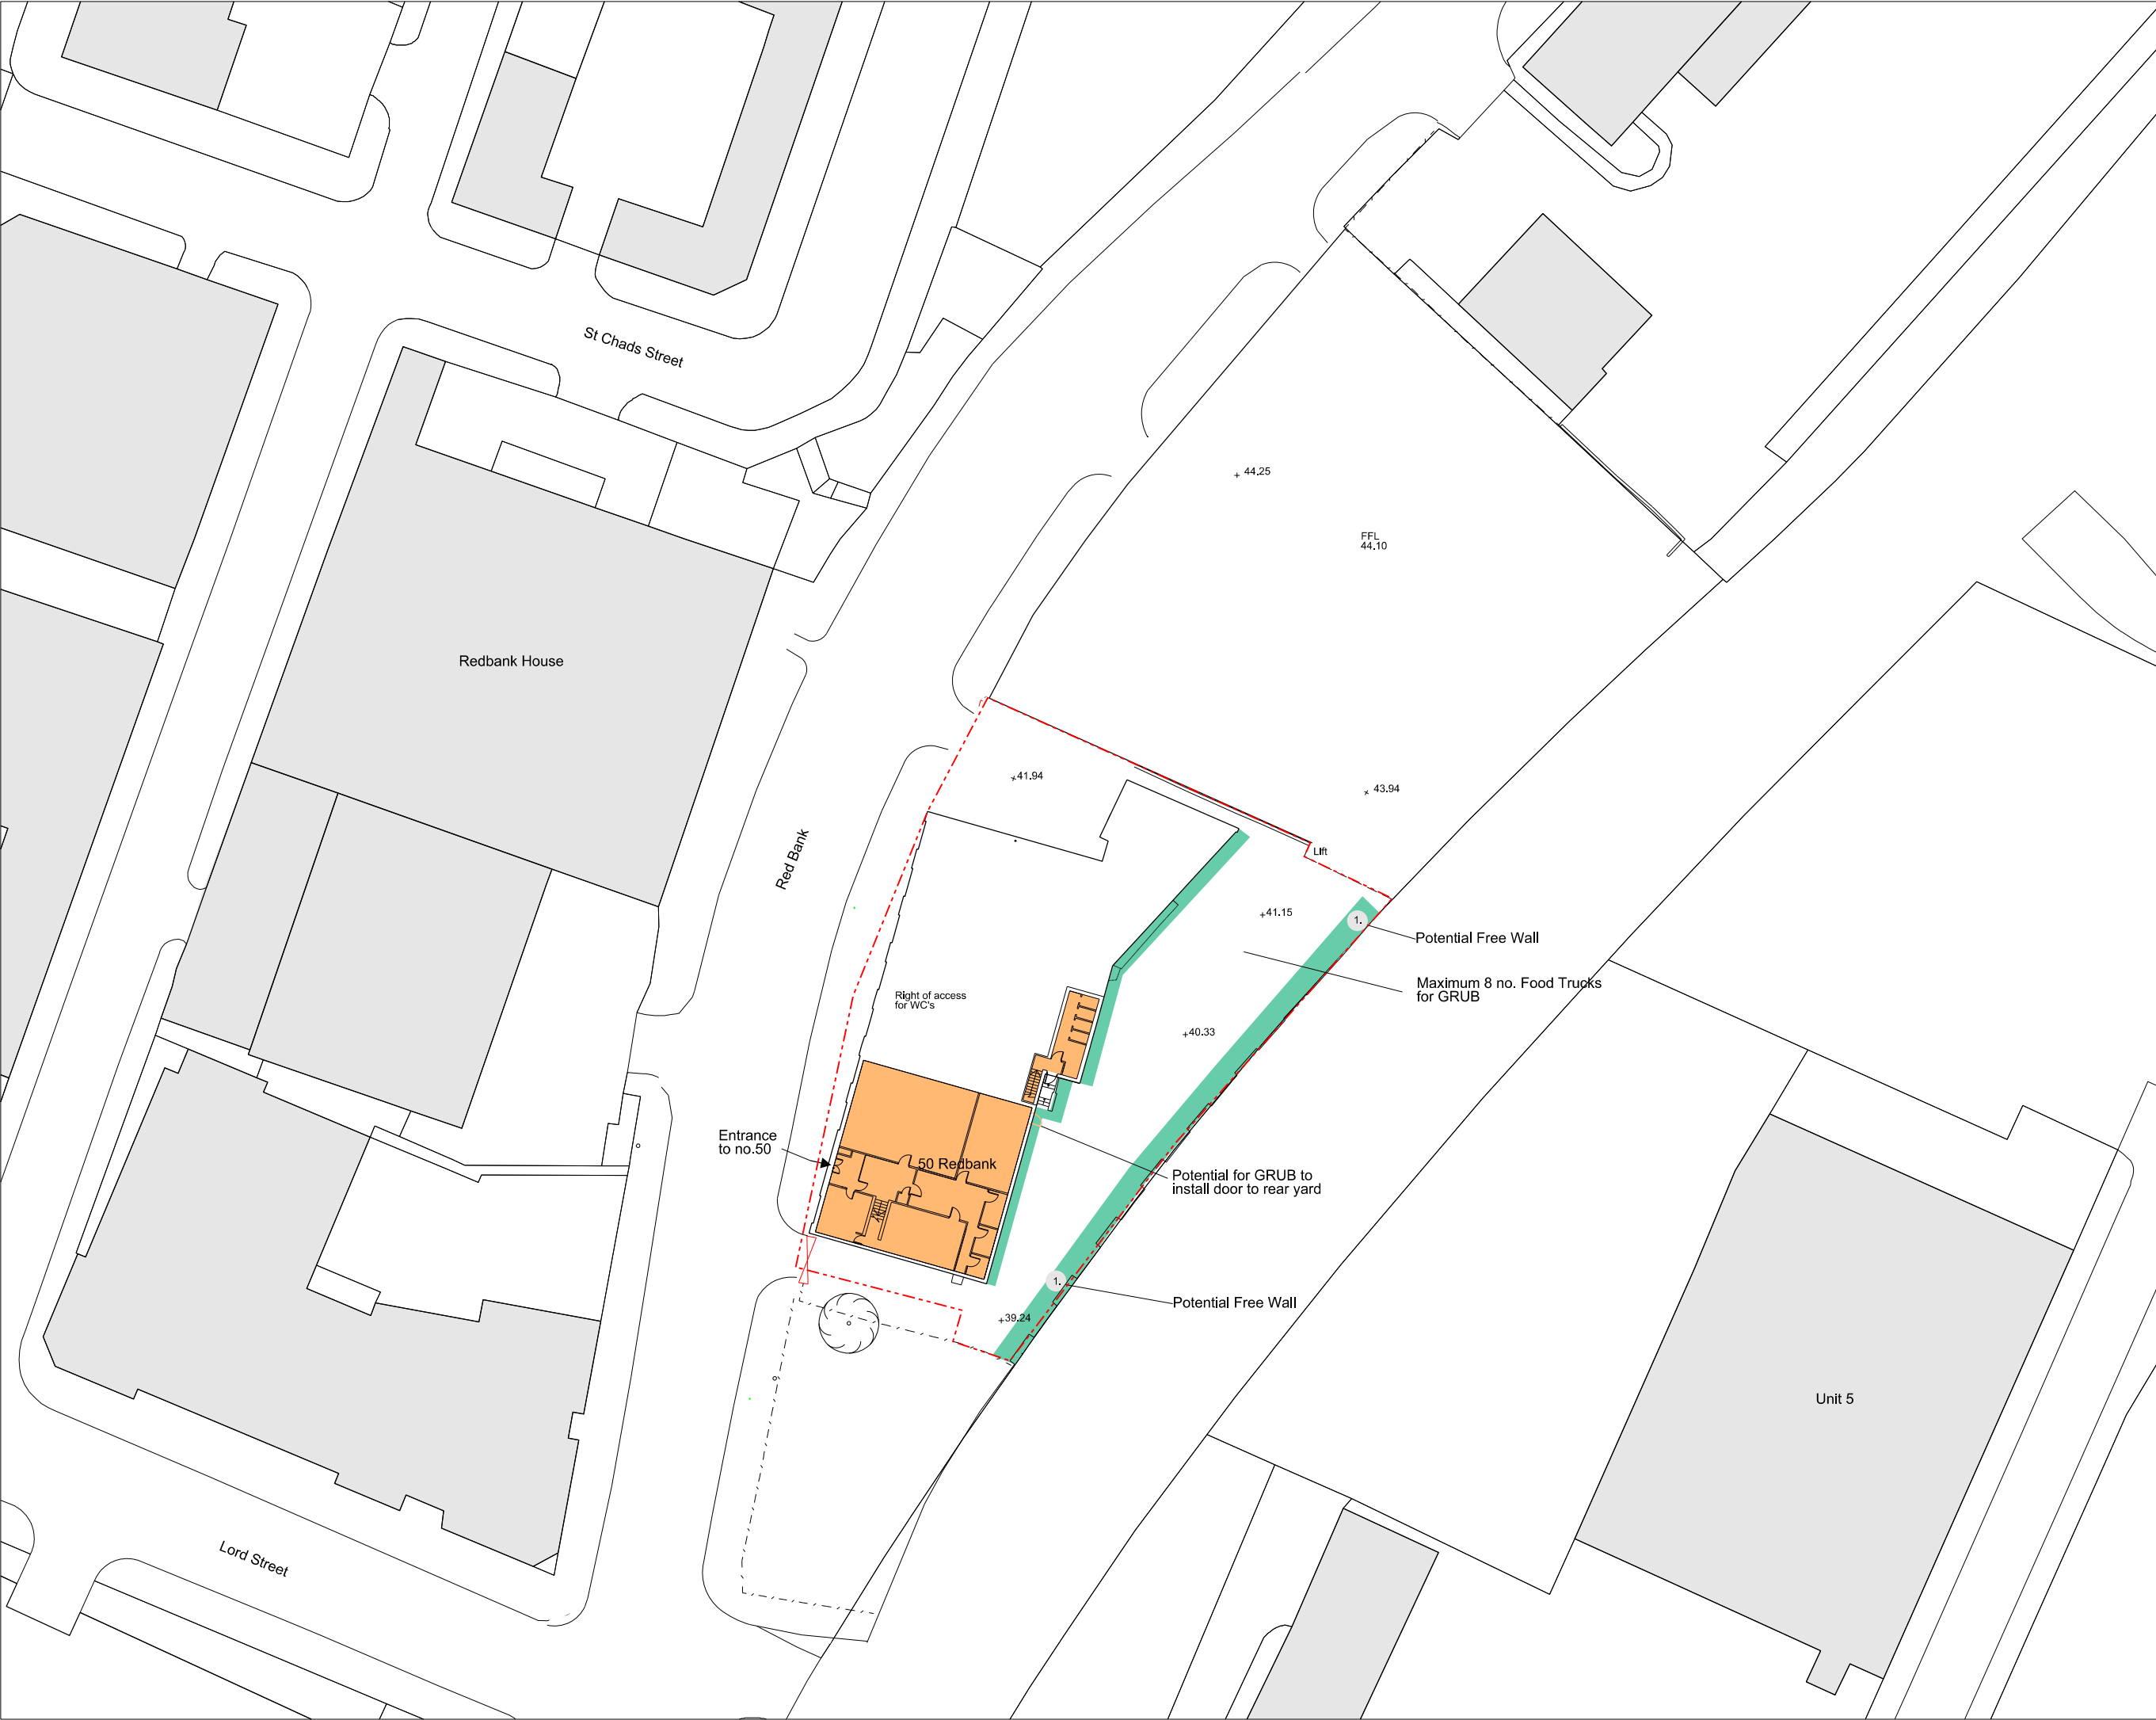

Revisions		By	Chk
\	191030 Change of use drawing	KL	AL
A	191031 Boundary Revision	KL	AL

Notes

- GRUB
- 1. Potential space allocated for free wall
- Free wall space for established artists

Note: Areas highlighted inside existing no.50 building show indicative layout for coordination purposes.

BENNETTS ASSOCIATES
Second Floor, 31 Booth Street, Manchester M2 4AF
T +44(0)161 674 0135 • www.bennettsassociates.com
Emanchester@bennettsassociates.com
For Bennetts Associates' electronic information issue disclaimer - www.bennettsassociates.com/information/Disclaimer/

Project

Project No. 1816

Red Bank

Rianta Capital

Drawing Title

50 Red Bank

Ground Floor Site Plan

Drawing Number

1816-BA-ZZ-00-DR-A-20-0102

Revision/Suitability

A

Scale @ A3

Scale @A1

Revision Date

1 : 500

1 : 250

191031

YY MM DD