


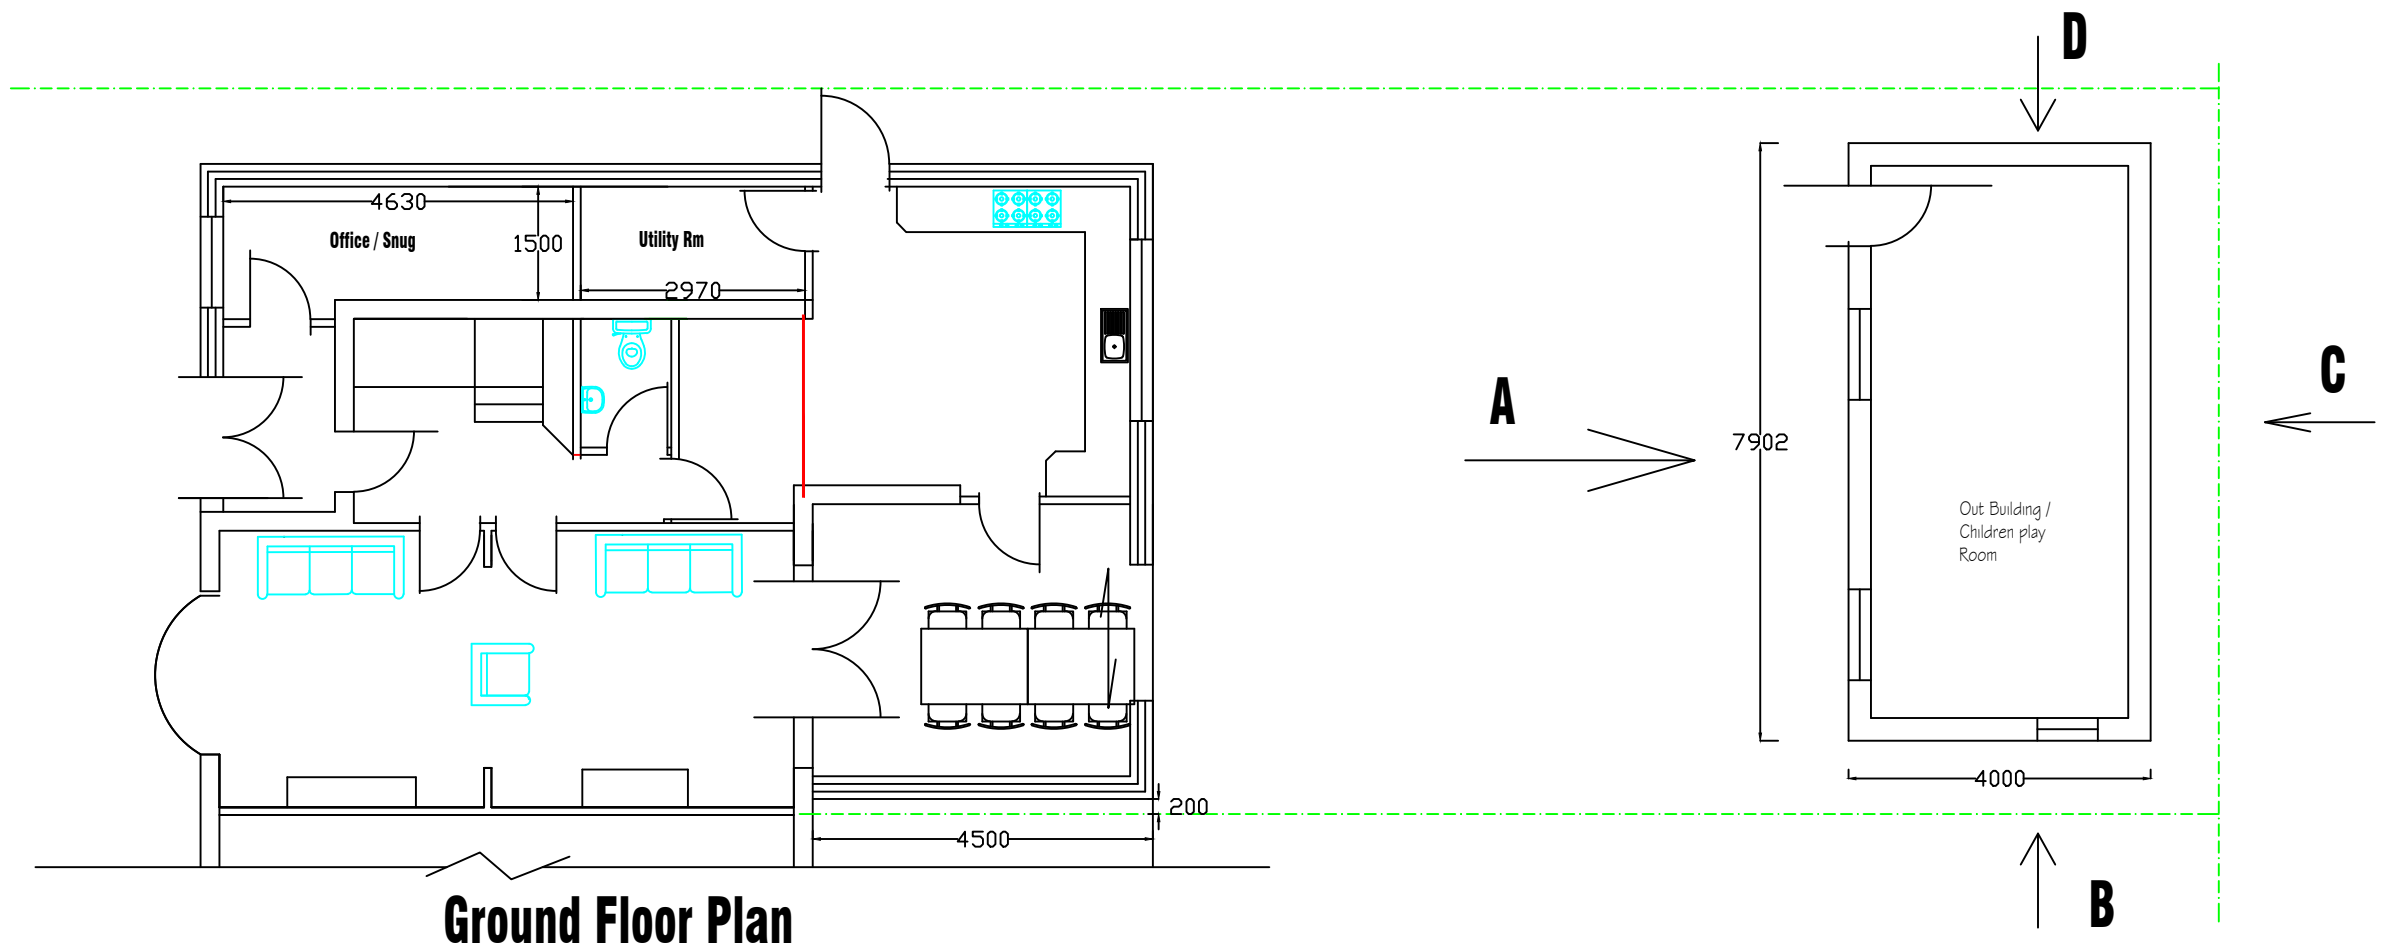

Ground Floor Plan


REVISION			initial
no.	date		
A.	9.12.22	Planning	
B	23.1.23	Planning	

H S H



Engineering Design Services Ltd .
428 Cheetham Hill Road Cheetham Manchester
M8 9LE. UK 01617956385,07940197 333

Proposed single / double storey extension to the front side and rear of the property a dormer to the rear including an out building at the rear.	
client	Ms Sabiha Khan
dwg. title	Proposed Layout Plan


drawn by.	checked by.	approved by.	date
04B		1:100 © A3	
9 Arden Road Crumpsall M8 4WN			
drawn by.	checked by.	approved by.	date
TZ		-	July 2022

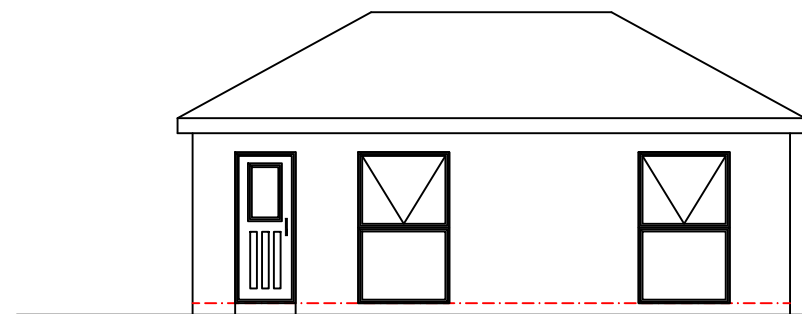


Elevation A

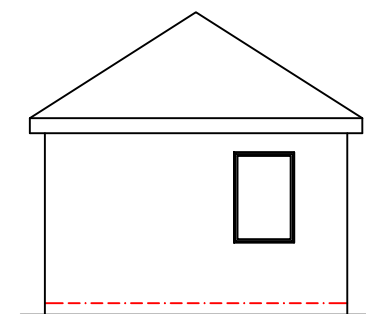

Elevation B

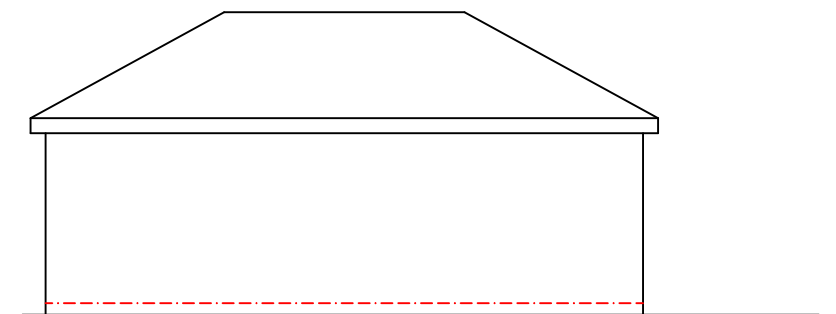

Elevation C

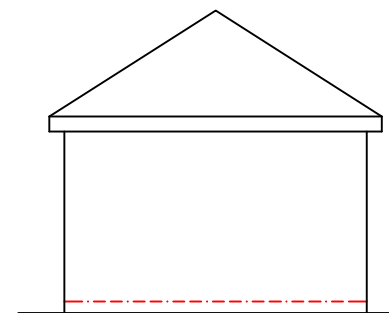

Elevation D