


© The copyright in this drawing is vested in CodaStudios and no license or assignment of any kind has been, or is, granted to any third party whether by provision of copies or originals or otherwise unless agreed in writing.


DO NOT SCALE FROM THIS DRAWING
The contractor shall check and verify all dimensions on site and report any discrepancies in writing to CodaStudios before proceeding work

FOR ELECTRONIC DATA ISSUE
Electronic Data / drawings are issued as "read only" and should not be interrogated for measurement. All dimensions and levels should read, only from those values stated on the drawing. Coda Studios Ltd is not responsible for discrepancies caused by the overlay of other parties BIM/IFC models. These are overlaid purely as reference.


Revision		Date	Drawn	Checked
A	Amendments made to floor plans and SVP/RWPs added	20/10/22	RM	JH
B	SVP Locations amended and Roof Plan added	24/10/22	RM	JH
C	Internal amendments made to client and SE comments	09/11/22	RM	JH
D	Floor plans updated to revised scheme, as per client's comments	15/11/22	RM	JH
E	Further design amendments to client comments	17/11/22	RM	JH
F	Areas added for future provision of PV panel	24/11/22	RM	JH

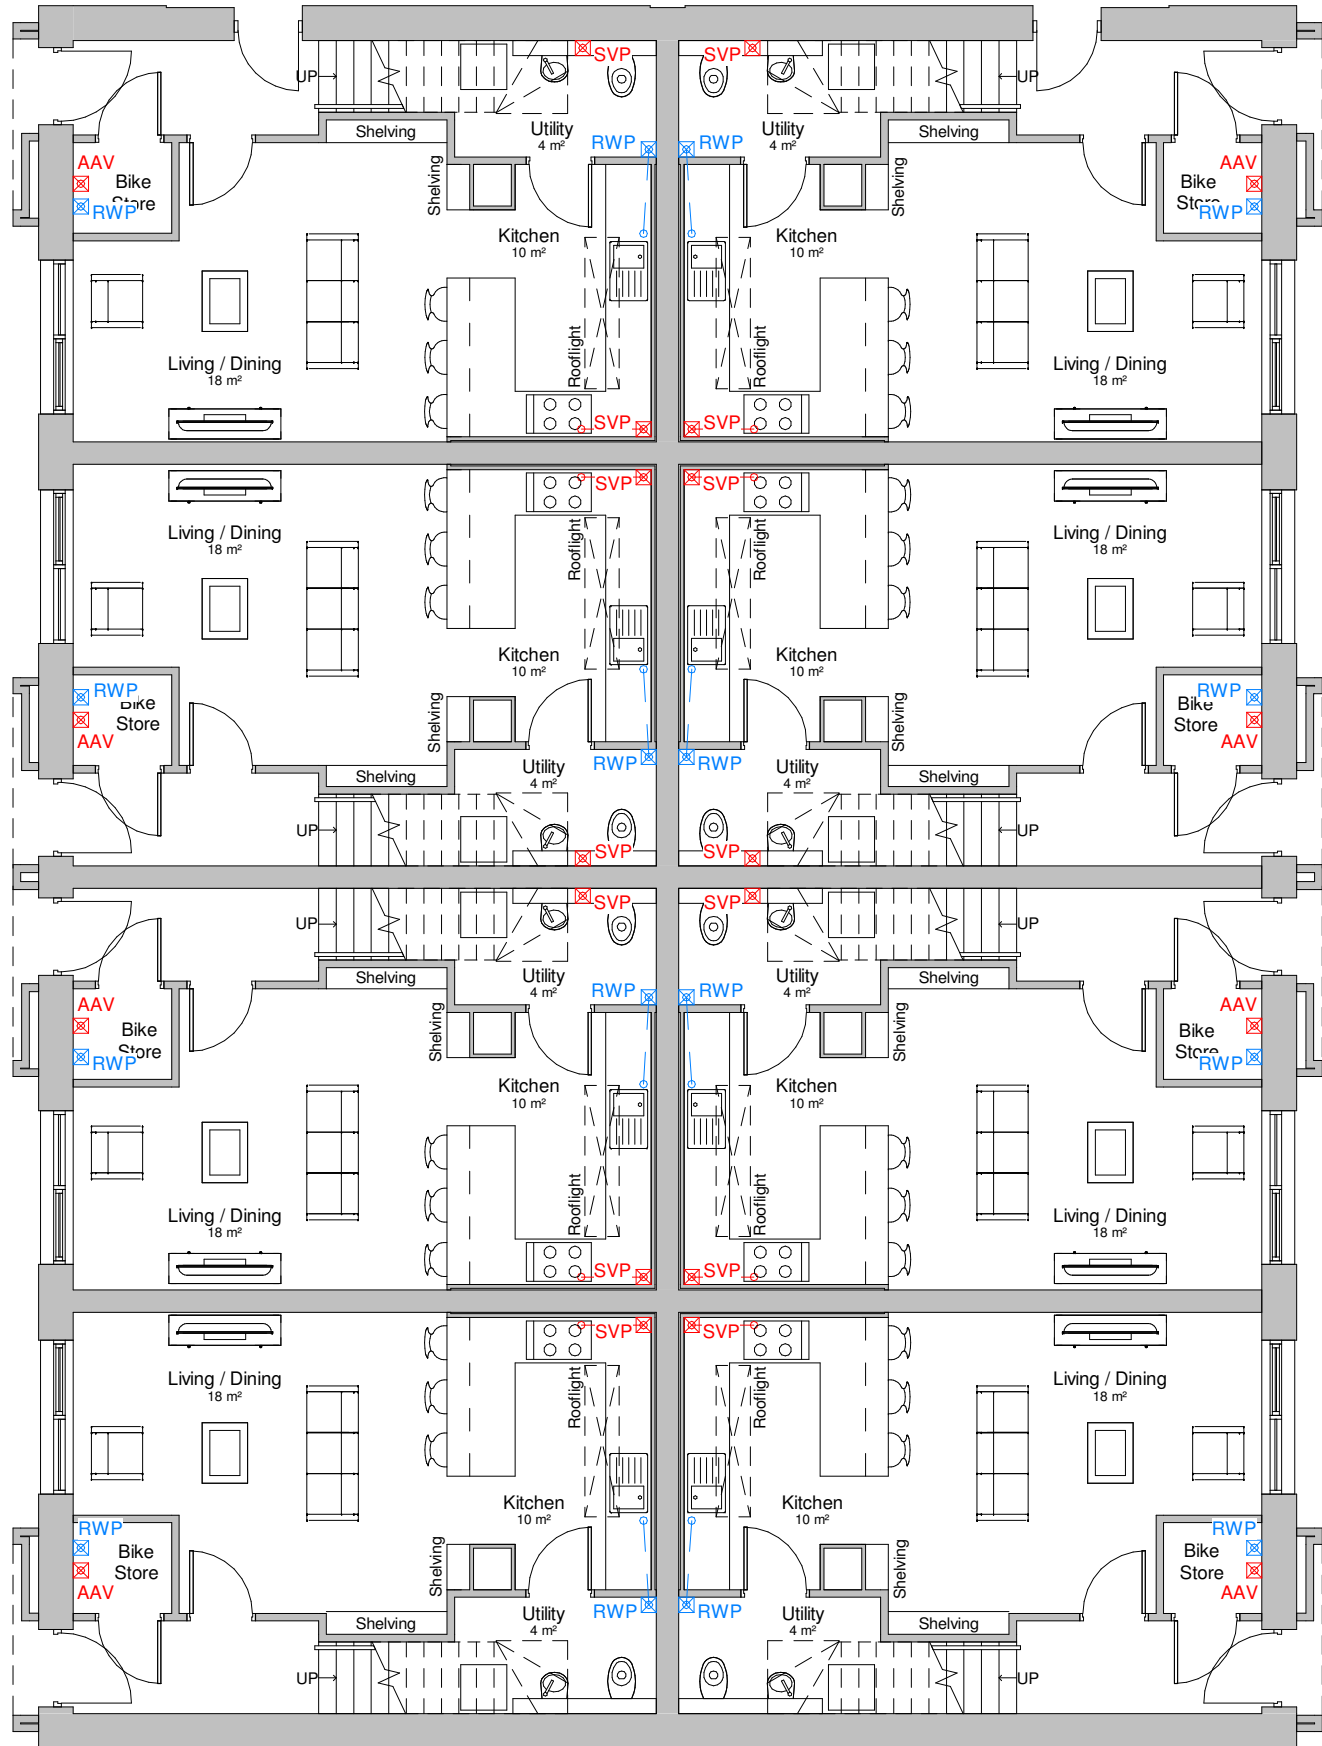


Ground Floor Plan
1 : 100

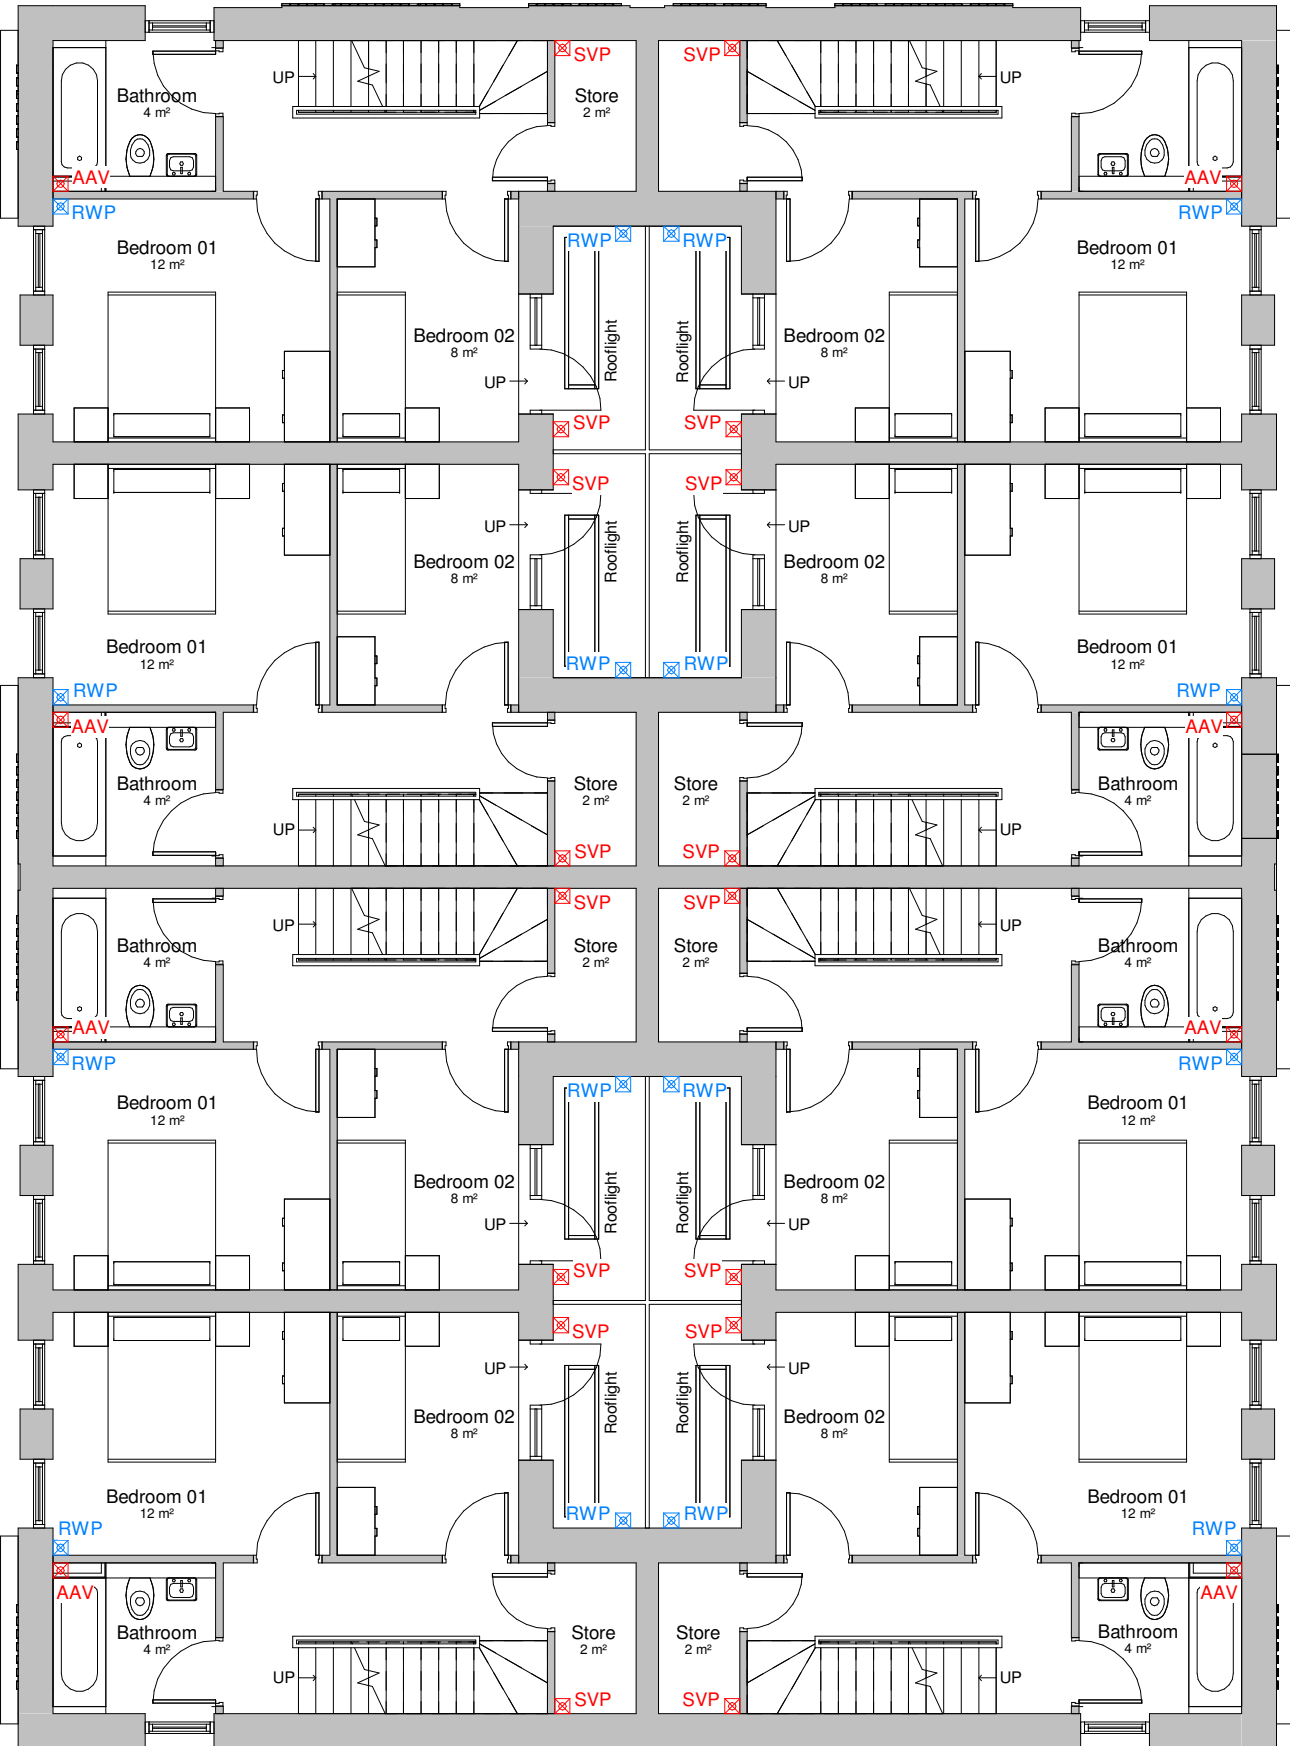

First Floor Plan
1 : 100

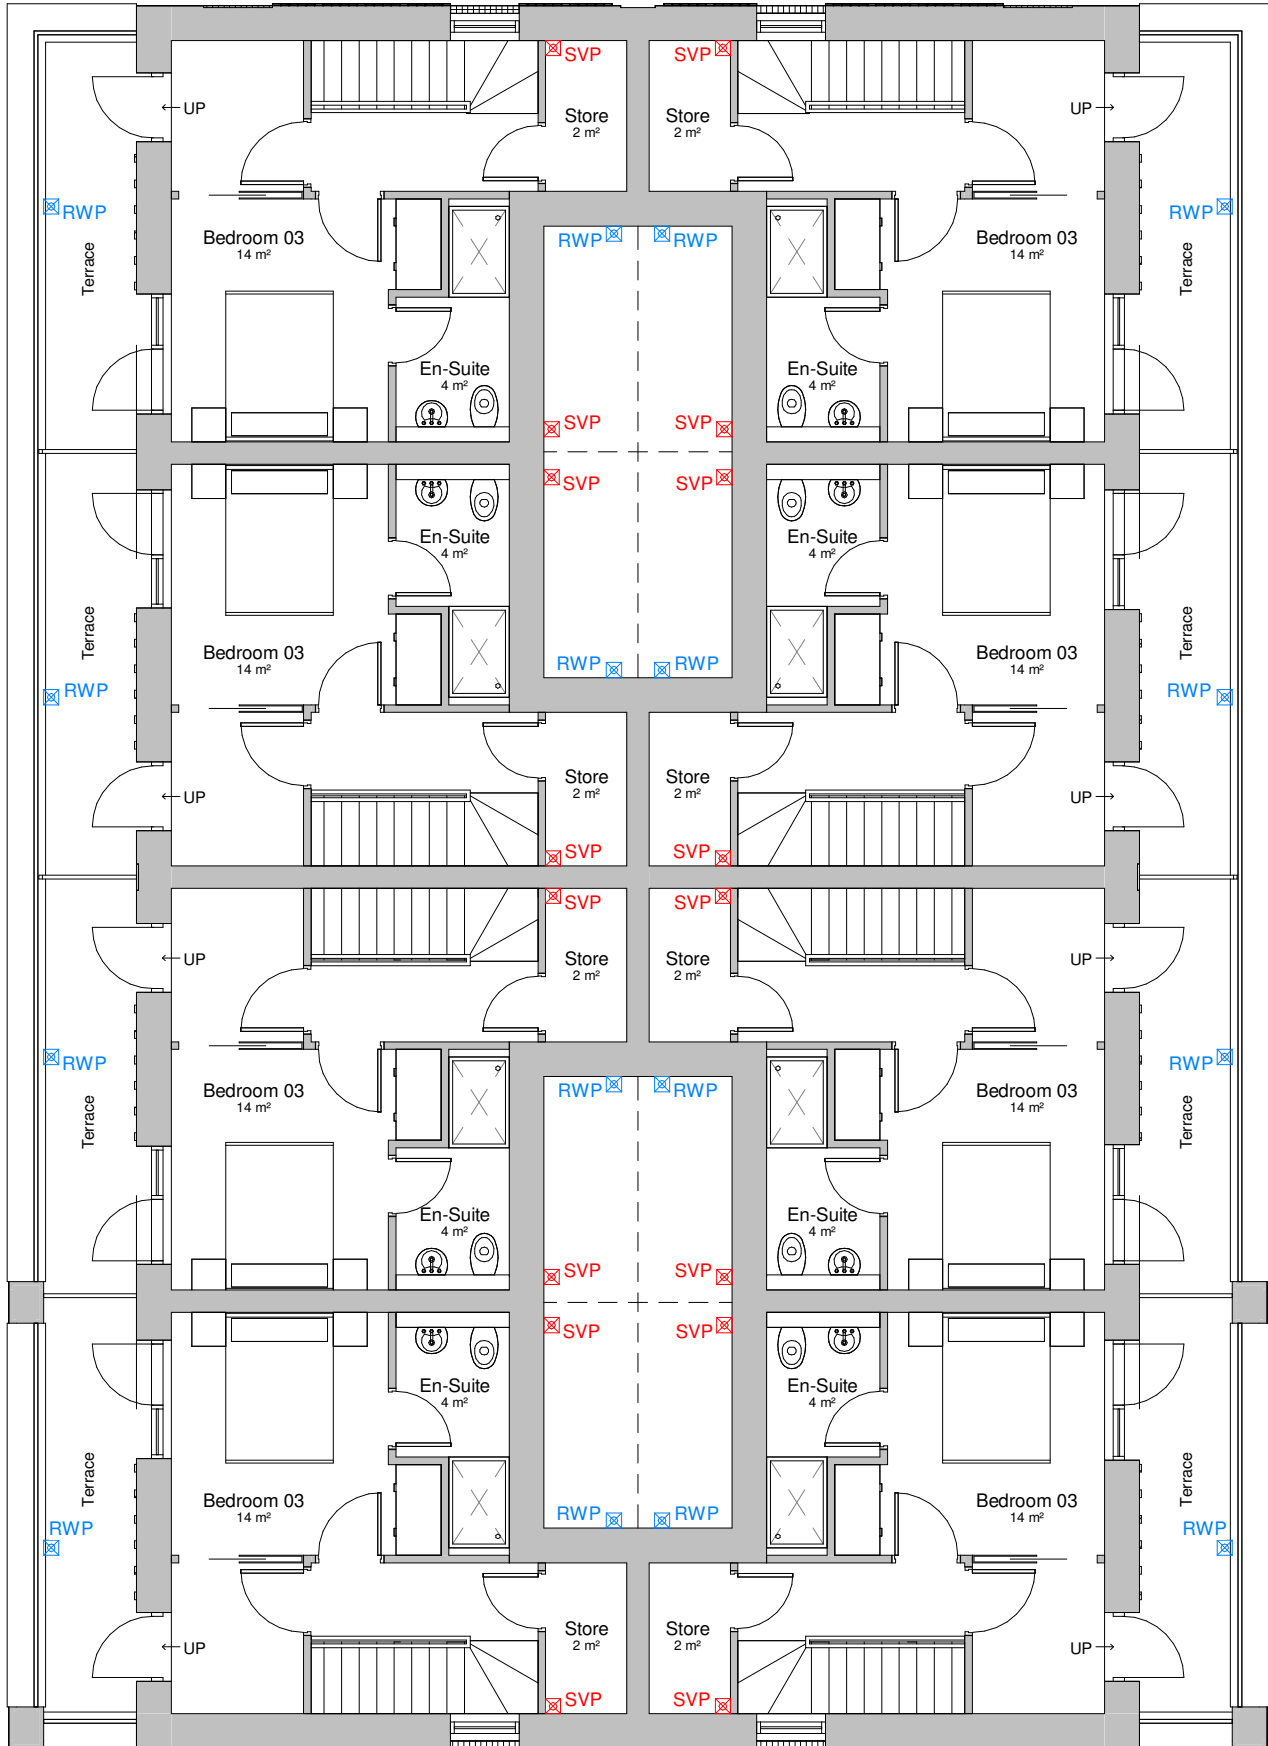

Second Floor Plan
1 : 100

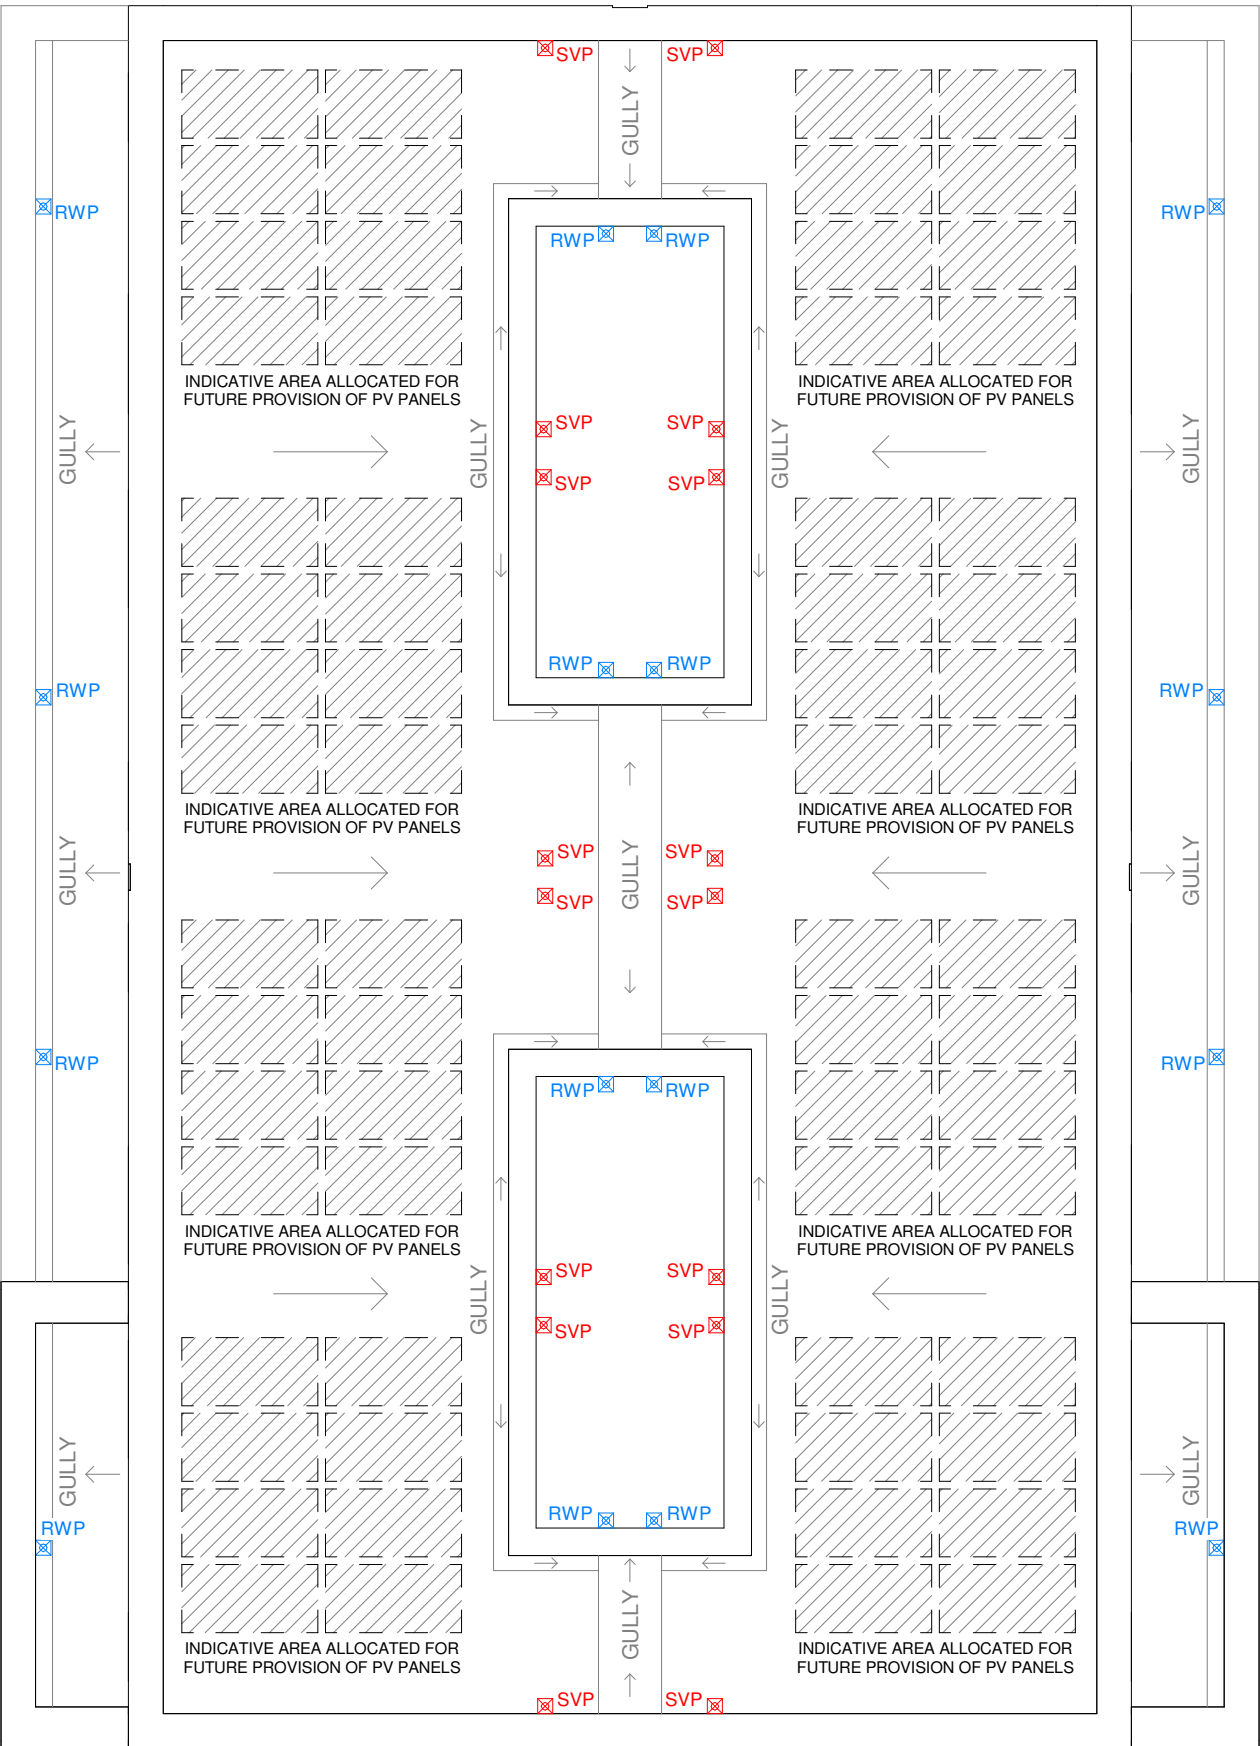

Roof Level Plan
1 : 100

CODA
Architecture

CODA Studios Ltd, 70-71 Cornish Place, Cornish St, Sheffield, S6 3AF
T: 0114 279 6003 E: information@codastudios.co.uk

Client

STEP PLACES

Project

ARDWICK

Drawn	Checked	Date	Scale @ A1
RM	JH	19/10/22	1 : 100

Title

PROPOSED FLOOR PLANS

Suitability Code	Purpose for issue
	COORDINATION

Drawing No

2565	-	CDA	-	01	-	XX	-	DR	-	A	-	0600		F
Project		Originator		Volume		Level		Type		Role		Number		Revision