


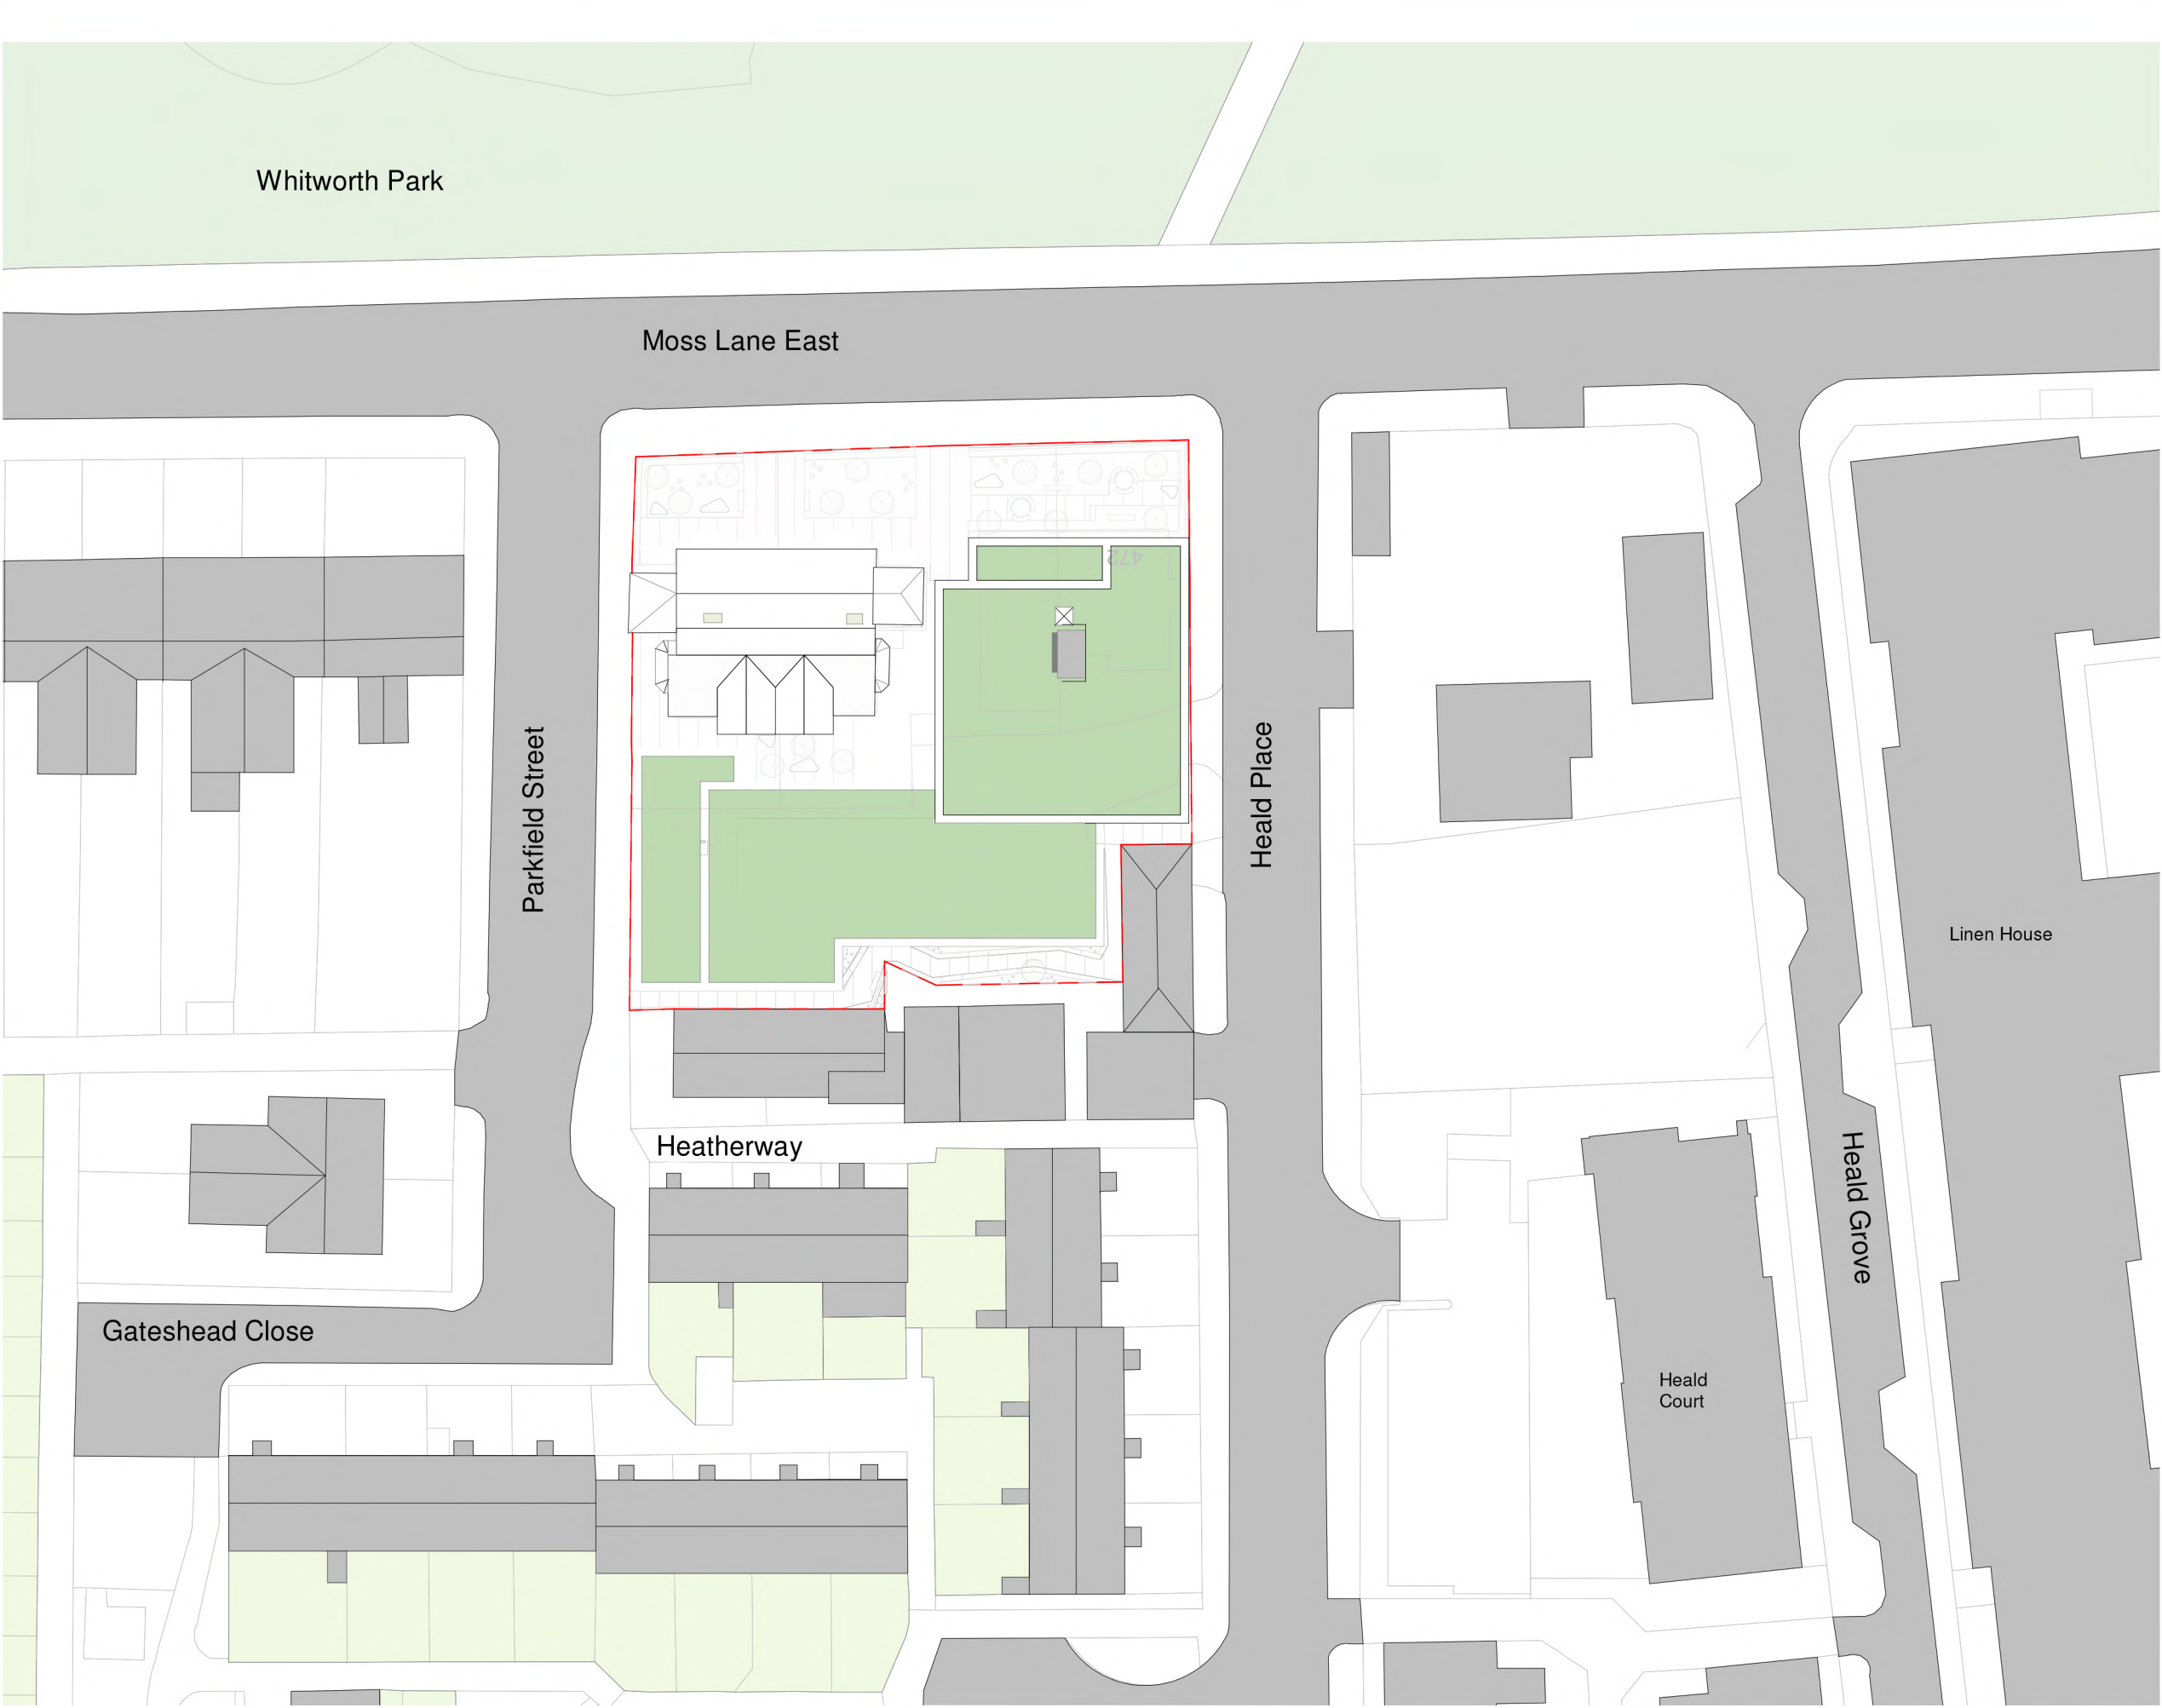

This drawing is protected under Copyright and at no time should any portion of this drawing be reproduced or copied without the permission of The Architect (Design Copyright Act 1968). This drawing must not be used for purposes other than that for which it is provided. It is supplied without liability for any errors or omissions and is subject to statutory consents. All drawings are to be read in conjunction with any relevant specifications, consultant, specialist and any other related information. Do not scale from this drawing. Information shown is subject to detailed site surveys with all dimensions to be verified on site prior to the commencement of any work or the production of any shop drawing. All dimensions are to be checked on site by, and remain the responsibility of, the contractor. All discrepancies are to be brought to the attention of The Architect immediately.

PL 02/11/22	Planning Issue	CB	CS
REV	DATE	NOTE	DWN CHCK
Services:			
Futureserv			
Structures:			
ROC Consulting			
Client:			
CS Moss Lane East Ltd			

Project:
Moss Lane East
466-472 Moss Lane East, Manchester M14 4PJ

Drawing Title:
Proposed Site Plan

Project No:	Sheet No:	Stage:
1094	005	Planning
Scale:	Paper Size:	Revision:
1 : 500	A3	PL
Drawn By:	Checked By:	Date of first Issue:
CAB	CS	02/11/22

CarsonSall

2 Providence Yard Ezra Street London E2 7RJ +44 (0) 207 033 7855	2nd Floor Argyll Chambers Buchanan Street Glasgow G2 8BD +44 (0)141 442 0036
---	--