




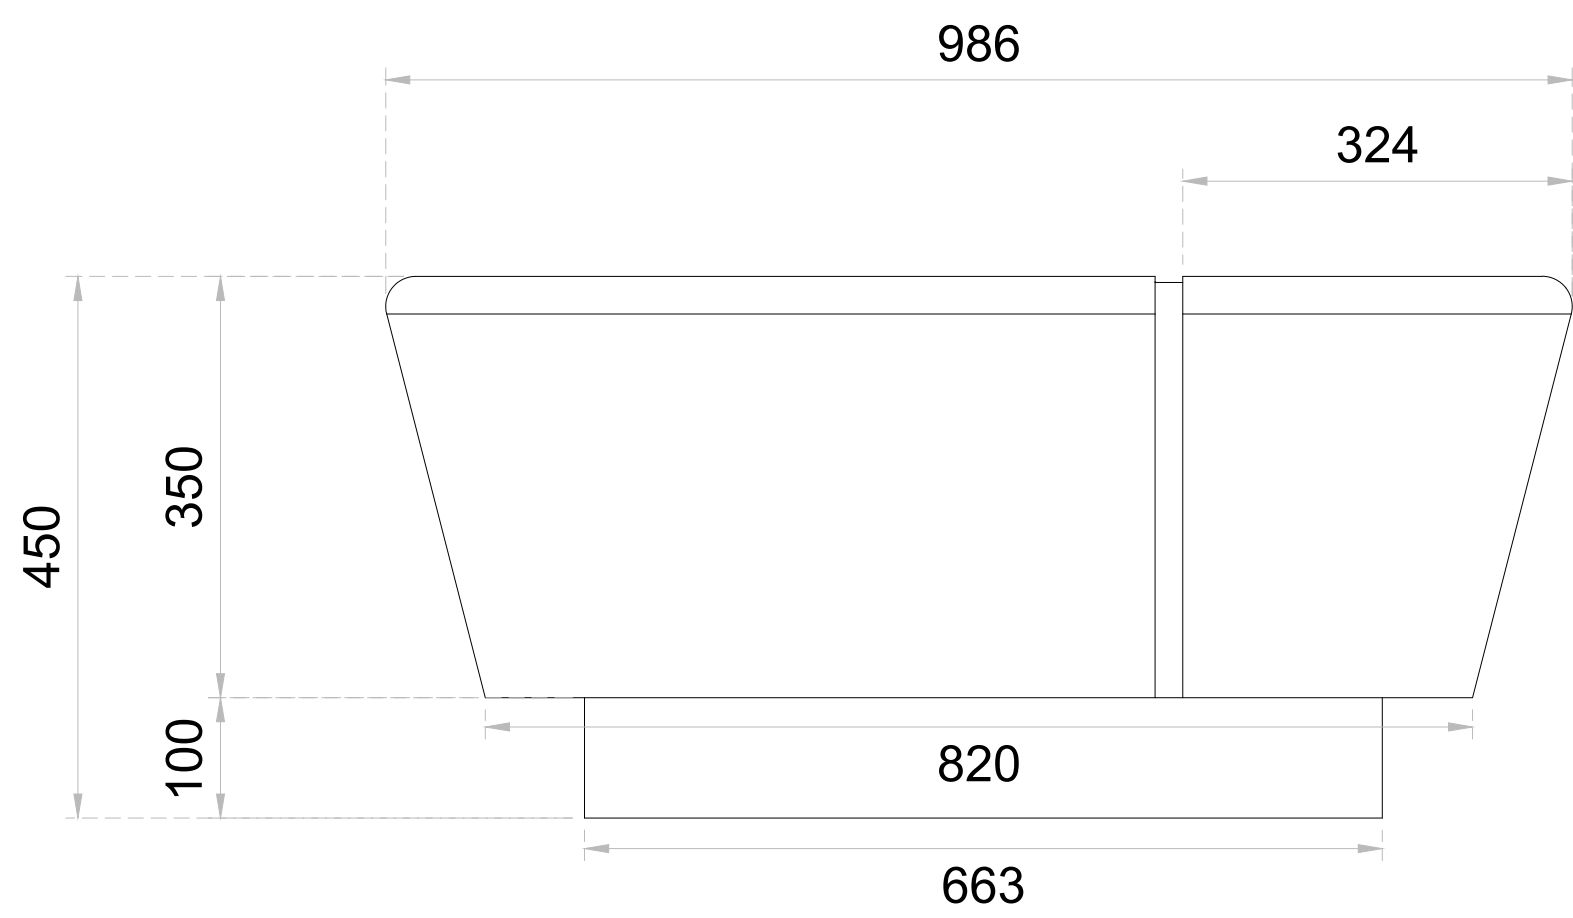


LH END ELEVATION

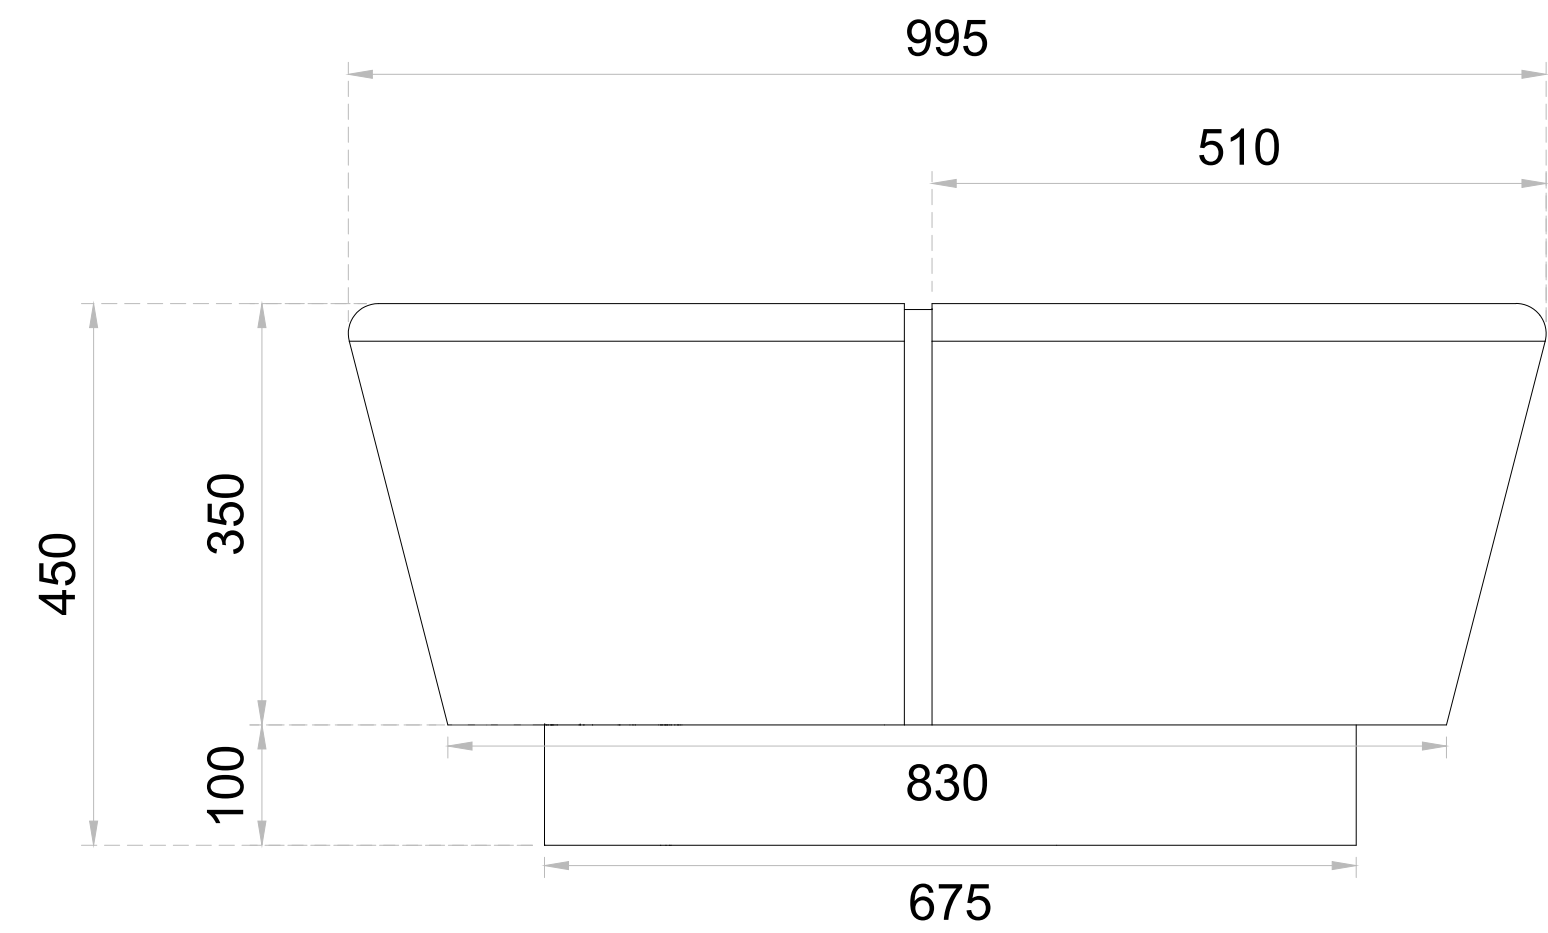


REAR ELEVATION

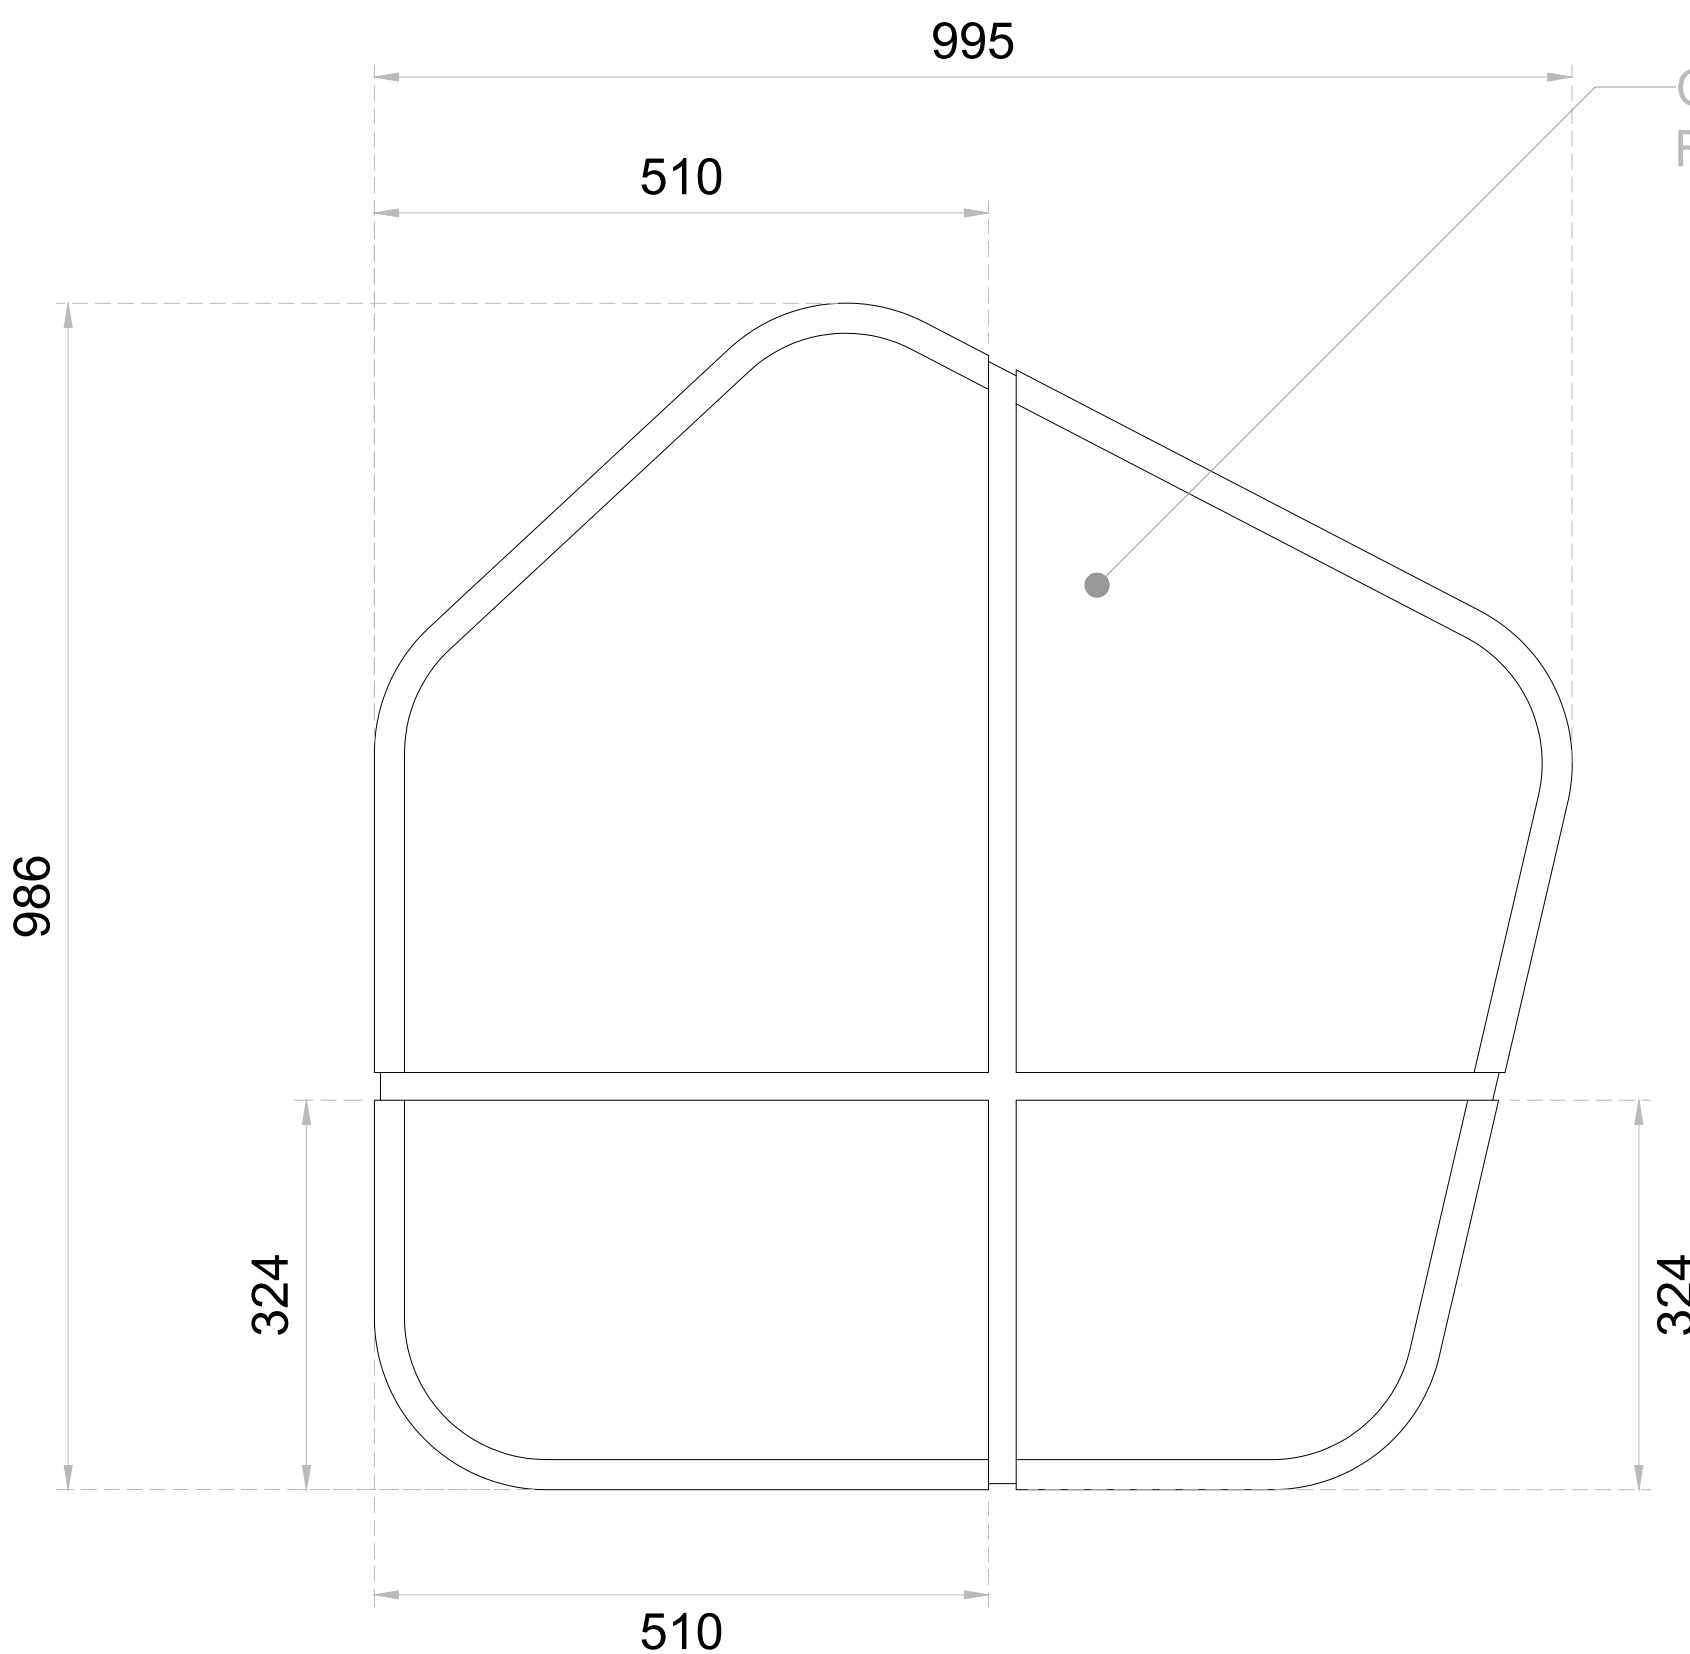


PLAN VIEW

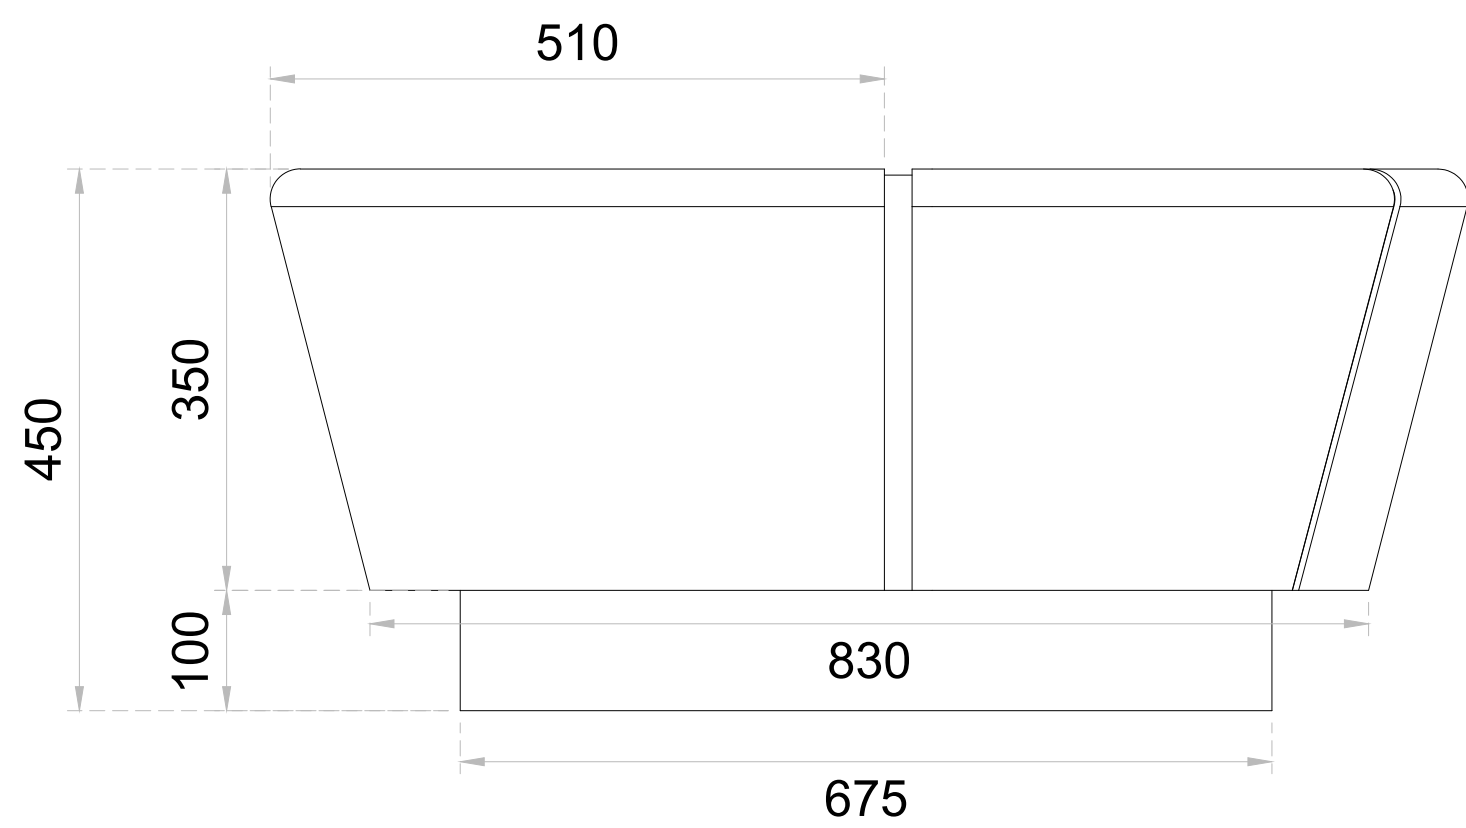


FRONT ELEVATION

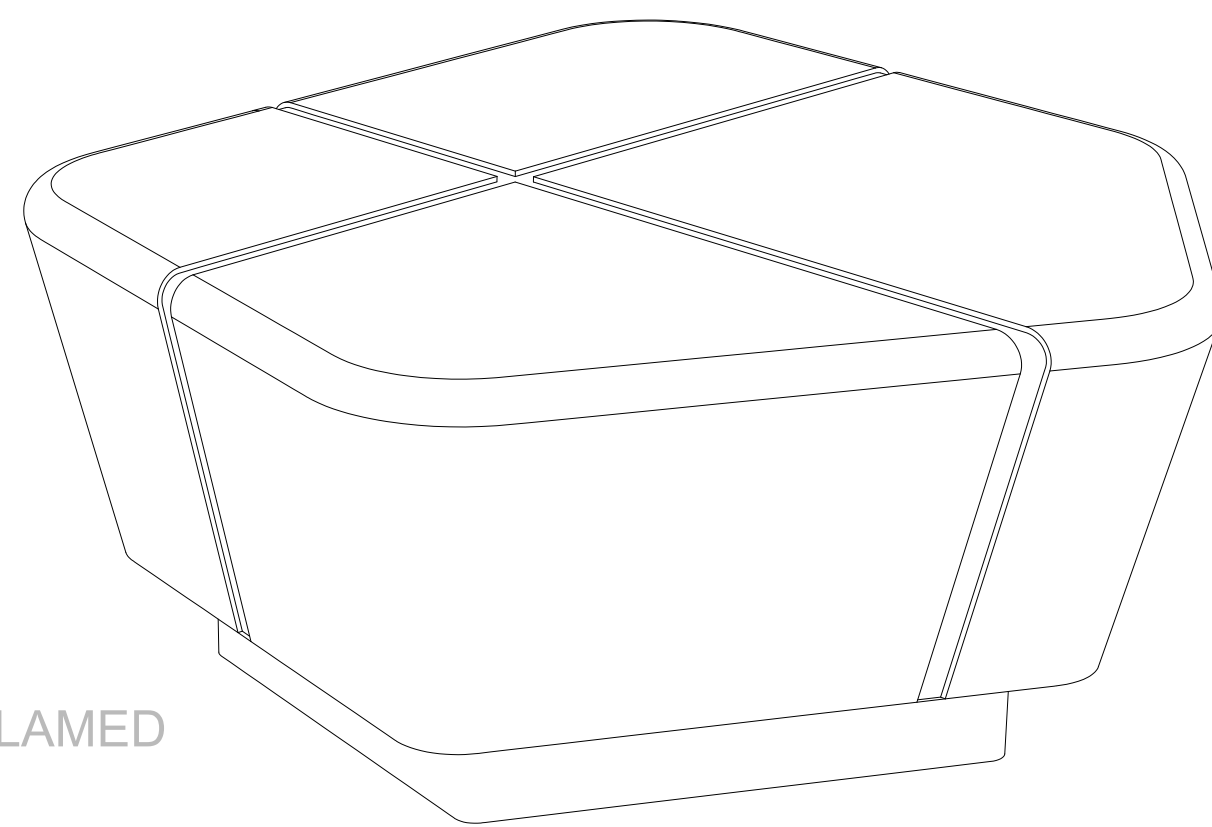


ISOMETRIC

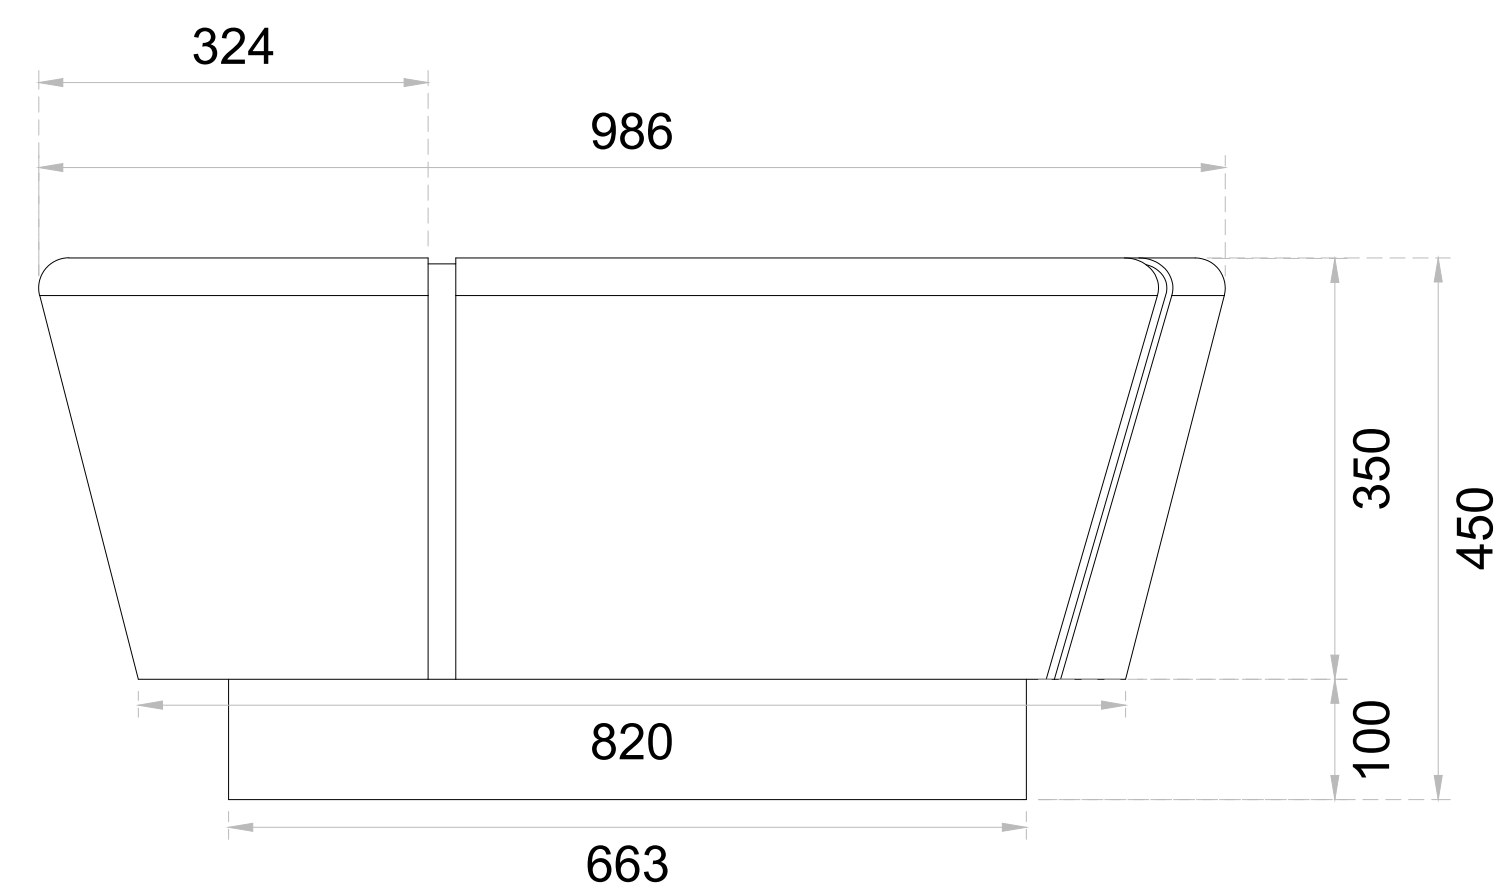

RH END ELEVATION

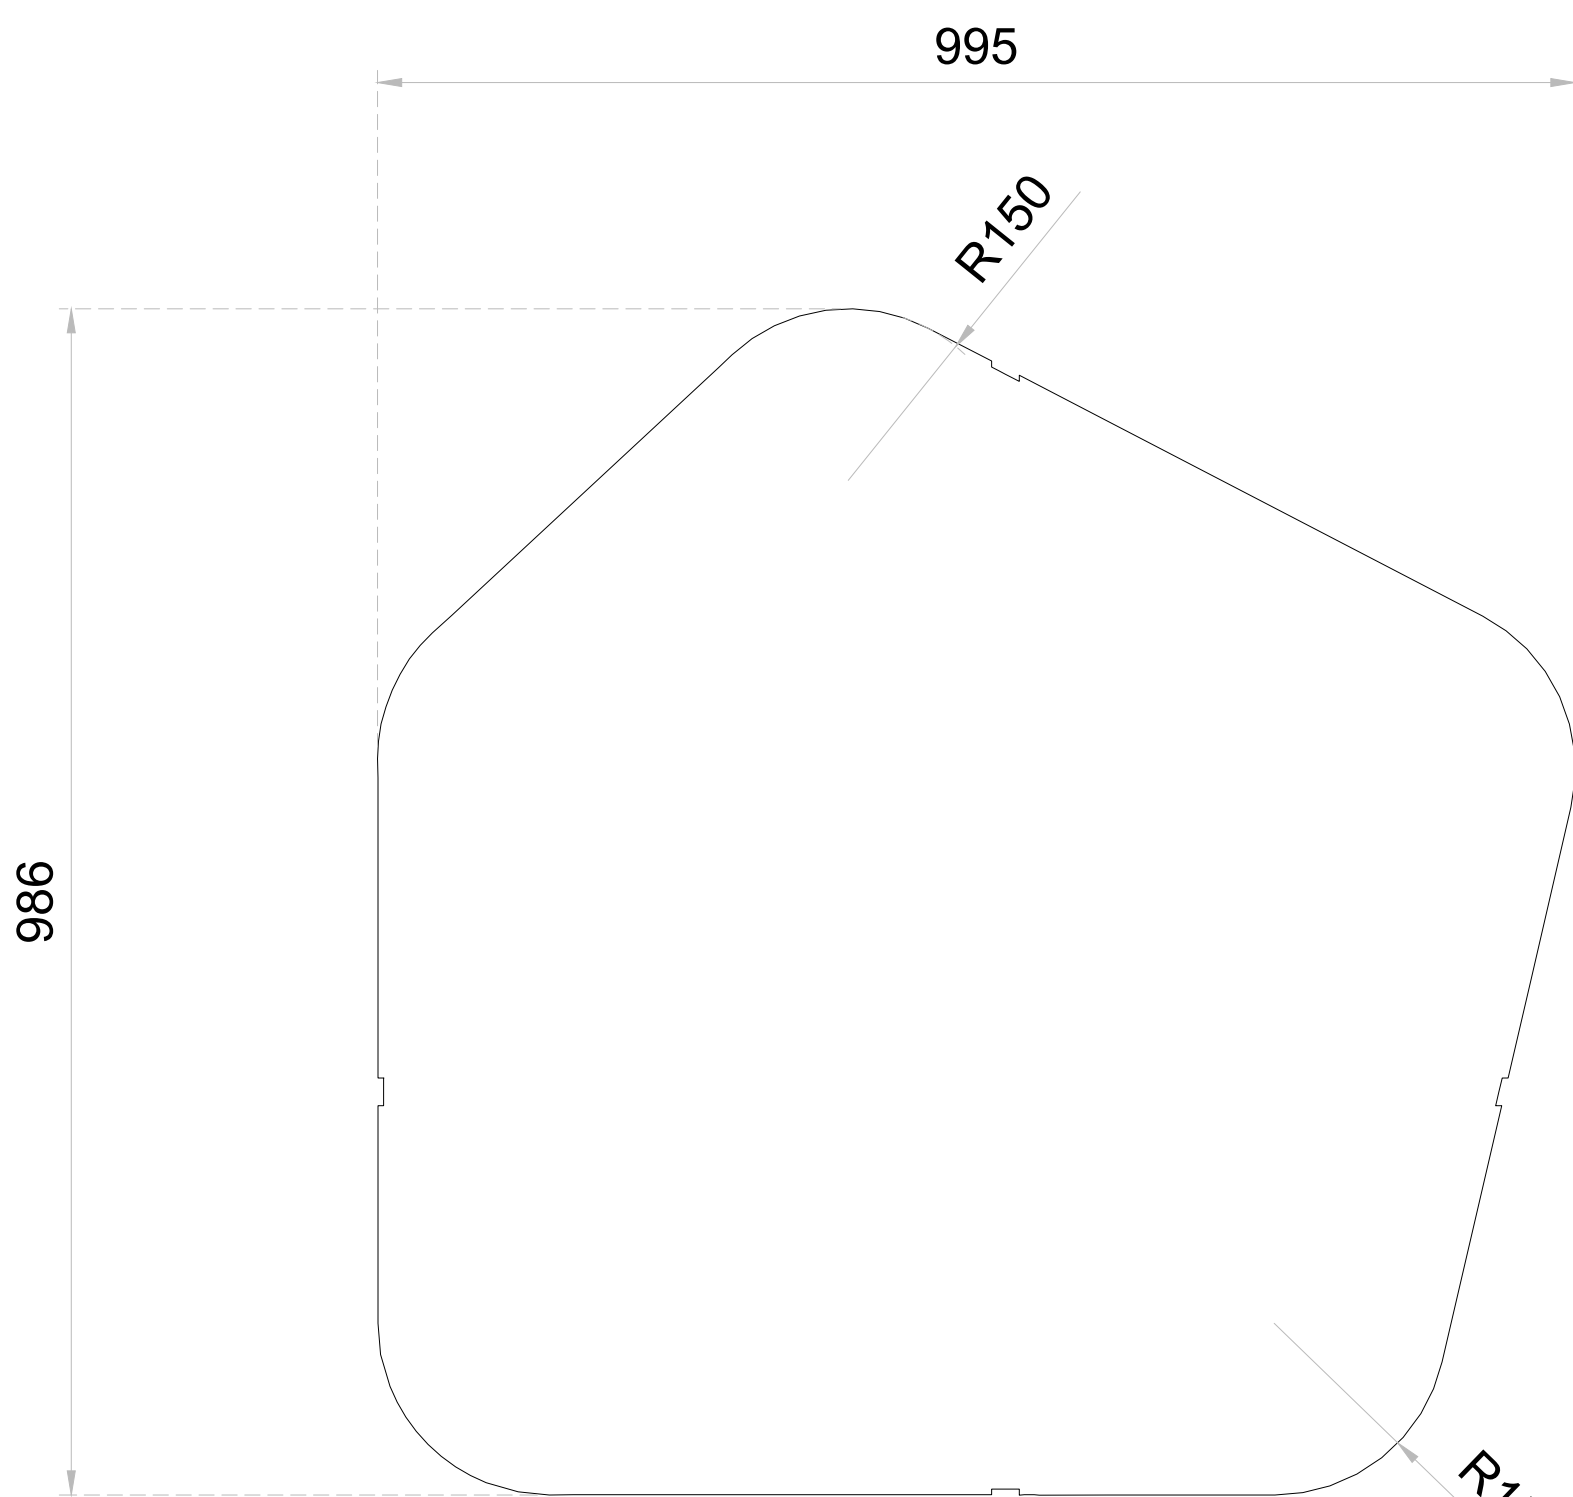

SEAT TOP

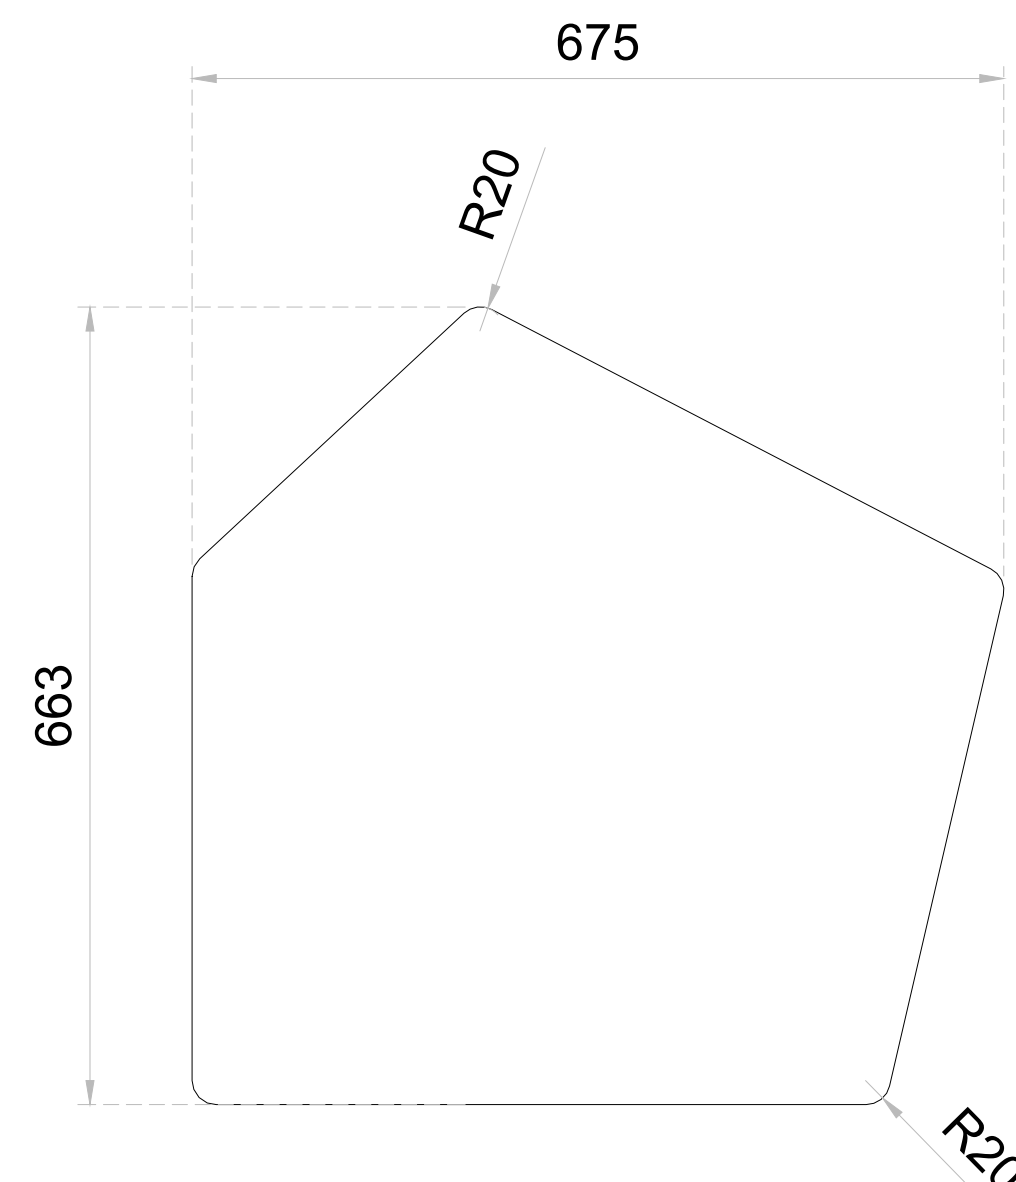

SEAT BASE

This drawing is copyright and remains the property of Hardscape Products Ltd. unless otherwise agreed. These drawings are for the purpose of manufacture only and are not to be used for construction, with the exception of the General Arrangement details which can be used to identify stone locations on site.
Document control V15 23/03/2022

Notes:

- ★ INDICATES FLAMED FINISH
- INDICATES FLAMED & BRUSHED FINISH
- ▲ INDICATES POLISHED FINISH
- INDICATES HONED FINISH
- INDICATES SANDBLASTED FINISH
- ⊗ INDICATES BUSH HAMMERED FINISH
- INDICATES CROPPED FINISH

Notes:

Customer drawings used:

Revision	Description	Date	Drawn By



Engley House, Oaklea Business Park, Eglington, Bolton, BL7 9BP.
Tel: 01204 566 900 E-mail: enquiries@hardscape.co.uk Web: www.hardscape.co.uk

Hardscape are a Modern Slavery Act compliant. Under Statute Number 5 of the Modern Slavery Act 2015, Hardscape are a Modern Slavery Act compliant. Hardscape are a Modern Slavery Act compliant. Hardscape are a Modern Slavery Act compliant.

Project: NOMA, PLOT P, MANCHESTER

Title: SINGLE GRANITE SEAT UNIT - STONE DETAILS

Drawn By: T.A. Checked By: T.A.

Scale: N.T.S. Date: 19/01/2023

Drawing Status: CONSTRUCTION

Drawing Number: NP4-MWD-G4-EX-DR-Y-0017 Rev: C01