



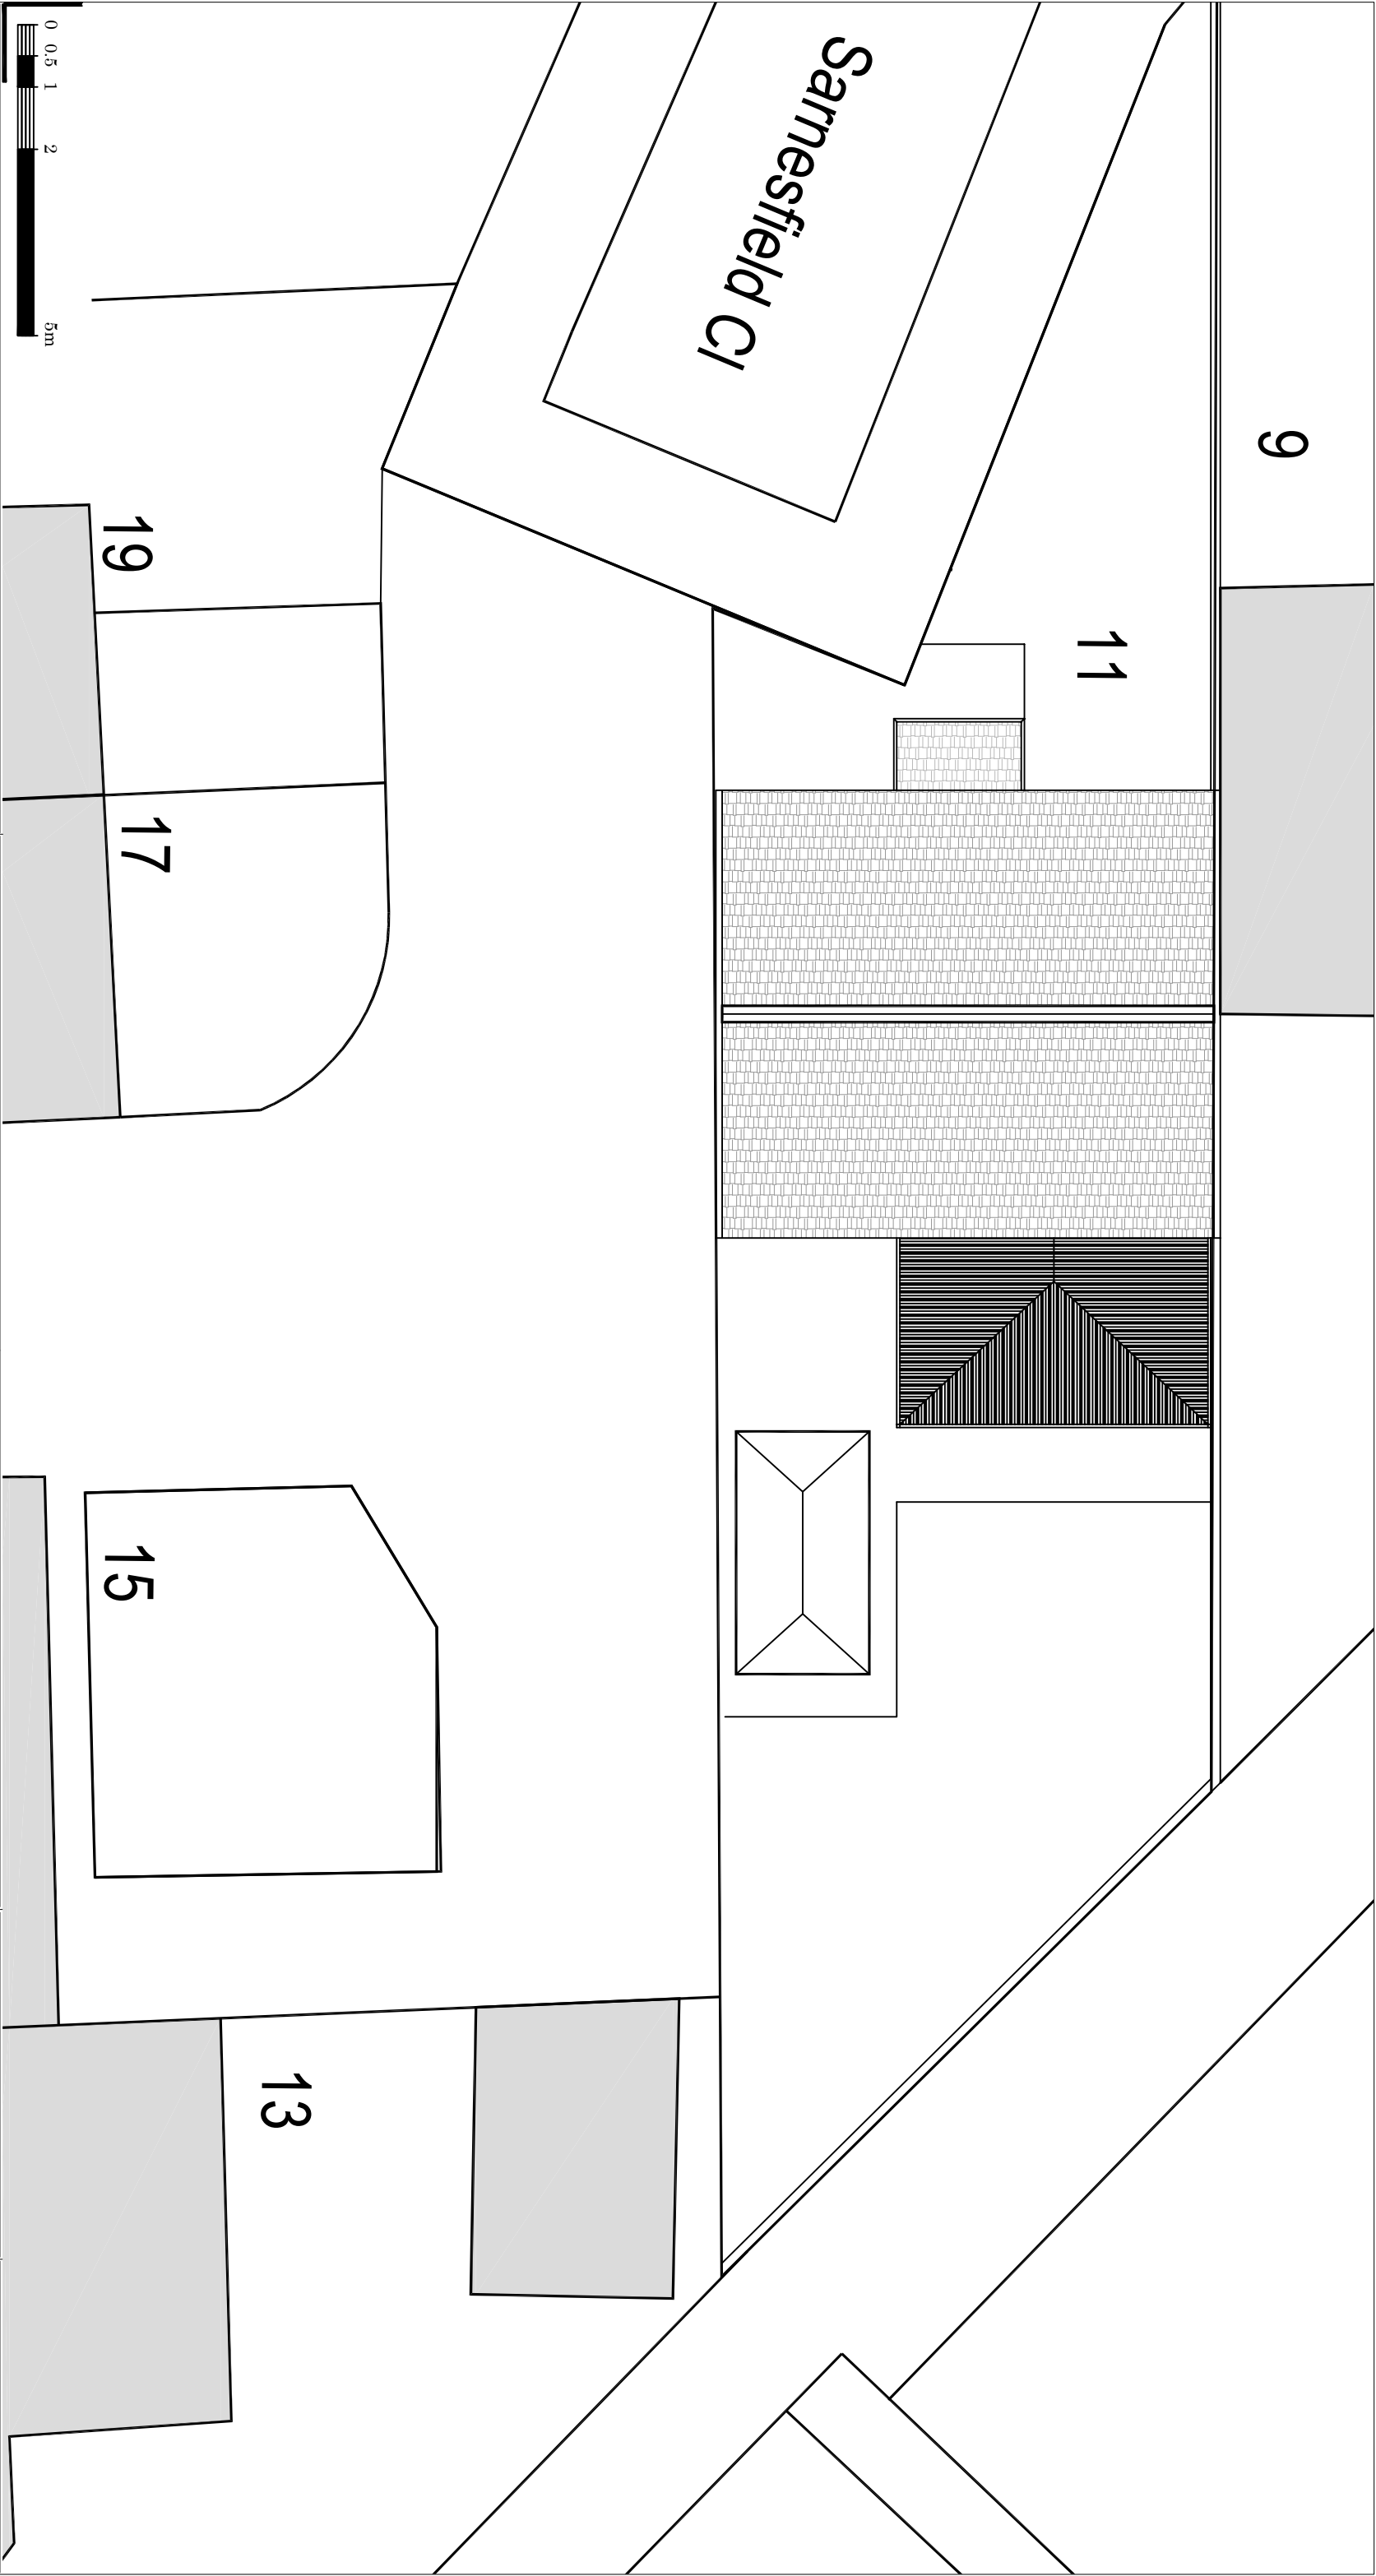

KRIS CONSTRUCTION

ADDRESS/
641 Princess Road
Manchester
M20 1HH
CALL / EMAIL/
0161 388 7551
07541 391 104
info@krisconstruction.co.uk

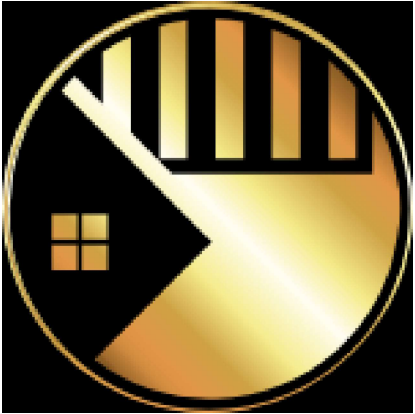

STANDARD FOR SHEET NUMBERING				
discipline	type of drawing	serial numbers		
G GENERAL	0 General	the final two digits from (01 to 99)		
V SURVEY/MAPPING	1 Plans	represent the drawing serial numbers		
L LANDSCAPE	2 Elevations			
A ARCHITECTURAL	3 Sections			
I INTERIORS	4 Large Scale Views			
S STRUCTURAL	5 Details			
M MECHANICAL	6 schedules & Diagrams			
P DRAINAGE/PLUMBING	7 User Defined			
F FIRE PROTECTION	8 User Defined			
E ELECTRICAL	9 3D Representations			
X OTHER DISCIPLINES				
Z SHOP DRAWINGS				
No.	Revision	Date	D	C
1-	Client permission	11-2022		-01
2-	Building permission			-02

Notes:

- DO NOT SCALE FROM THIS DRAWING.
- ALL DIMENSIONS ARE IN MILLIMETER AND LEVELS IN METERS UNLESS INDICATED OTHERWISE.
- ALL DIMENSIONS AND LEVELS ARE TO BE CONFIRMED AND ANY DISCREPANCIES OR ERRORS REPORTED TO THE ENGINEER PRIOR TO COMMENCEMENT OF WORK.
- THIS DRAWING SHALL BE READ IN CONJUNCTION WITH THE CURRENT ISSUE OF ALL ASSOCIATED ARCHITECTURAL,STRUCTURAL AND BUILDING SERVICES DRAWINGS, THE SPECIFICATION AND OTHER CONTRACT DOCUMENTS AND DRAWINGS.
- ALL LEVELS ARE TAKEN FROM THE ROAD LEVEL WHICH CONSIDERED ±0.00
F.F.L. = FINISH FLOOR LEVEL P.F.L. = PARAPET FINISH LEVEL
S.S.L. = STRUCTURE SLAB LEVEL T.O.P. = TOP OF CONCRETE LEVEL
- SAMPLE OF ALL MATERIALS, FIXTURES AND COLOUR SCHEMES TO BE SUBMITTED FOR THE APPROVAL OF THE ARCHITECT BEFORE EXECUTION.

Client:

Mrs. S. Shaikh

Job Title:

RENOVATION
&
REAR EXTENSION

Location:

11 Sarnesfield Cl,
Manchester
M12 4PZ
UK

Dwg. Title :
Existing Site Plan

Scale :
1 / 100 @ A3

Date :
February 2023

Dwg. No :

A002e

Drawn by :
AYM.

Checked by :