



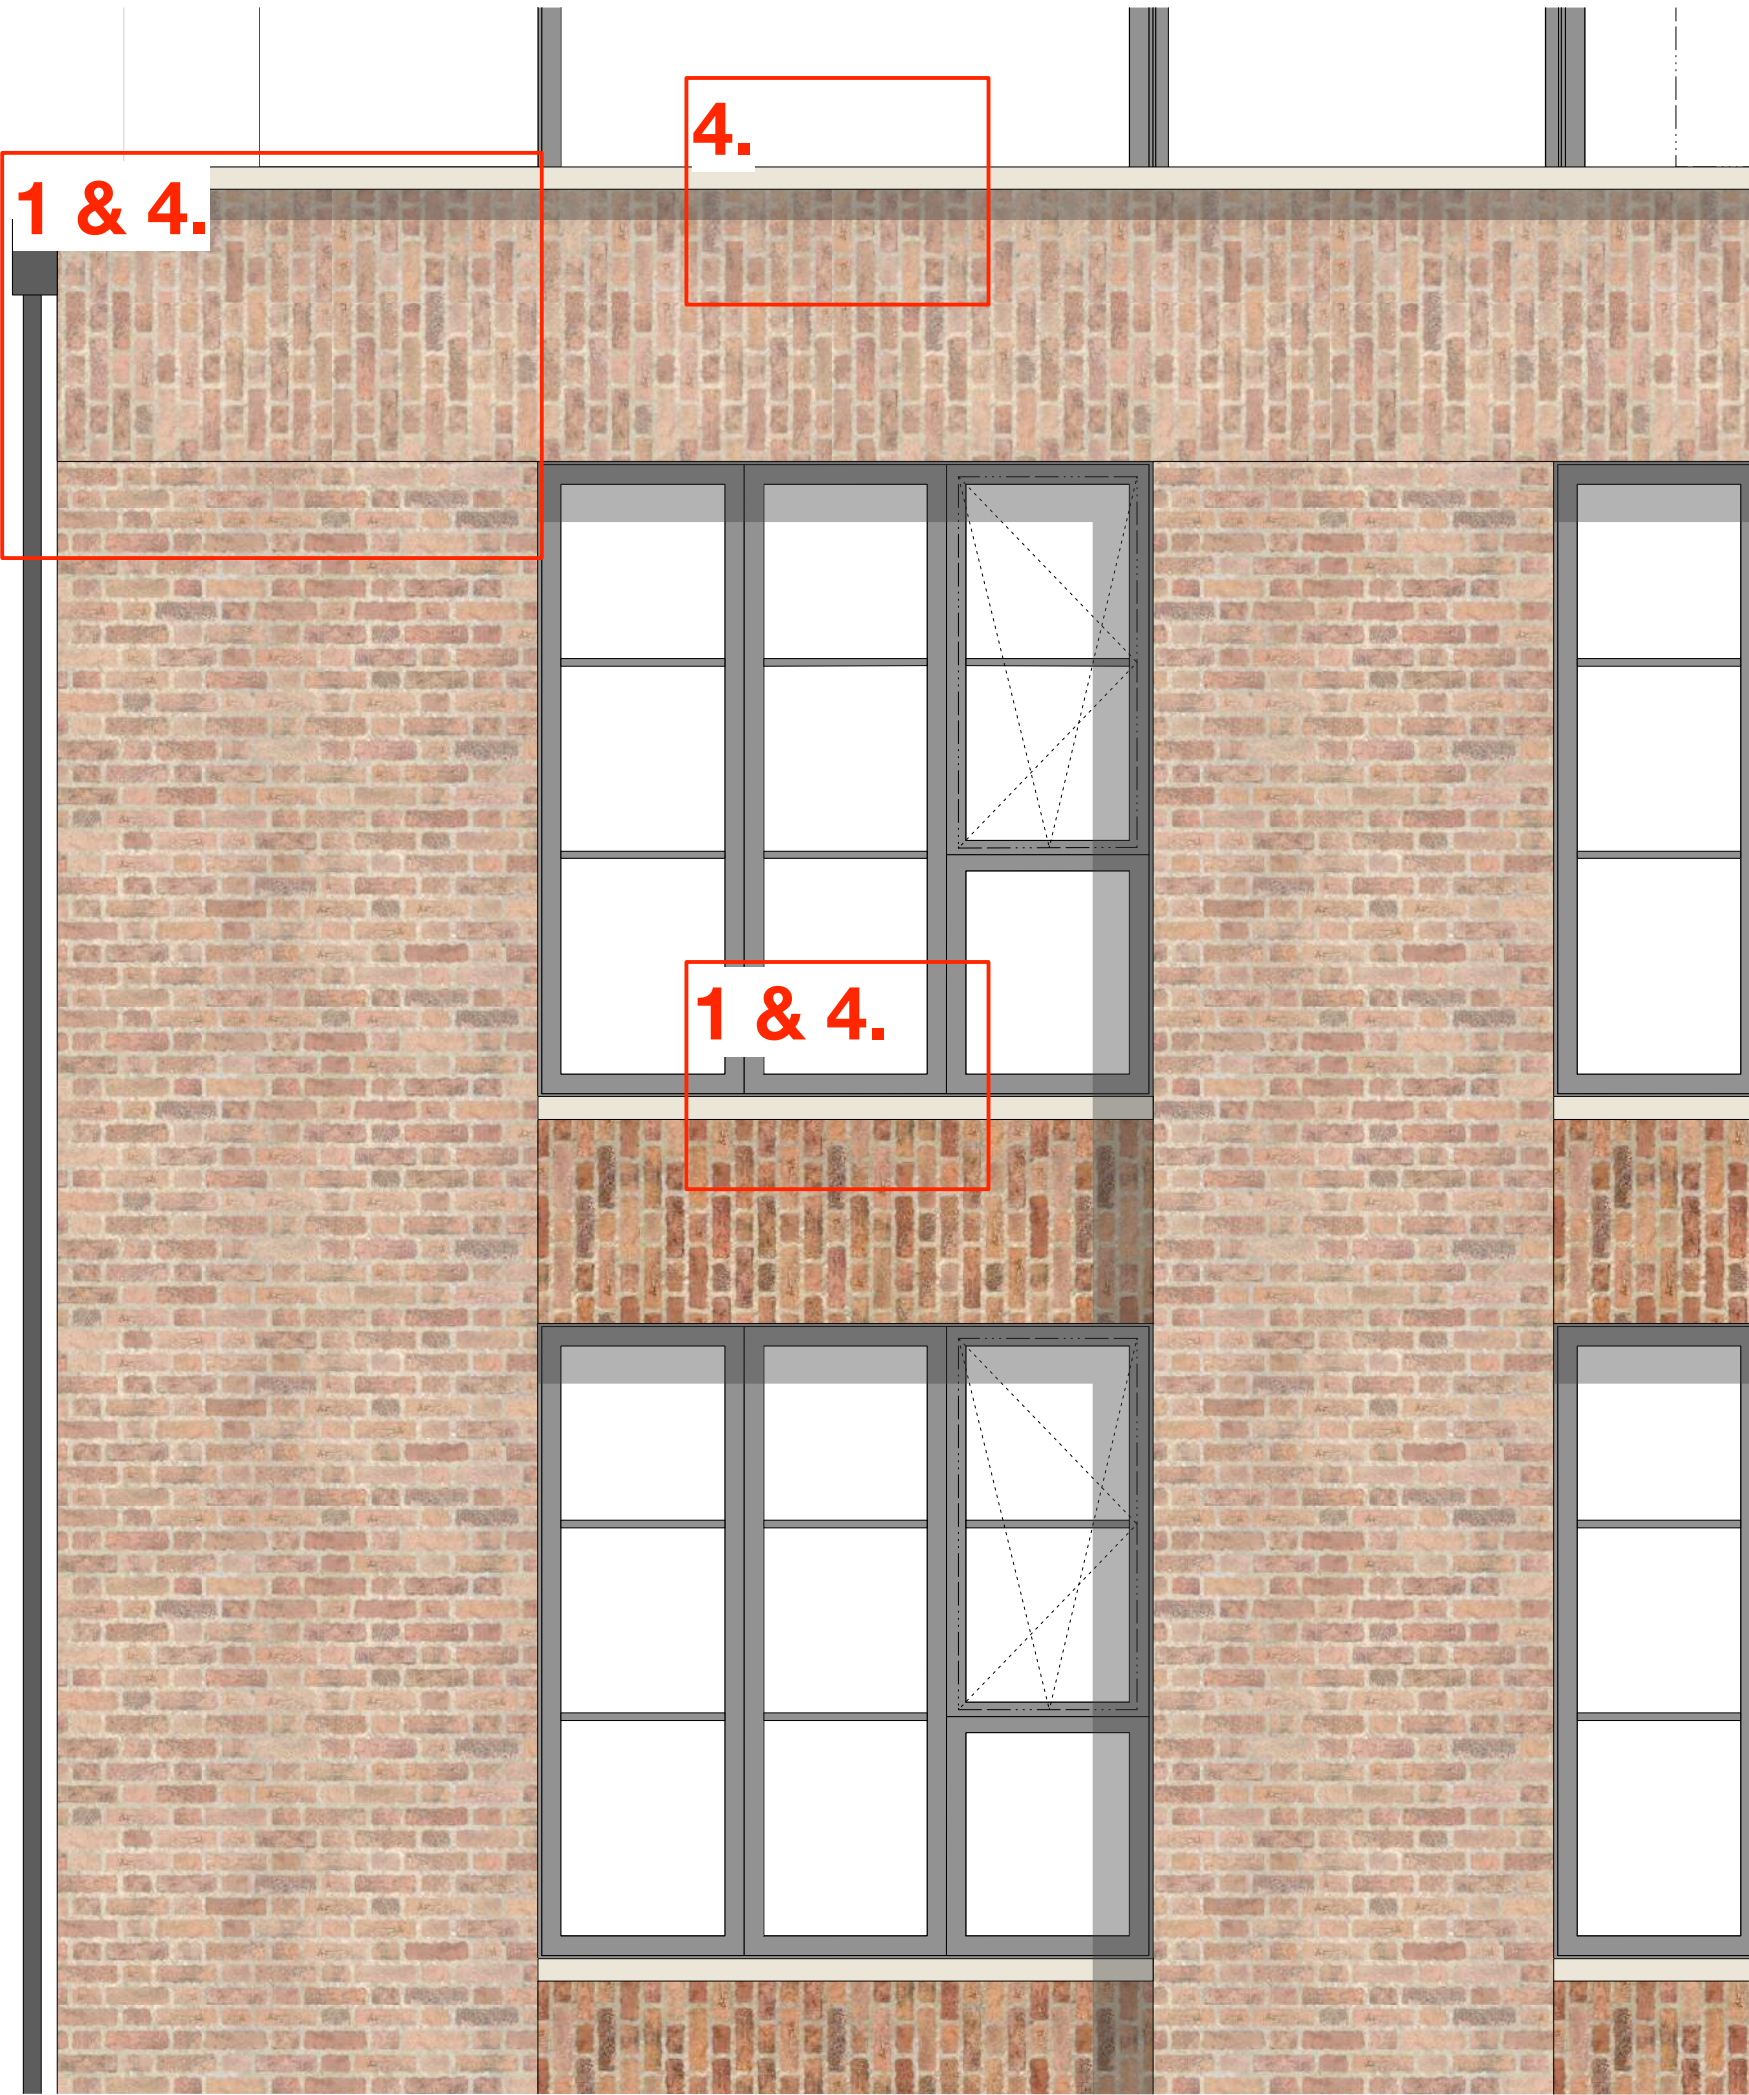

PART WEST ELEVATION

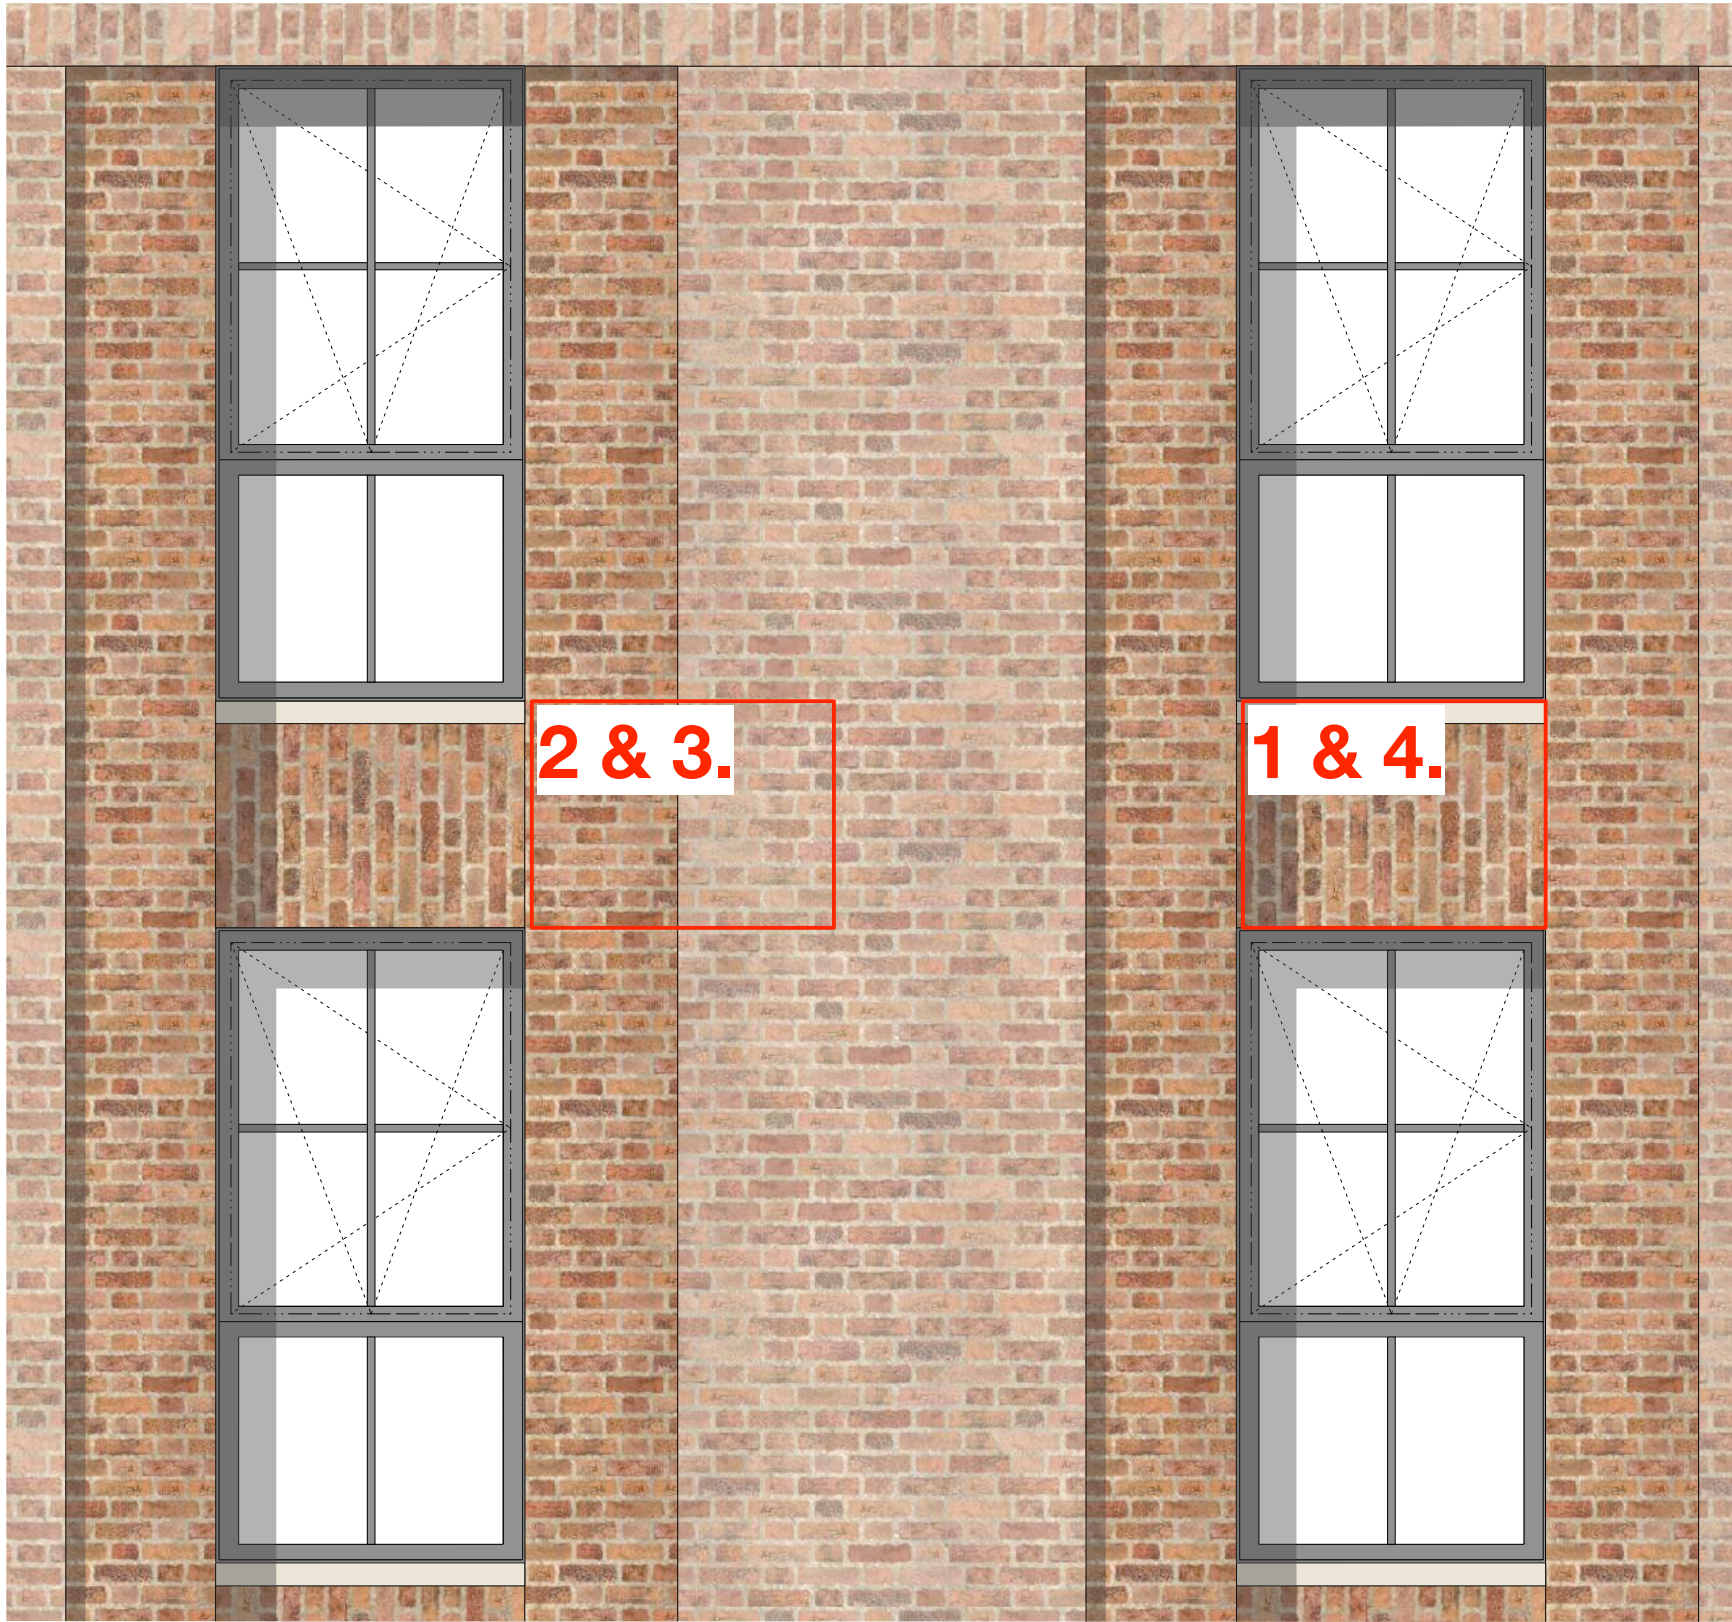


PART SOUTH ELEVATION

DESIGN PRECEDENT

- HEADER BAND AROUND BUILDING
- SOLDIER COURSING ABOVE WINDOWS
- RECESSED BRICK AROUND WINDOWS & RECESSED PANELS
- STONE/CONCRETE CILLS
- LOW MASONRY BOUNDARY WALL




1. SOLDIER COURSE TO HEAD OF BUILDING & BETWEEN WINDOWS

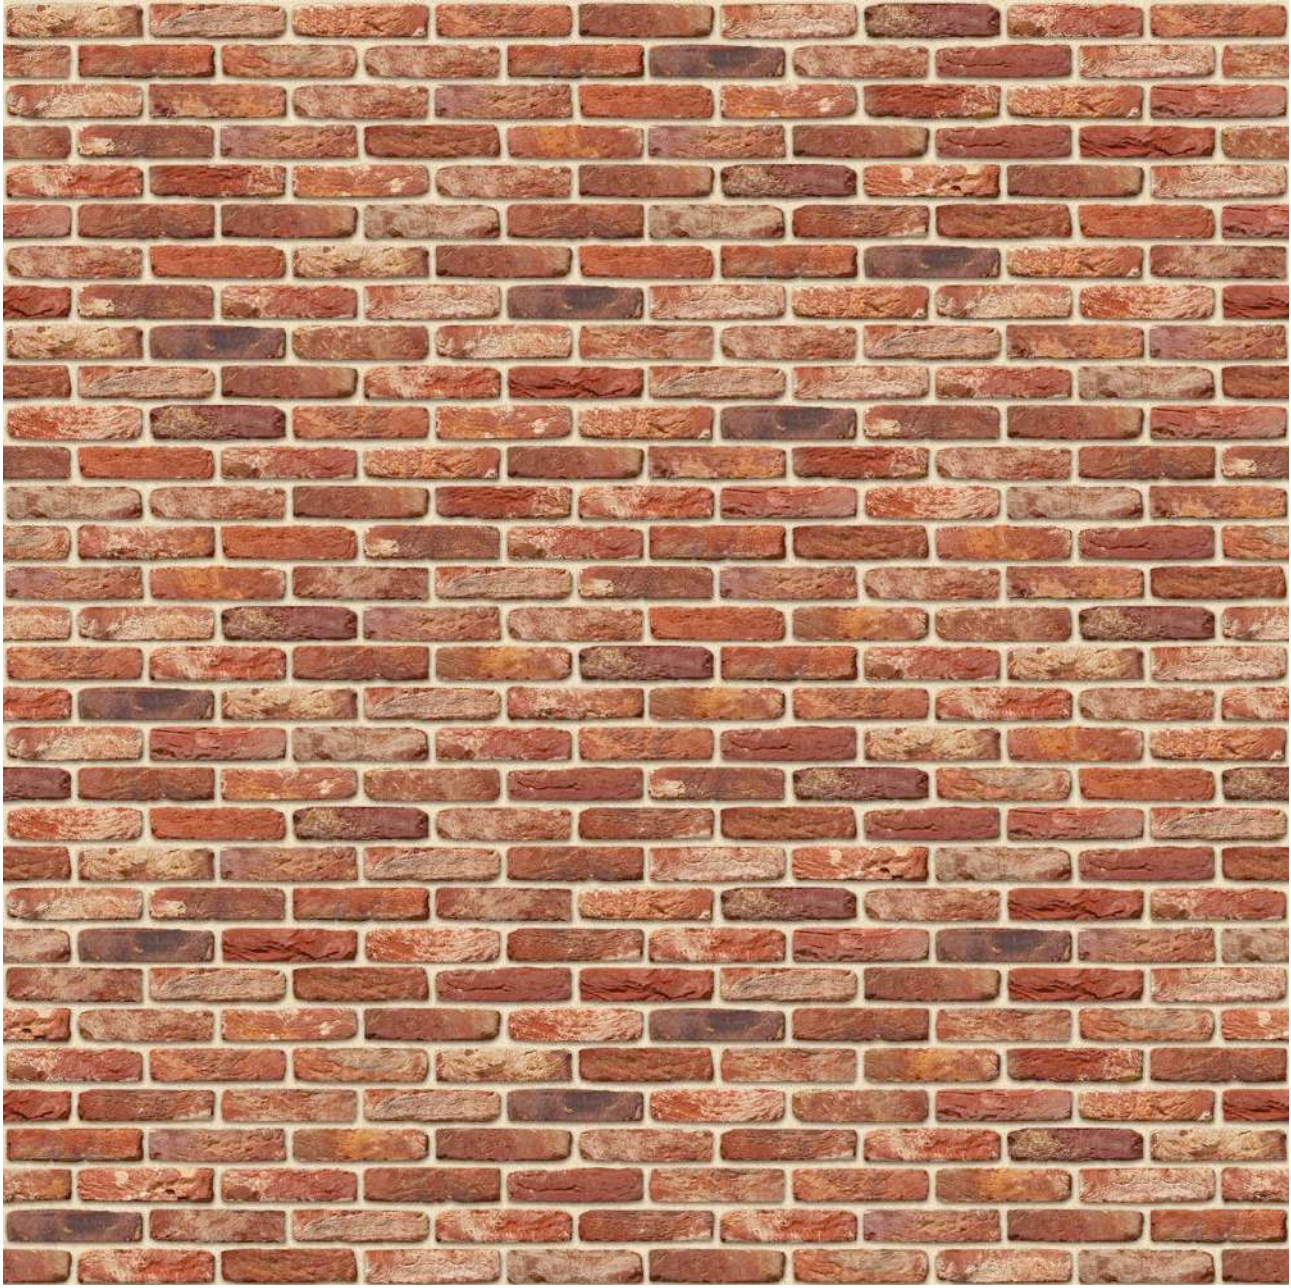

A QUALITY RED MULTI BRICK



2. RECESSED BRICK PANELS

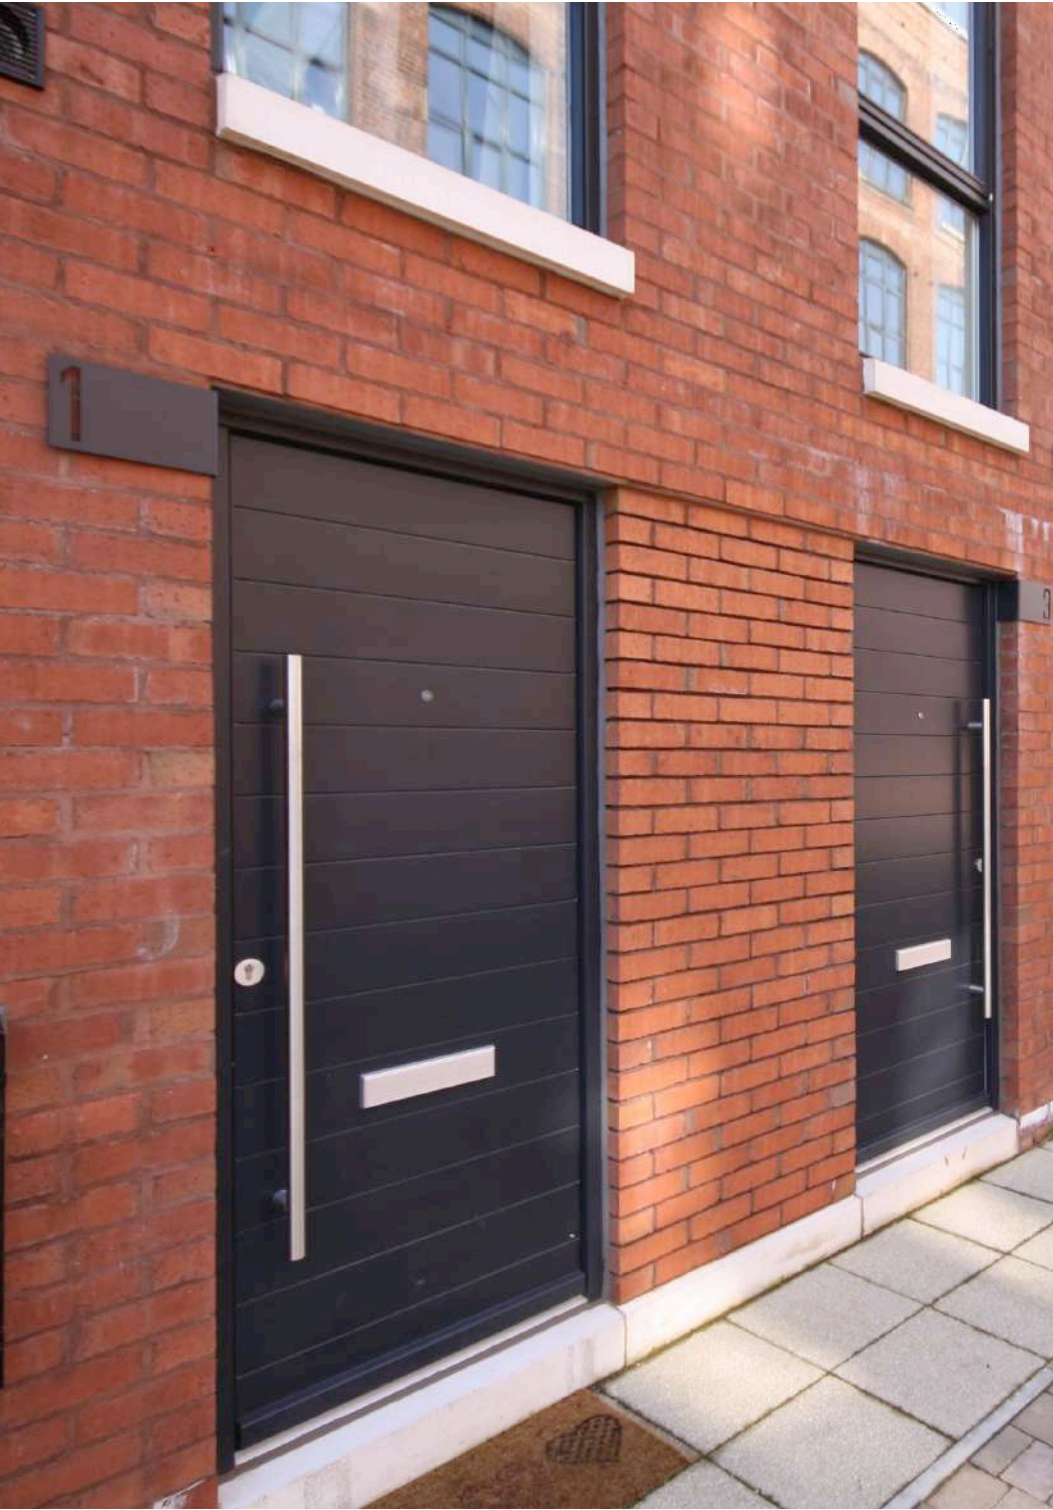

3. RAKED & RECESSED BRICK JOINTS



4. SLIMLINE PRECAST CONCRETE CILLS & COPING

REVISION	DATE	DESCRIPTION

CLIENT: MCCAUL DEVELOPMENTS
PROJECT: PROPOSED RESIDENTIAL DEVELOPMENT
ADDRESS: EVERY STREET, MANCHESTER, M4 7DQ
DRAWING TITLE: DESIGN DETAIL PRECEDENTS - BRICKWORK
SCALE: 1:25@A1
DATE: DECEMBER 2022
DRAWING NO: 909-A-047

OLLIER SMURTHWAITE ARCHITECTS
40 King Street, Manchester, M2 6BA
T 0161 883 0838
F 0161 883 0839
E mail@olliersmurthwaite.com