


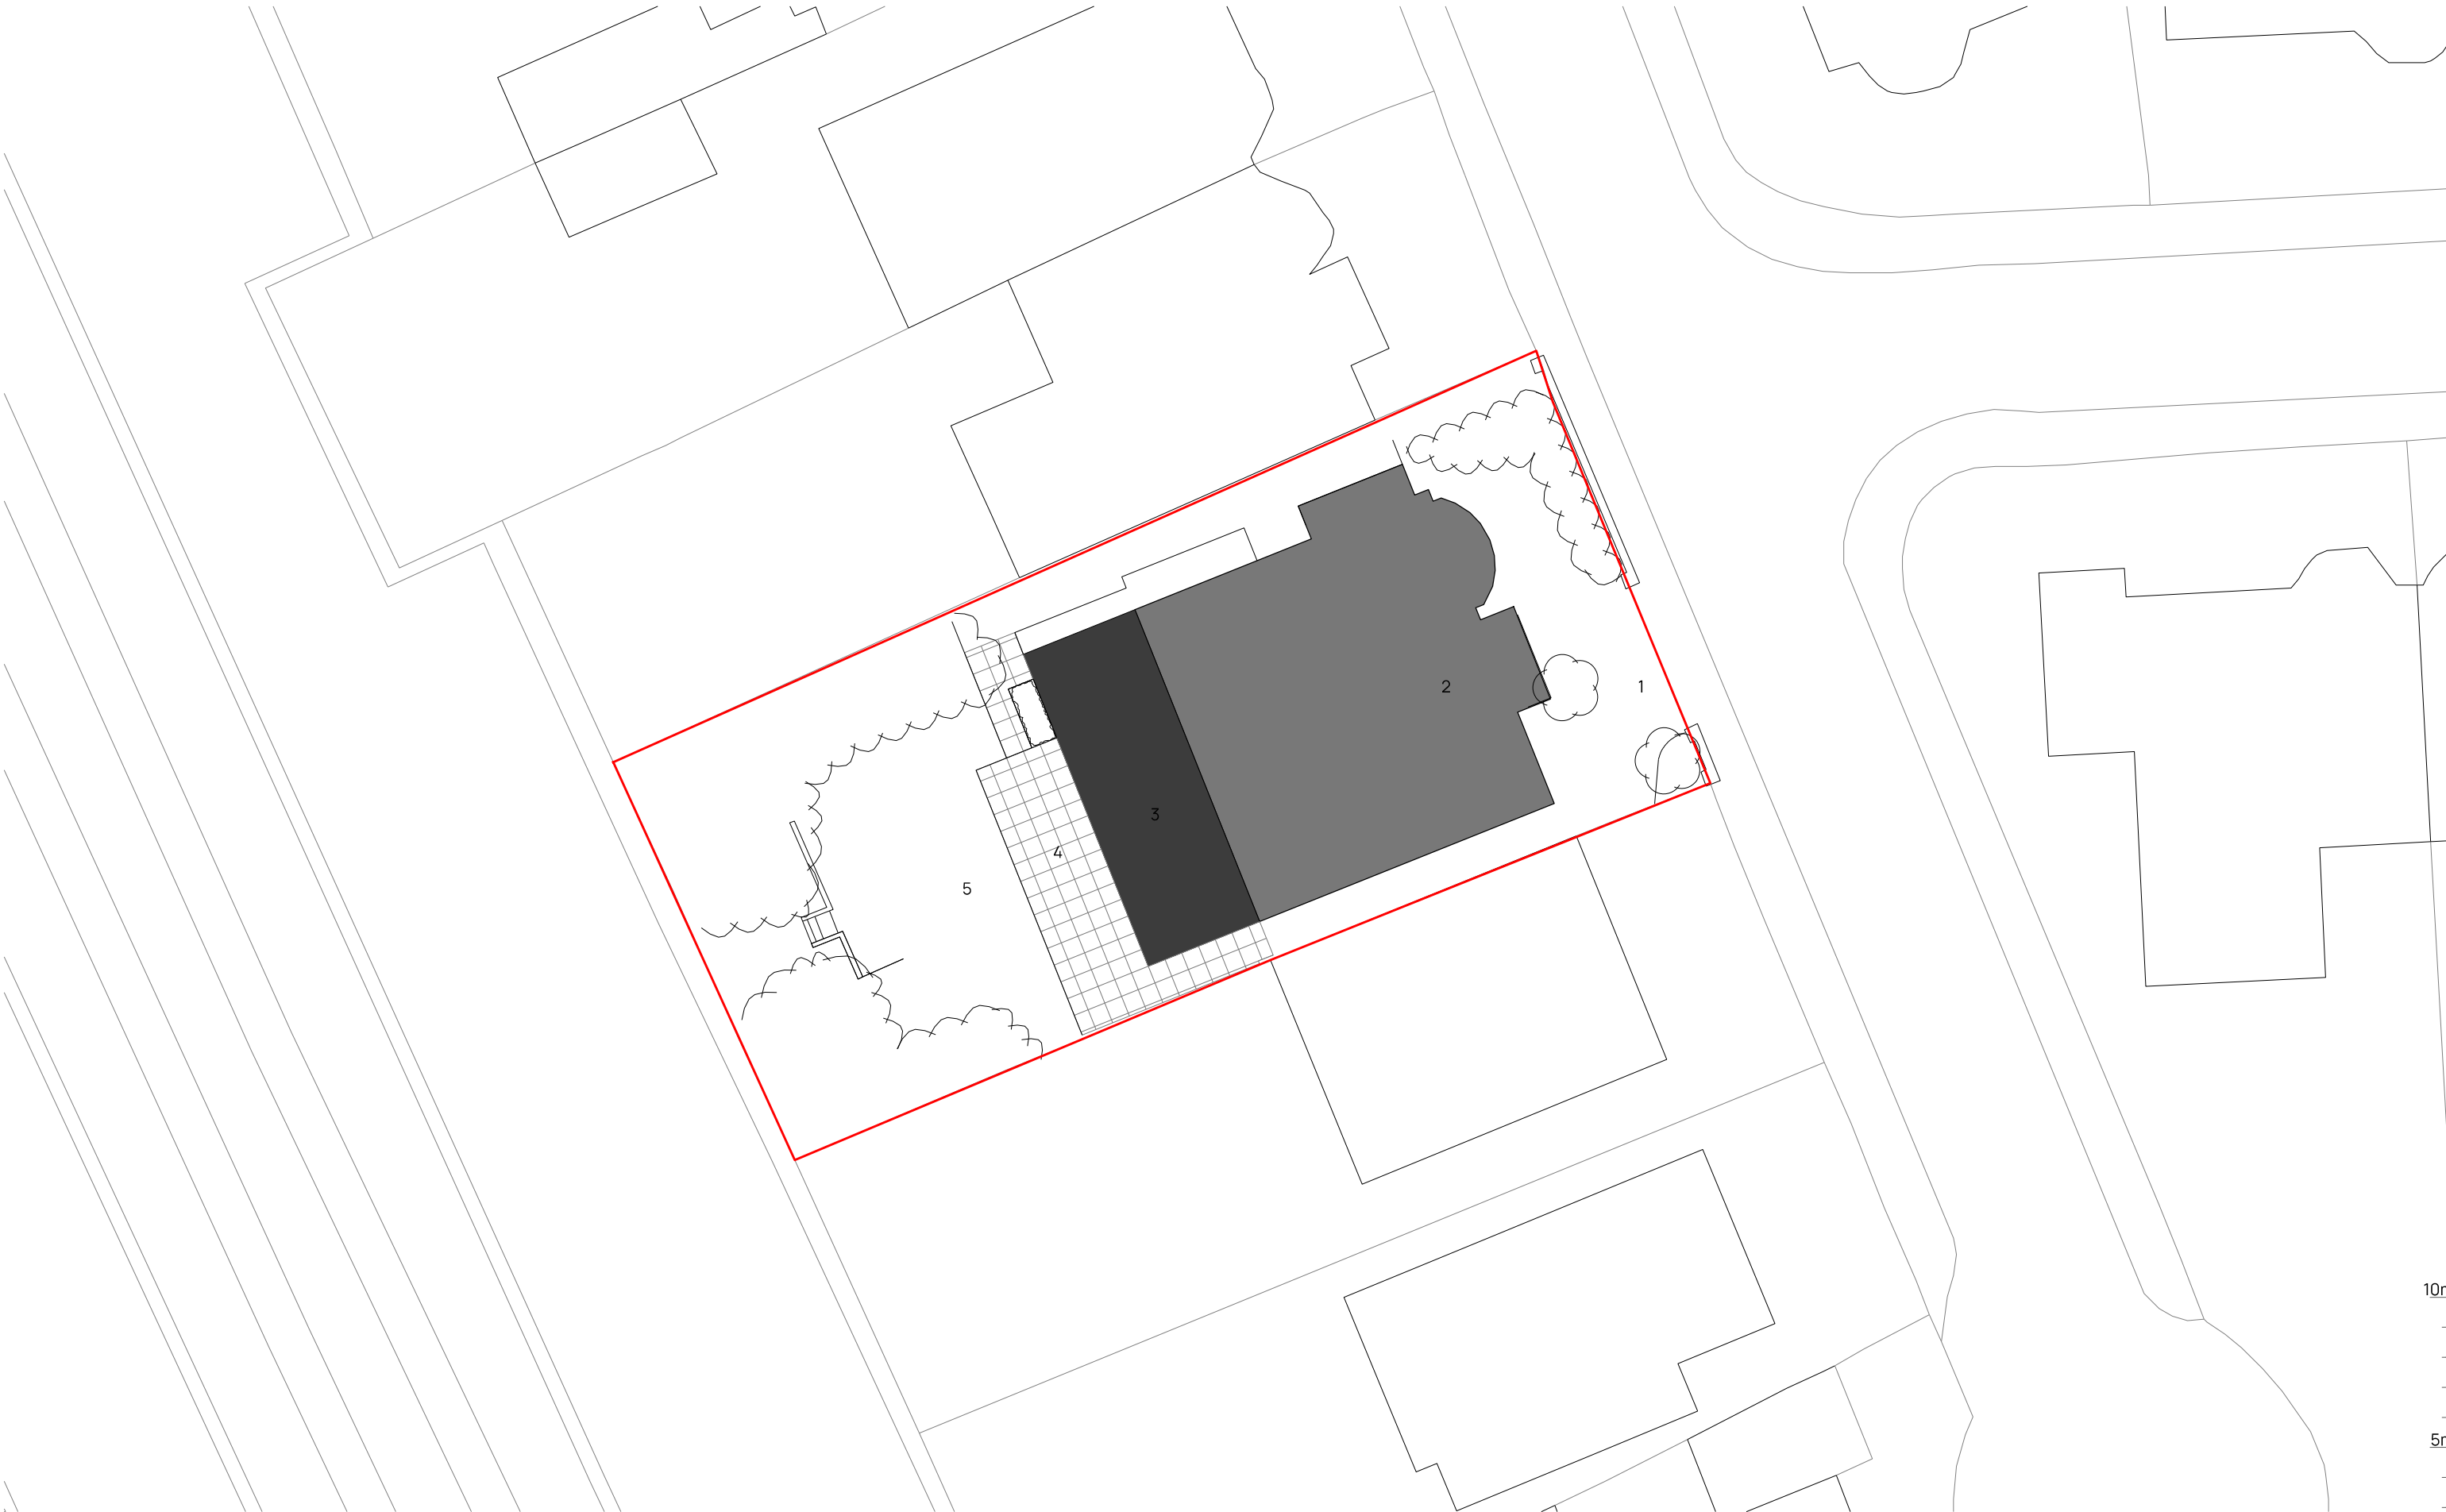

- 1 Existing garden and driveway
- 2 Existing property
- 3 Proposed extension
- 4 Proposed patio
- 5 Existing garden



rev	date	description		ARCDARC.COM
Project		MARLOWE DRIVE		
Title		Proposed Site Plan		
Project No	21-13	Drawing No	L(-1)002	Status PLANNING
Scale	1:200@A3	Date	DEC 2022	Rev

ARCD
ARCHITECTS & DESIGNERS

