




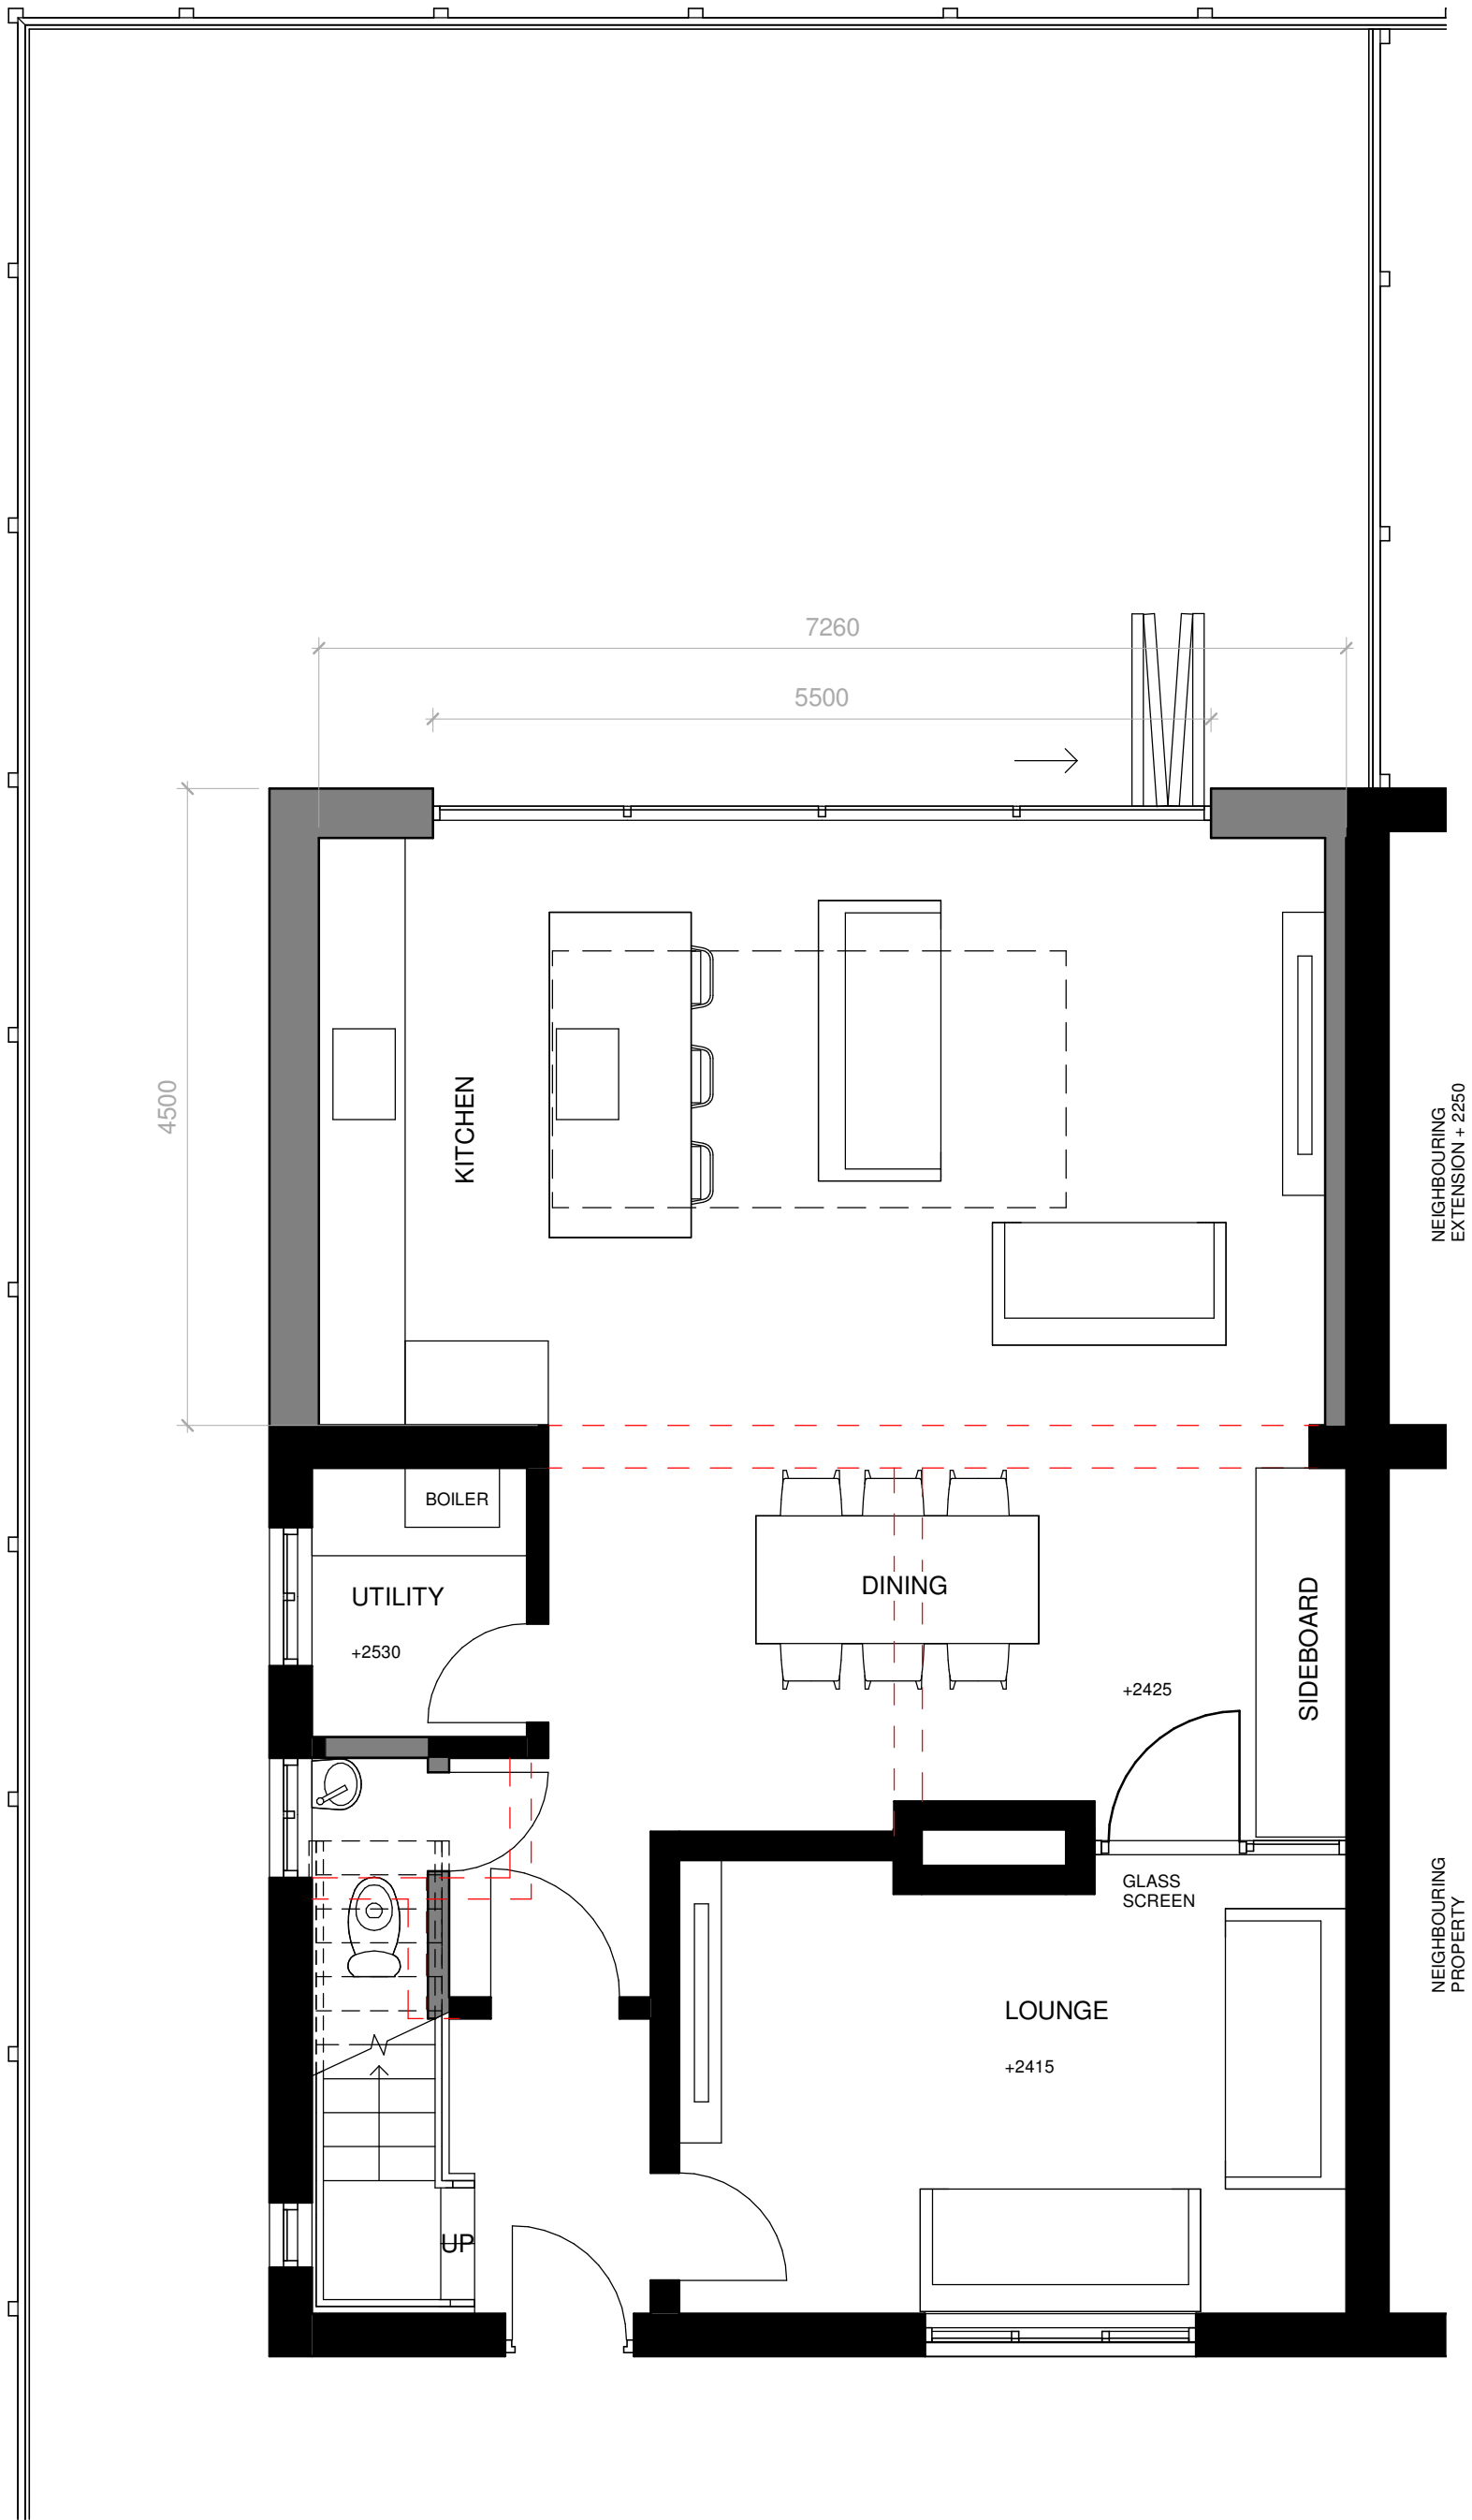


Ground Floor Plan
1 : 50

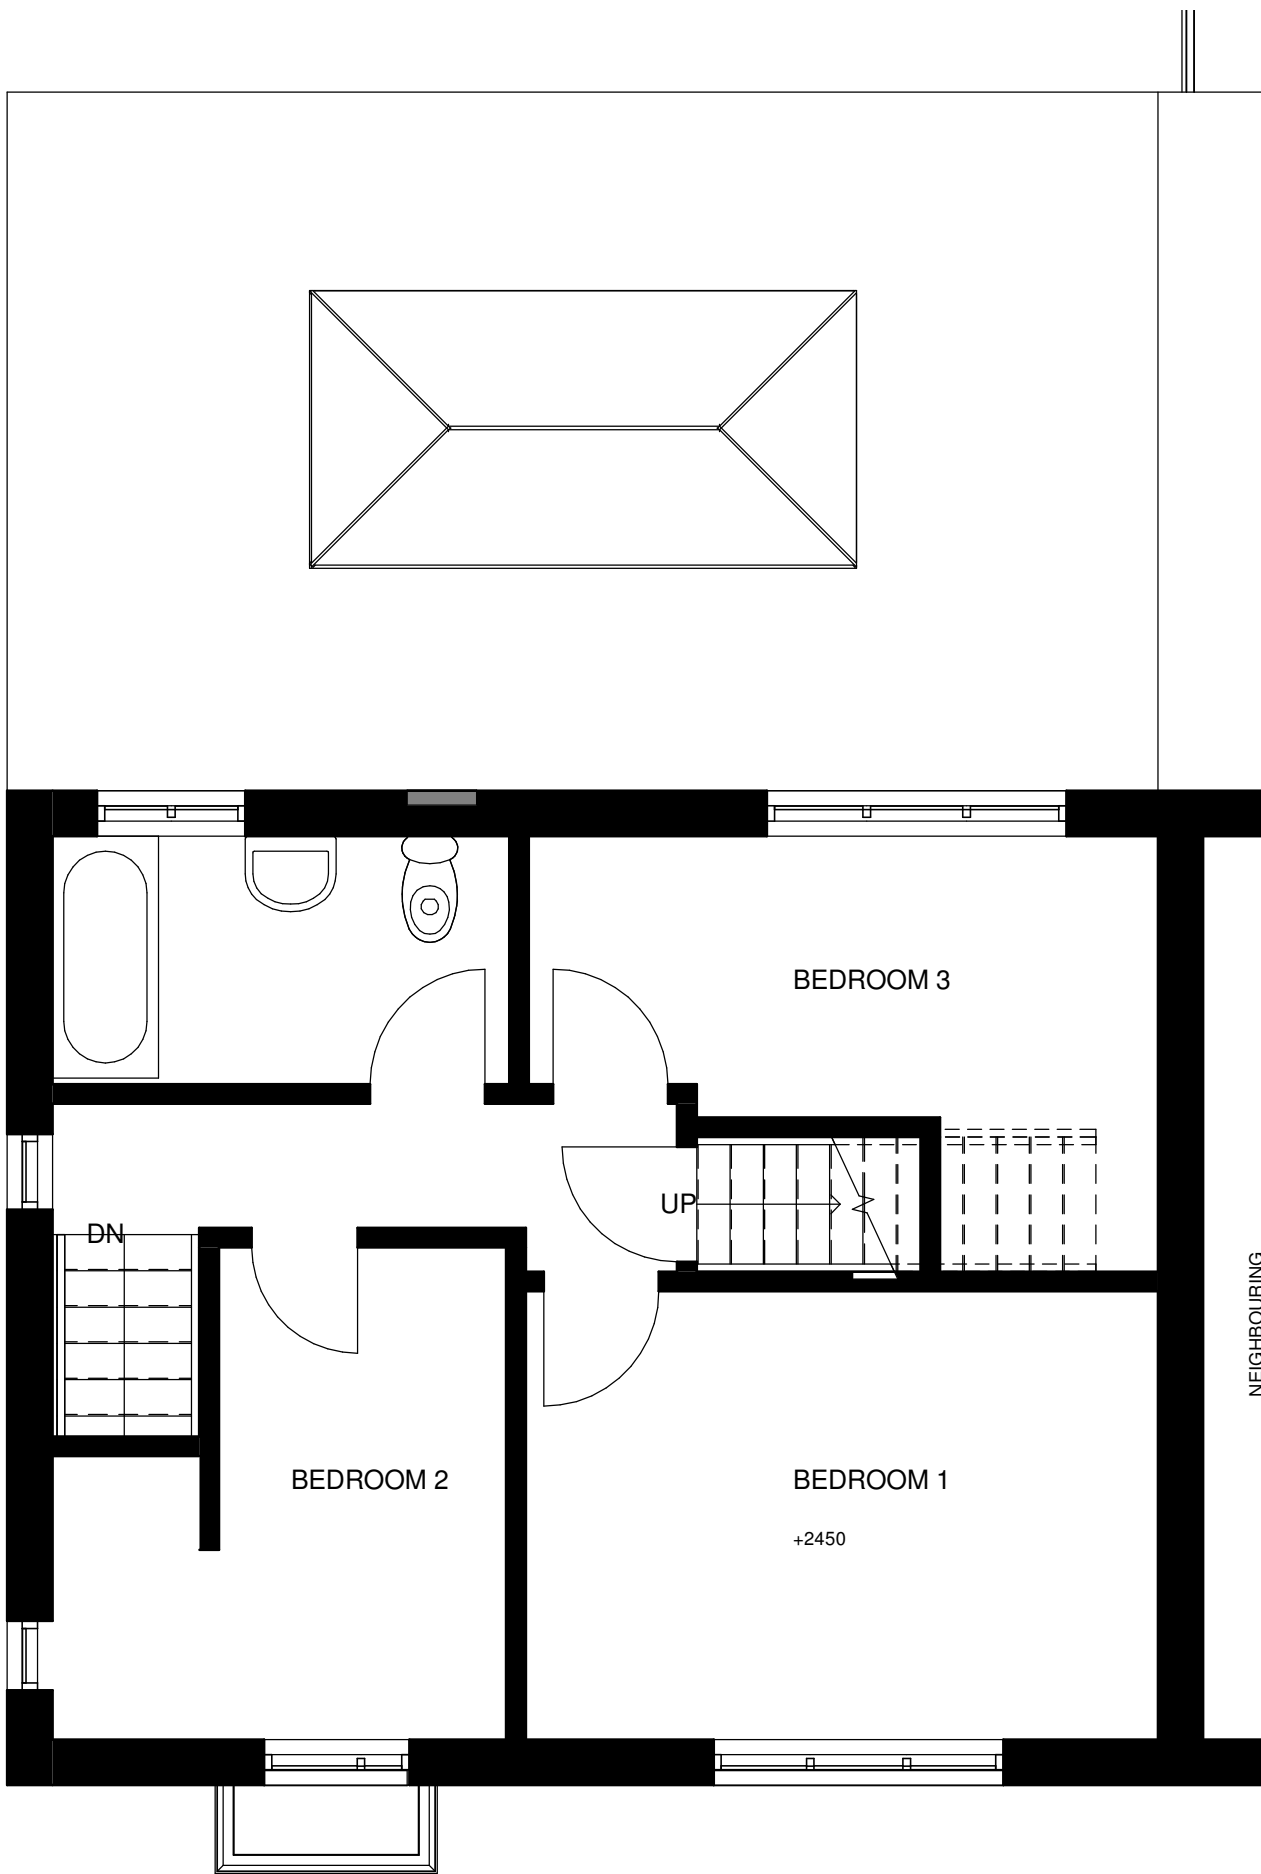

First Floor Plan
1 : 50

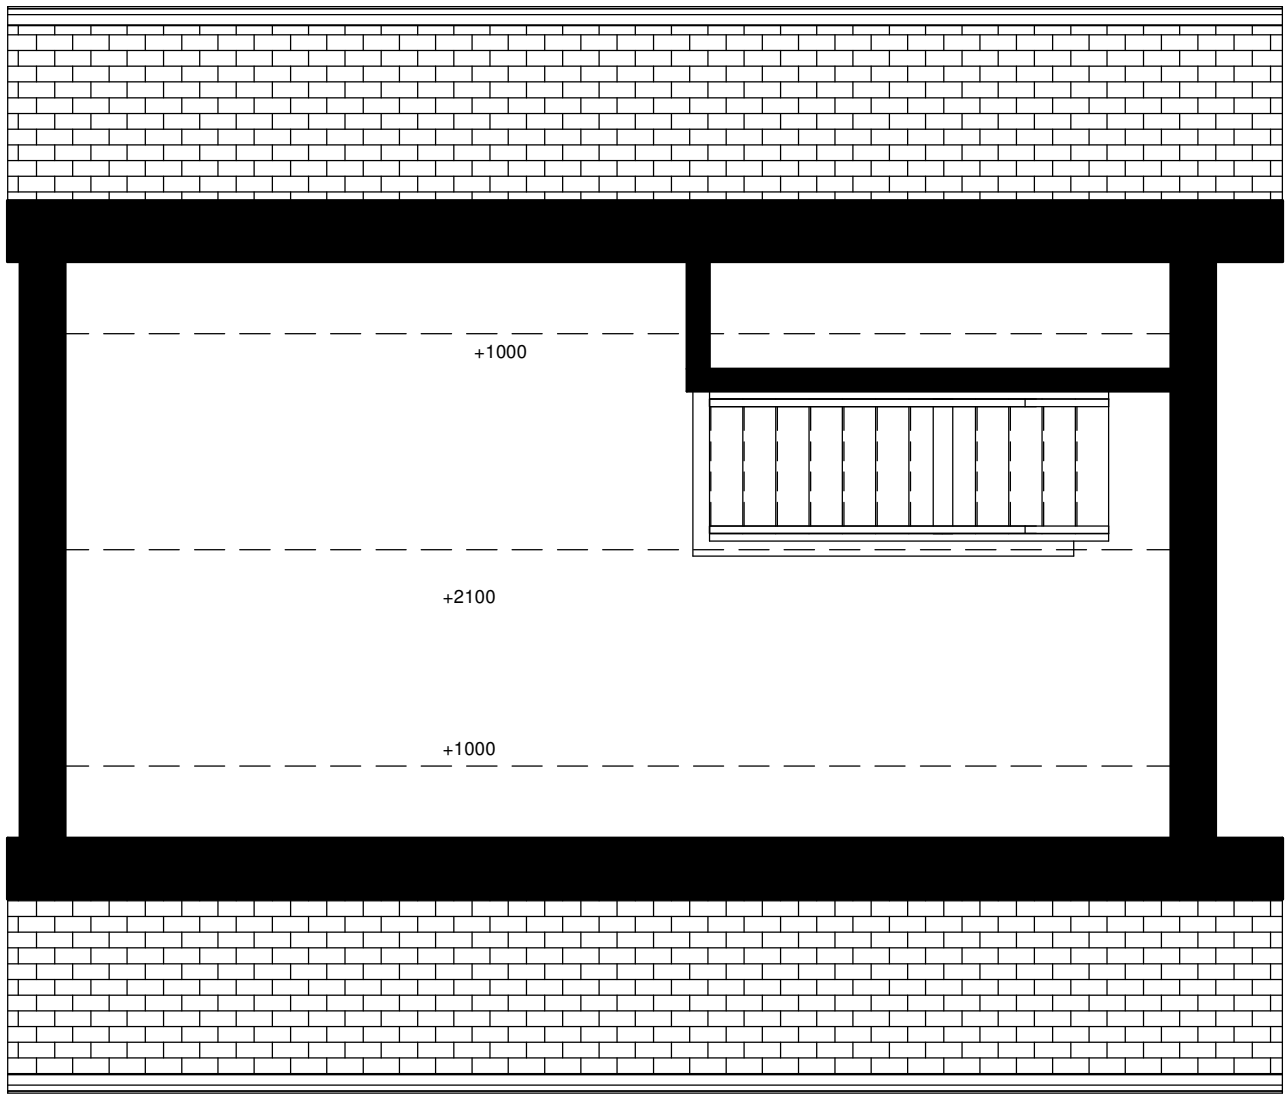

Second Floor
1 : 50

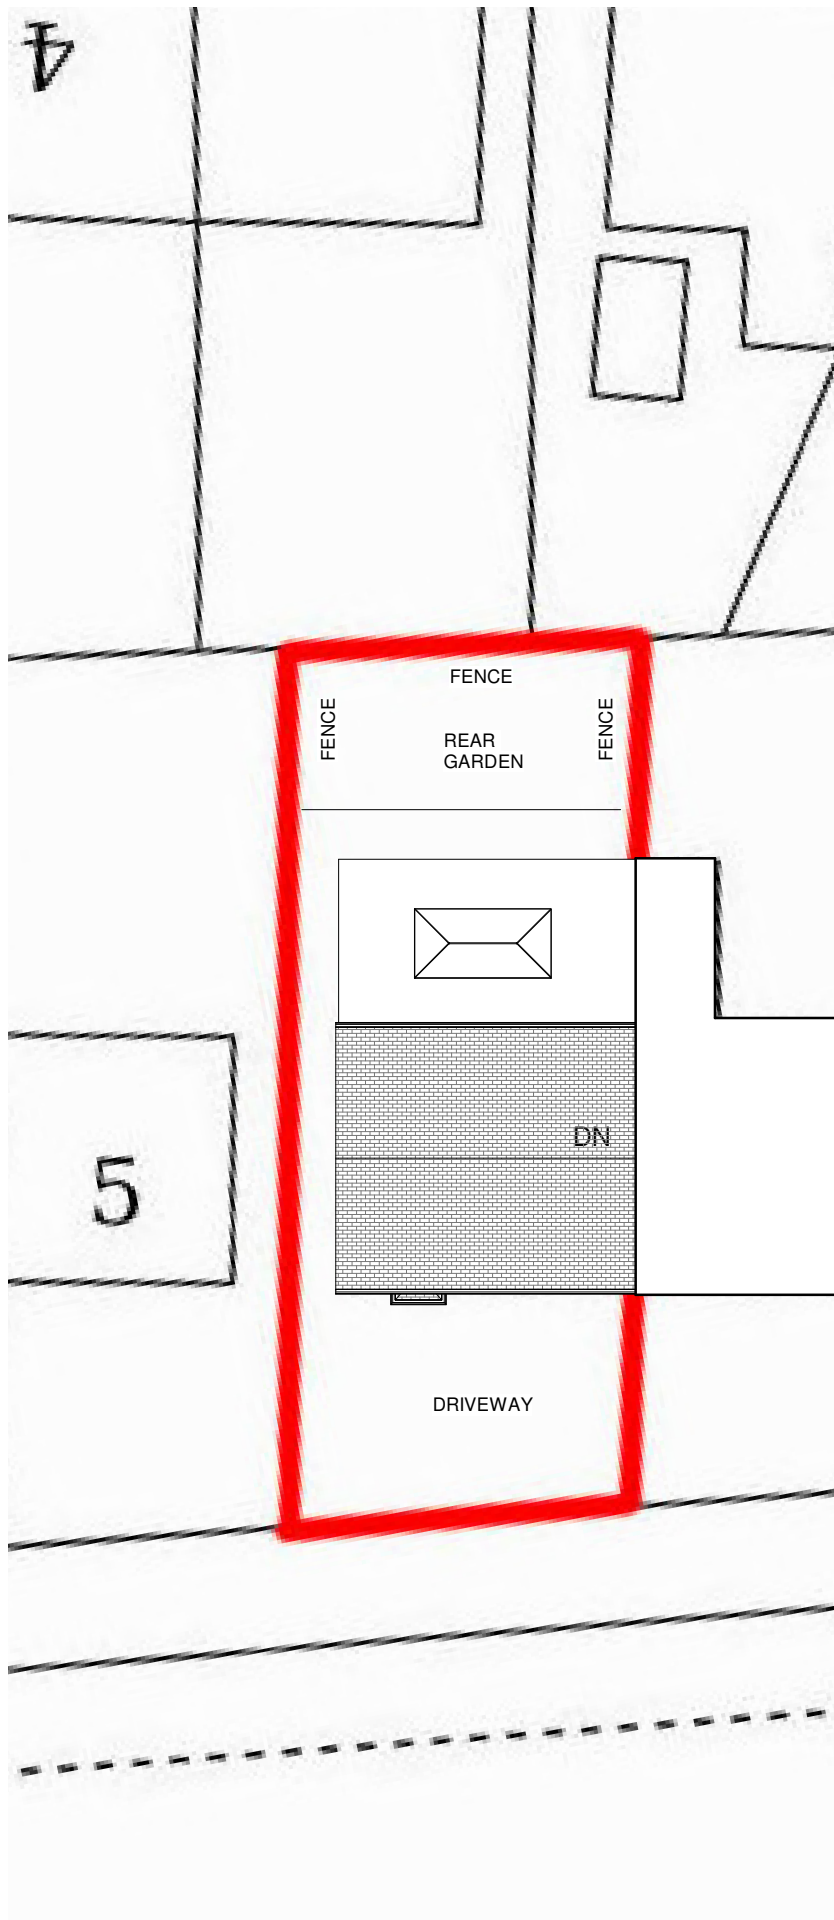

Site Plan
1 : 200

Rev:	Description:	Issue Date:
R1	Initial Issue	31.01.23
R2	Updated	02.02.23

Project:
7 Aberford Road,
Manchester

Drawing Title:
Proposed Ground and First Floor Plan

Scale: As indicated@A1 Status: Concept

Drawing Number: 23-06-20-001 Revision: R2