


This drawing is to be read in conjunction with all relevant drawings.


The main contractor/builder is to interpret the requirements in relationship to the site conditions encountered and as agreed with the Building Control officer.

All dimensions and sizes to be verified on site, any discrepancies to be reported to the client/project manager. These annotations were prepared for planning and/or building control submission only.

This drawing and design is the (© 2020) property of Commercial Kitchen and Bar Consultants and should not be reproduced without written permission.

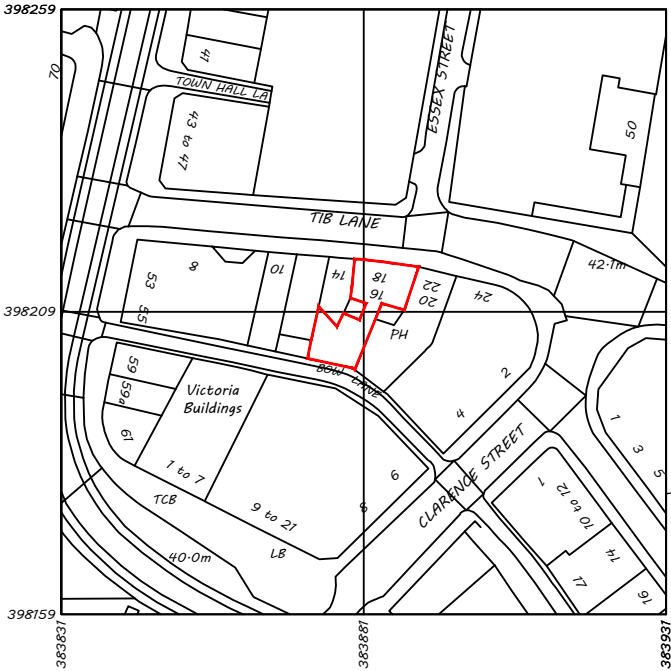

Location Plan
1-1250 @ A3

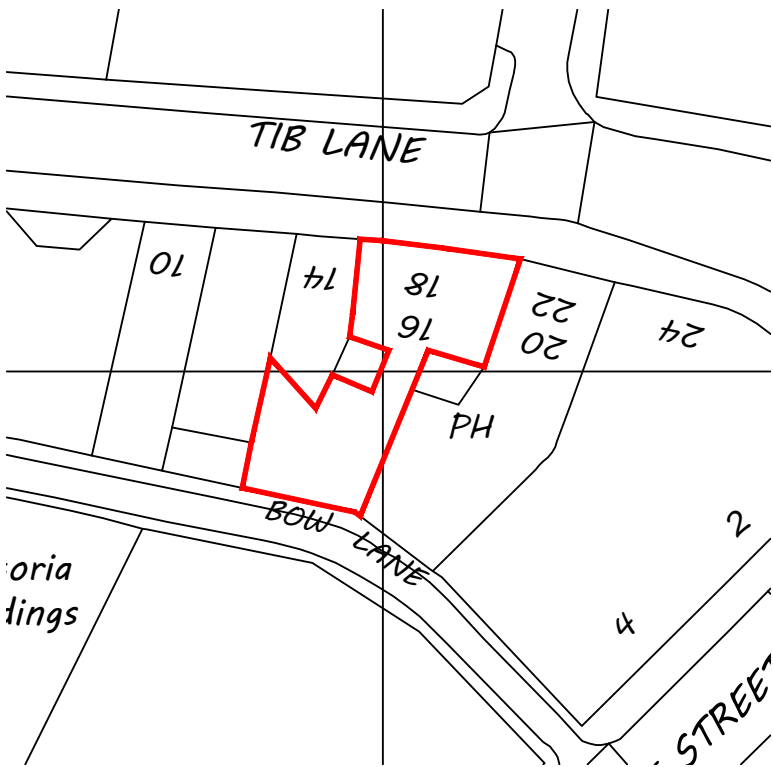

Block Plan
1-500 @ A3

A	For Client Approval	PB	14.01.23
Rev	Description	By	Date
Initial Issue: 14.01.2023			

CLIENT 16 Tib Lane Manchester M2 4JA	
PROJECT TITLE Fit-Out	
DRAWING TITLE Location Plan & Block Plan	
Drawn by: PB	Checked by: RH
Date: 14.01.2023	Scale: 1:1250@A3


 COMMERCIAL KITCHEN & BAR		
Manchester. UK. www.commercialkitchenandbar.com 0161 266 1000 07732 096 418		
Job Ref.	Drawing No.	Revision
JR	010	A

This drawing is to be read in conjunction with all relevant drawings.

The main contractor/builder is to interpret the requirements in relationship to the site conditions encountered and as agreed with the Building Control officer.

All dimensions and sizes to be verified on site, any discrepancies to be reported to the client/project manager. These annotations were prepared for planning and/or building control submission only.

This drawing and design is the (© 2020) property of Commercial Kitchen and Bar Consultants and should not be reproduced without written permission.

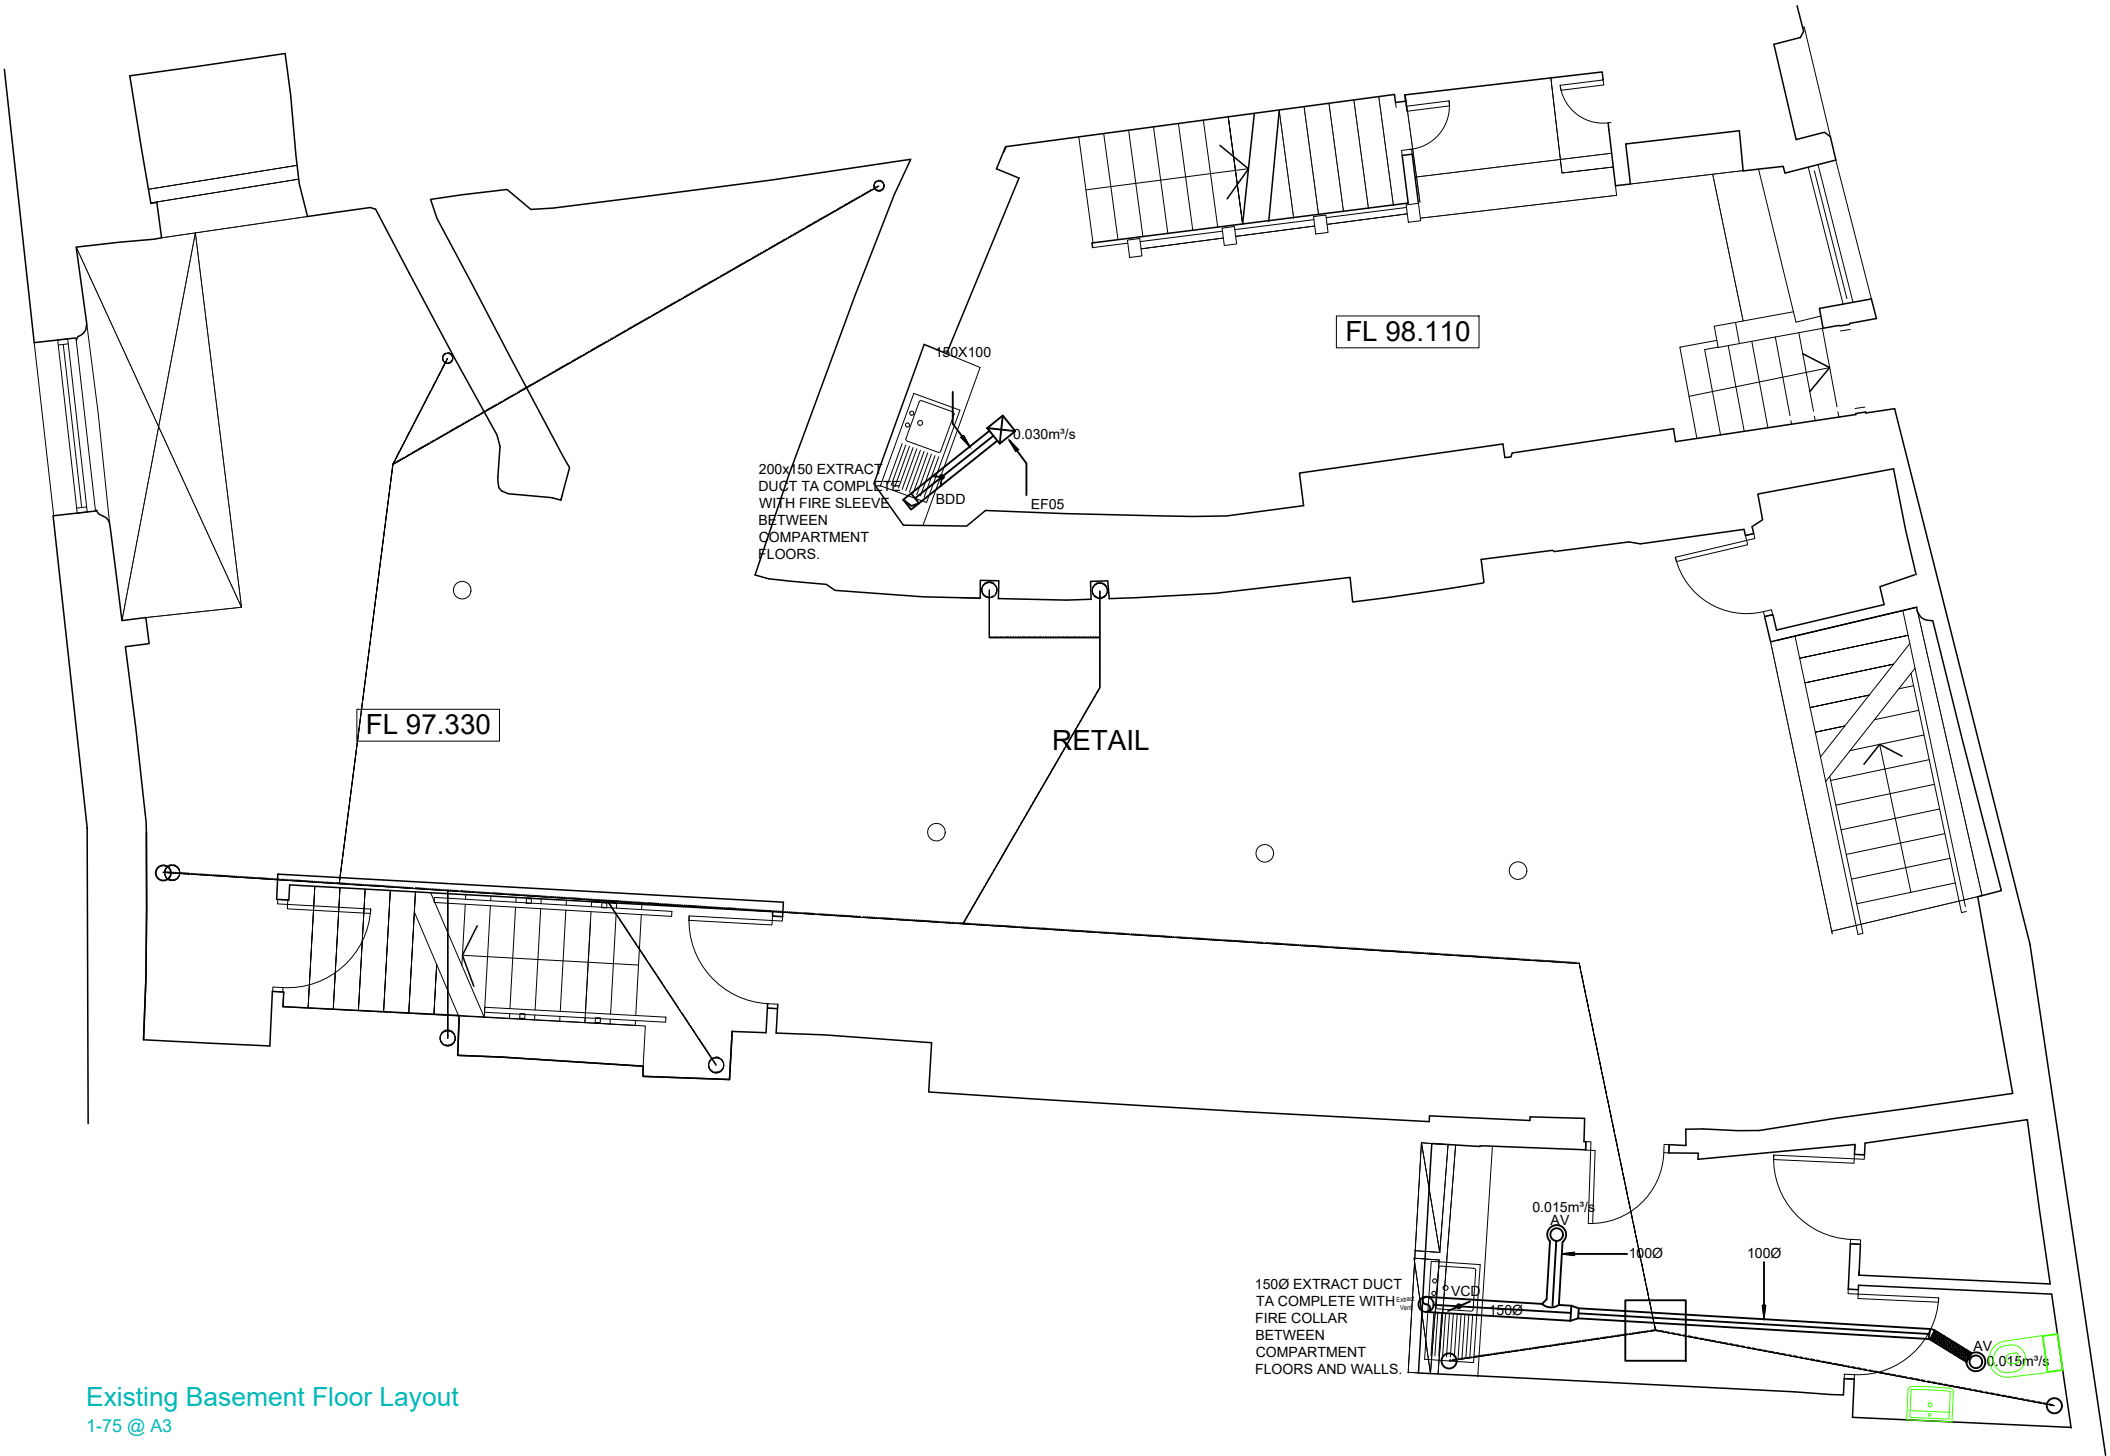

Existing Basement Floor Layout
1-75 @ A3

A	For Client Approval	PB	16.10.22
Rev	Description	By	Date
Initial Issue: 16.10.2022			

CLIENT 16 Tib Lane Manchester M2 4JA	
PROJECT TITLE Fit-Out	
DRAWING TITLE Existing Basement Floor Layout	
Drawn by: PB	Checked by: RH
Date: 16.10.2022	Scale: 1:75@A3



COMMERCIAL KITCHEN & BAR

Manchester. UK.
www.commercialkitchenandbar.com
0161 266 1000 | 07732 096 418


Job Ref.	Drawing No.	Revision
JR	100	A

This drawing is to be read in conjunction with all relevant drawings.

The main contractor/builder is to interpret the requirements in relationship to the site conditions encountered and as agreed with the Building Control officer.

All dimensions and sizes to be verified on site, any discrepancies to be reported to the client/project manager. These annotations were prepared for planning and/or building control submission only.

This drawing and design is the (© 2020) property of Commercial Kitchen and Bar Consultants and should not be reproduced without written permission.

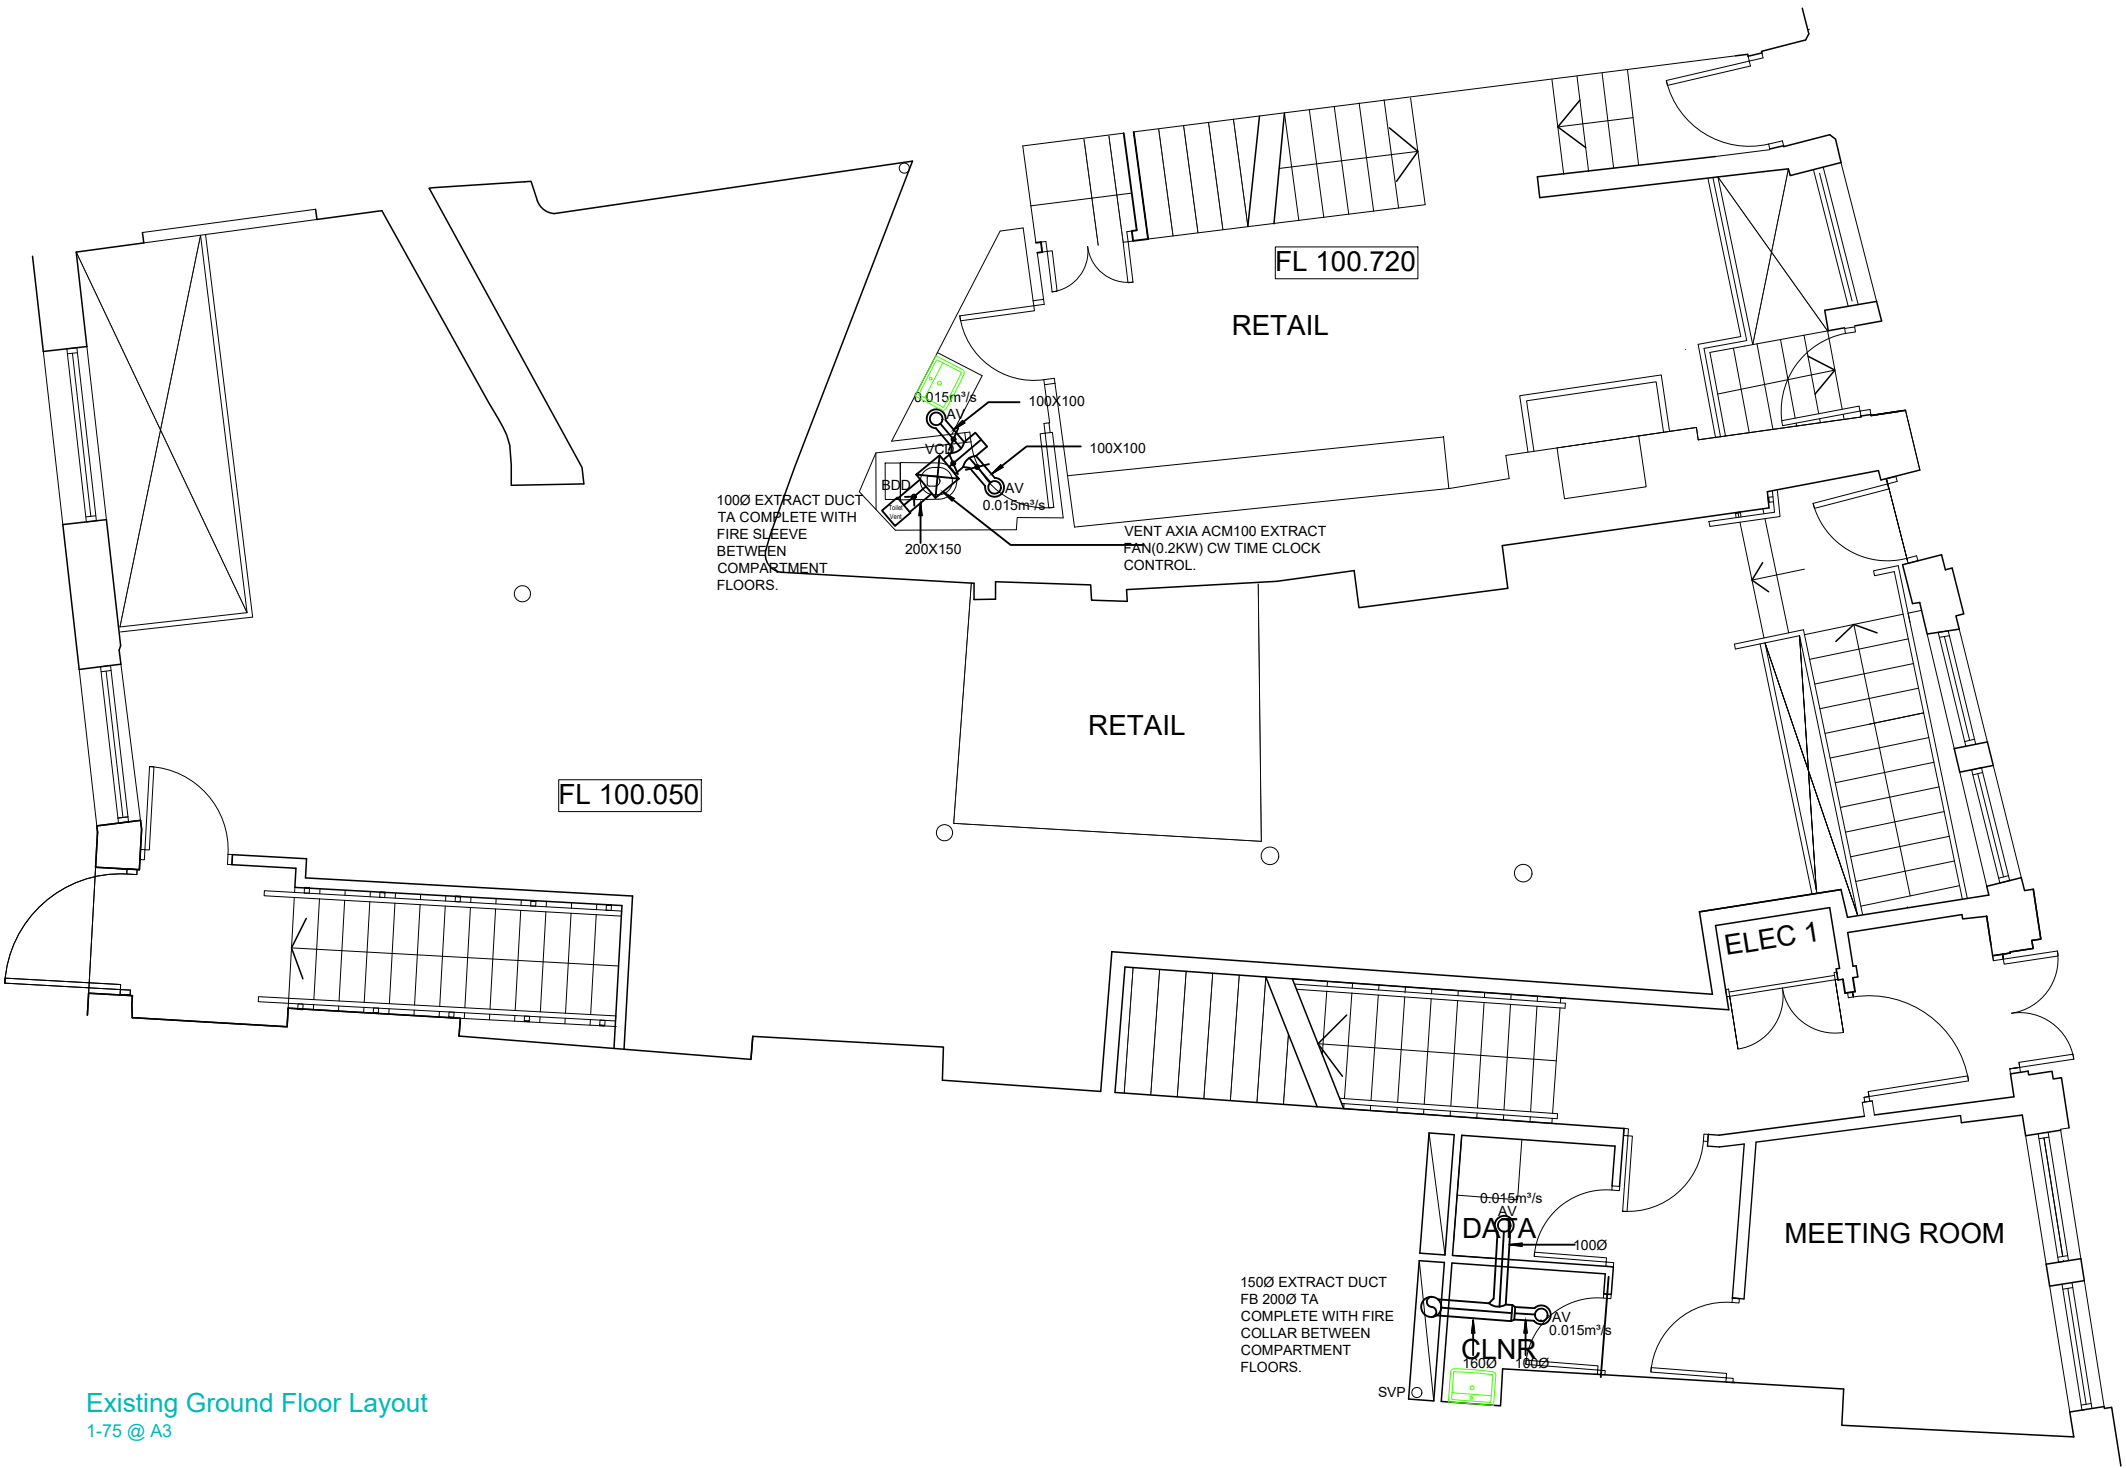

Existing Ground Floor Layout
1-75 @ A3

A	For Client Approval	PB	16.10.22
Rev	Description	By	Date
Initial Issue: 16.10.2022			

CLIENT 16 Tib Lane Manchester M2 4JA	
PROJECT TITLE Fit-Out	
DRAWING TITLE Existing Ground Floor Layout	
Drawn by: PB	Checked by: RH
Date: 16.10.2022	Scale: 1:75@A3



COMMERCIAL KITCHEN & BAR

Manchester. UK.
www.commercialkitchenandbar.com
0161 266 1000 | 07732 096 418

Job Ref.	Drawing No.	Revision
JR	101	A

EQUIPMENT SCHEDULE			
ITEM	DESCRIPTION	QTY	DIMENSIONS
01	RACKING	1	1200(w) x 400(d)
02	DIRTIES TABLE	1	1300(w) x 600(d)
03	SINK	1	600(w) x 700(d)
04	HOOD DISHWASHER	1	885(w) x 725(d)
05	EXIT TABLE	1	950(w) x 725(d)
06	DOUBLE SINK	1	1500(w) x 600(d)
07	RACKING	1	1400(w) x 500(d)
08	3 DOOR PREP TABLE	1	1365(w) x 700(d)
09	3 DOOR PREP TABLE	1	1365(w) x 700(d)
10	INFILL TABLE	1	CUSTOM
11	RACKING	1	900(w) x 500(d)
12	NOODLE COOLING BINS	1	TBC
13	DOUBLE SINK	1	1000(w) x 700(d)
14	INFILL TABLE	1	1000(w) x 500(d)
15	HOT CUPBOARD	1	1800(w) x 600(d)
16	150 Ltr BOILING PANS	1	800(w) x 930(d)
17	150 Ltr BOILING PANS	1	800(w) x 930(d)
18	6 ZONE INDUCTION HOB	1	1200(w) x 750(d)
19	6 BASKET NOODLE BOILER	1	350(w) x 550(d)
20	6 BASKET NOODLE BOILER	1	350(w) x 550(d)

EQUIPMENT SCHEDULE			
ITEM	DESCRIPTION	QTY	DIMENSIONS
21	COMBI OVEN	1	850(w) x 842(d)
22	INDUCTION GRILL	1	1200(w) x 750(d)
23	INFILL TABLE	1	1300(w) x 400(d)
24	KONRO GRILL	1	770(w) x 230(d)
25	INFILL TABLE	1	700(w) x 600(d)
26	SALAMANDER GRILL	1	570(w) x 533(d)
27	INDUCTION FRYER	1	400(w) x 750(d)
28	INFILL TABLE	1	700(w) x 600(d)
29	EXTRACT CANOPY	1	CUSTOM
30	HAND WASH BASIN	1	tbc
31	SINK	1	600(w) x 600(d)
32	COUNTER FRIDGE draws & doors	1	1795(w) x 700(d)
33	COUNTER FRIDGE draws & doors	1	1795(w) x 700(d)
34	DOUBLE SINK	1	1200(w) x 600(d)
35	COUNTER FRIDGE 6 DRAW	1	1795(w) x 700(d)
36	BIN	1	TBC
37	GLASS WASHER	1	600w) x 600(d)
38	BOTTLE COOLER (2 DOOR)	1	900(w) x 550(d)
39	BOTTLE COOLER (2 DOOR)	1	900(w) x 550(d)

This drawing is to be read in conjunction with all relevant drawings.

The main contractor/builder is to interpret the requirements in relationship to the site conditions encountered and as agreed with the Building Control officer.

All dimensions and sizes to be verified on site, any discrepancies to be reported to the client/project manager. These annotations were prepared for planning and/or building control submission only.

This drawing and design is the (© 2020) property of Commercial Kitchen and Bar Consultants and should not be reproduced without written permission.

D	Modified option 1 basement floor kitchen layout	PB	29.11.22
C	Removed areas not associated with the development on both floors. Modified proposed layouts on both floors.	PB	29.11.22
B	Modified option 1 Basement and option 3 Ground floor layouts.	PB	23.11.22
A	For Client Approval	PB	16.10.22
Rev	Description	By	Date
Initial Issue: 16.10.2022			


CLIENT 16 Tib Lane Manchester M2 4JA	
PROJECT TITLE Fit-Out	
DRAWING TITLE Proposed Basement Floor Layout Option 1	
Drawn by: PB	Checked by: RH
Date: 16.10.2022	Scale: 1:75@A3



COMMERCIAL KITCHEN & BAR


Manchester. UK.
www.commercialkitchenandbar.com
0161 266 1000 | 07732 096 418

Job Ref.	Drawing No.	Revision
JR	102	D

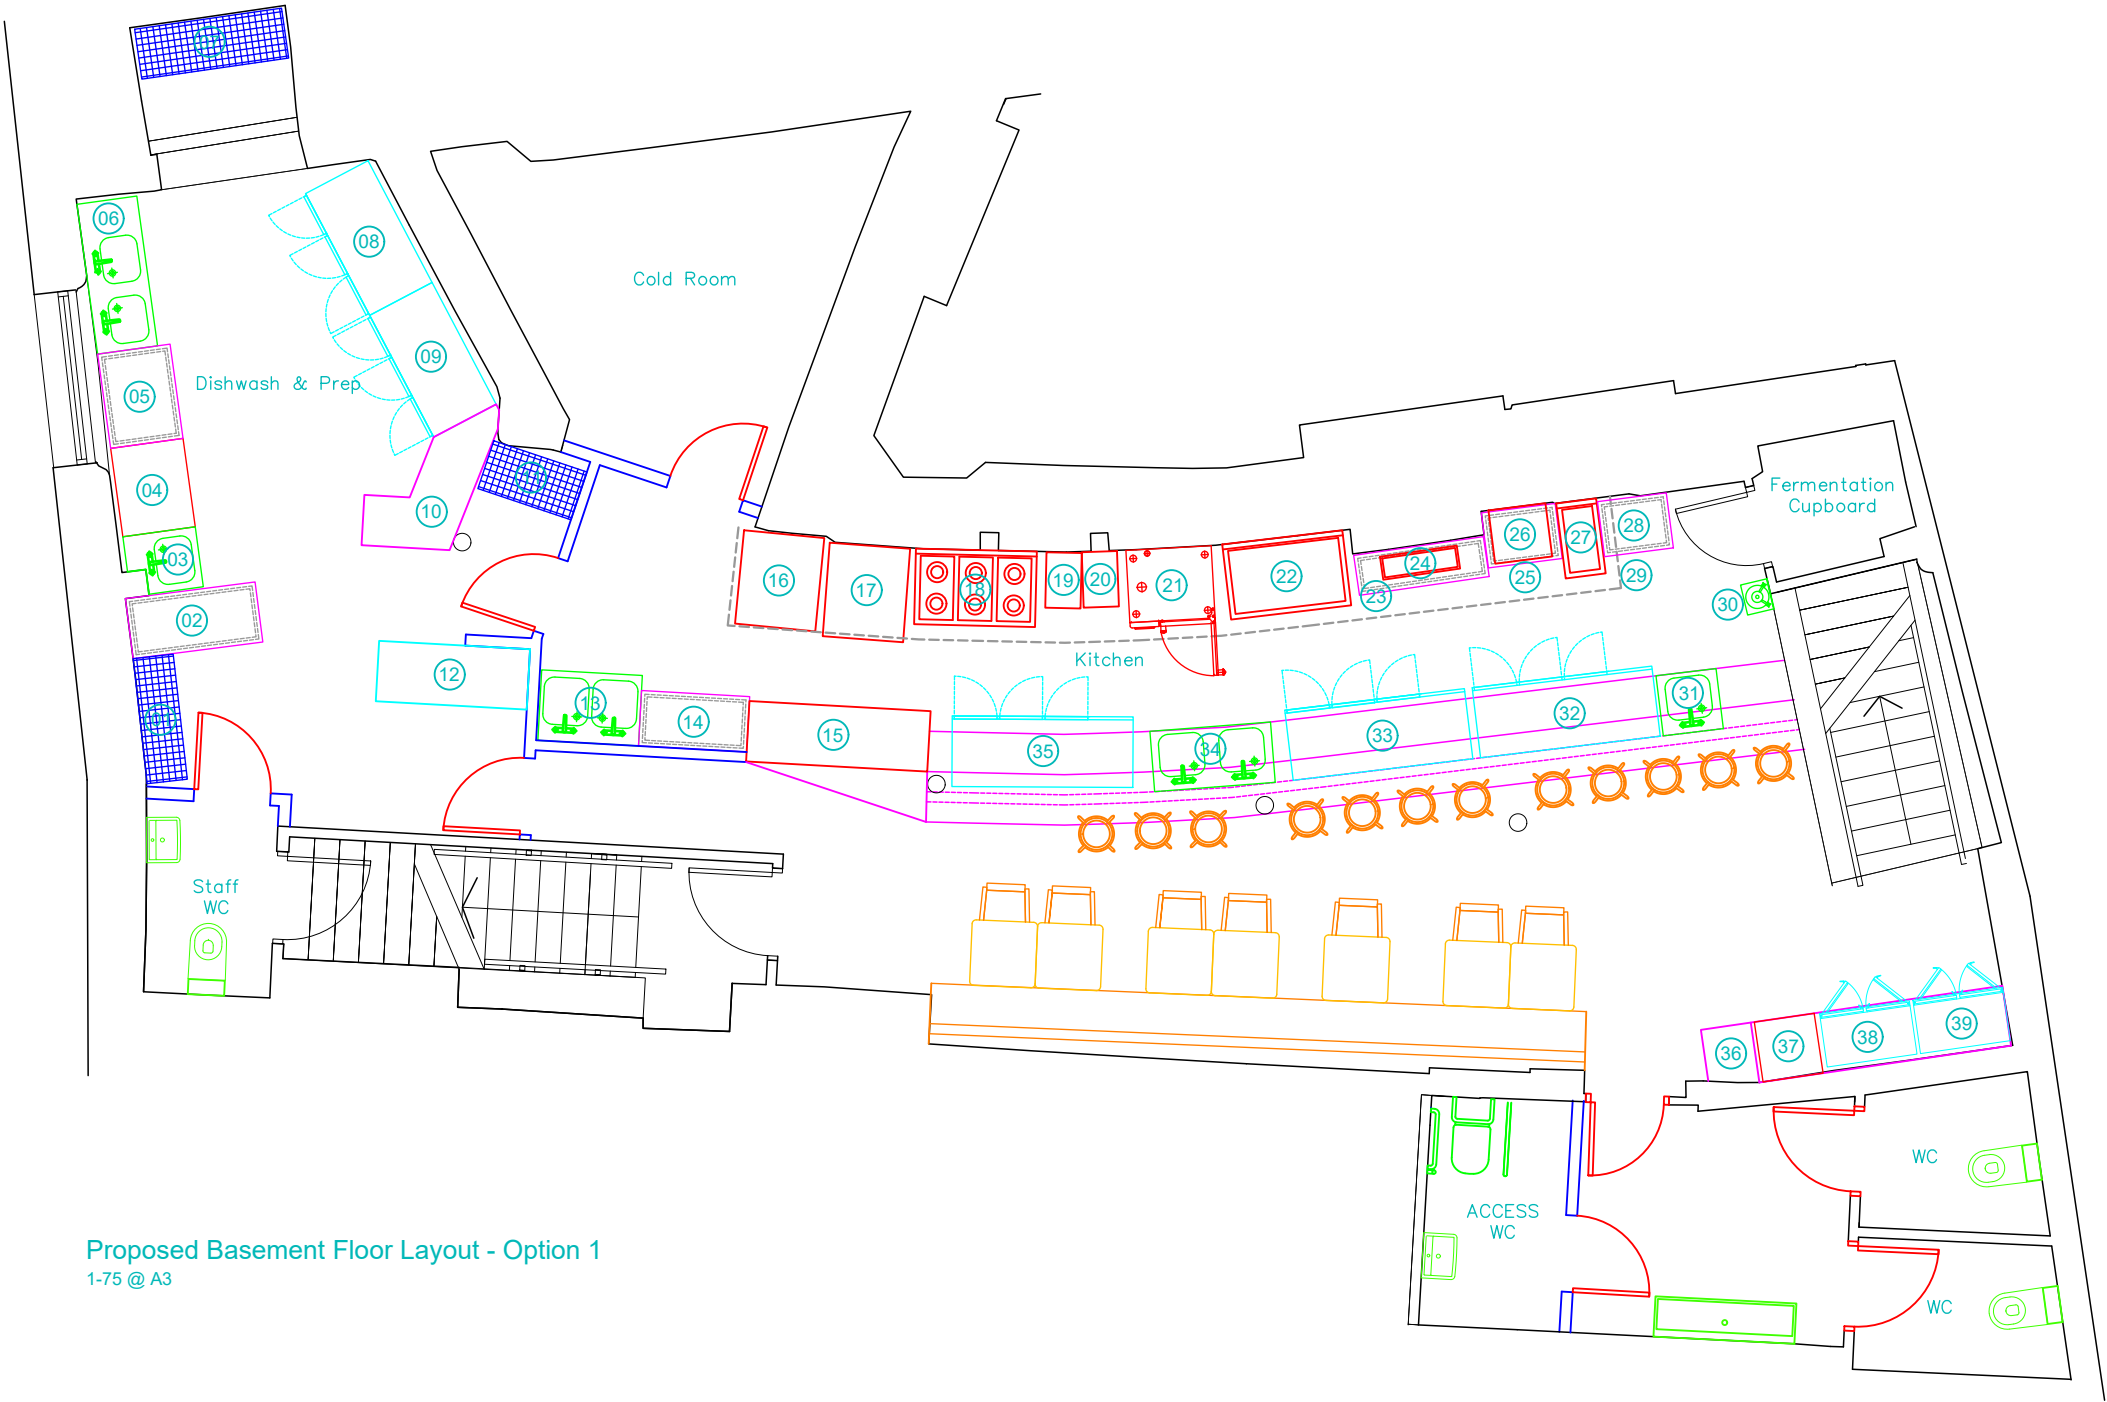

Proposed Basement Floor Layout - Option 1
1-75 @ A3

EQUIPMENT SCHEDULE			
ITEM	DESCRIPTION	QTY	DIMENSIONS
01	RACKING	1	800(w) x 300(d)
02	NOODLE MACHINE	1	1400(w) x 1400(d)
03	RACKING	1	800(w) x 300(d)
04	INFILL TABLE	1	1100(w) x 600(d)
05	DOUBLE SINK	1	1500(w) x 600(d)
06	3 DOOR PREP TABLE	1	1365(w) x 700(d)
07	BOTTLE COOLER (2 DOOR)	1	900(w) x 550(d)
08	BOTTLE COOLER (2 DOOR)	1	900(w) x 550(d)
09	BOTTLE COOLER (2 DOOR)	1	900(w) x 550(d)
10	BOTTLE COOLER (2 DOOR)	1	900(w) x 550(d)
11	SINK w/drainer	1	1200(w) x 600(d)
12	GLASS WASHER	1	600w) x 600(d)
13	COCKTAIL STATION	1	1000(w) x 700(d)
14	COCKTAIL STATION	1	1000(w) x 700(d)
15	RACKING	1	1000(w) x 400(d)
16	RACKING	1	1400(w) x 400(d)

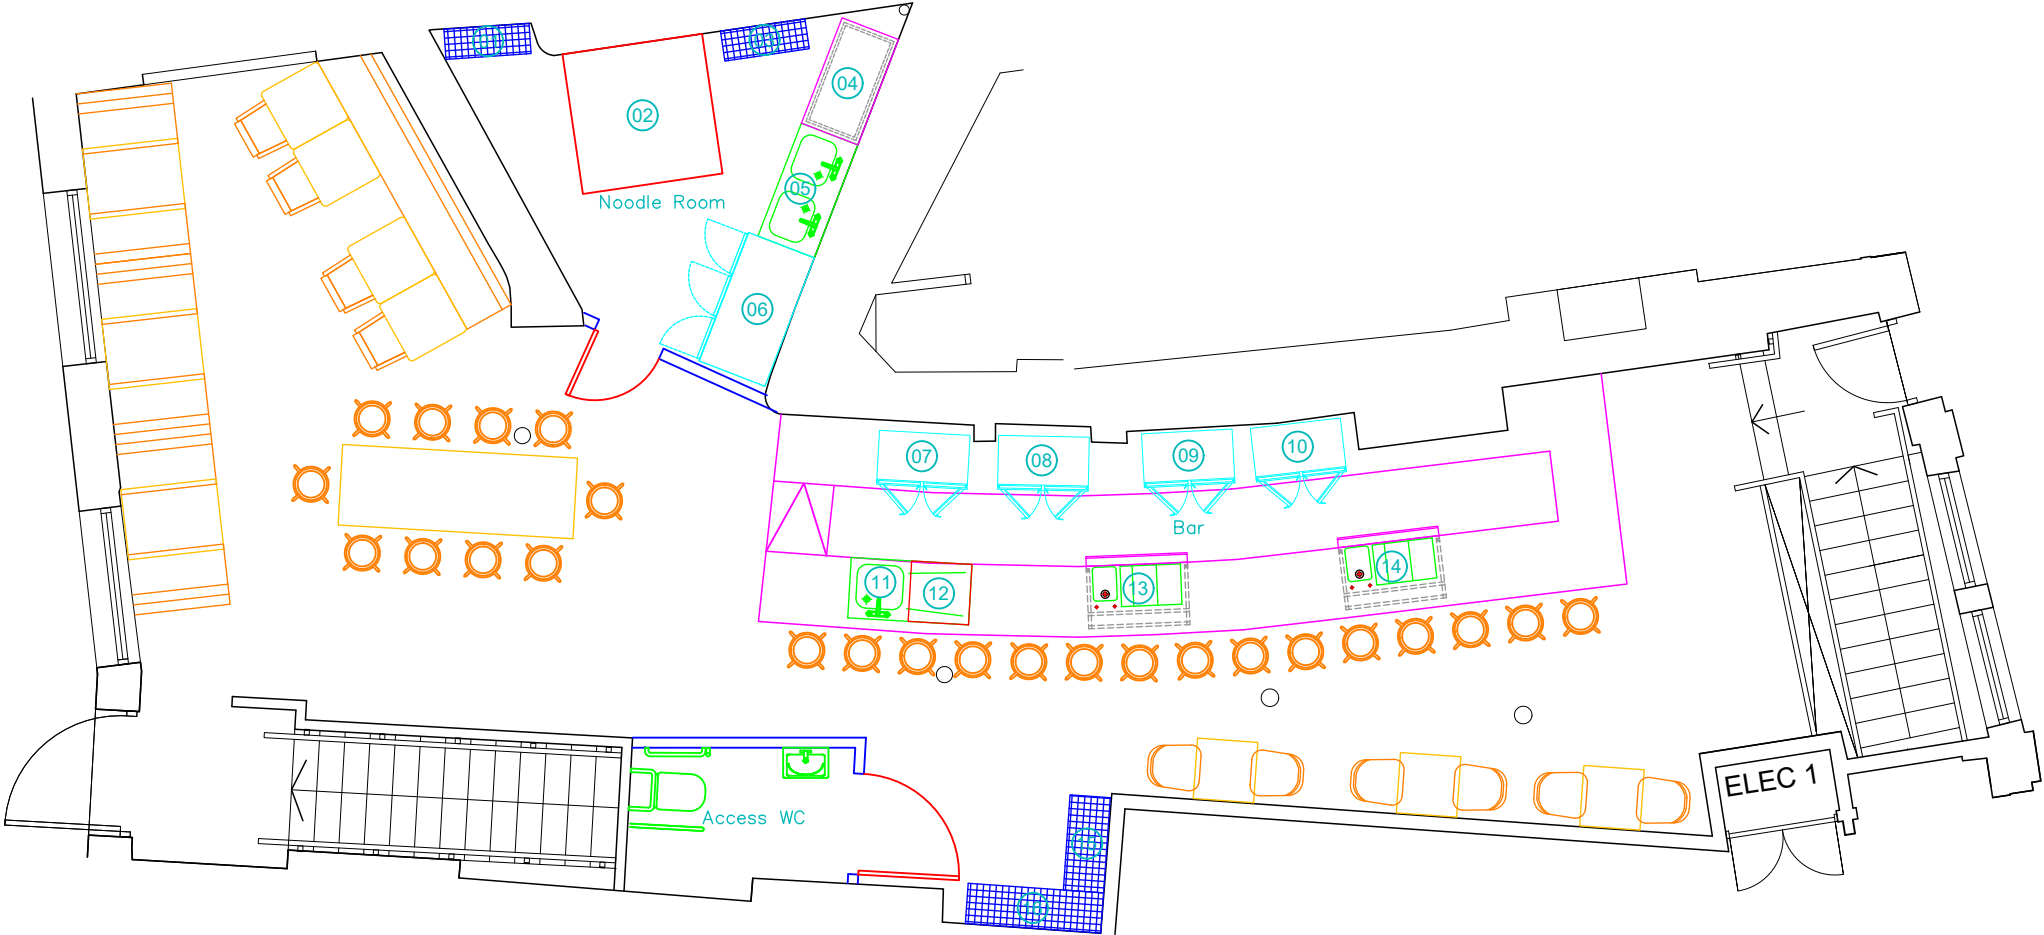

Proposed Ground Floor Layout - Option 3
1-75 @ A3

This drawing is to be read in conjunction with all relevant drawings.

The main contractor/builder is to interpret the requirements in relationship to the site conditions encountered and as agreed with the Building Control officer.

All dimensions and sizes to be verified on site, any discrepancies to be reported to the client/project manager. These annotations were prepared for planning and/or building control submission only.

This drawing and design is the (© 2020) property of Commercial Kitchen and Bar Consultants and should not be reproduced without written permission.

D	Modified option 1 basement floor kitchen layout	PB	29.11.22
C	Removed areas not associated with the development on both floors. Modified proposed layouts on both floors.	PB	29.11.22
B	Modified option 1 Basement and option 3 Ground floor layouts.	PB	23.11.22
A	For Client Approval	PB	16.10.22
Rev	Description	By	Date
Initial Issue: 16.10.2022			

CLIENT 16 Tib Lane Manchester M2 4JA	
PROJECT TITLE Fit-Out	
DRAWING TITLE Proposed Ground Floor Layout Option 3	
Drawn by: PB	Checked by: RH
Date: 16.10.2022	Scale: 1:75@A3



Manchester. UK.
www.commercialkitchenandbar.com
0161 266 1000 | 07732 096 418

Job Ref.	Drawing No.	Revision
JR	107	D

This drawing is to be read in conjunction with all relevant drawings.

The main contractor/builder is to interpret the requirements in relationship to the site conditions encountered and as agreed with the Building Control officer.

All dimensions and sizes to be verified on site, any discrepancies to be reported to the client/project manager. These annotations were prepared for planning and/or building control submission only.

This drawing and design is the (© 2020) property of Commercial Kitchen and Bar Consultants and should not be reproduced without written permission.



C	Removed areas not associated with the development on both floors. Modified proposed layouts on both floors. Added front and rear elevations.	PB	29.11.22
B	Modified option 1 Basement and option 3 Ground floor layouts.	PB	23.11.22
A	For Client Approval	PB	16.10.22
Rev	Description	By	Date
Initial Issue: 16.10.2022			

CLIENT 16 Tib Lane Manchester M2 4JA	
PROJECT TITLE Fit-Out	
DRAWING TITLE Existing Front Elevation Option 3	
Drawn by: PB	Checked by: RH
Date: 16.10.2022	Scale: 1:100@A3



COMMERCIAL KITCHEN & BAR

Manchester. UK.
www.commercialkitchenandbar.com
0161 266 1000 | 07732 096 418

Job Ref.	Drawing No.	Revision
JR	108	C

Existing Front Elevation
1-100 @ A3

This drawing is to be read in conjunction with all relevant drawings.

The main contractor/builder is to interpret the requirements in relationship to the site conditions encountered and as agreed with the Building Control officer.

All dimensions and sizes to be verified on site, any discrepancies to be reported to the client/project manager. These annotations were prepared for planning and/or building control submission only.

This drawing and design is the (© 2020) property of Commercial Kitchen and Bar Consultants and should not be reproduced without written permission.



Existing Rear Elevation
1-100 @ A3

C	Removed areas not associated with the development on both floors. Modified proposed layouts on both floors. Added front and rear elevations.	PB	29.11.22
B	Modified option 1 Basement and option 3 Ground floor layouts.	PB	23.11.22
A	For Client Approval	PB	16.10.22
Rev	Description	By	Date
Initial Issue: 16.10.2022			


CLIENT 16 Tib Lane Manchester M2 4JA	
PROJECT TITLE Fit-Out	
DRAWING TITLE Existing Rear Elevation	
Drawn by: PB	Checked by: RH
Date: 16.10.2022	Scale: 1:100@A3




COMMERCIAL KITCHEN & BAR

Manchester. UK.
www.commercialkitchenandbar.com
0161 266 1000 | 07732 096 418

Job Ref.	Drawing No.	Revision
JR	109	C

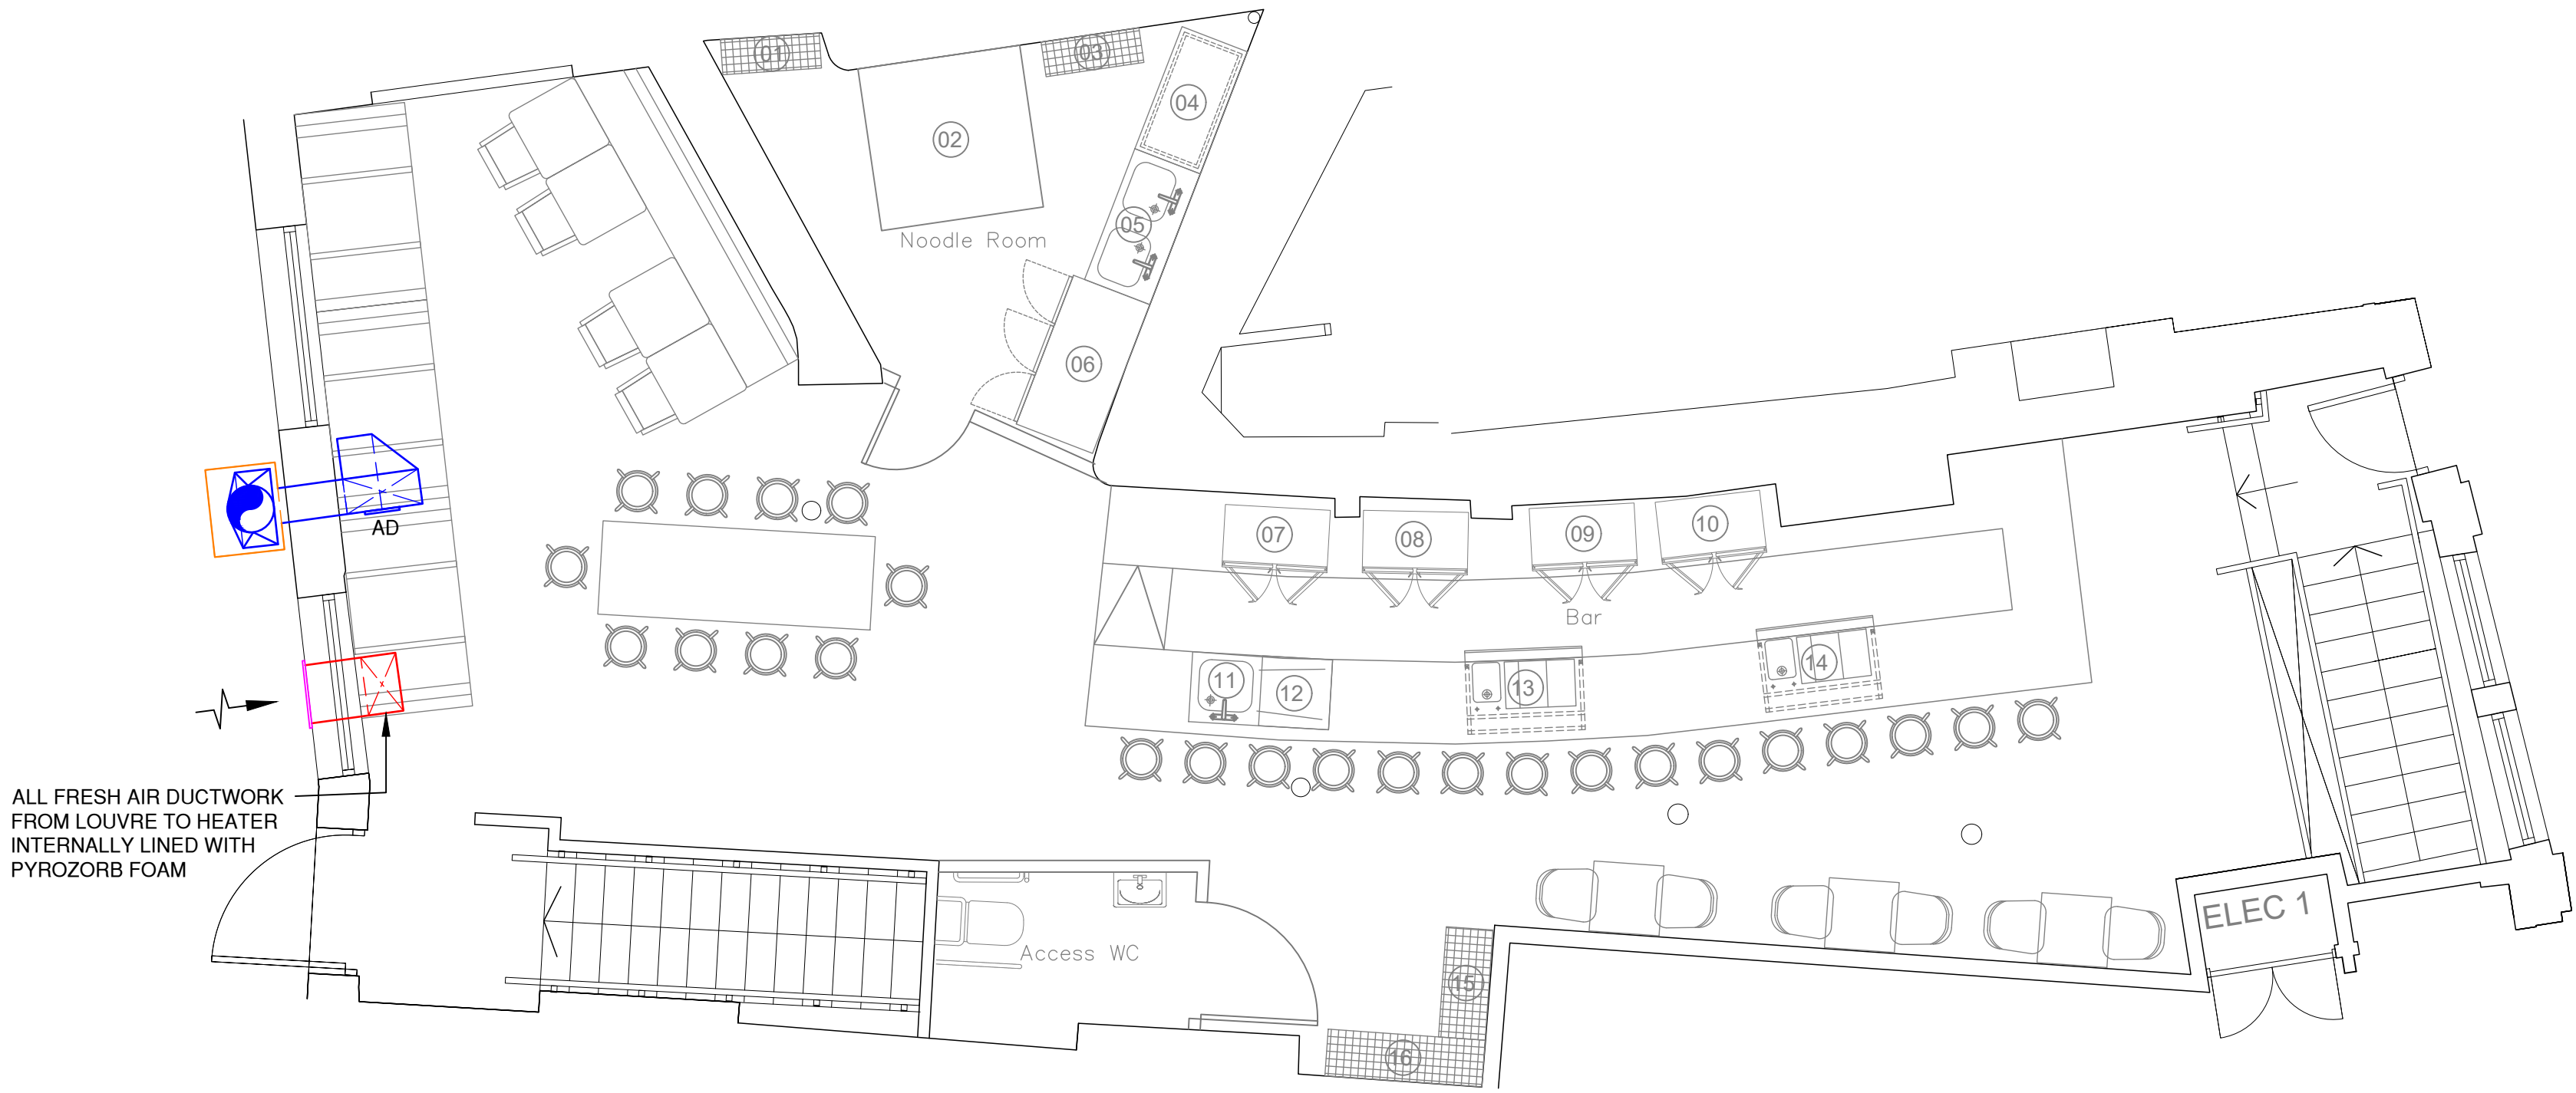


GROUND FLOOR

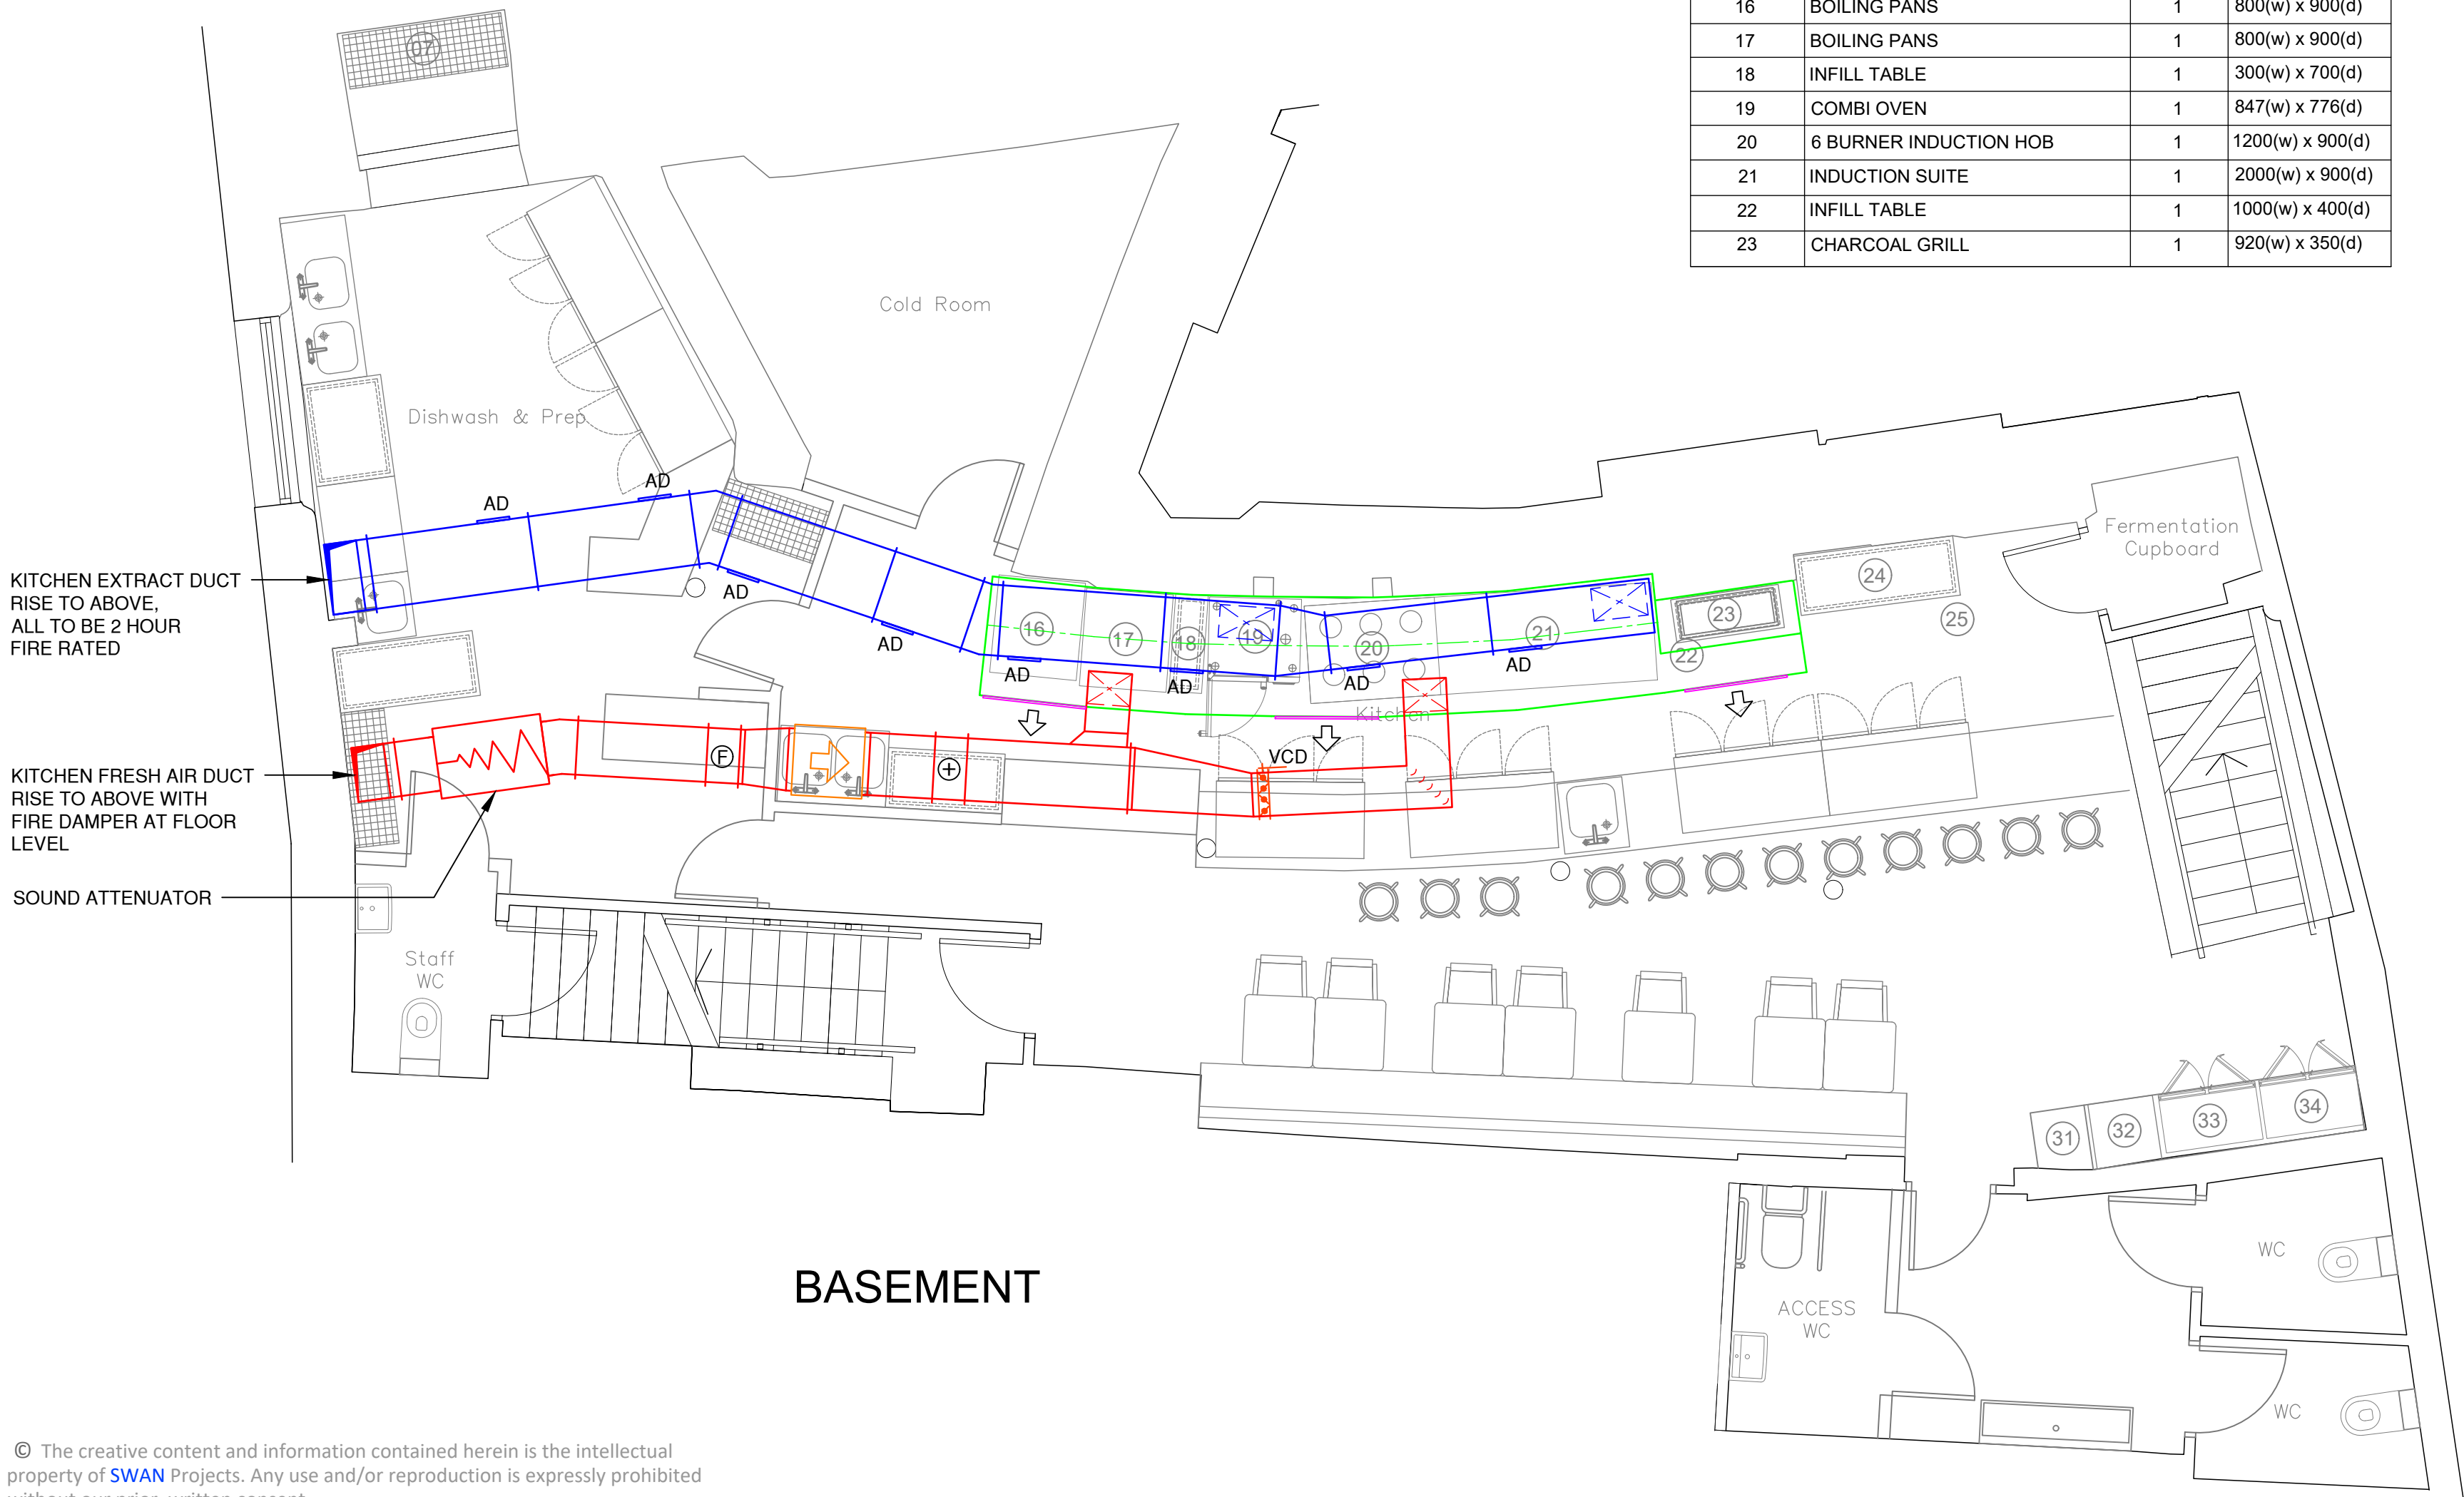


BASEMENT

COOKING EQUIPMENT SCHEDULE				
ITEM	DESCRIPTION	QTY	DIMENSIONS	
16	BOILING PANS	1	800(w) x 900(d)	
17	BOILING PANS	1	800(w) x 900(d)	
18	INFILL TABLE	1	300(w) x 700(d)	
19	COMBI OVEN	1	847(w) x 776(d)	
20	6 BURNER INDUCTION HOB	1	1200(w) x 900(d)	
21	INDUCTION SUITE	1	2000(w) x 900(d)	
22	INFILL TABLE	1	1000(w) x 400(d)	
23	CHARCOAL GRILL	1	920(w) x 350(d)	

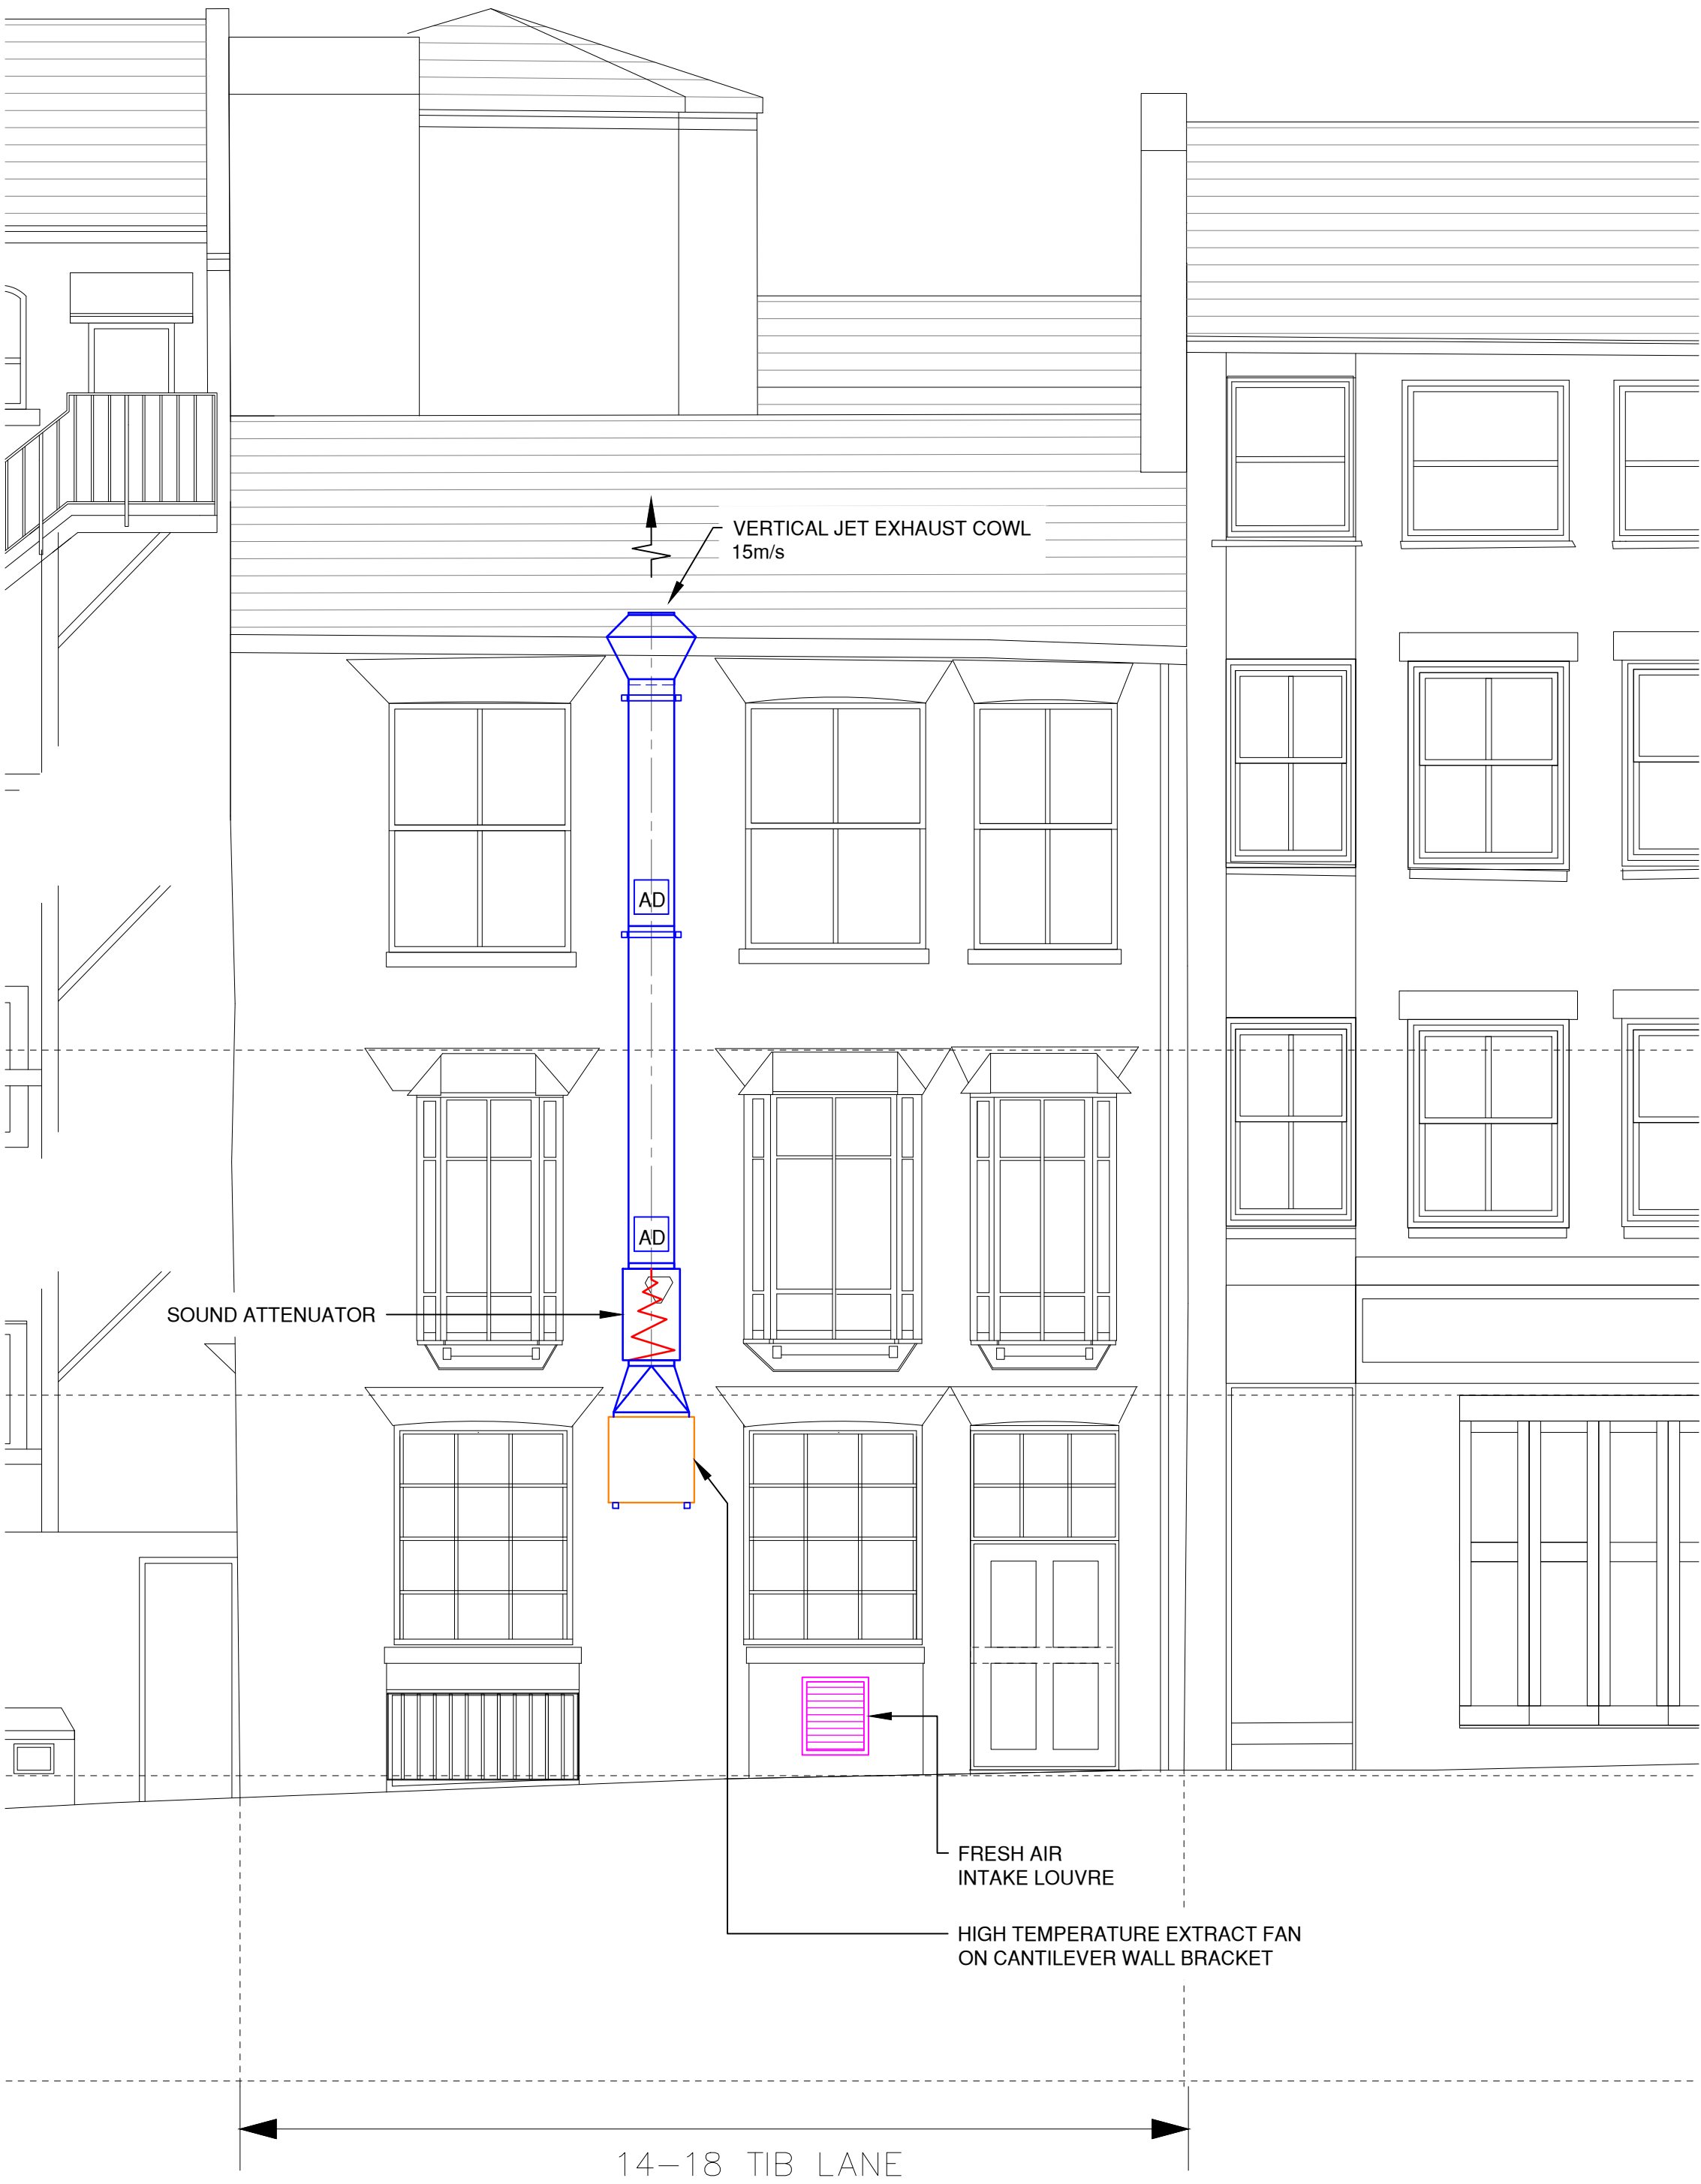

REAR BOW LANE ELEVATION (Southern Elevation)

 

A	12.1.23	ELEVATION TITLE AMENDED, SCALE NOTE UPDATED	PAS
Rev	Date	Description	By
SWAN Projects			
tel: 0161 300 3465 fax: 0161 959 2093 E mail: Info@swan-projects.com			
Client	CLIENT		
Project	16 TIB LANE, MANCHESTER		
Title KITCHEN VENTILATION			
Scale	1:50@A1	Drawing Number	Rev
Date	16.12.22	C737/1	A
Drawn	PAS		
Checked			