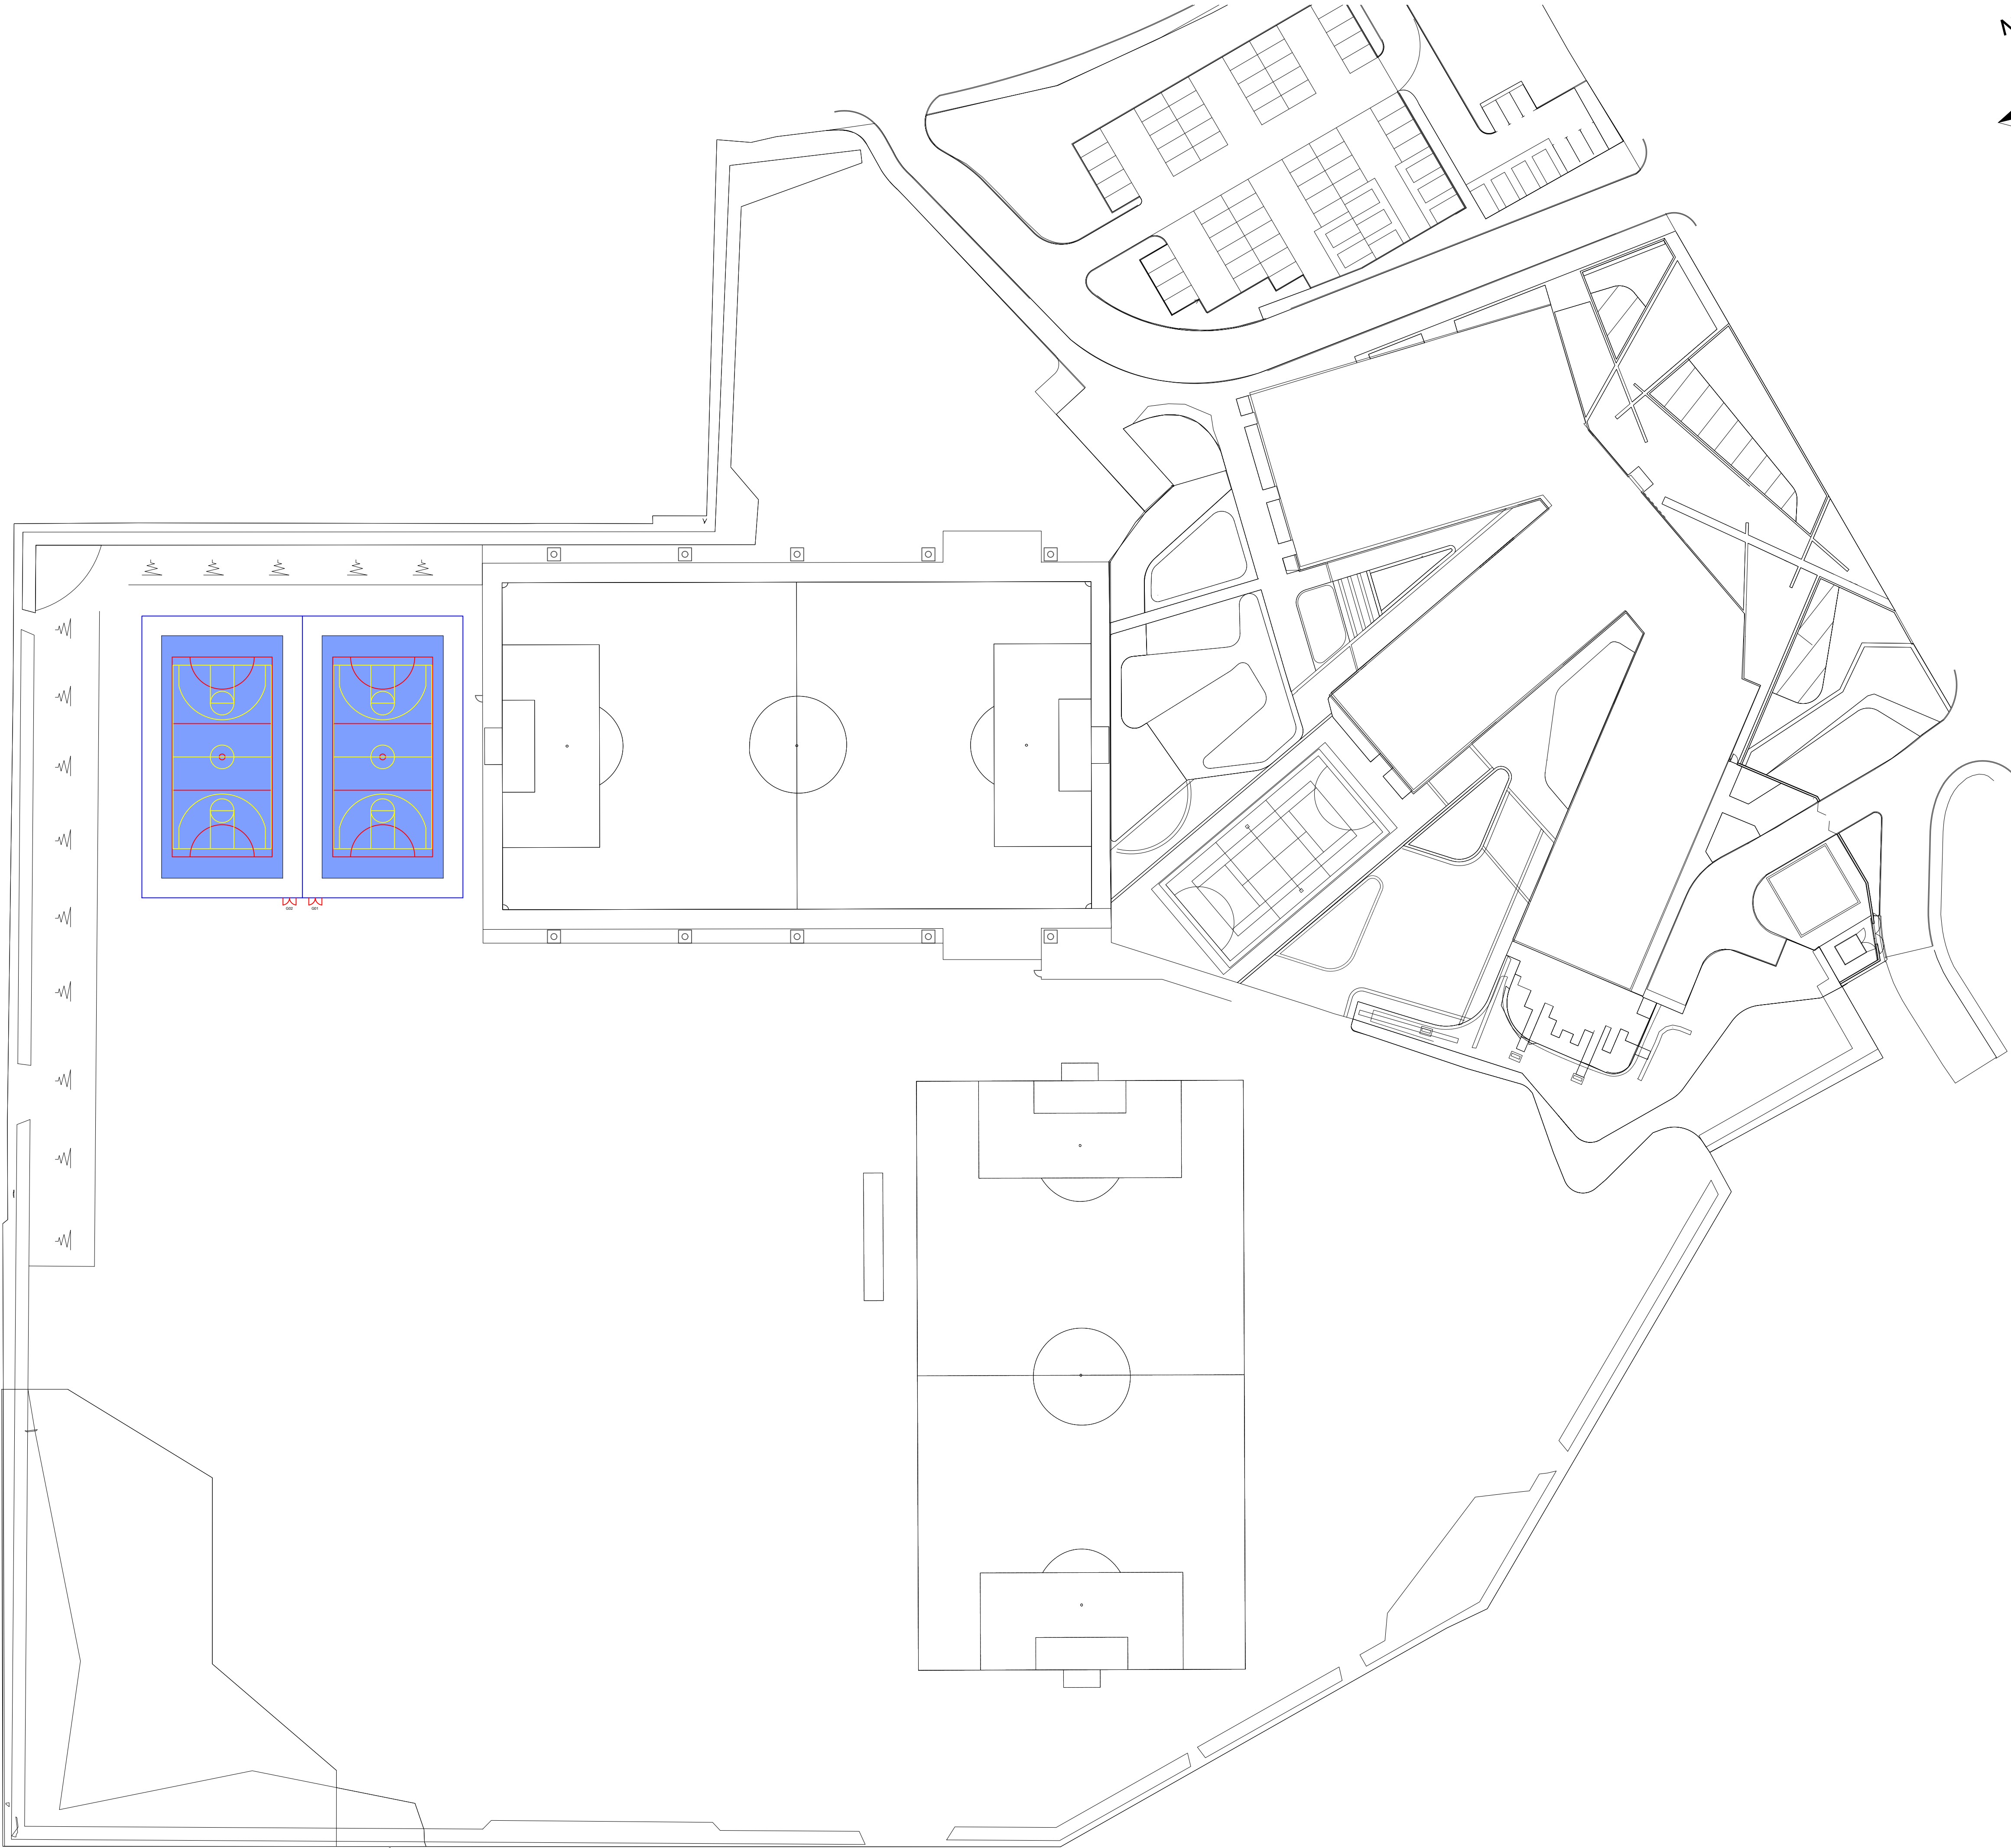


©
This drawing is Copyright and the property of Lancaster Maloney Limited and must not be reproduced in whole or in part without their written permission. Copyright is reserved. ©
This drawing must not be scaled. The Contractor is to report all dimensional discrepancies & errors to the Contract Administrator prior to commencing construction.
It is essential that this drawing is read in conjunction with the specification and all works identified included for.

NOTES

LEGEND

-  Existing Floodlights
-  Proposed Gate
-  Existing Gate
-  5m Weldmesh Perimeter

Rev	Date	Comments	By
-----	------	----------	----

STATUS
PLANNING

Client
The East Manchester Academy, Beswick M11 3DS

Project Title
Increased Sport Provision

Drawing Title
Proposed Site Plan

Scale 1:500 @A1	Drawn by MMcD	Date Dec 2022
Job no. 2209-02	Drawing no. P03	Revision no. -

lancastermaloney
Lancaster Maloney Limited Registered Office:
Equitas House Unit 6 Station View Rhino Court Stockport SK7 5ER
Tel: 0161 477 3500 Fax: 0161 477 3500
E-mail: enquiries@lancastermaloney.co.uk www.lancastermaloney.co.uk
Registered in England No 4846621