


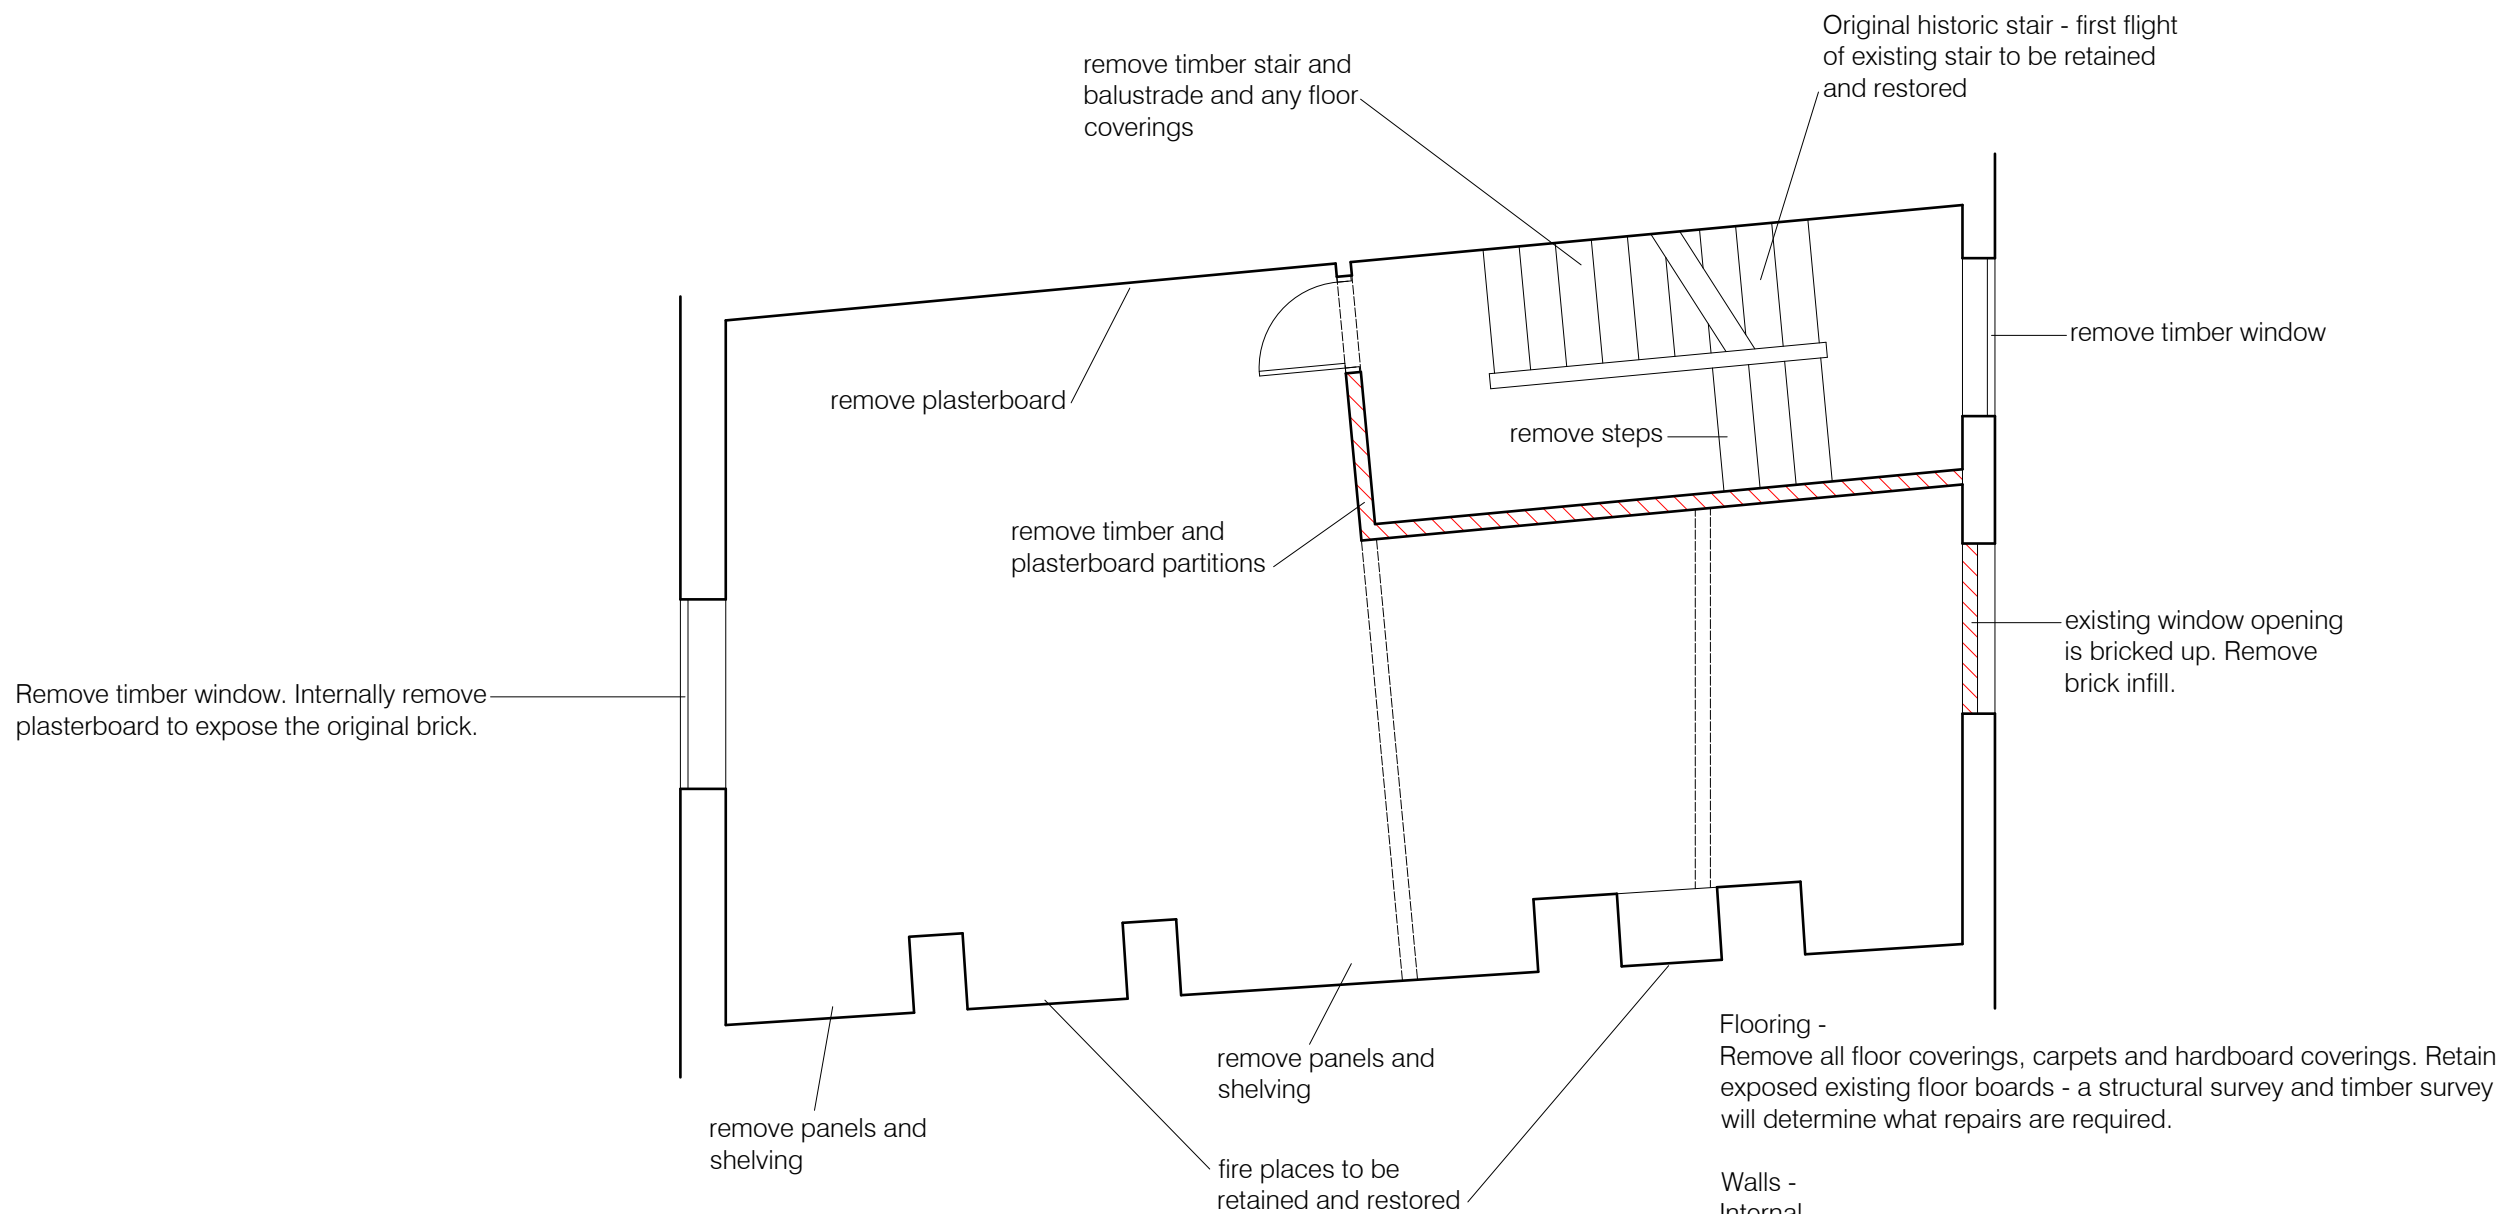

First Plan 1:50 37.3 Msq (401 sq ft)

exist-002

35 Liverpool Road
Existing Plans
First Floor Plan
Scale 1:50 @ A3
12 July 21