




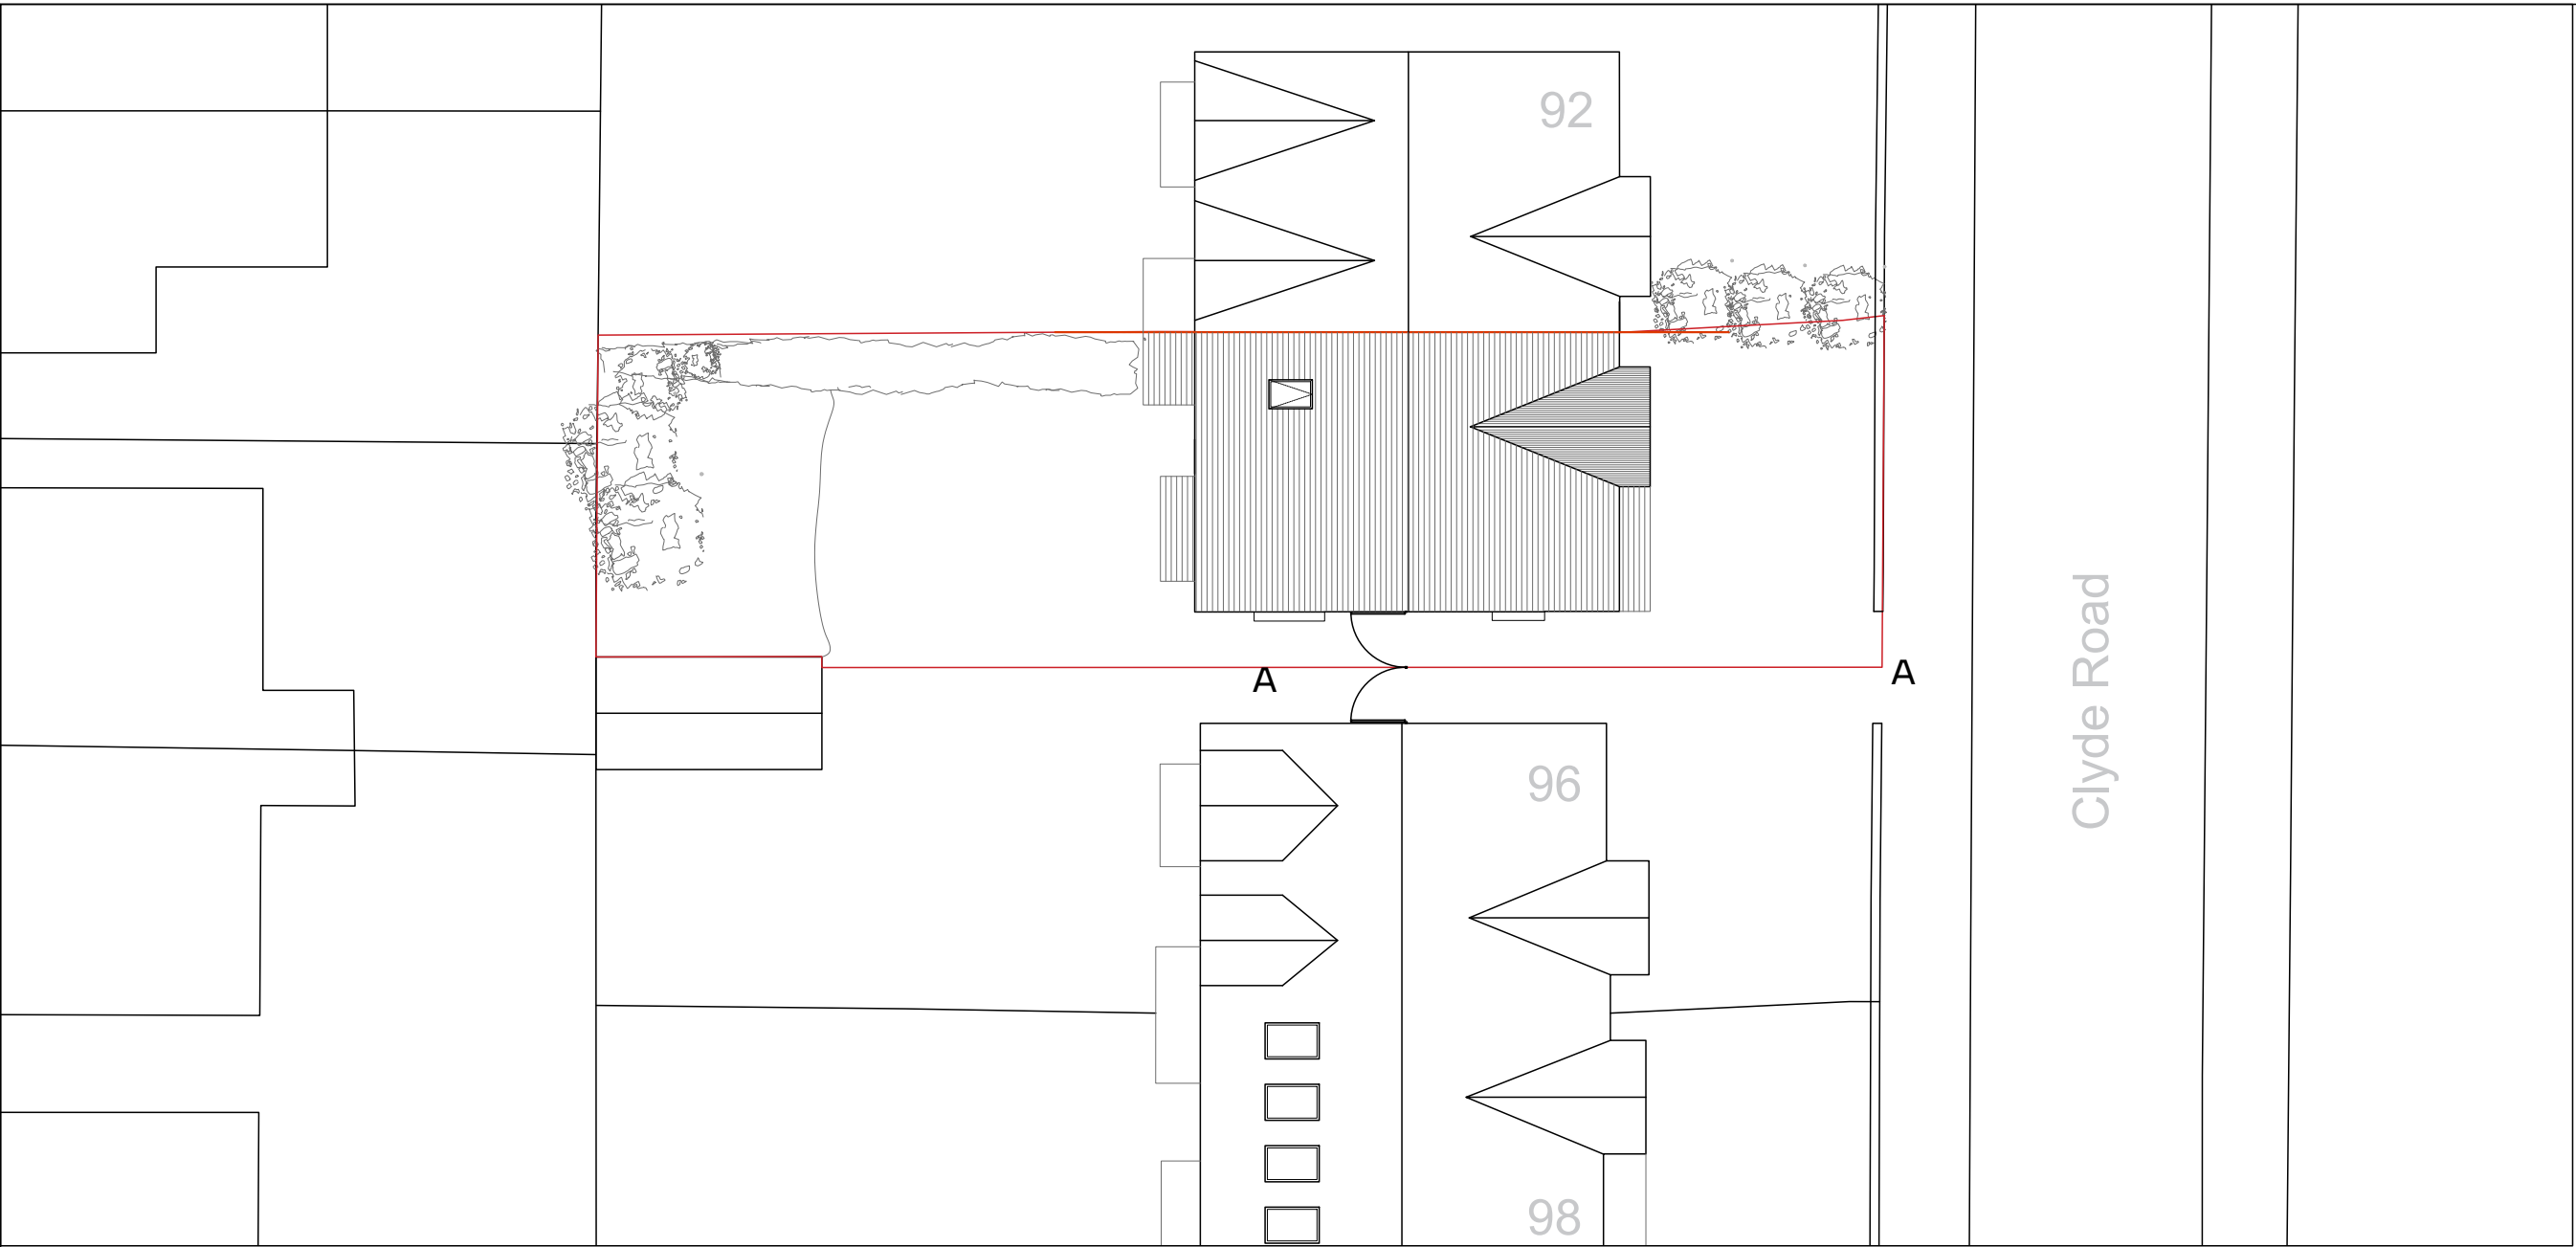

Existing Site Plan 1:200

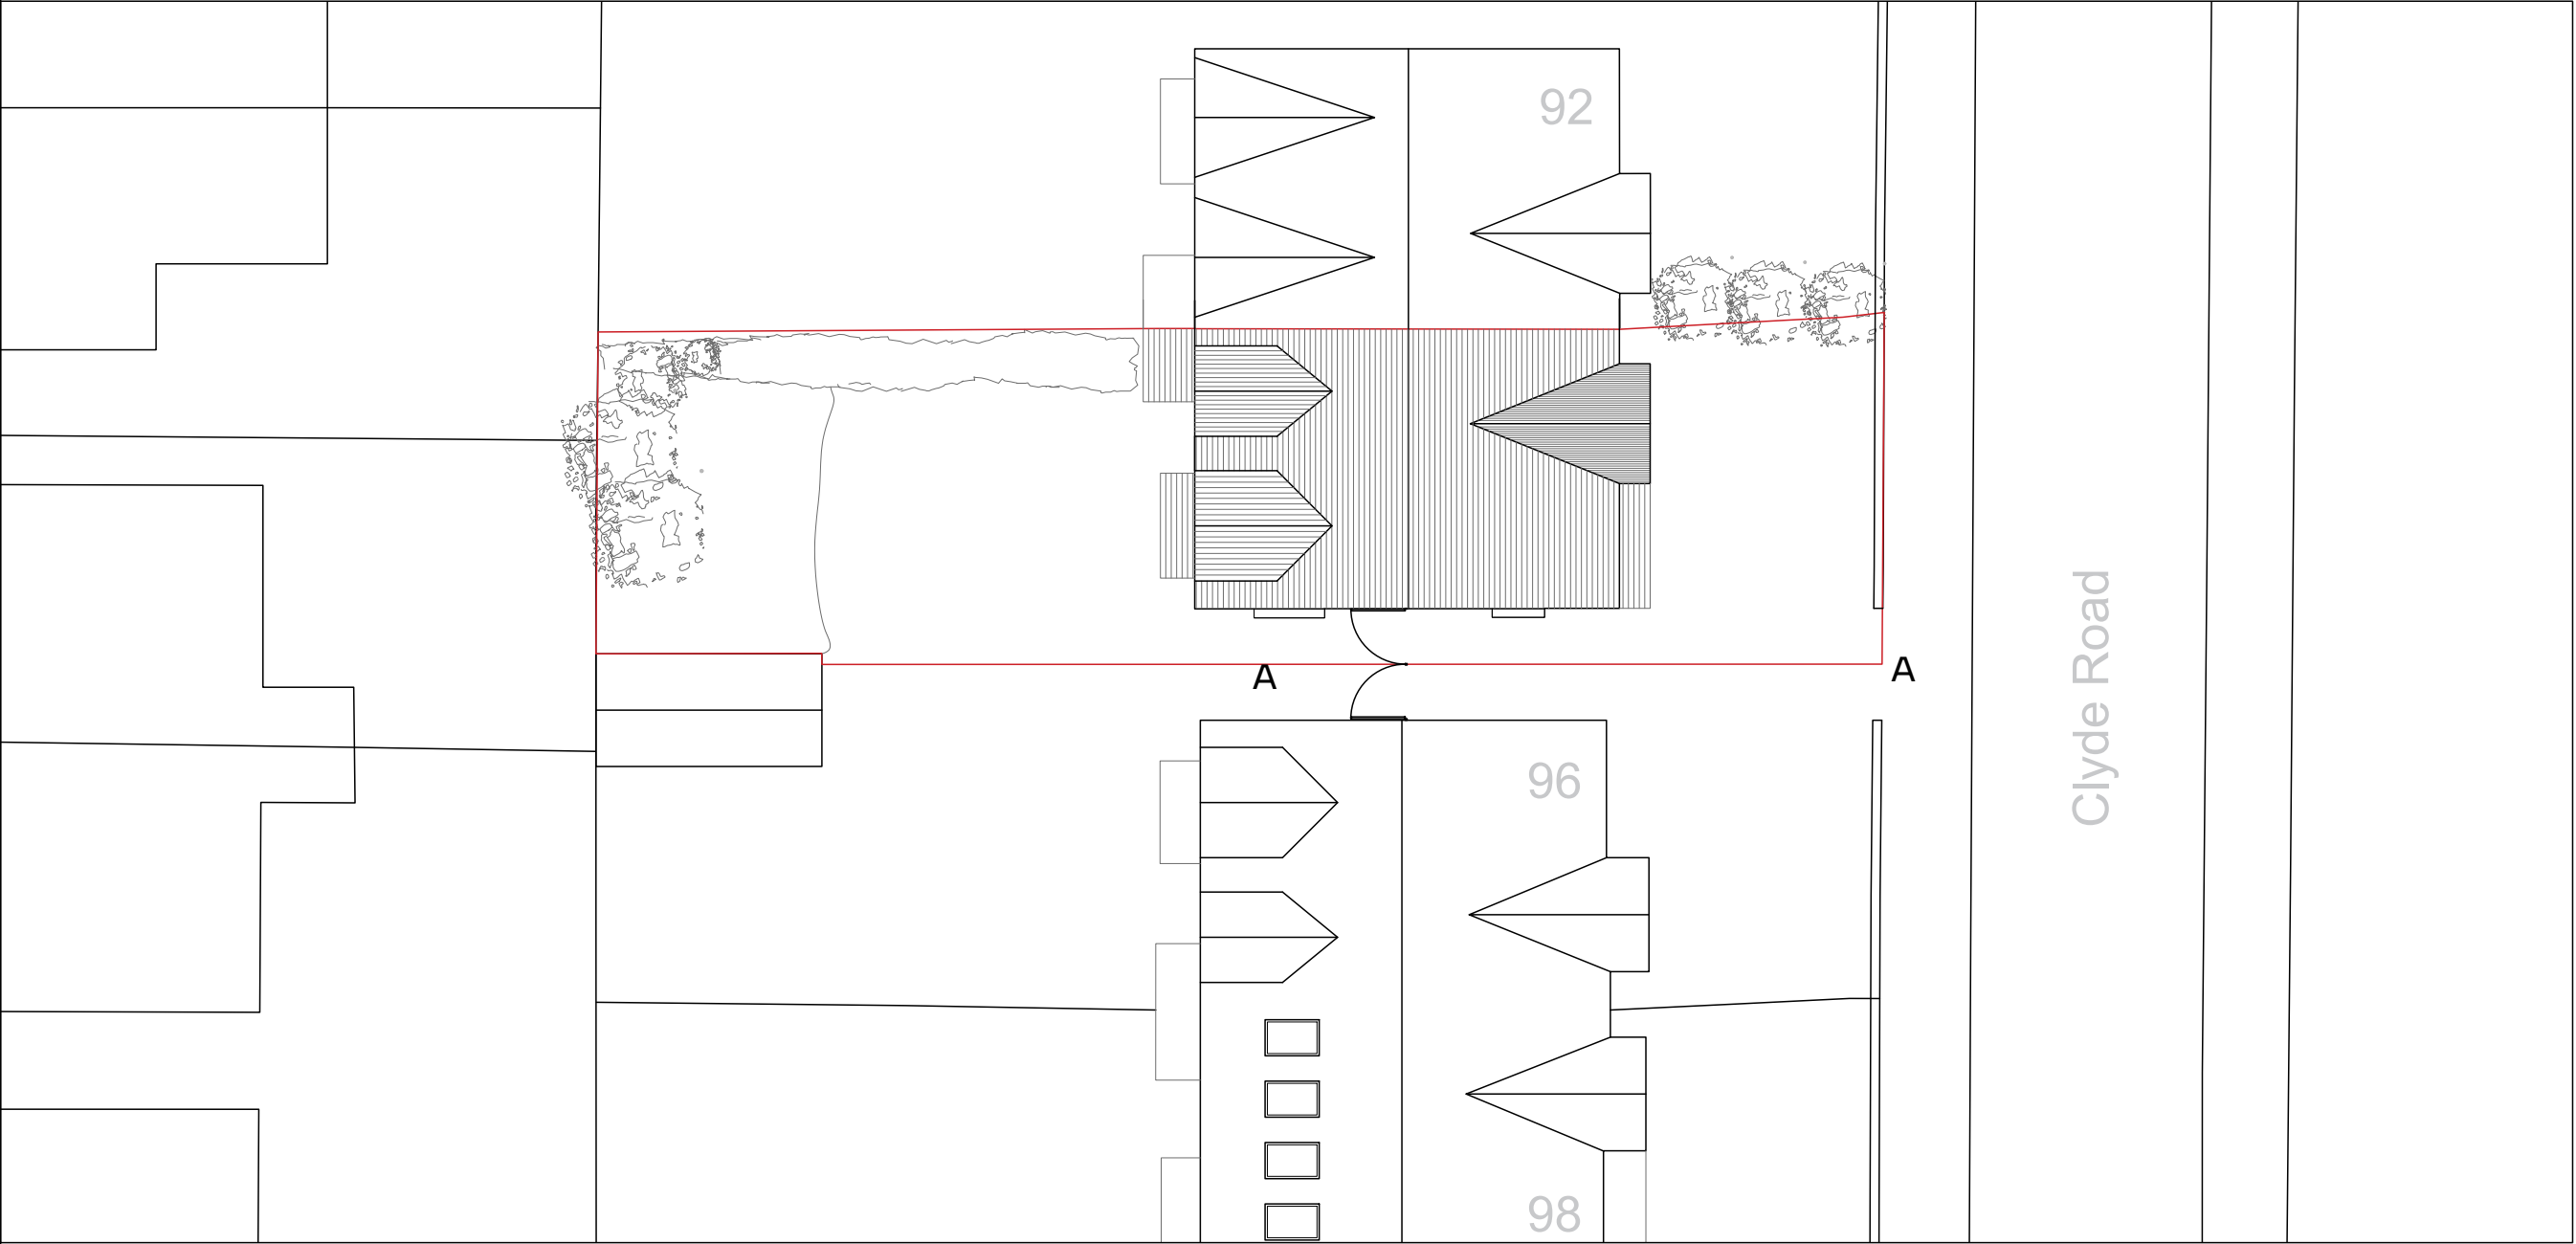


Proposed Site Plan 1:200

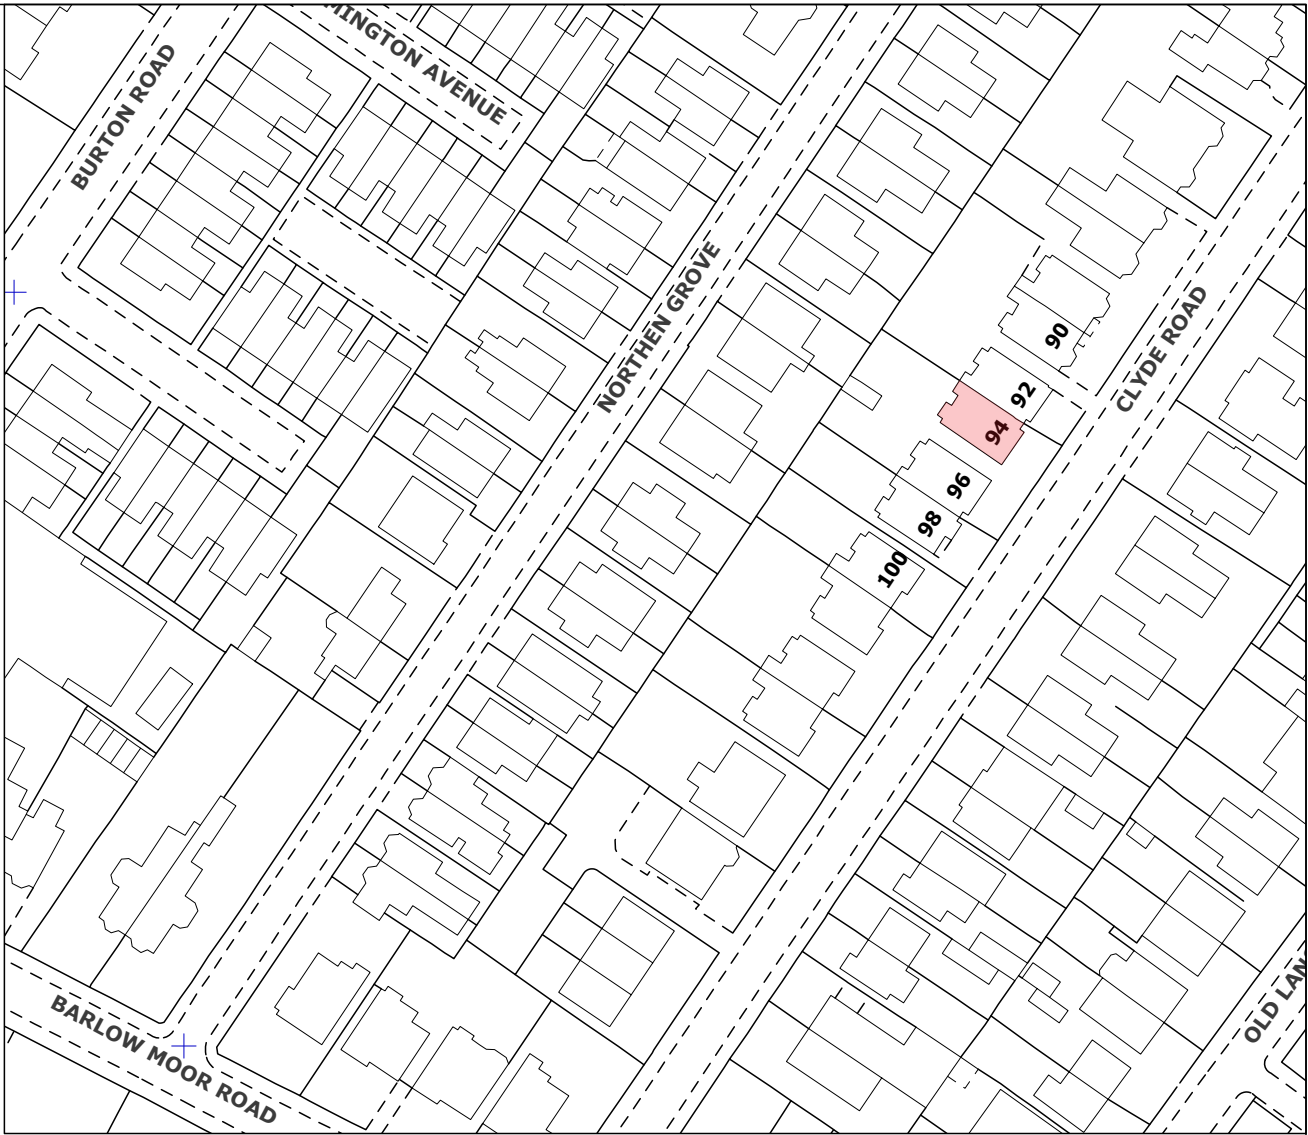

Location Plan 1:1250

Key

- A. Existing Shared Rear Access and Parking with no.96
- Site Boundary

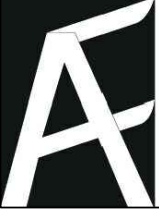

Andrew Finn Architectural Design

www.afarcdesign.co.uk Andrew@afarcdesign.co.uk 07789237982

Name
Parkfield Services Ltd
Address
94 Clyde Road, West Didsbury, M20 2JN
Project Reference
X-X-X

Drawing Number
P.02LD.P000
Scale
Various
Paper Size
A2

Drawing Status
Planning
Revision
A
Date
04.01.23

Notes
1. All boundaries, dimensions and levels are to be checked on site before construction and any discrepancies reported to the designer.
2. Any discrepancies with site or other information are to be advised to the designer and direction / approval is to be sought before the implementation of the detail.
3. For the purposes of coordination, all relevant parties must check this information prior to implementation and report any discrepancies to the designer.
4. Do not scale this drawing.