



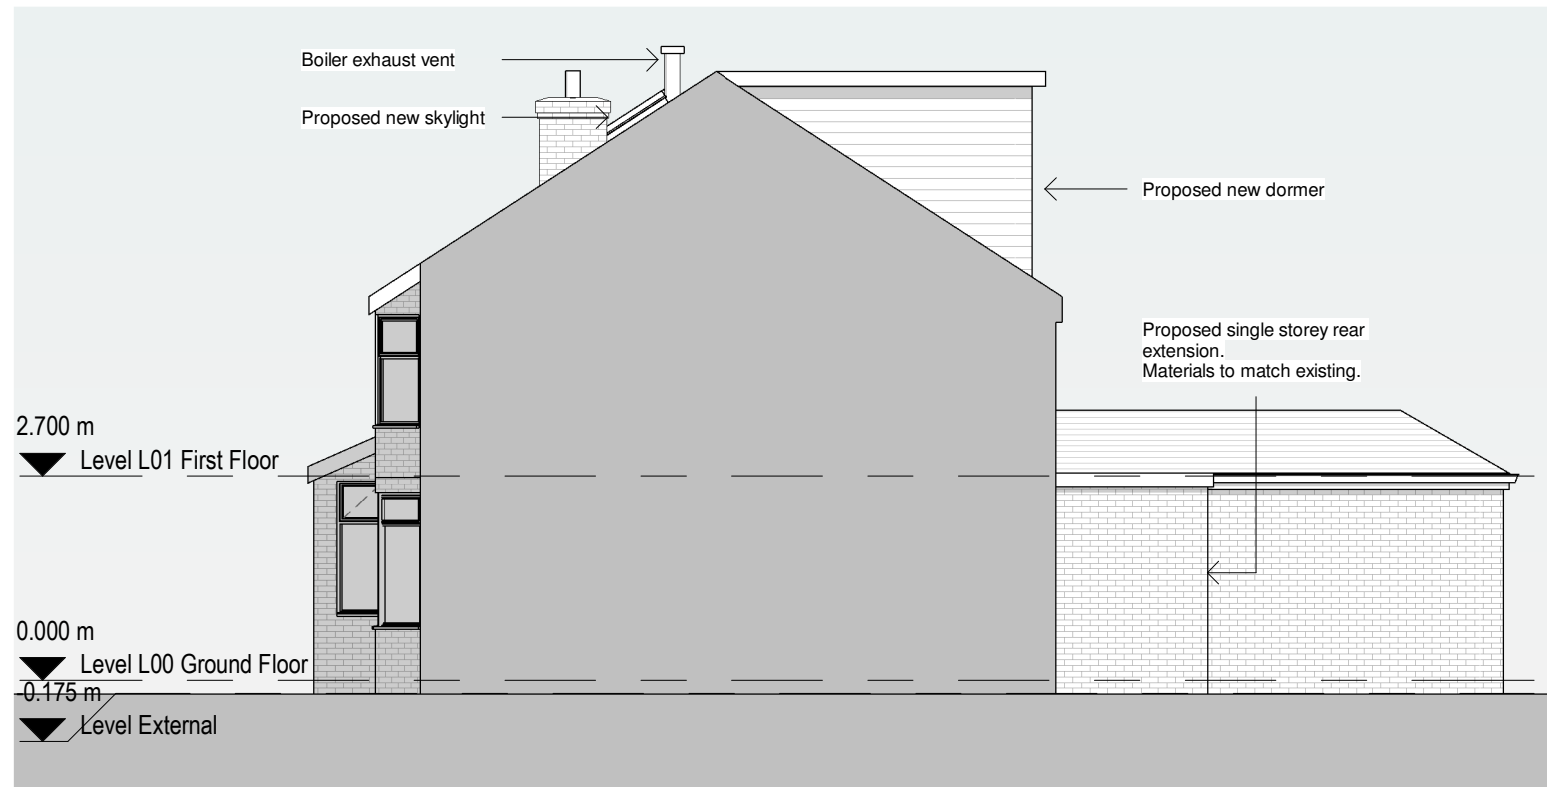


1 Proposed South Elevation
1 : 100

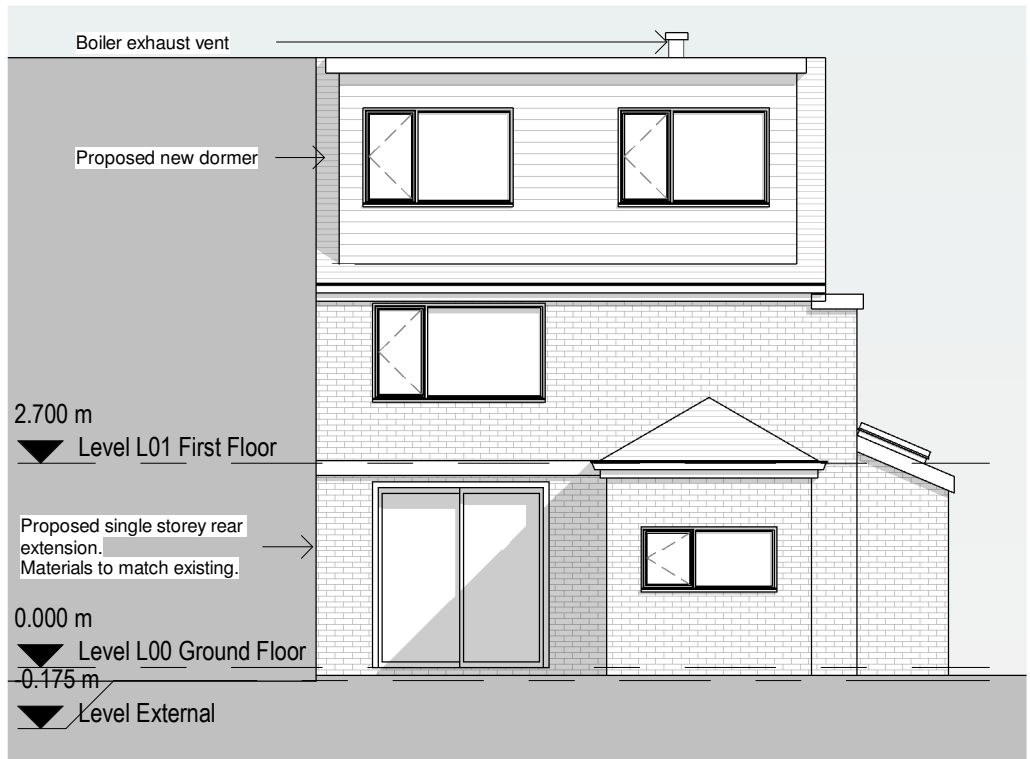

2 Proposed East Elevation
1 : 100



3 Proposed North Elevation
1 : 100

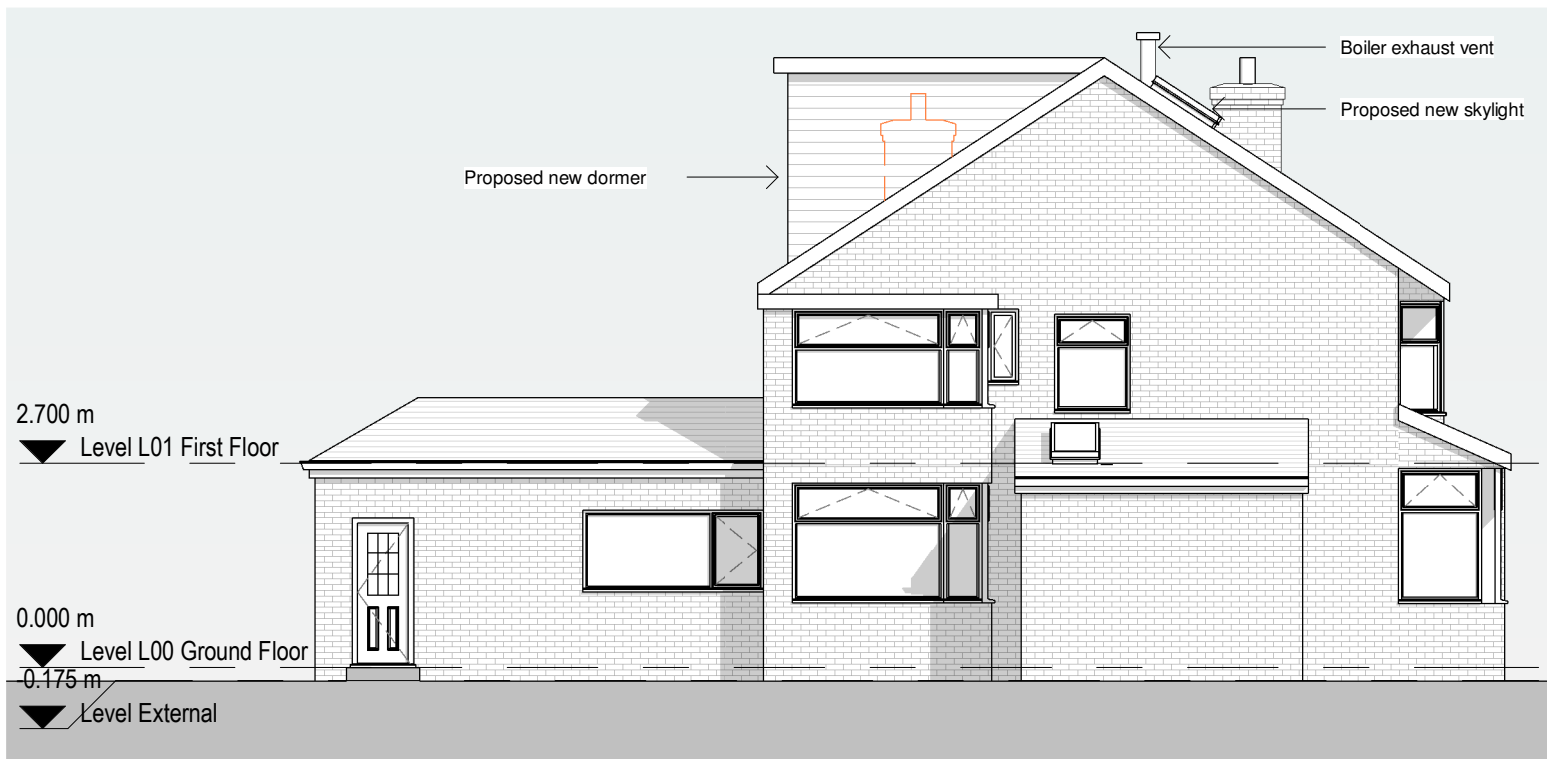

4 Proposed West Elevation
1 : 100

General Notes

The Architect shall have no responsibility for any use made of this document other than for that which it was prepared and issued.
All dimensions should be checked on site. Do not scale from this drawing.
To be read in conjunction with all other Consultant's drawings.
The Architect to be immediately notified of any discrepancies.
Copyright on this drawing retained by the Architect.

P2 24/01/23 AK SH Amended Plans
P1 19/01/23 AK SH Initial Issue
No. Date Dwn Chk App Revision or reason for issue

Client
Mohammed Riaz Akhtar

create **it** studios
... leave an impression

Create It Studios (NW) Ltd
Universal Square
Devonshire Street North
Manchester
M12 6JH
info@createitstudios.co.uk

Project Title
53 Broadhill Road, Manchester M19 1AR

Scale / North Point
1 : 100

Drawing Title
Proposed Elevations

Drawing Number	Revision
A1470(02)AP004	P2
Drawing Status	
Preliminary	