



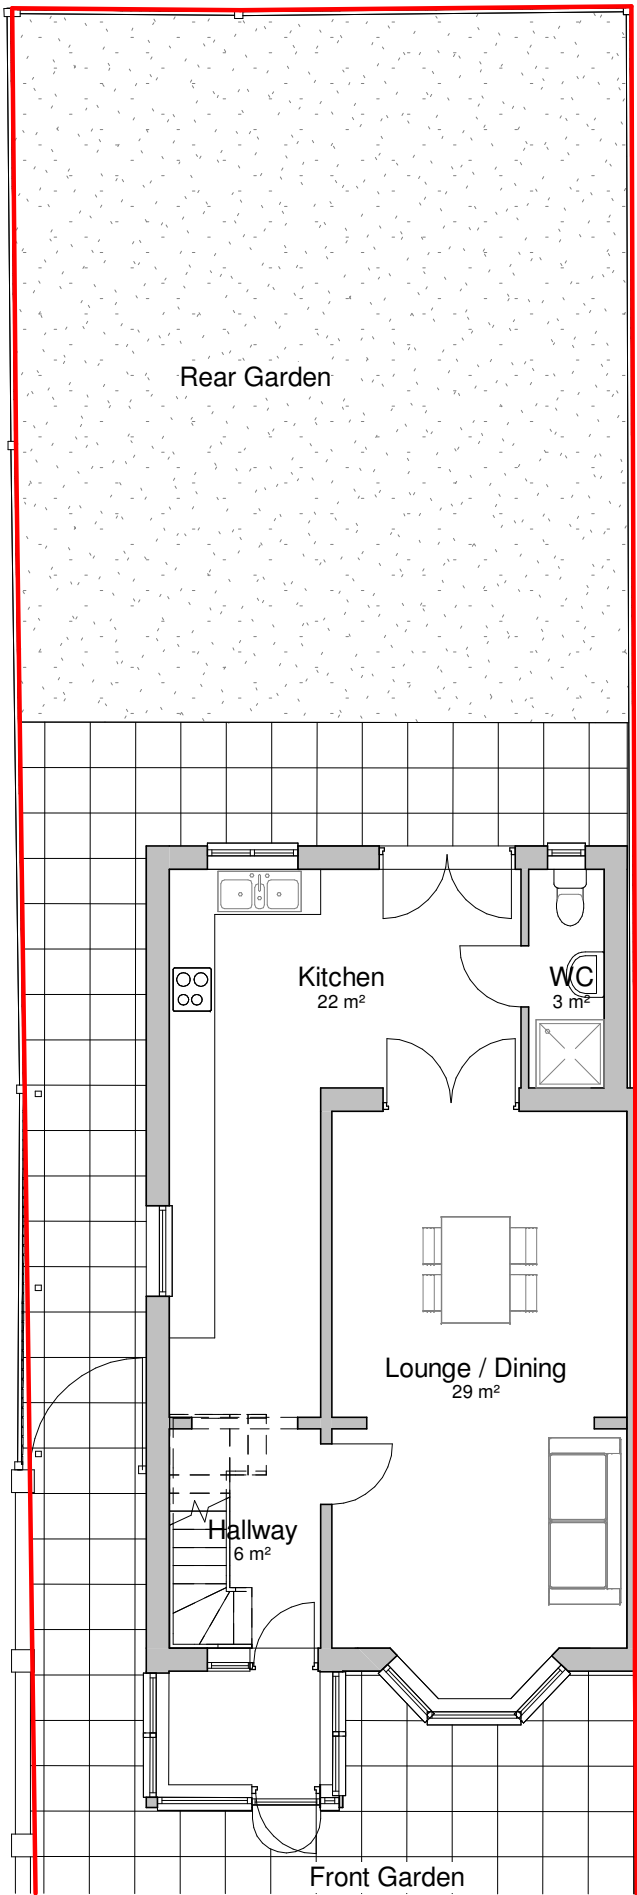

1

Existing Ground Floor Plan

1 : 100

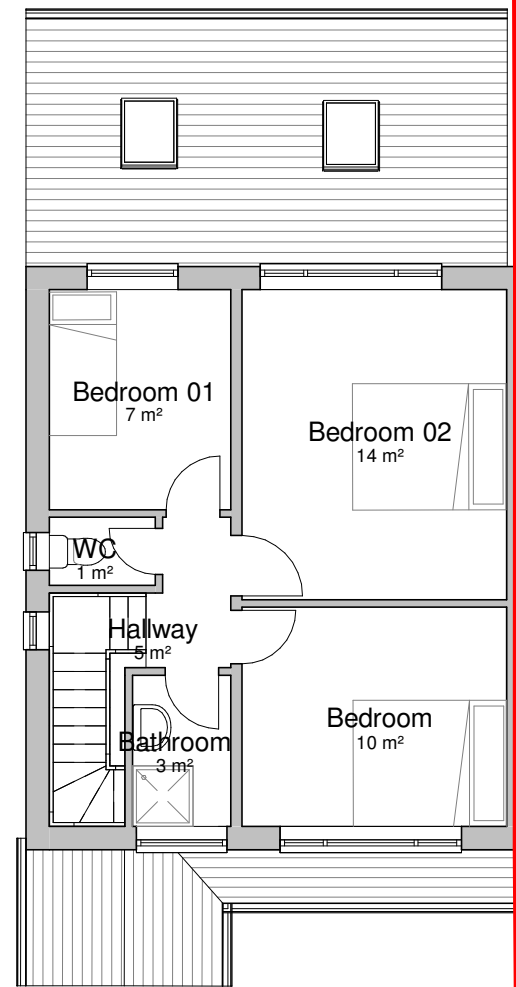

2

Existing First Floor Plan

1 : 100

General Notes

The Architect shall have no responsibility for any use made of this document other than for that which it was prepared and issued.
All dimensions should be checked on site. Do not scale from this drawing. To be read in conjunction with all other Consultant's drawings. The Architect to be immediately notified of any discrepancies.

Copyright on this drawing retained by the Architect.

LEGEND

Site Boundary

A 23/08/21 HG SH Amended plans
- 16/08/21 HG SH Initial Issue
No. Date Dwn Chk App Revision or reason for issue

Client

Zafar Iqbal

create **it** studios
Architects & Designers

Create It Studios (NW) Ltd
Universal Square
Devonshire Street North
Manchester M12 6JH

0161 974 6165
www.createitstudios.co.uk
info@createitstudios.co.uk

Project Title

57 Elsdon Road, Manchester, M13 0TN

Scale / North Point

1 : 100

Drawing Title

Existing Floor Plans

Drawing Number

A1384(01)AP002

Drawing Status

Preliminary

Revision

A