


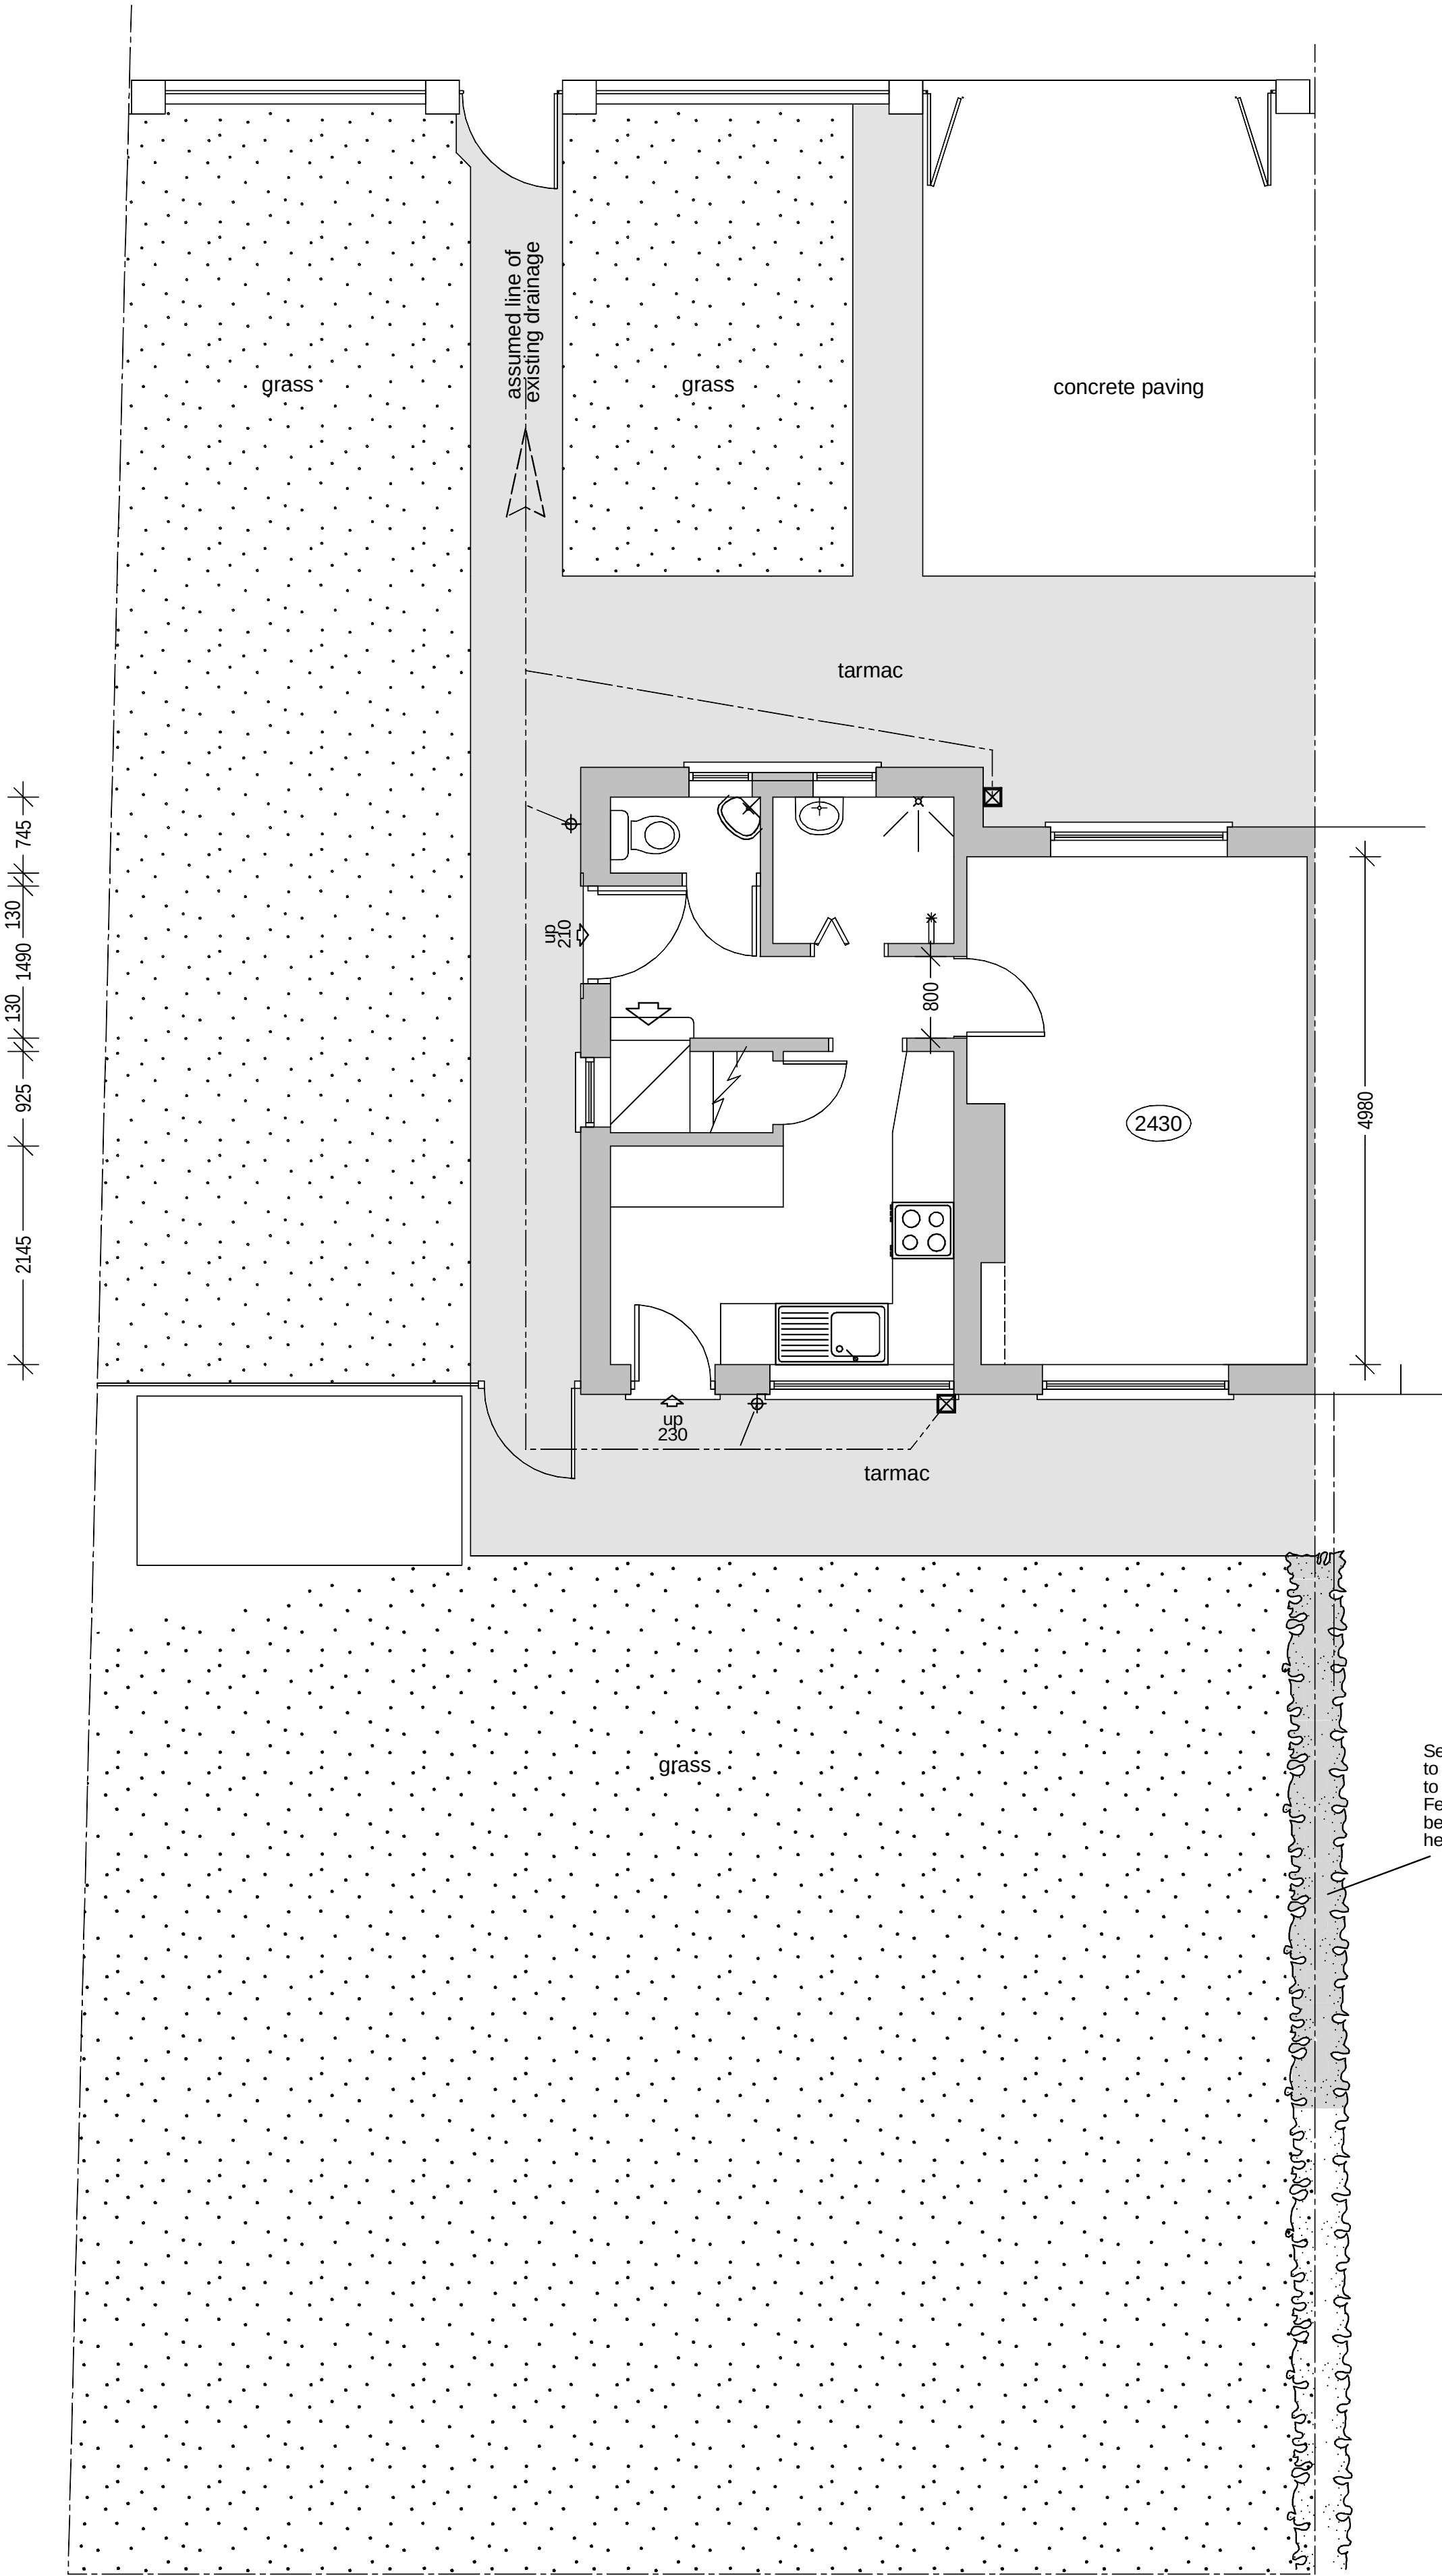


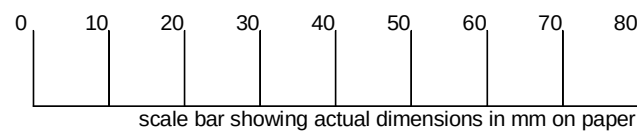

existing ground floor plan

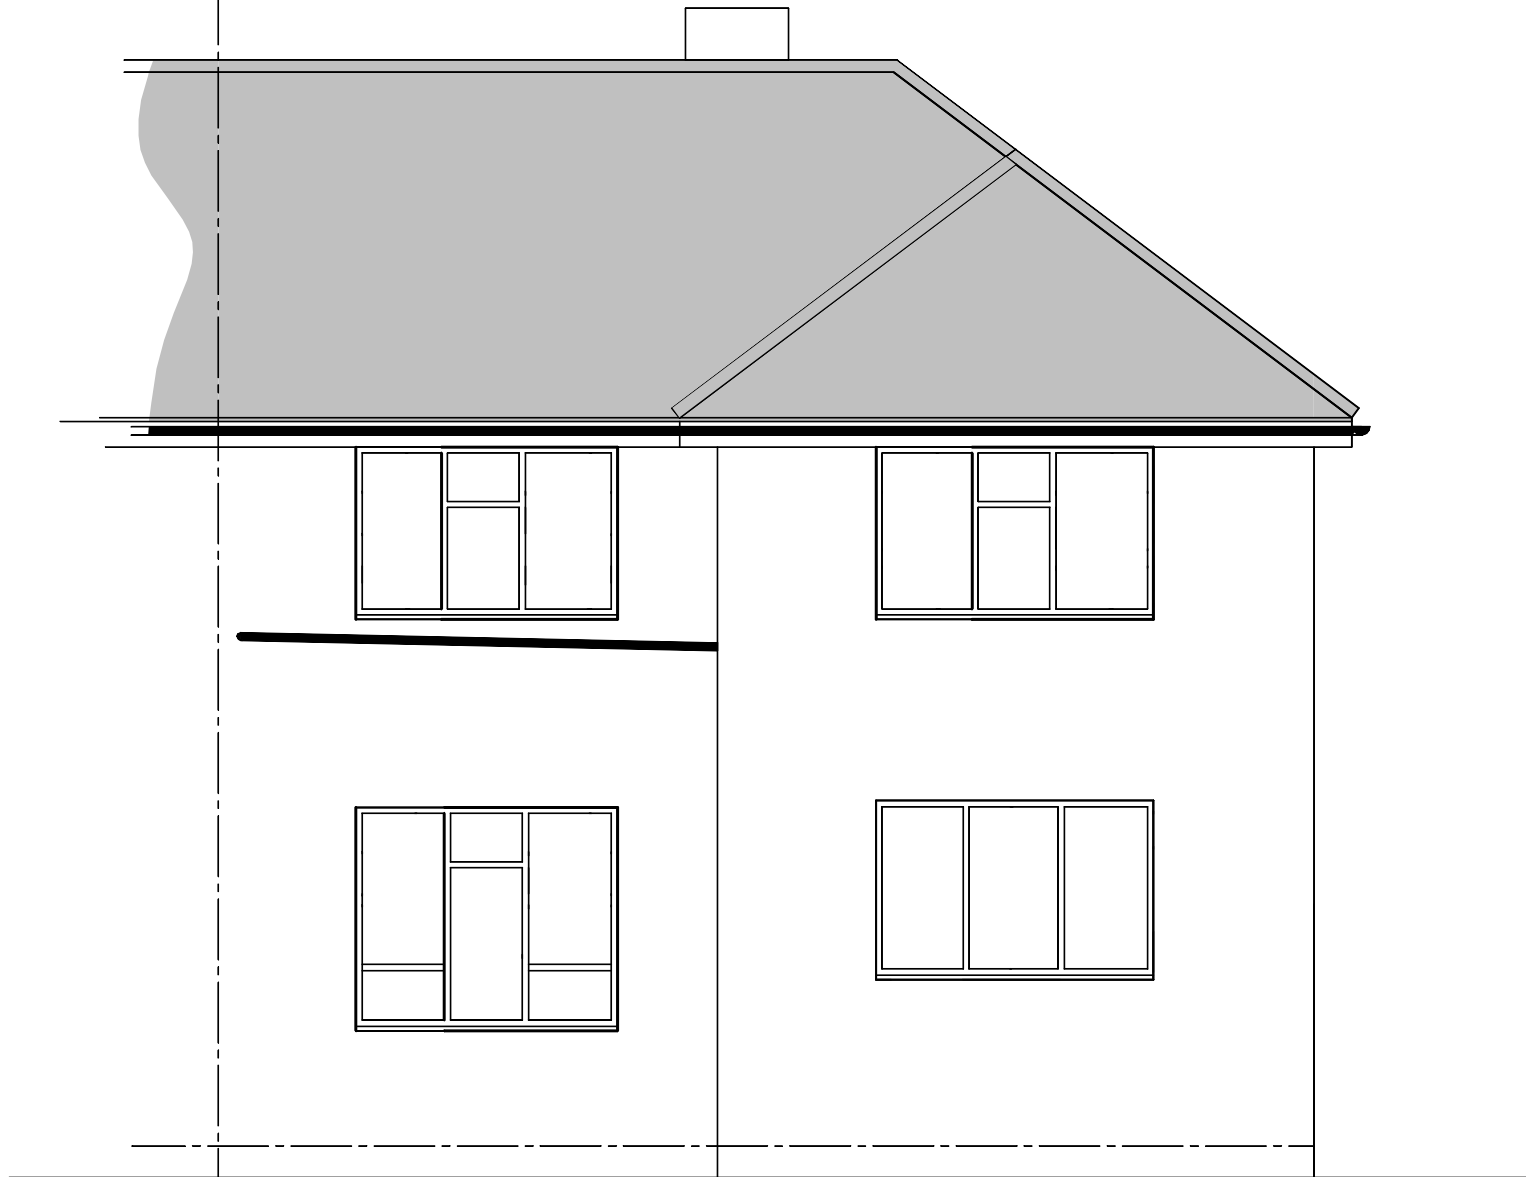


existing front elevation - north

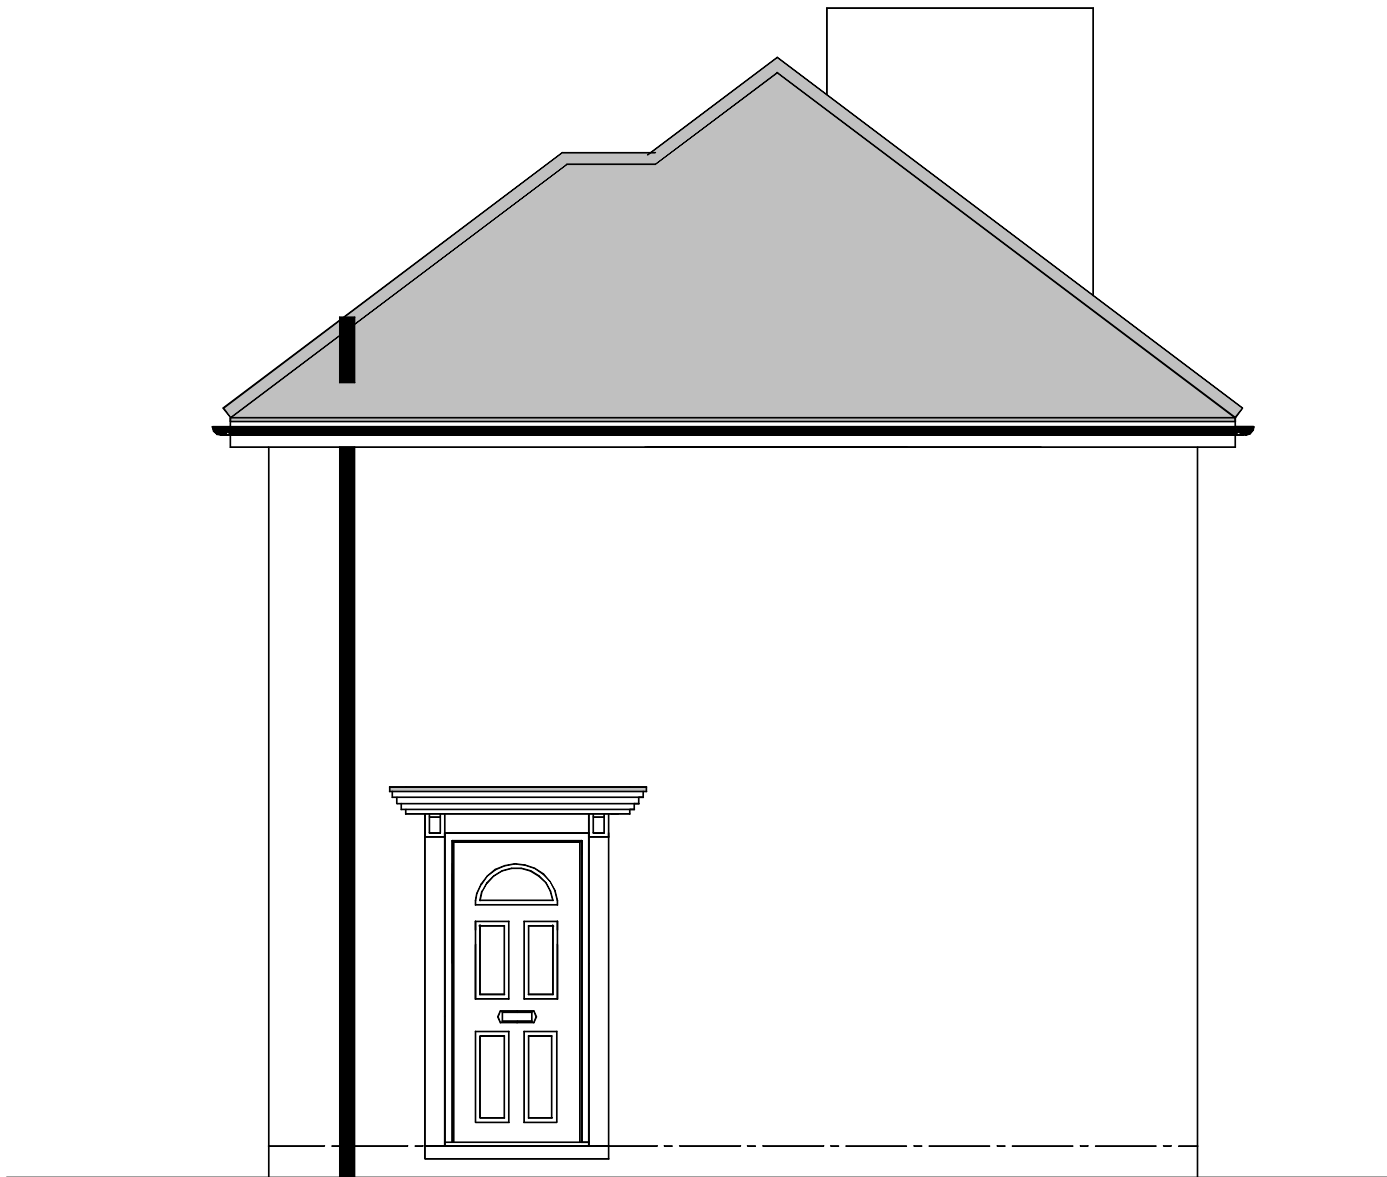


existing side elevation - west




existing rear elevation - south

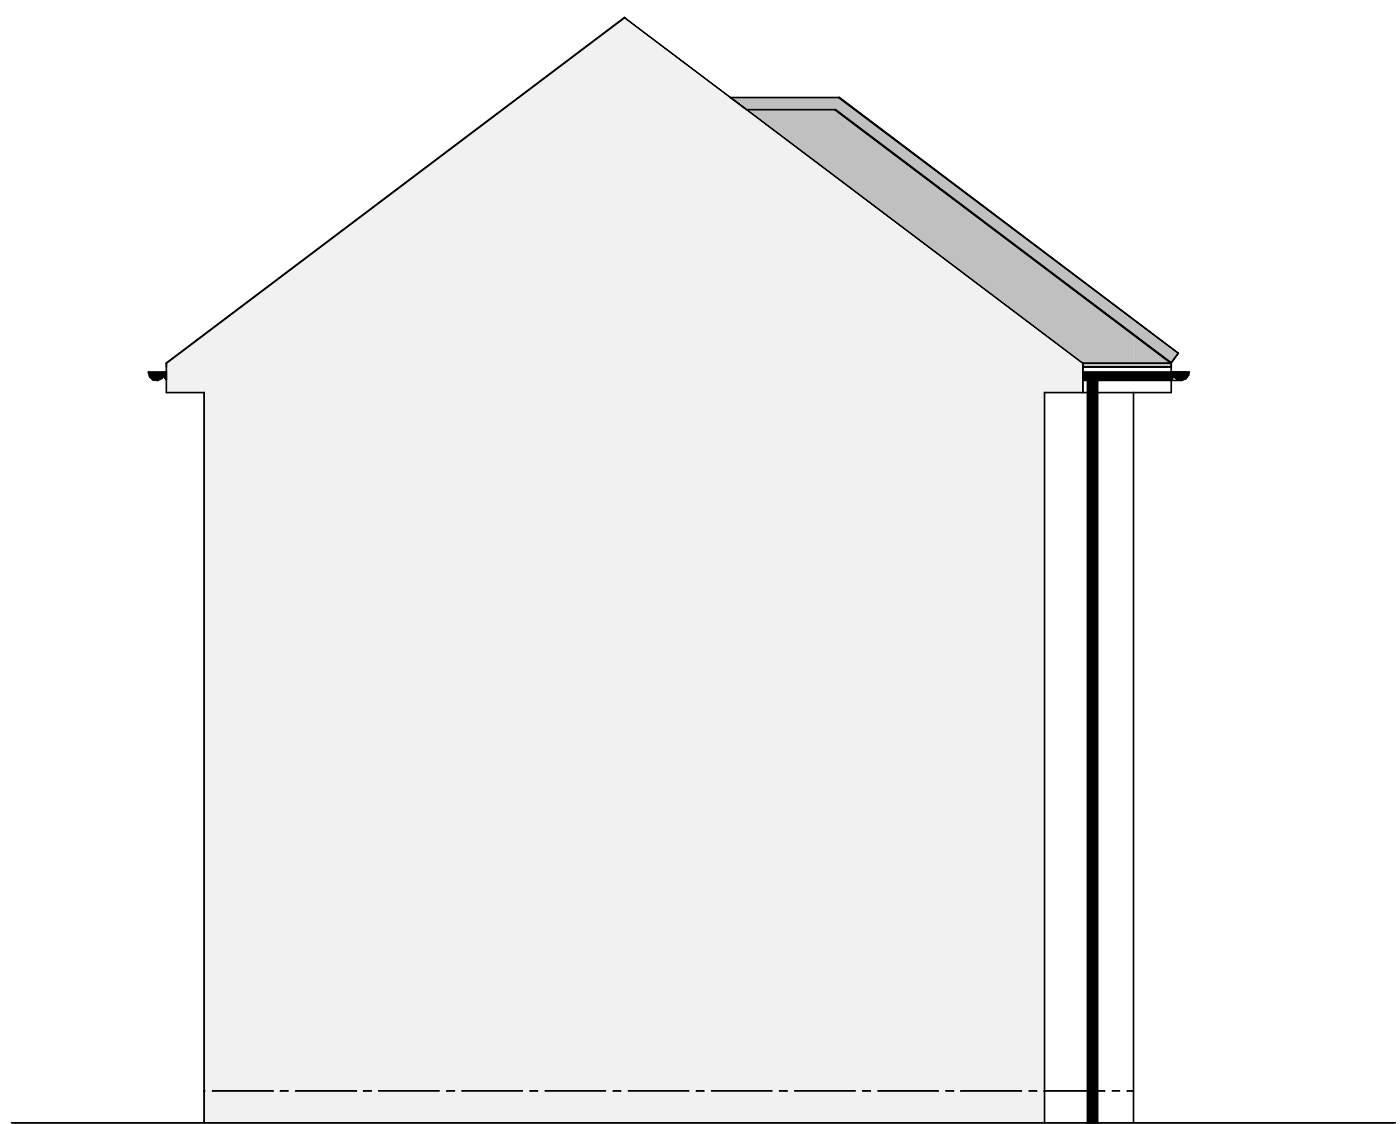

existing side elevation - east

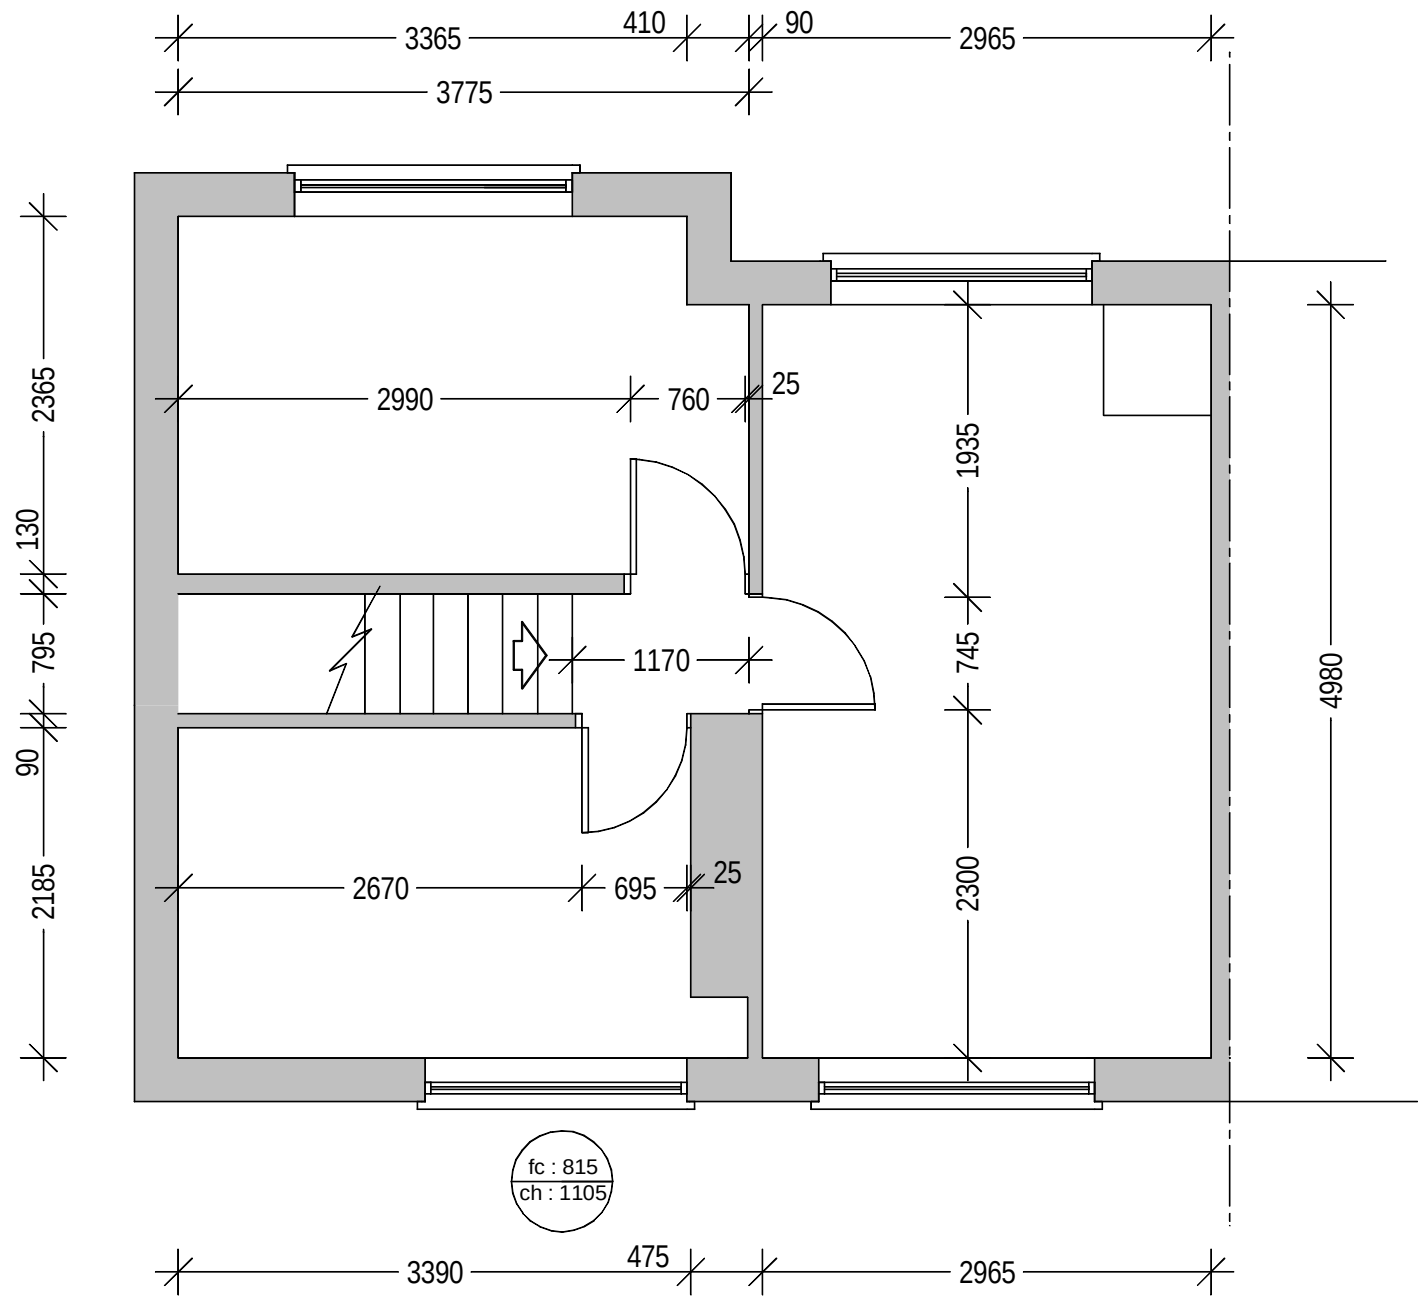

existing first floor plan

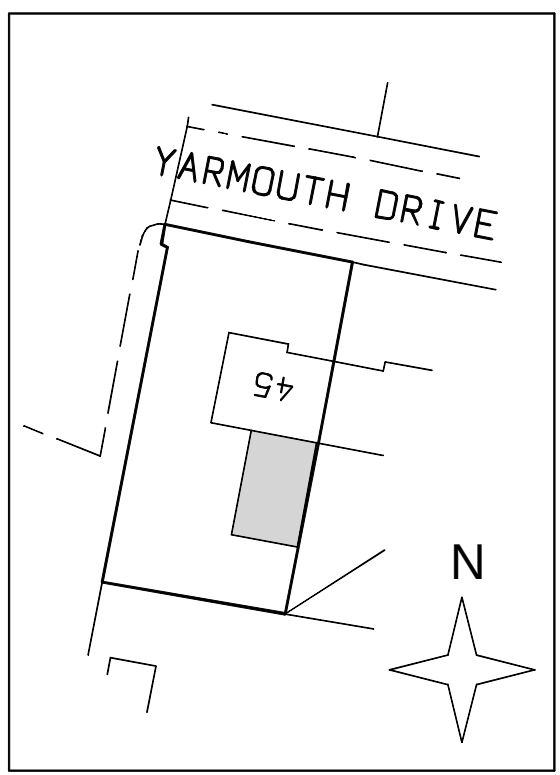

block plan 1:500

CLIENT Wythenshawe Community Housing Group		
PROJECT EXTENSION & ADAPTATIONS		
LOCATION 45 YARMOUTH DRIVE WYTHENSHAWE		
TITLE EXISTING PLANS & ELEVATIONS		
SCALE + PAPER SIZE 1:50 @ A1	DATE DEC '22	DRAWN BY JRM
JOB NO 1314	DRAWING NO 4	REVISION .

HEATON DESIGN LTD
ARCHITECTURAL DESIGN
153 WOODSMOOR LANE
WOODSMOOR
STOCKPORT
CHESHIRE
SK3 8TH
PHONE + FAX
0161 - 456 7766
MOBILE
07973 - 208126
EMAIL
info@heatondesign.com