




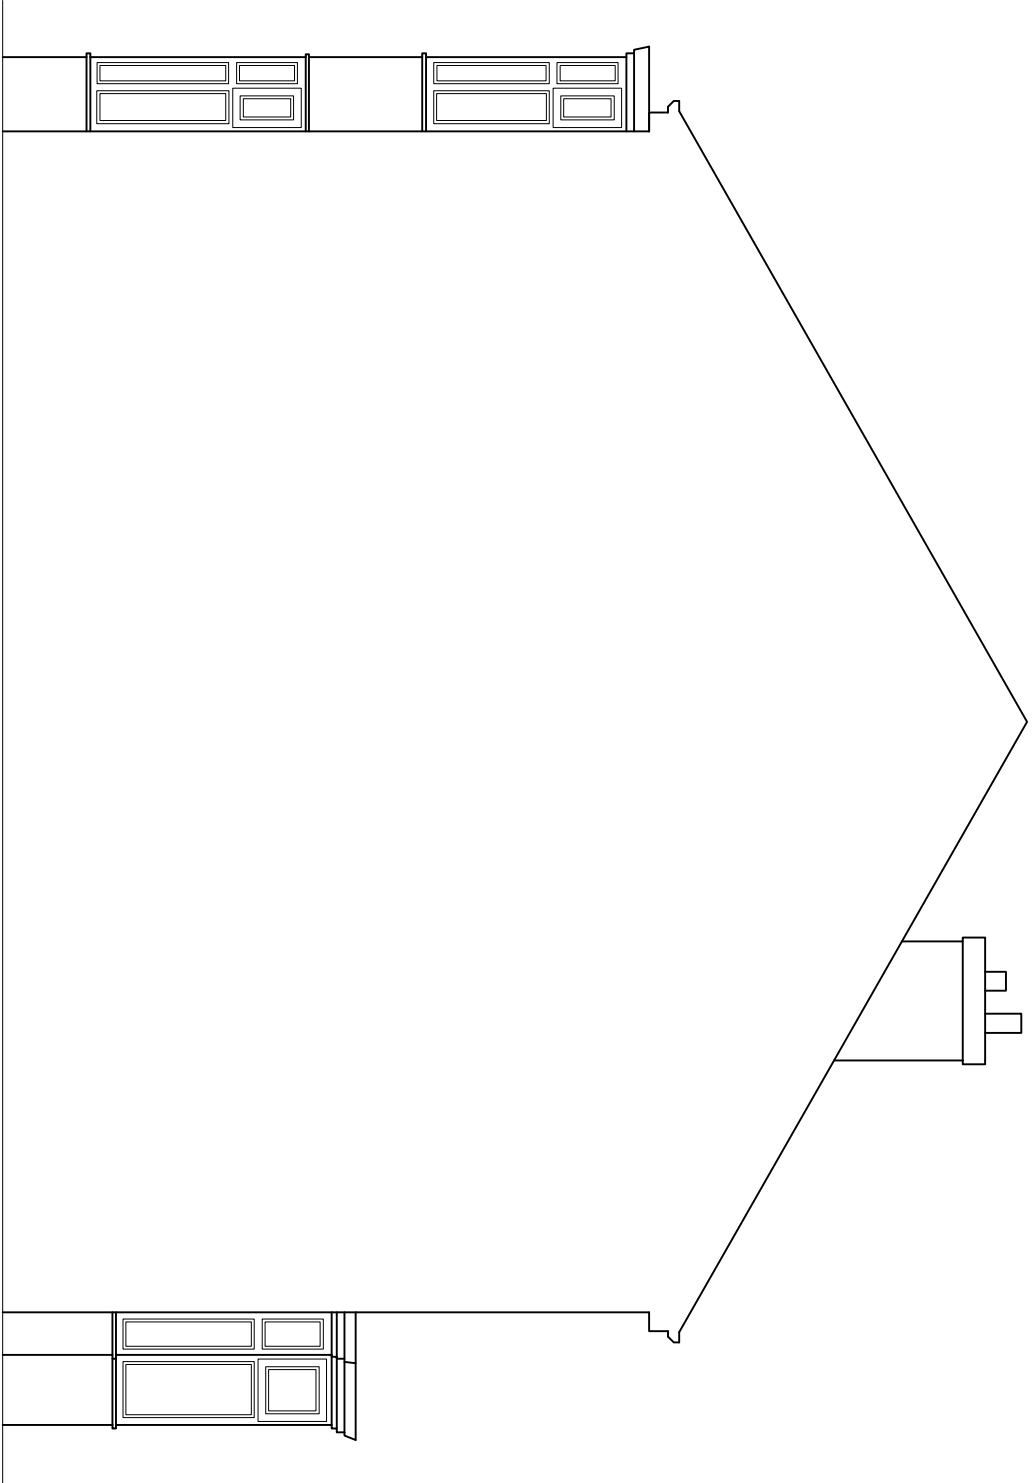


EXISTING RIGHT SIDE ELEVATION
(SCALE 1:50)

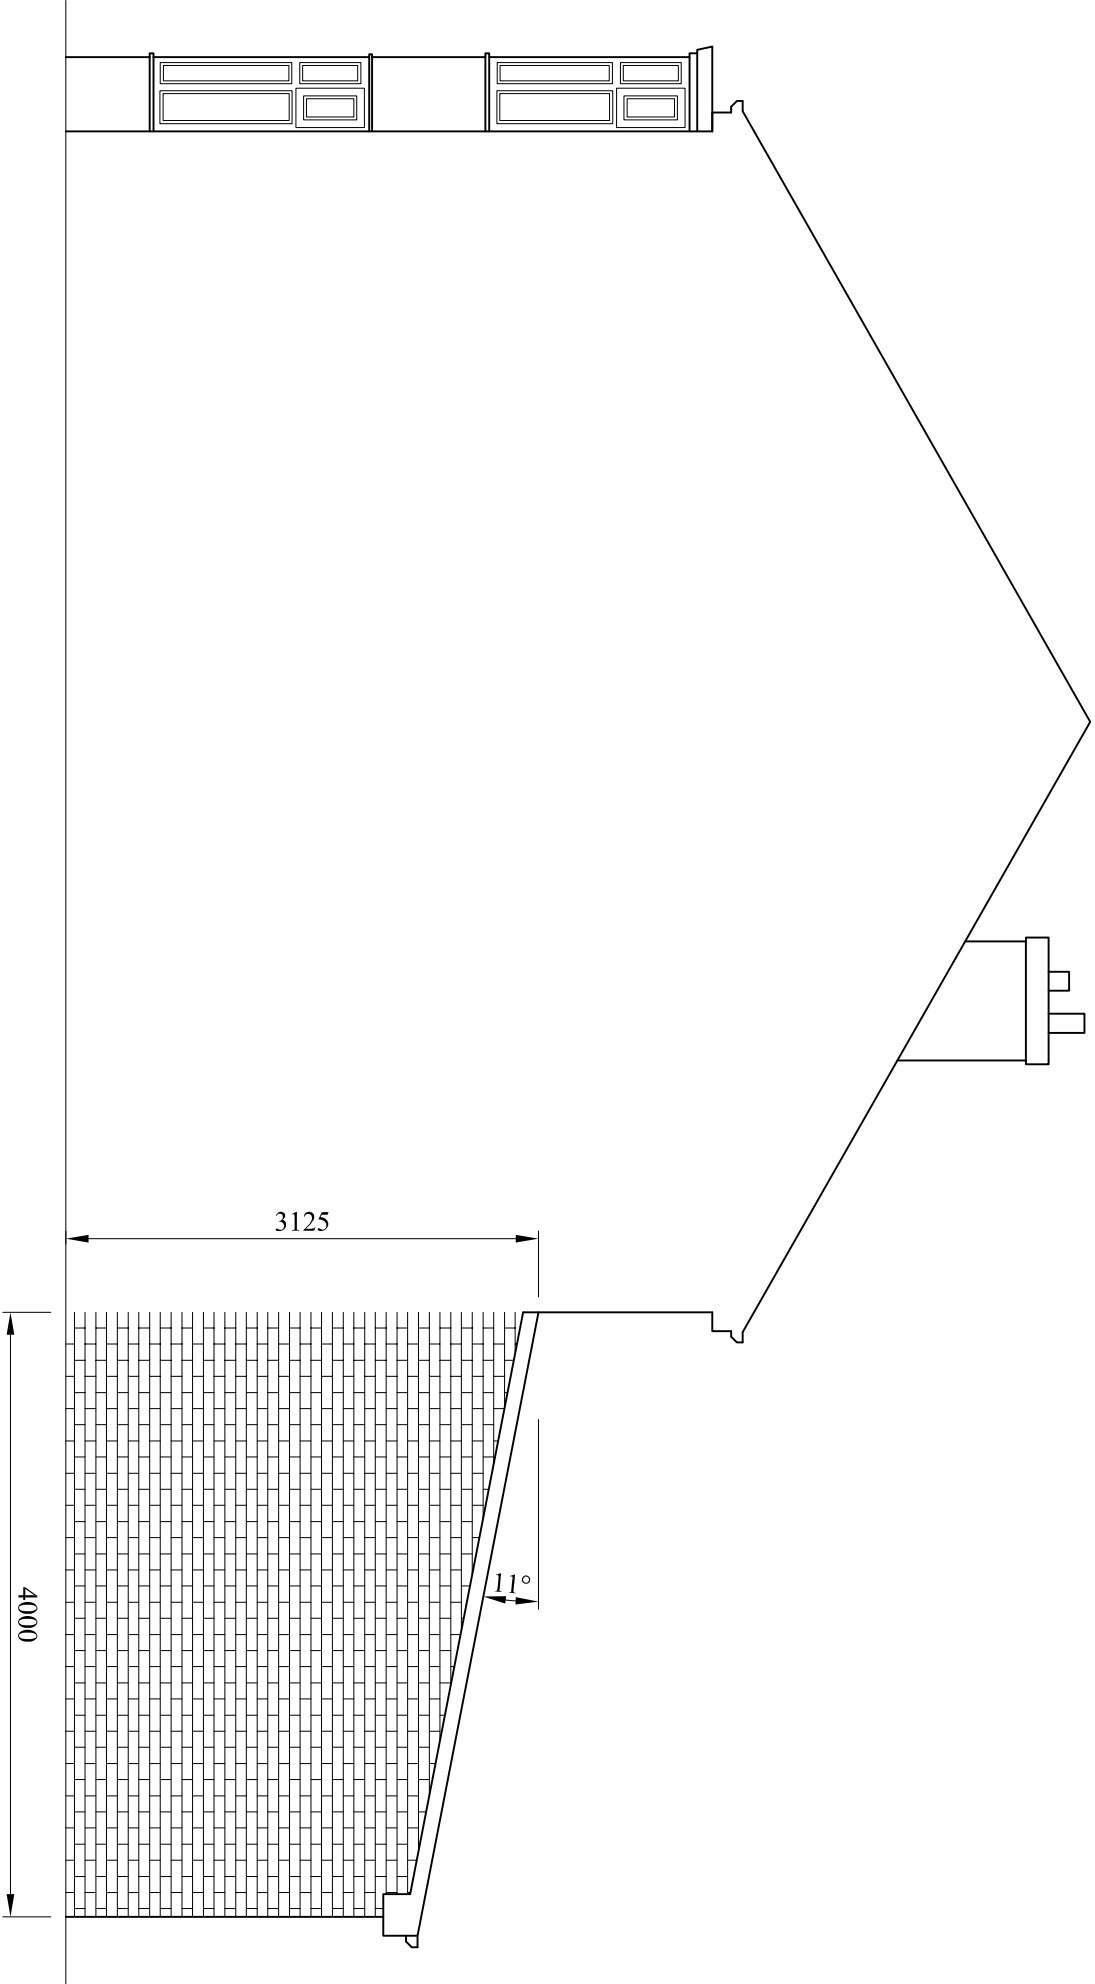


PROPOSED RIGHT SIDE ELEVATION
(SCALE 1:50)

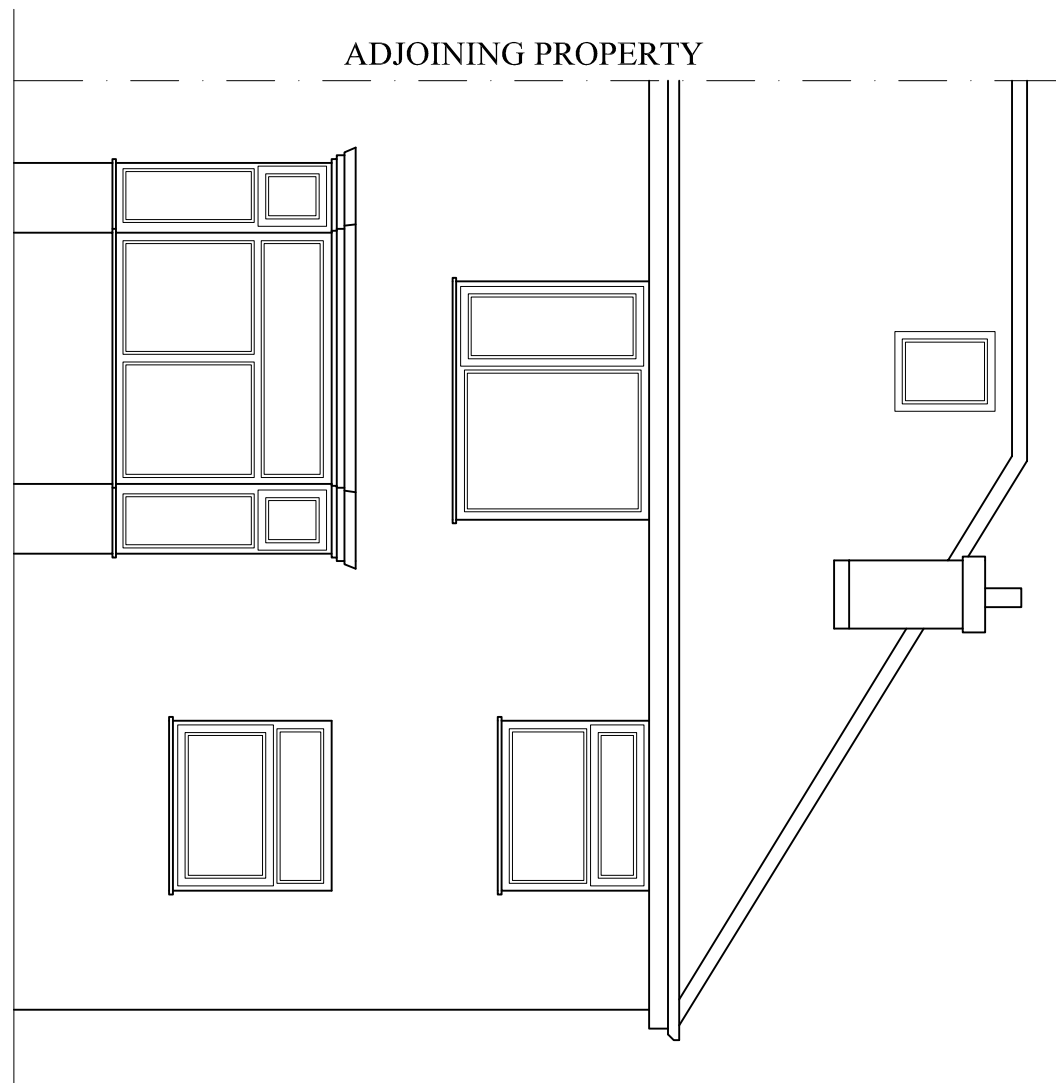


EXISTING REAR ELEVATION
(SCALE 1:50)

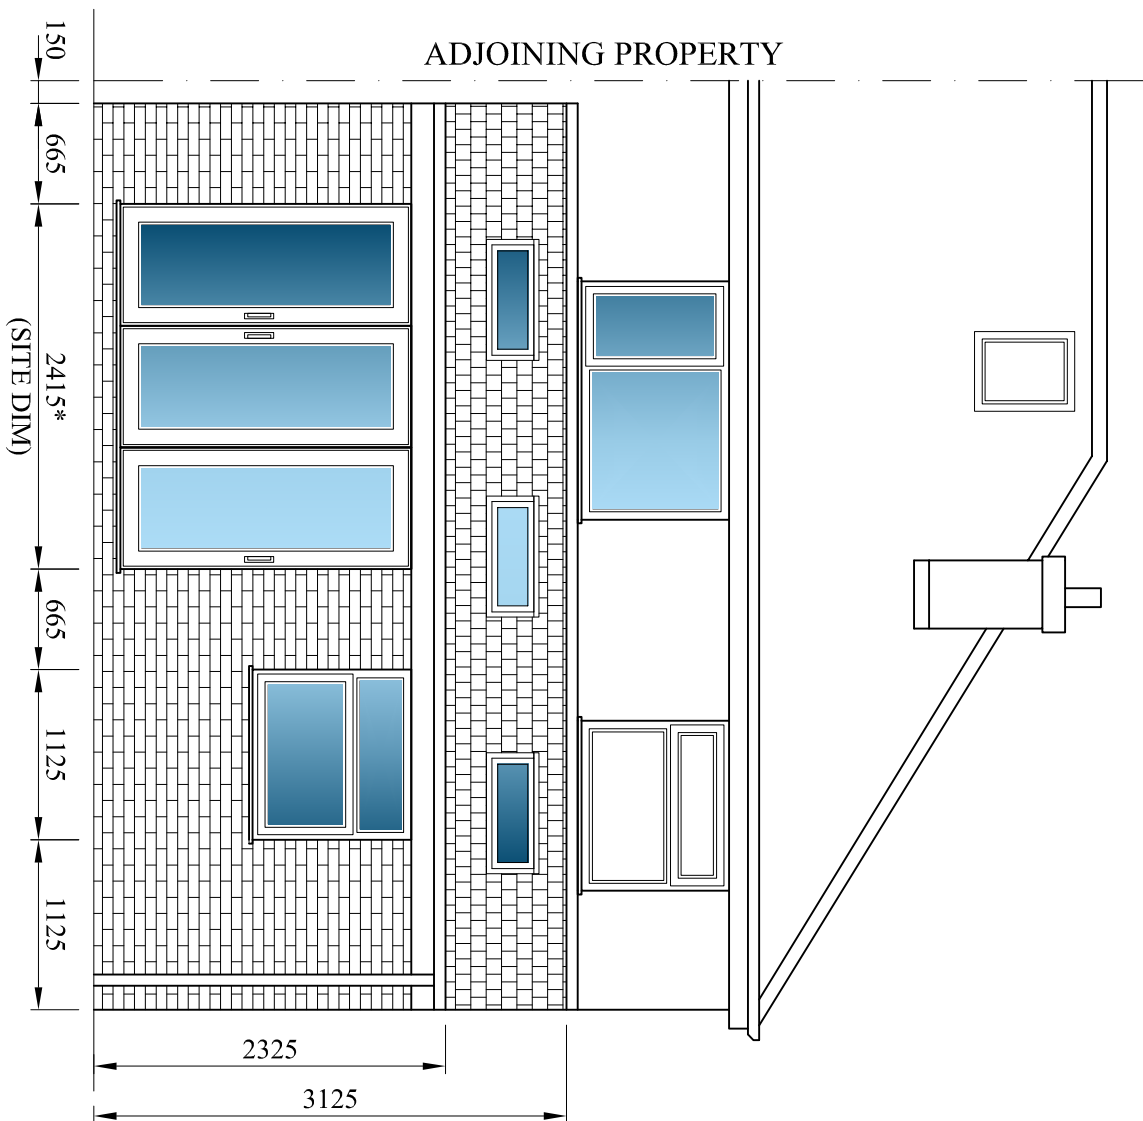


PROPOSED REAR ELEVATION
(SCALE 1:50)

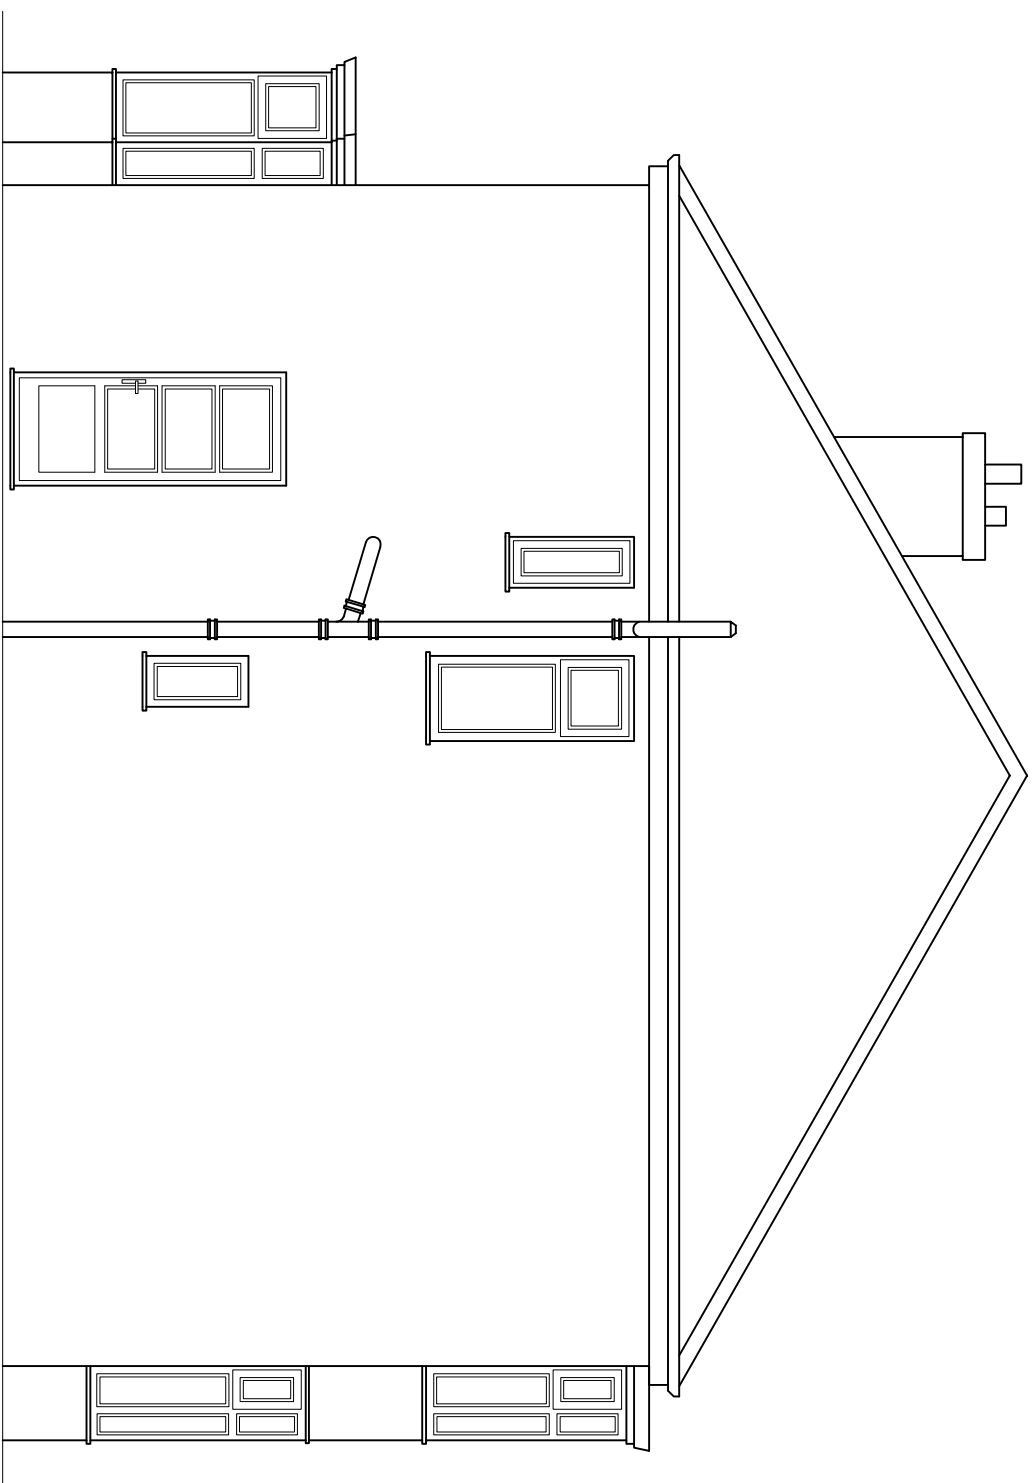

EXISTING LEFT SIDE ELEVATION
(SCALE 1:50)

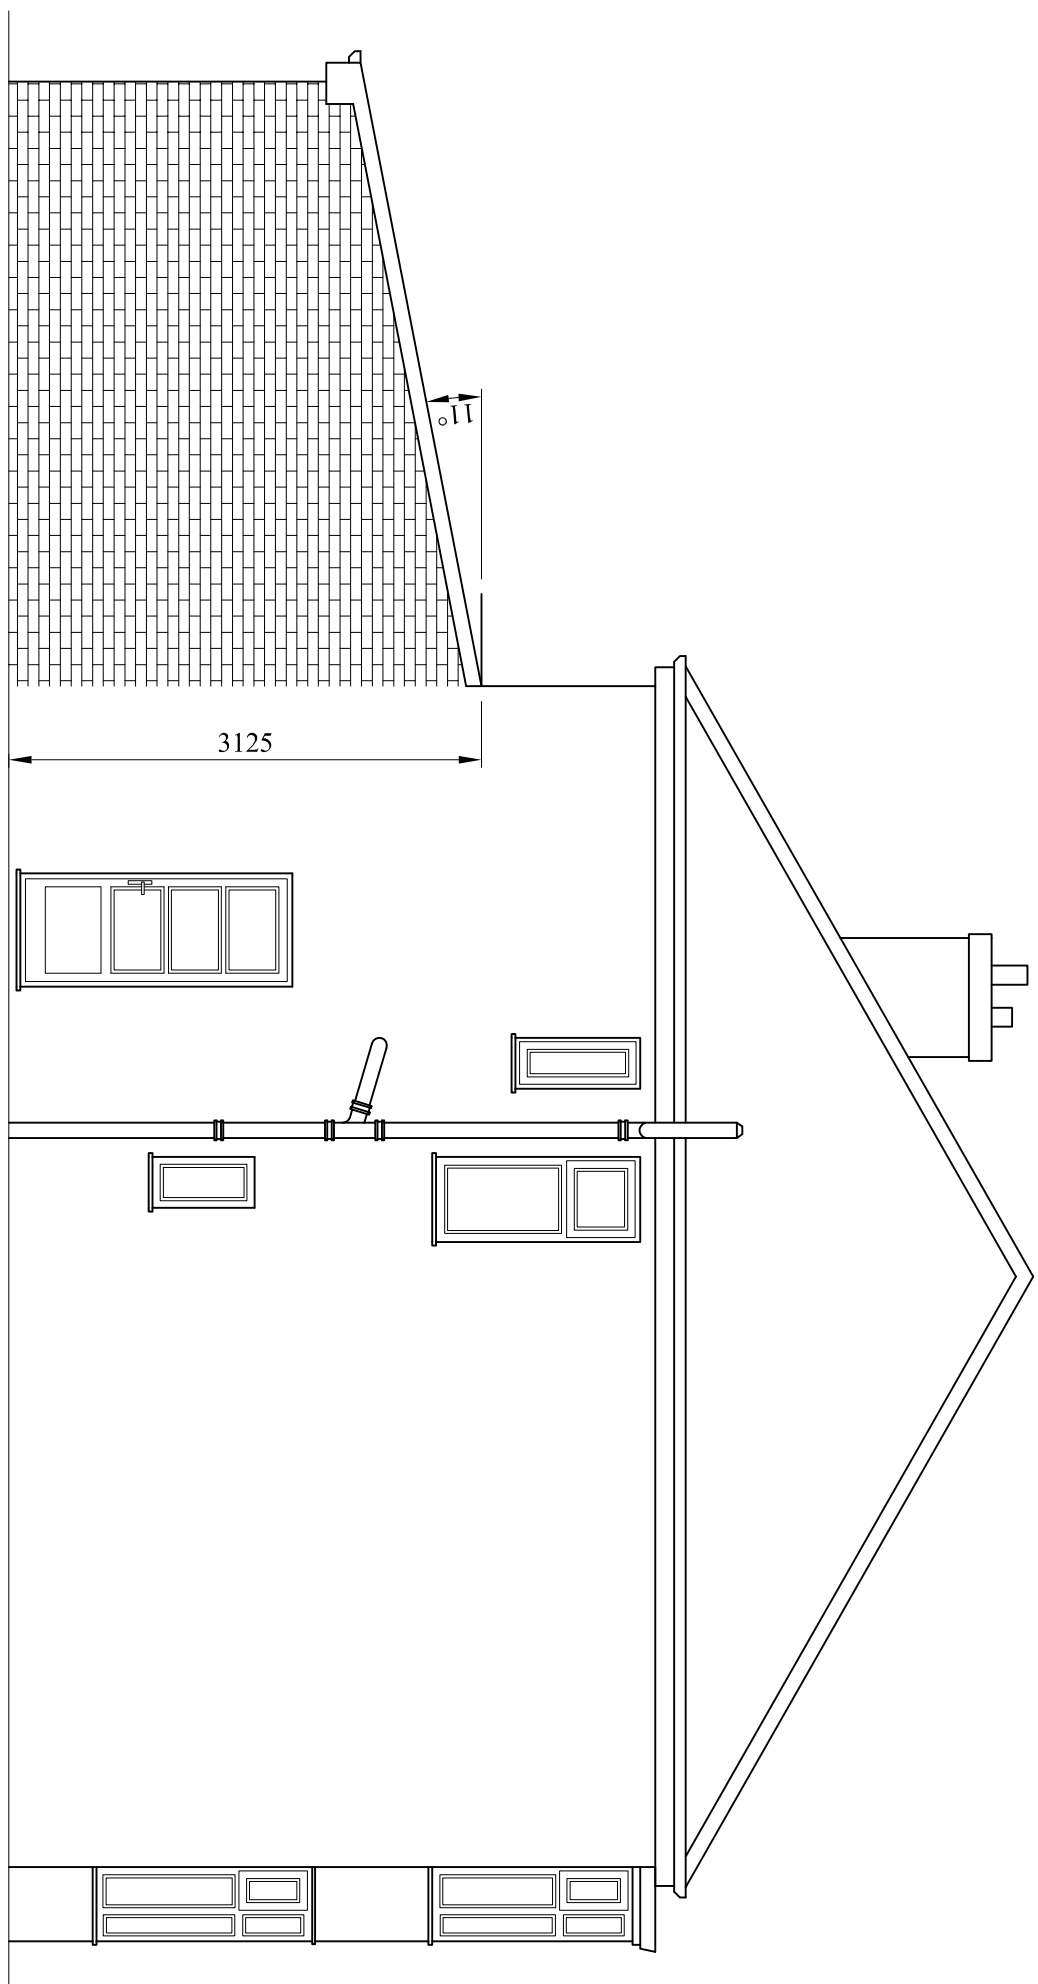

PROPOSED LEFT SIDE ELEVATION
(SCALE 1:50)

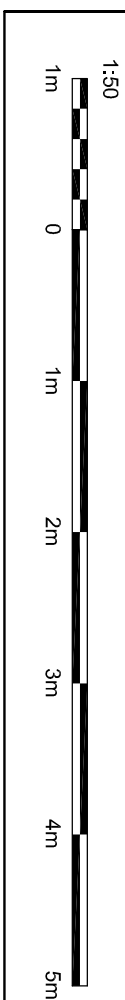

A		20.11.22	ISSUED FOR PLANNING APPROVAL	
DRAWING STATUS		PLANNING APPROVAL		
PROJECT		891 KINGSWAY EAST DISBURY		
TITLE		SINGLE STOREY REAR EXTENSION		
SCALE & SIZE		1:50 @ A1 UNO		
PROJECT No.		KW-001	DRAWING No.	002
				REV:
				A