



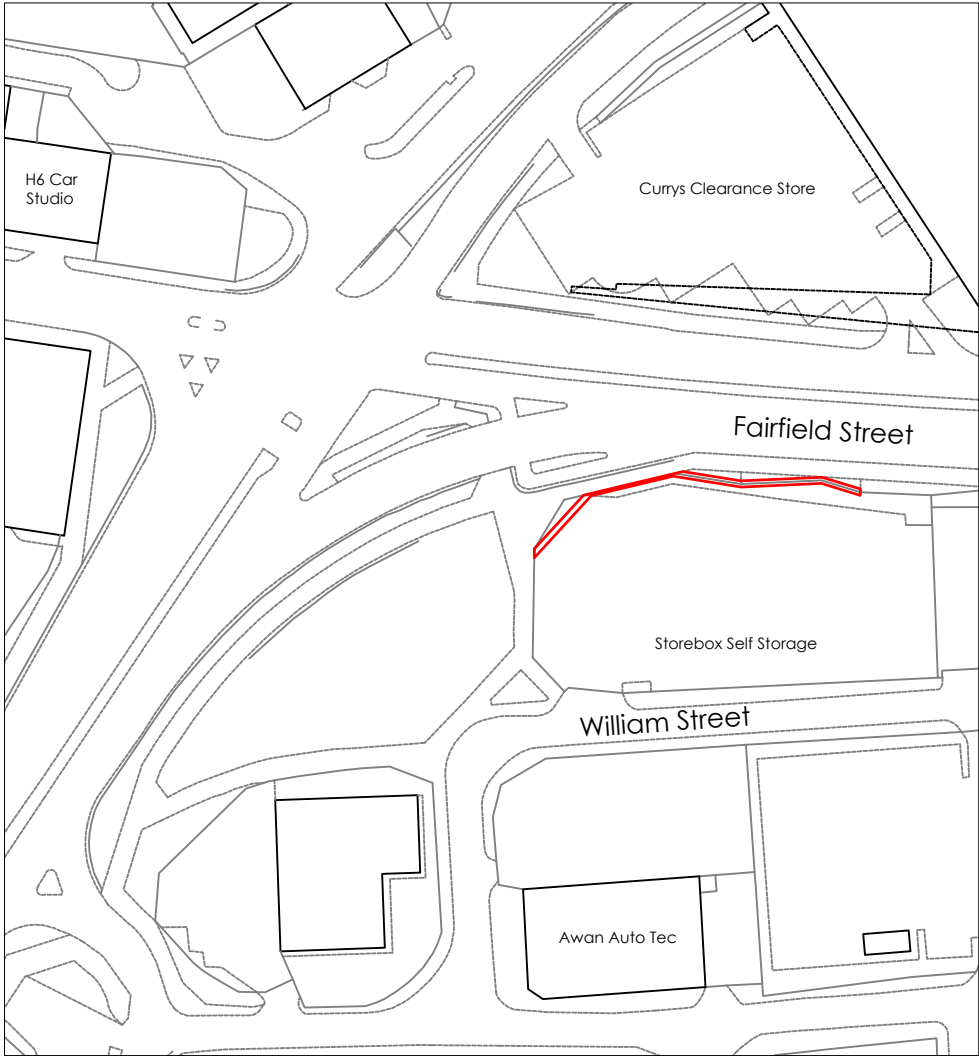

Crown copyright and database rights (2022) OS (100063368)

 

Title
Site Location Plan

Address
Land and buildings on the north side
of William Street, Manchester, M12 6FB



Client

Job No. 11685
Issued 06/12/22


Scale
1:1250 @ A3

Key
1. Site Boundary

All information is to be checked on
site for accuracy and fit. Only
drawings with WD status with the
most recent revision are to be used
for construction.

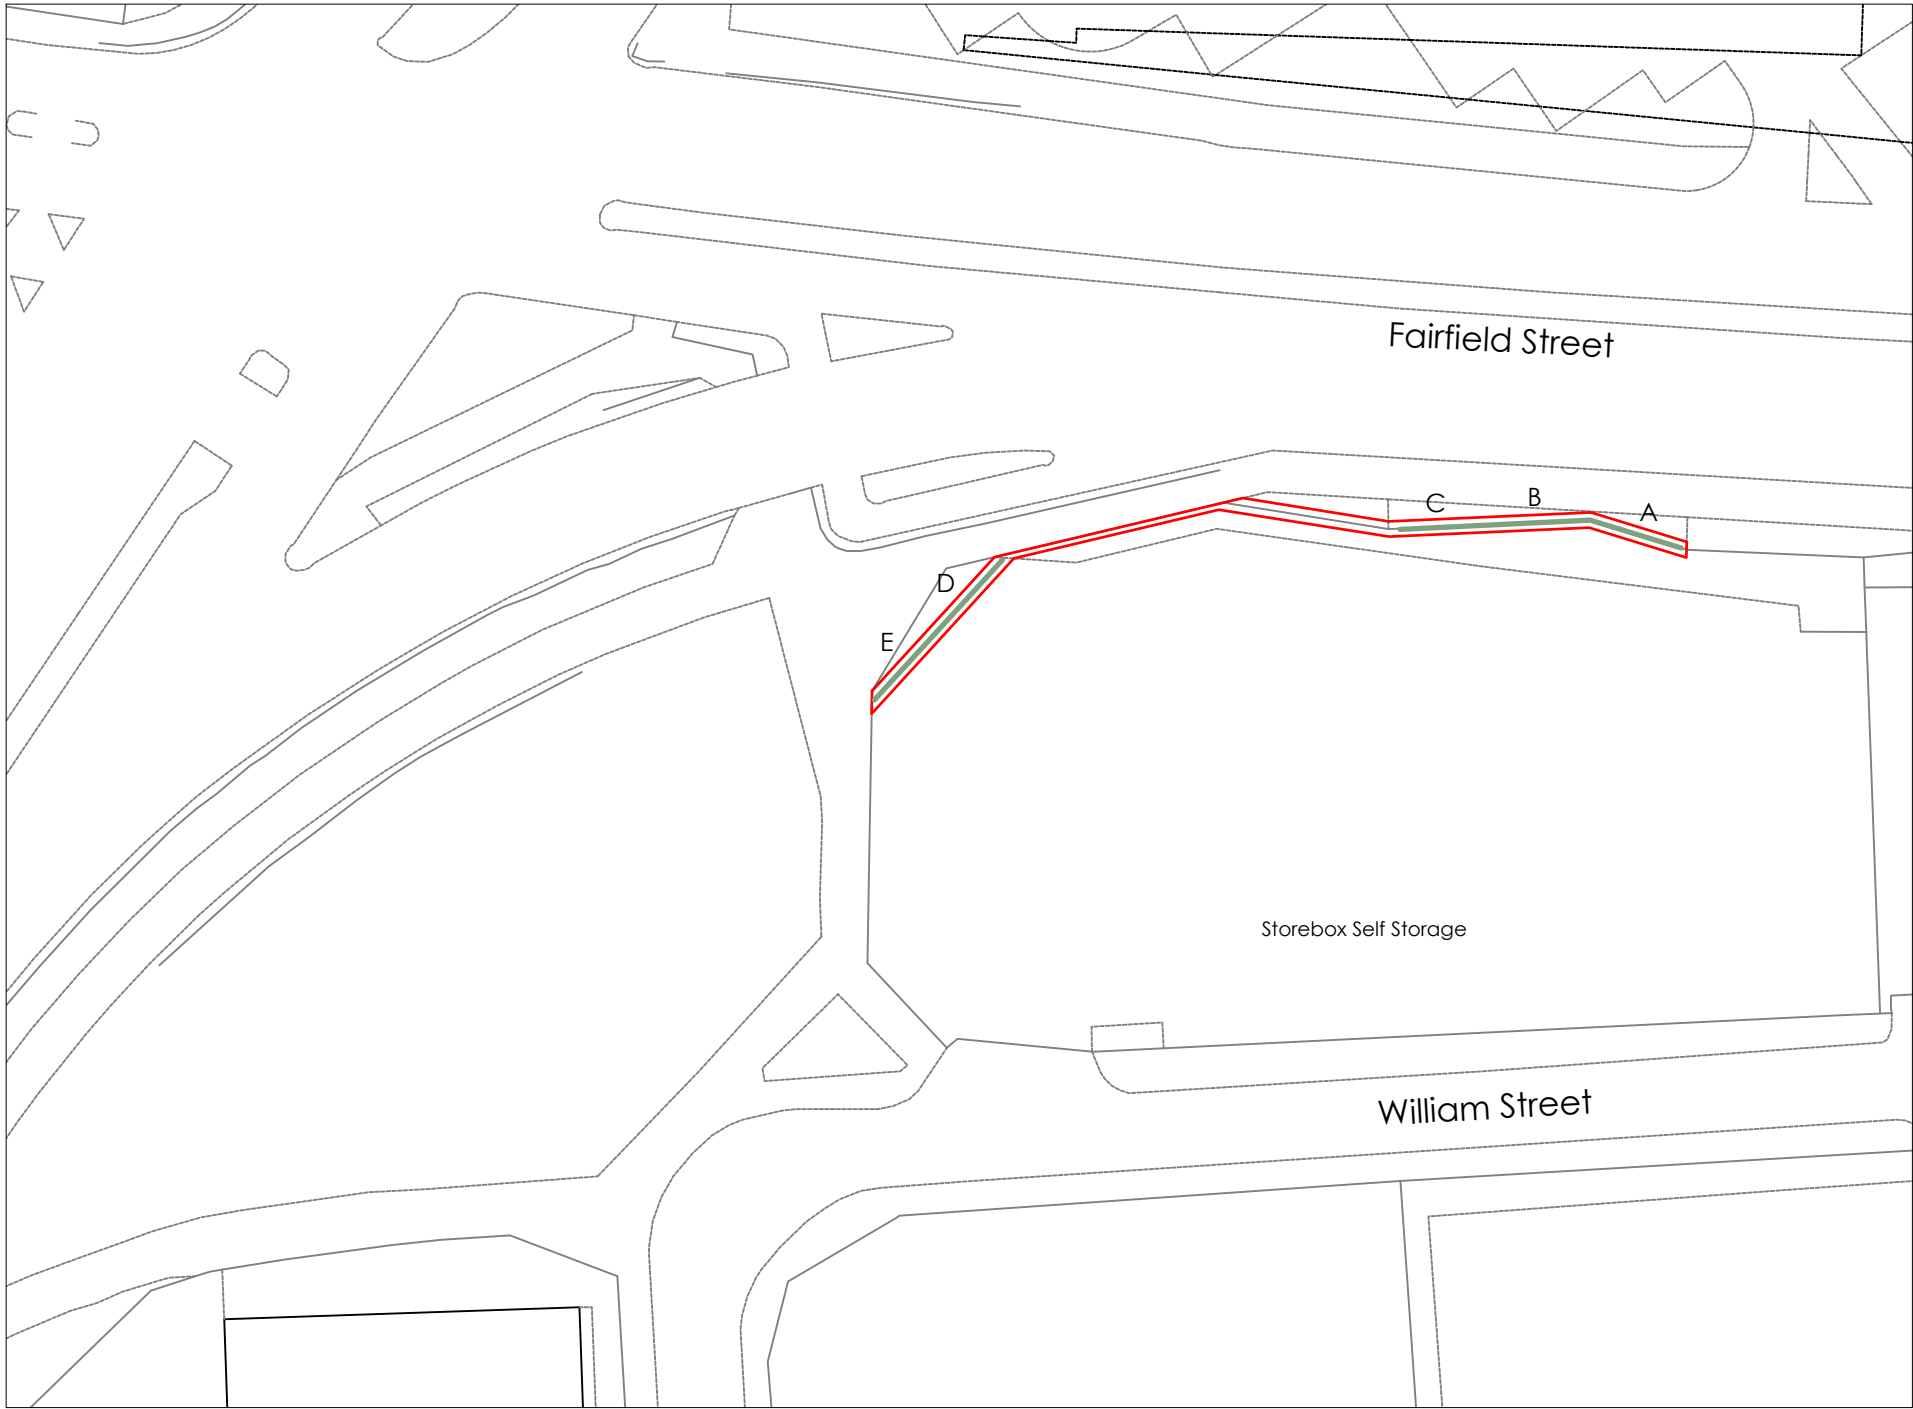 

Crown copyright and database rights (2022) OS (100063368)

 

Title
Existing Site Plan

Address
Land and buildings on the north side
of William Street, Manchester, M12 6FB

Client



Job No.
11685

Issued
06/12/22


Scale
1:500 @ A3

- Key**
- 1. Site Boundary
 - 2. Existing Illuminated Advertising Panel to be Removed

All information is to be checked on site for accuracy and fit. Only drawings with WD status with the most recent revision are to be used for construction.

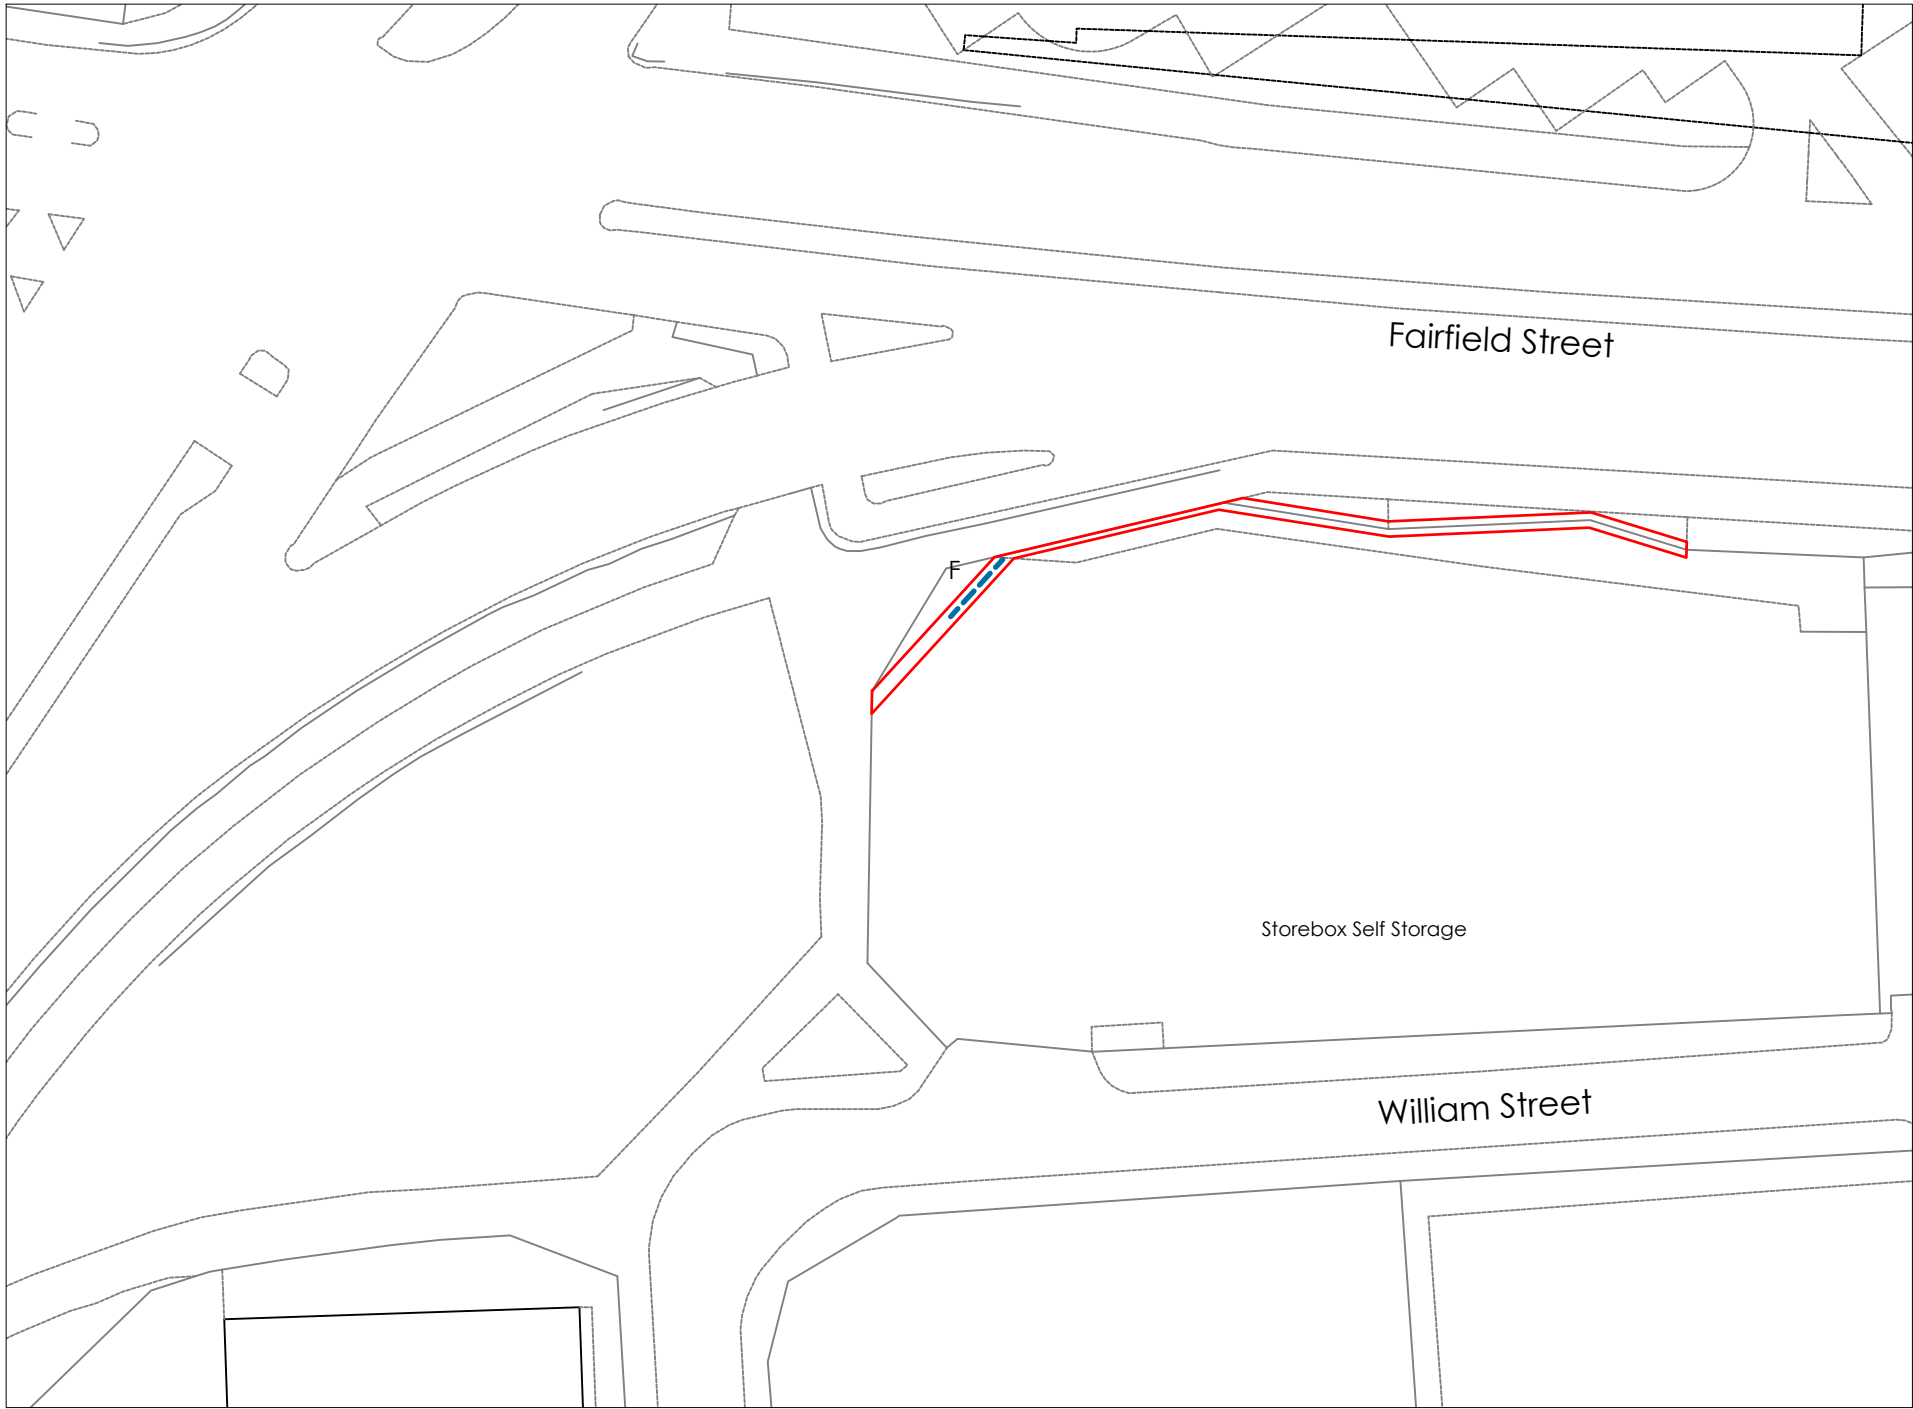 

Crown copyright and database rights (2022) OS (100063368)

 

Title
Proposed Site Plan

Address
Land and buildings on the north side
of William Street, Manchester, M12 6FB

Client

Job No.
11685


Issued
06/12/22

Scale
1:500 @ A3


Key

—	1. Site Boundary
- - -	2. Proposed Digital Display


All information is to be checked on
site for accuracy and fit. Only
drawings with WD status with the
most recent revision are to be used
for construction.

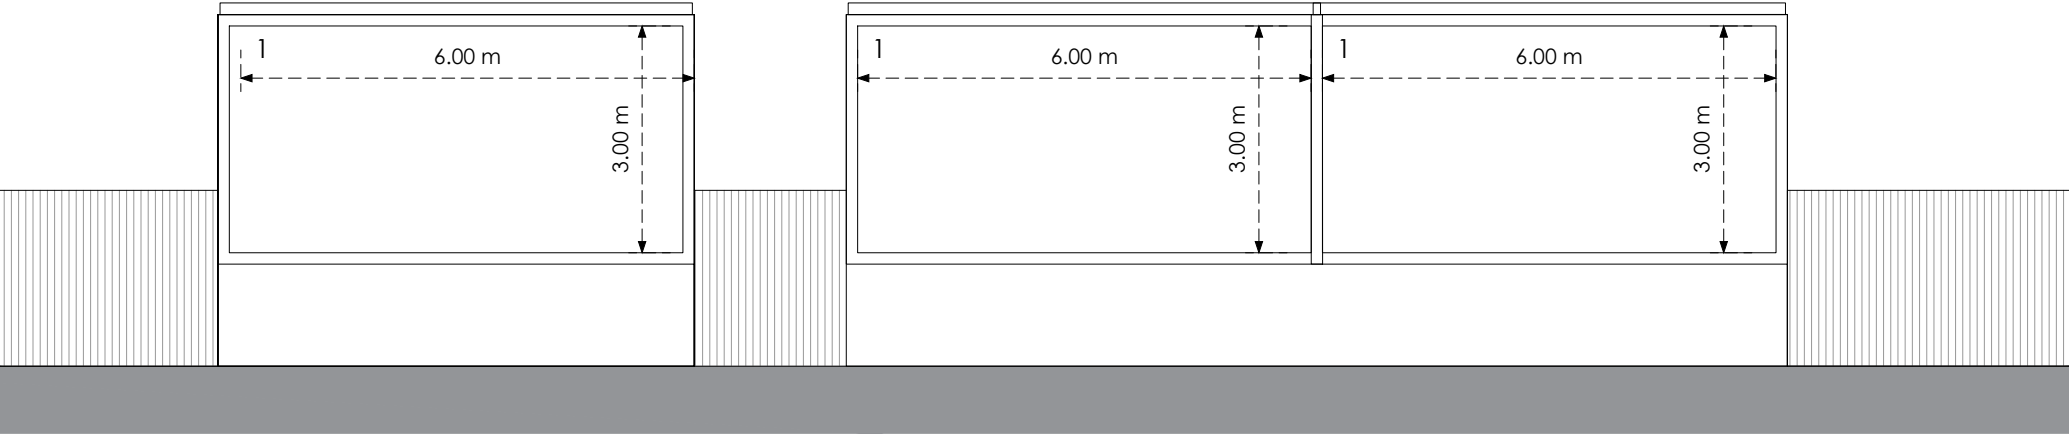

Front Panels A, B & C

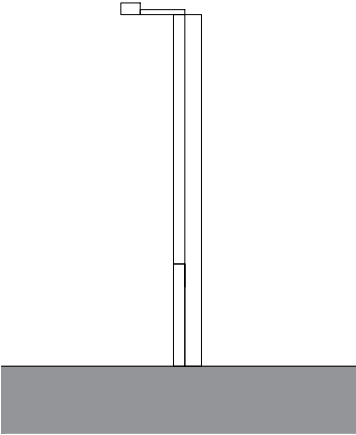


Side Existing

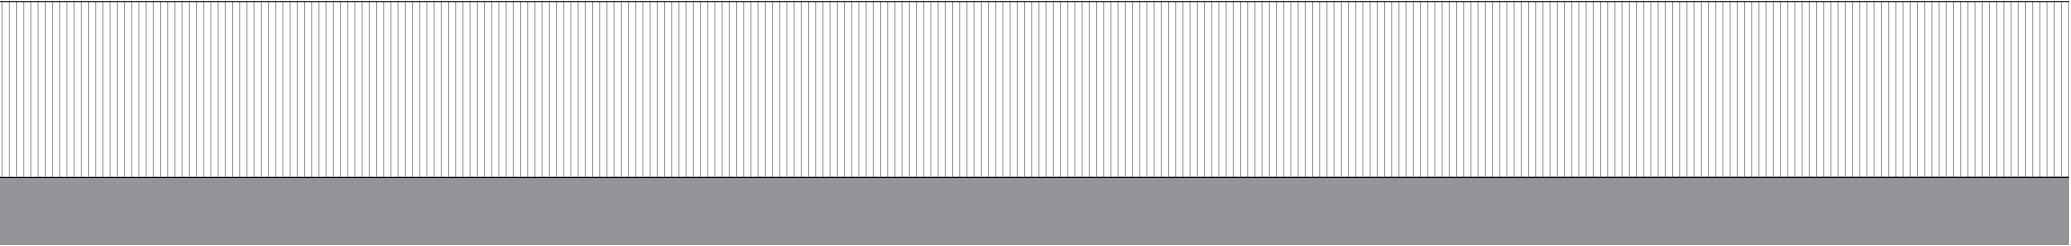

Front



Side Proposed

 

Title
Existing and Proposed Elevations

Address
Land and buildings on the north side
of William Street, Manchester, M12 6FB

Client


Job No.
11685

Issued
06/12/22


Scale
1:100 @ A3

- Key**
- 1. Existing Illuminated Advertising Panel to be Removed
 - 2. Proposed Digital Display


All information is to be checked on site for accuracy and fit. Only drawings with WD status with the most recent revision are to be used for construction.

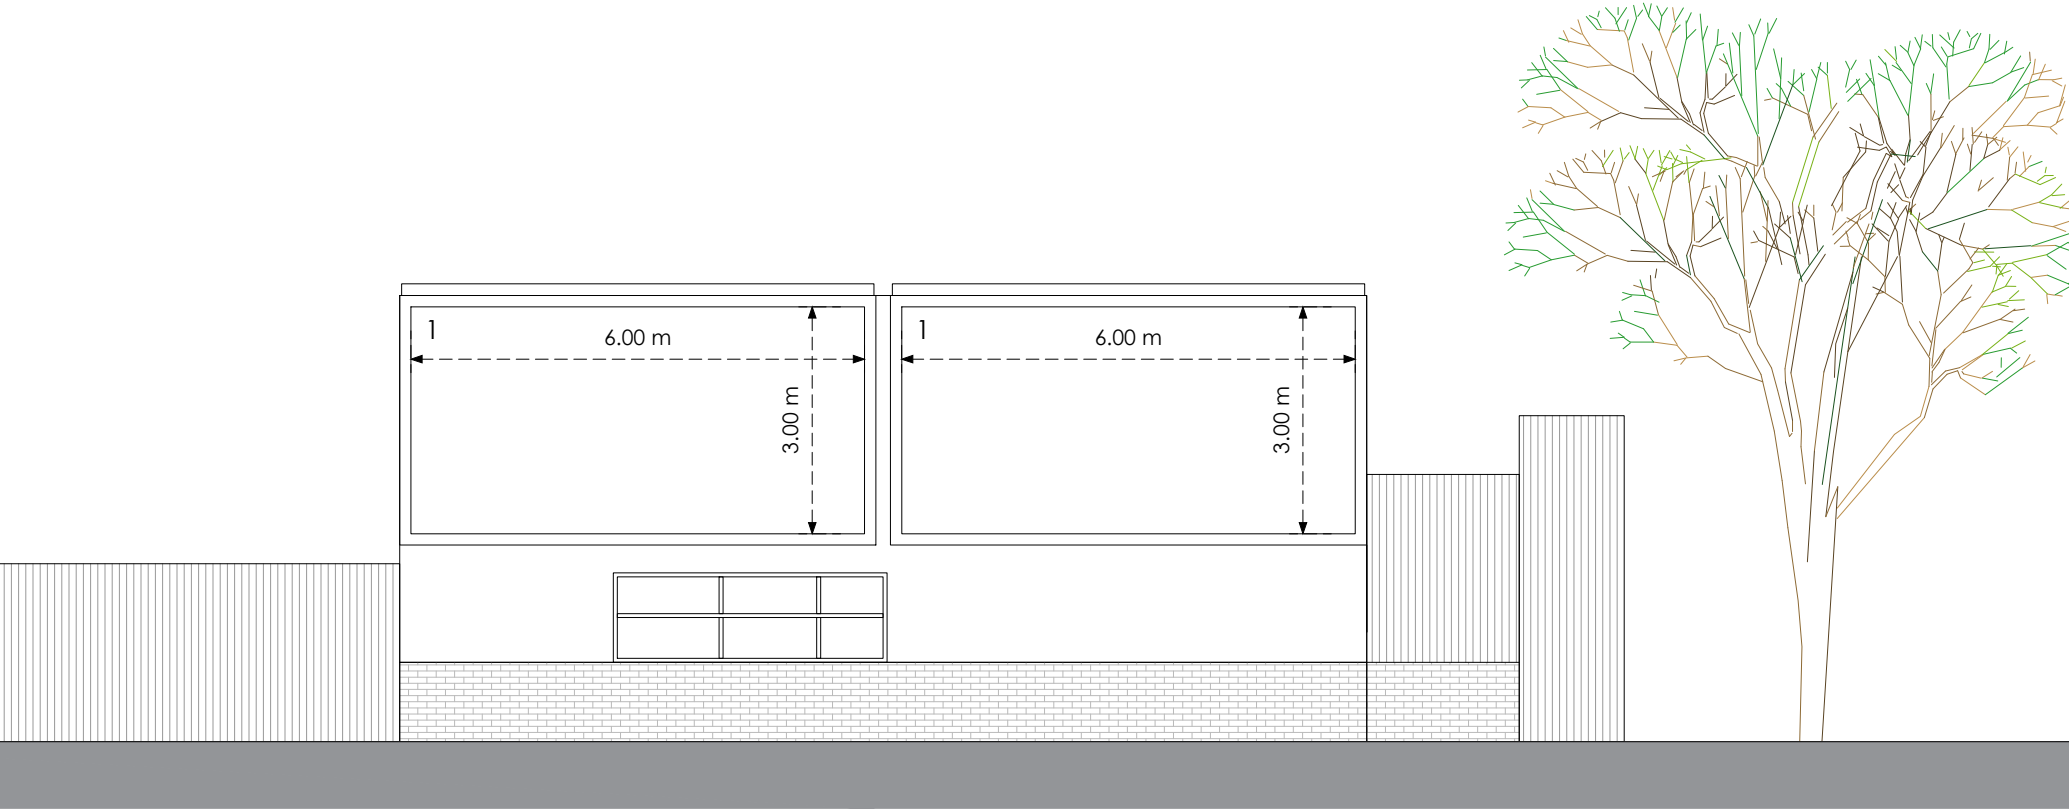


Front Panels D & E

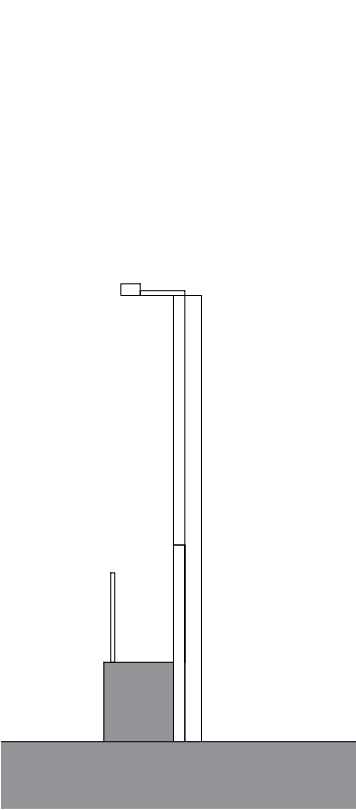

Side

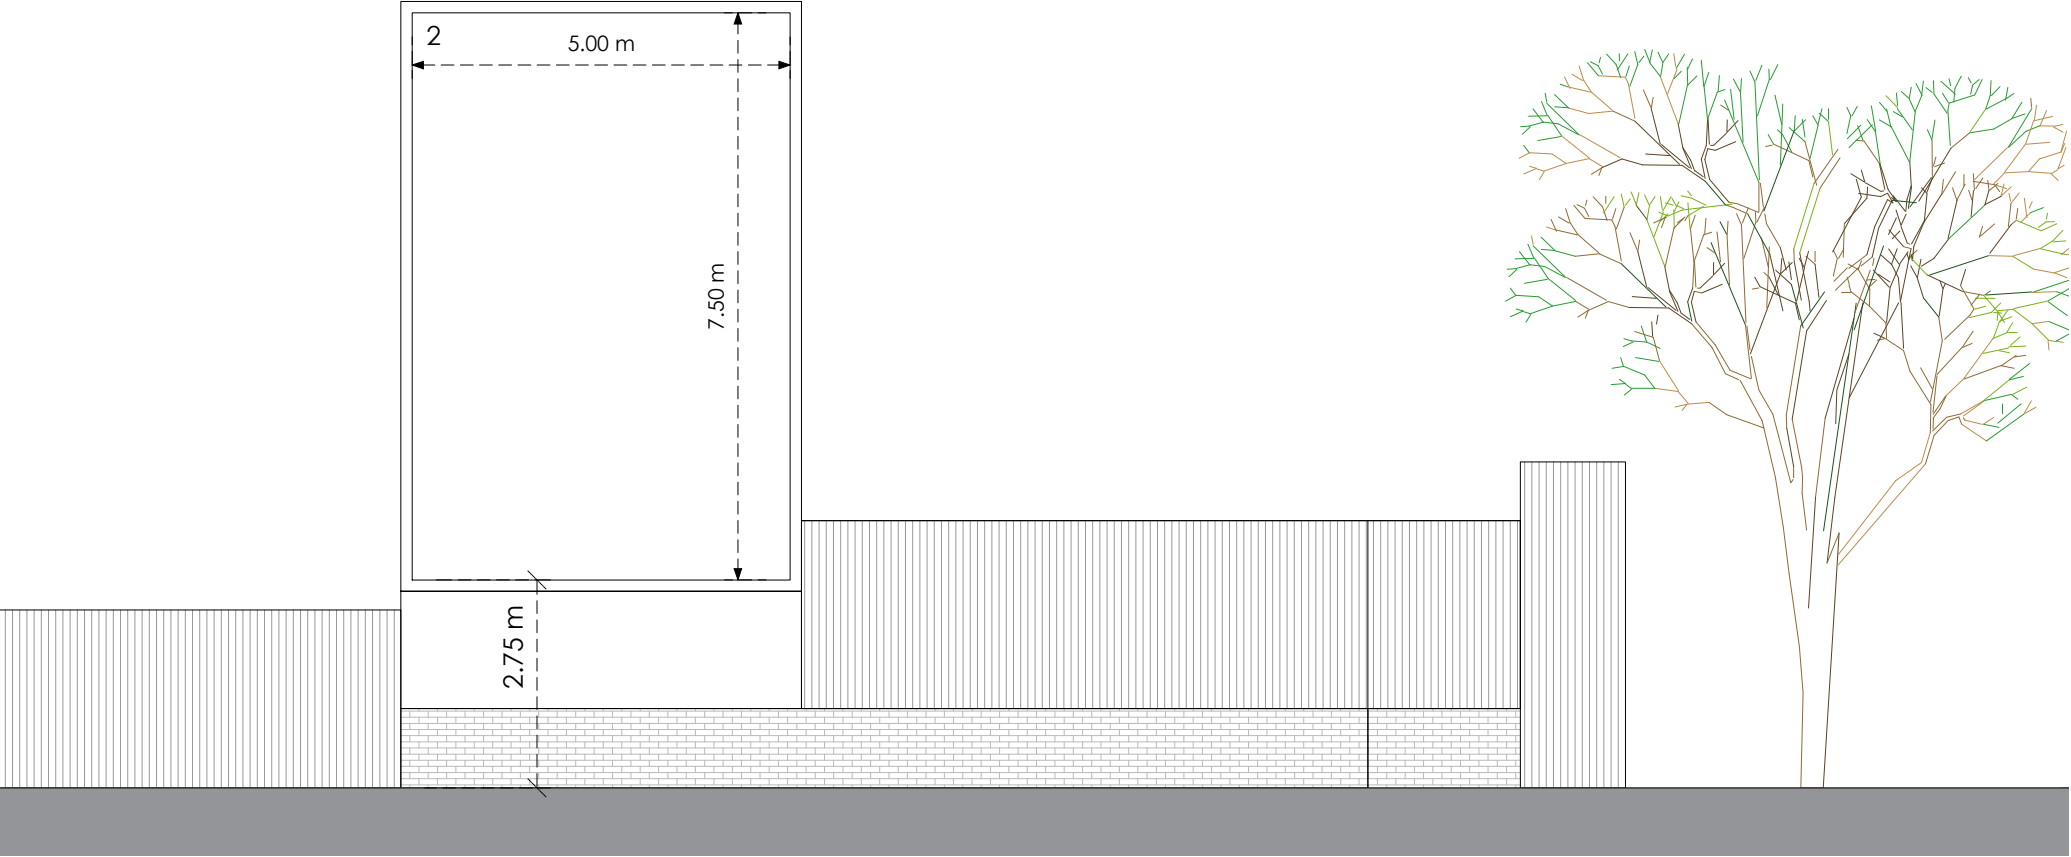

Front Panel F

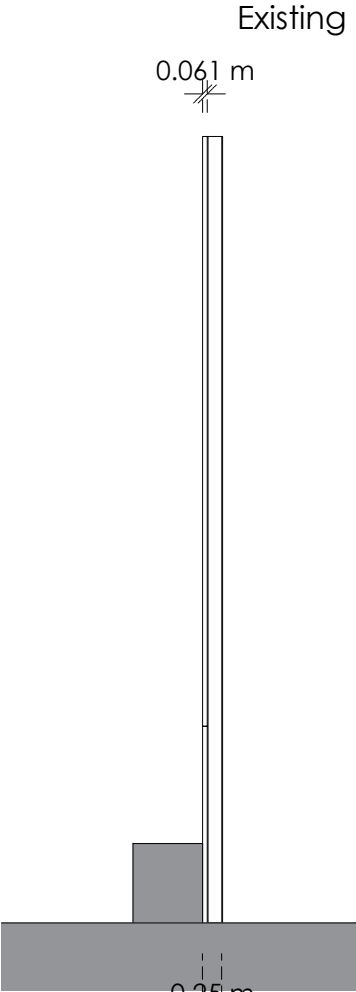

Side

0 4m 8m

Title Existing and Proposed Elevations	
Address Land and buildings on the north side of William Street, Manchester, M12 6FB	
Client	
Job No. 11685	Issued 06/12/22
Scale 1:100 @ A3	
Key 1. Existing Illuminated Advertising Panel to be Removed 2. Proposed Digital Display	

All information is to be checked on site for accuracy and fit. Only drawings with WD status with the most recent revision are to be used for construction.