

DO NOT SCALE FROM THIS DRAWING.
ALL DIMENSIONS TO BE CHECKED ON SITE.
(DRAWINGS MAYBE SCALED FOR LOCAL AUTHORITY & PLANNING PURPOSE ONLY)
COPYRIGHT PROTECTED.

0 0.5 1.0 2.0 3.0 4.0 5.0m
Scale 1:100

FOR PLANNING
DO NOT USE FOR CONSTRUCTION

GENERAL PLANNING NOTES:

ALL DIMENSIONS TO BE CHECKED ON SITE PRIOR TO ANY MANUFACTURE OR CONSTRUCTION OF EQUIPMENT, FINISH, SIGNAGE ETC.

DRAWINGS TO BE READ IN CONJUNCTION WITH THE FOLLOWING STAGE 3 INFORMATION:


- STRUCTURAL ENGINEER'S DESIGN & RECOMMENDATIONS (DWLP)
- HERITAGE REPORT (PAUL BUTLER ASSOCIATES)
- M&E AND FIRE STRATEGY (HILSON MORAN)

KEY TO NOTATION:

GREY: CAT A APPROVED WORKS

BLUE: PROPOSED CAT B WORKS

RED: VARIATIONS TO CAT A APPROVAL

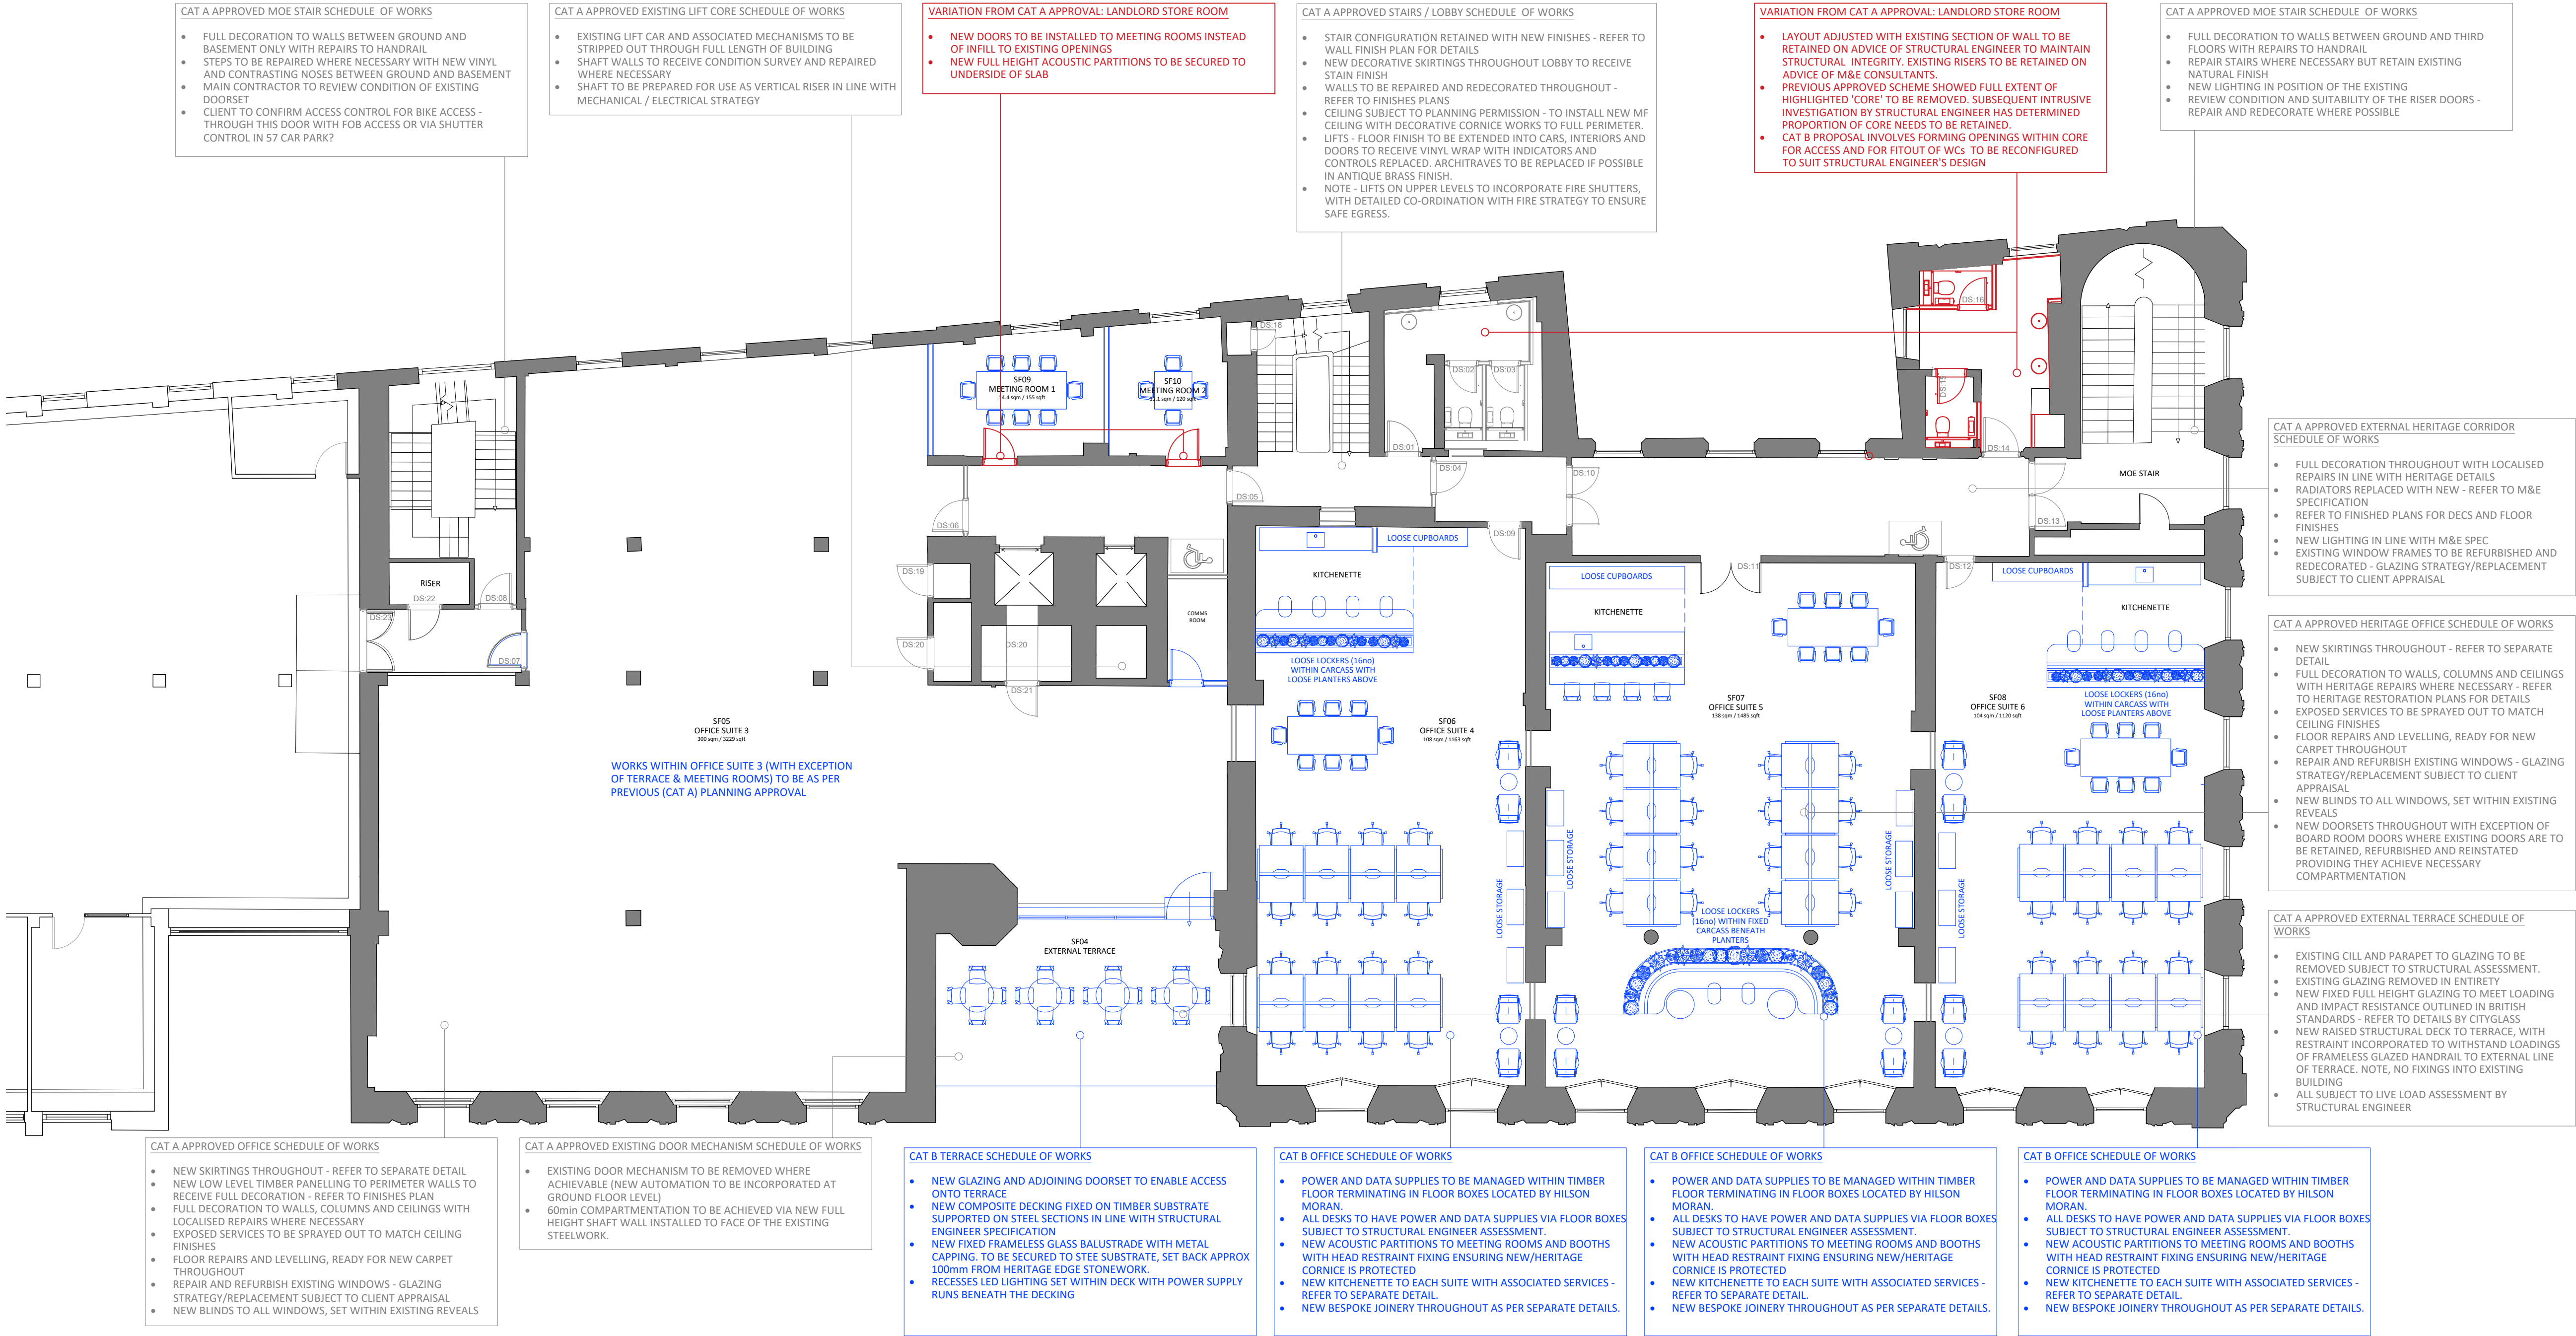

3.04	30.11.22	REVISED FOR PLANNING	SO	ARB
3.03	21.11.22	ISSUED TO BUILDING INSPECTOR	SO	ARB
3.02	07.10.22	ISSUED WITH AREA SCHEDULE	SO	ARB
3.01	29.09.22	ISSUED WITH AREA SCHEDULE	SO	ARB
3.00	16.09.22	ISSUED FOR PLANNING	ARB	FWF
REV	DATE	DESCRIPTION	DRAWN	CHECKED

A X I

ADDRESS : 4th FLOOR CALICO 53-55 MOSLEY STREET,
MANCHESTER, M2 3HQ
TELEPHONE : +44 (0)161 879 7537
EMAIL : www.ahj.studio
COMPANY No : 11847325

CLIENT

bruntwood

PROJECT

BRUNTWOOD
38 MOSLEY STREET
MANCHESTER M2 3AZ

DRAWING REFERENCE

SECOND FLOOR PLAN
CAT B FITOUT
AS PROPOSED

JOB REFERENCE	DRAWING SCALE	DATE	DRAWN	CHECKED
20 - 059	1:50 @ A1	06.10.22	ARB	FWF
DRAWING No	STAGE	REV		
AXI - B102	3	04		