



Ownership boundaries and title overlay drawings are produced using all reasonable endeavour and AGBCAD Services cannot be held responsible for any discrepancy of accuracy or scale of drawings supplied to them

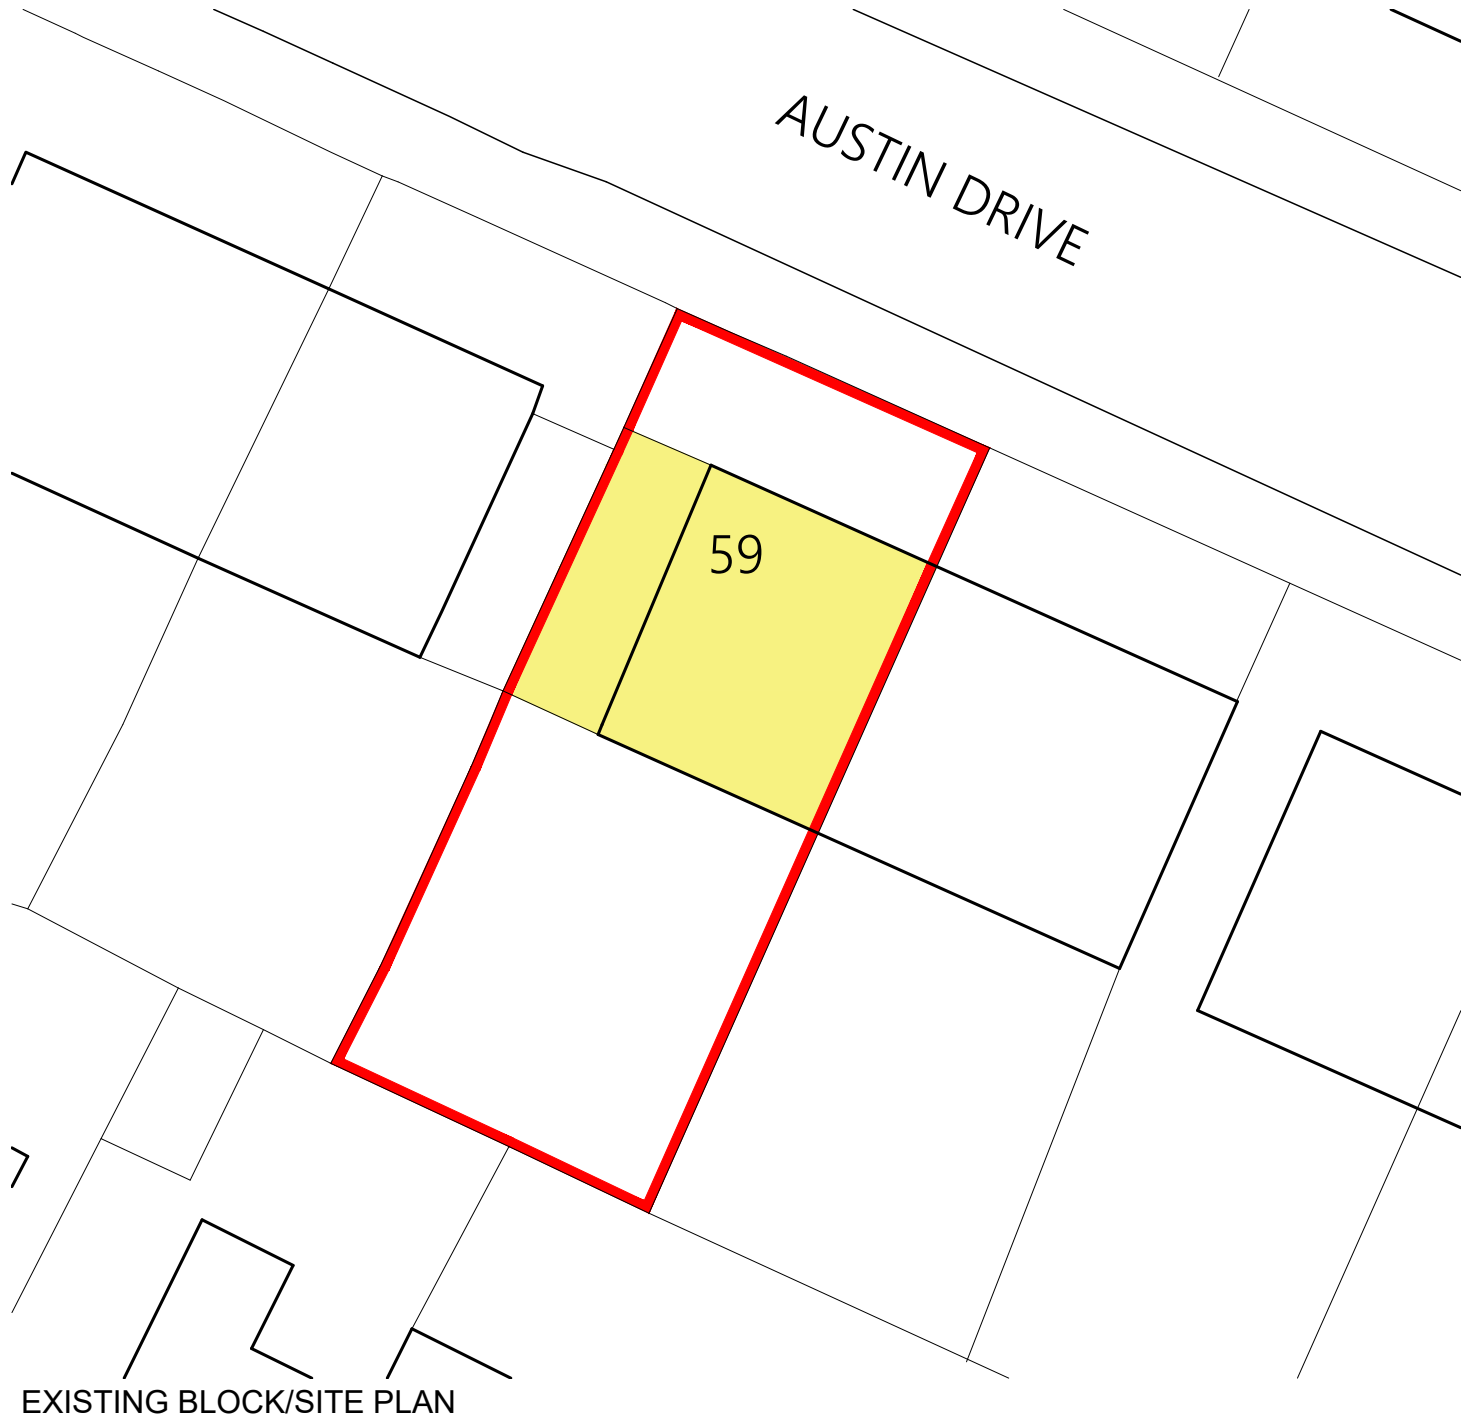


EXISTING BLOCK/SITE PLAN

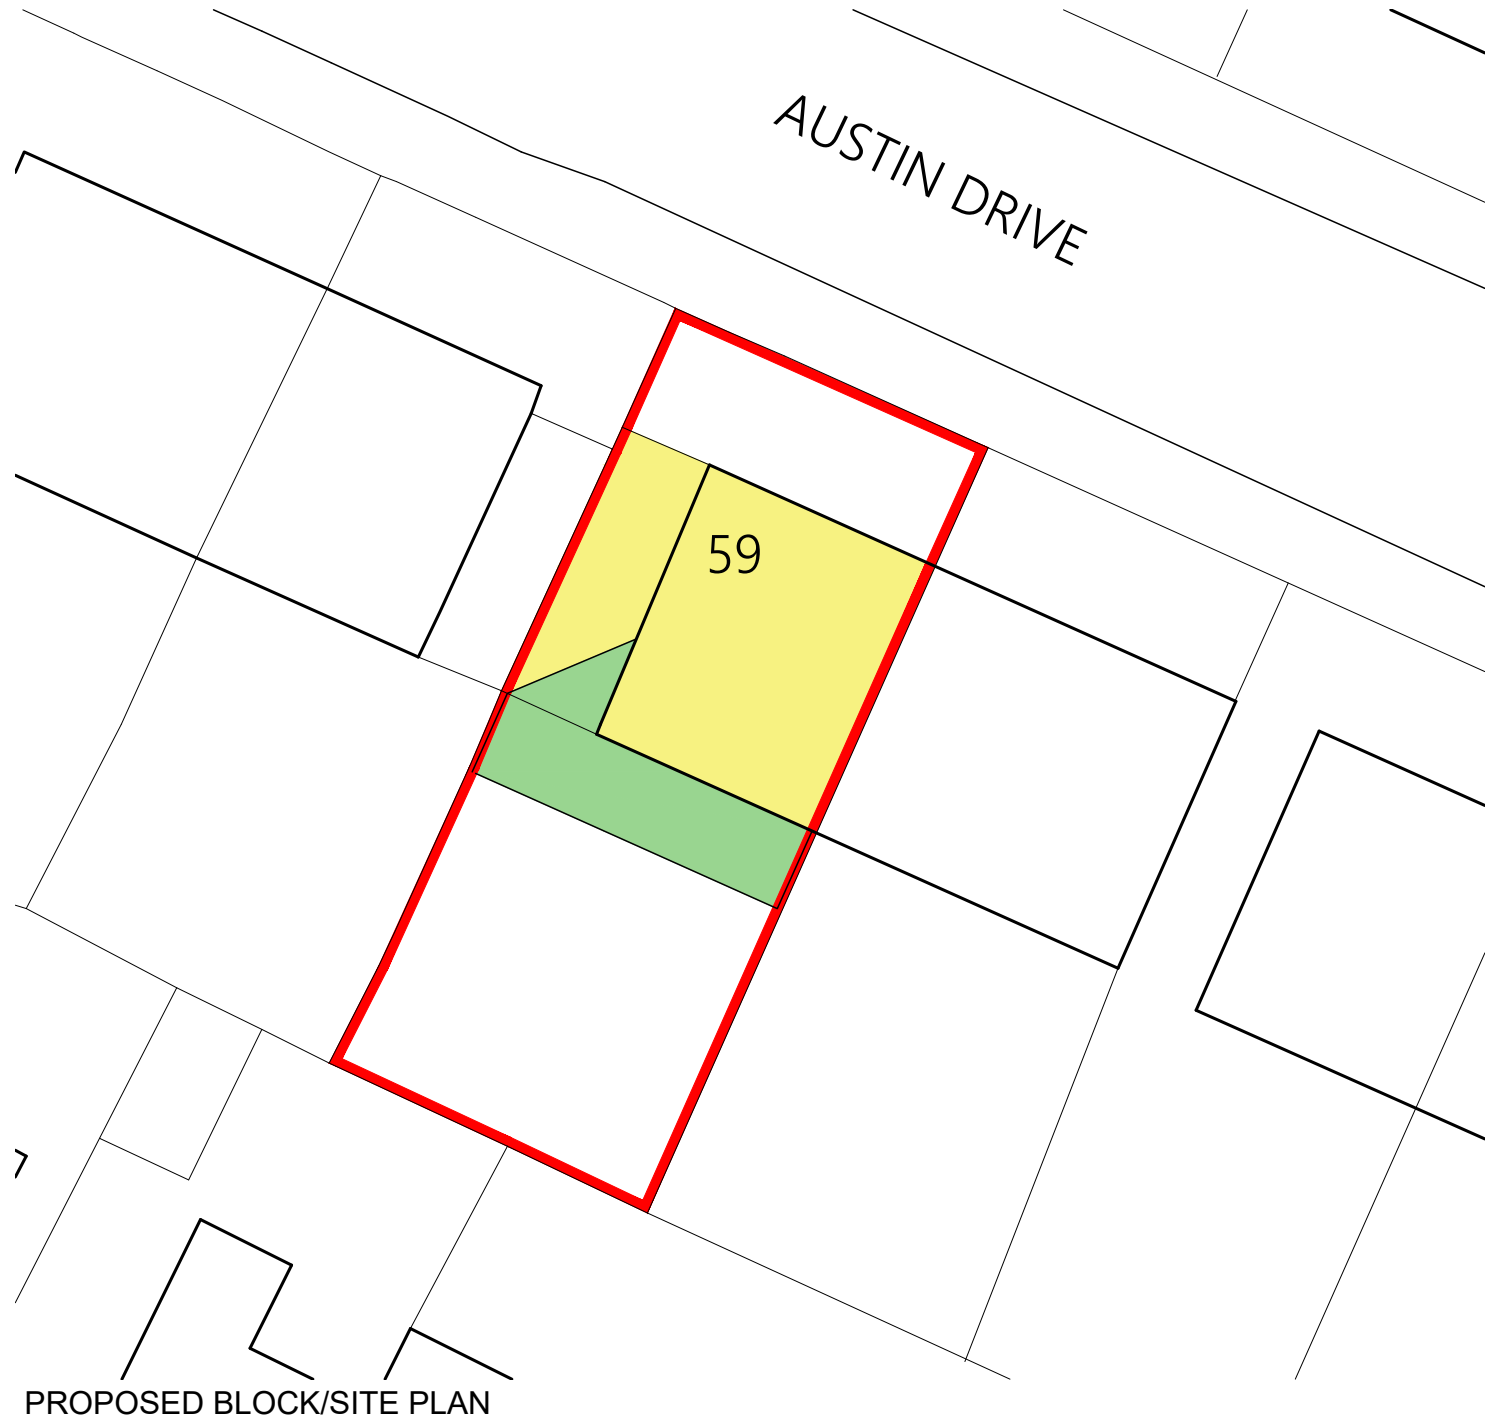

PROPOSED BLOCK/SITE PLAN

KEY

-  EXTENT OF EXISTING DWELLING
-  EXTENT OF PROPOSED EXTENSION
-  SITE BOUNDARY

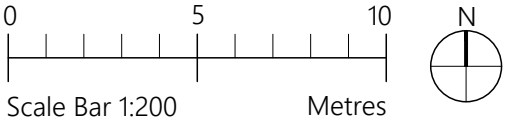

PROJECT	59 Austin Drive Didsbury M20 6FA		
CLIENT	J Marsh		
STATUS	Information		
DRAWING	Site/Block Plan		
DWG No.	2302-006	REV	
SCALE	1:200@A1	DATE	Jan '23
		website: www.agbcad.co.uk email: info@agbcad.co.uk telephone: 07912 090 125 DO NOT SCALE FROM THIS DRAWING	