


KEY

- 1 New ribbed metal roof finish in black grey
- 2 New framed roof skylights
- 3 New slatted timber cladding in line with the original form
- 4 New curtain wall glazing and access doors in black grey
- 5 New external terrace with composite decking
- 6 New metal balustrade in black grey
- 7 New timber cladding in dark grey
- 8 New metal louvre screen in black grey
- 9 New painted signage
- 10 New signage in black fixed to the face of timber cladding
- 11 New extract air discharge
- 12 Existing structure to be retained and made good

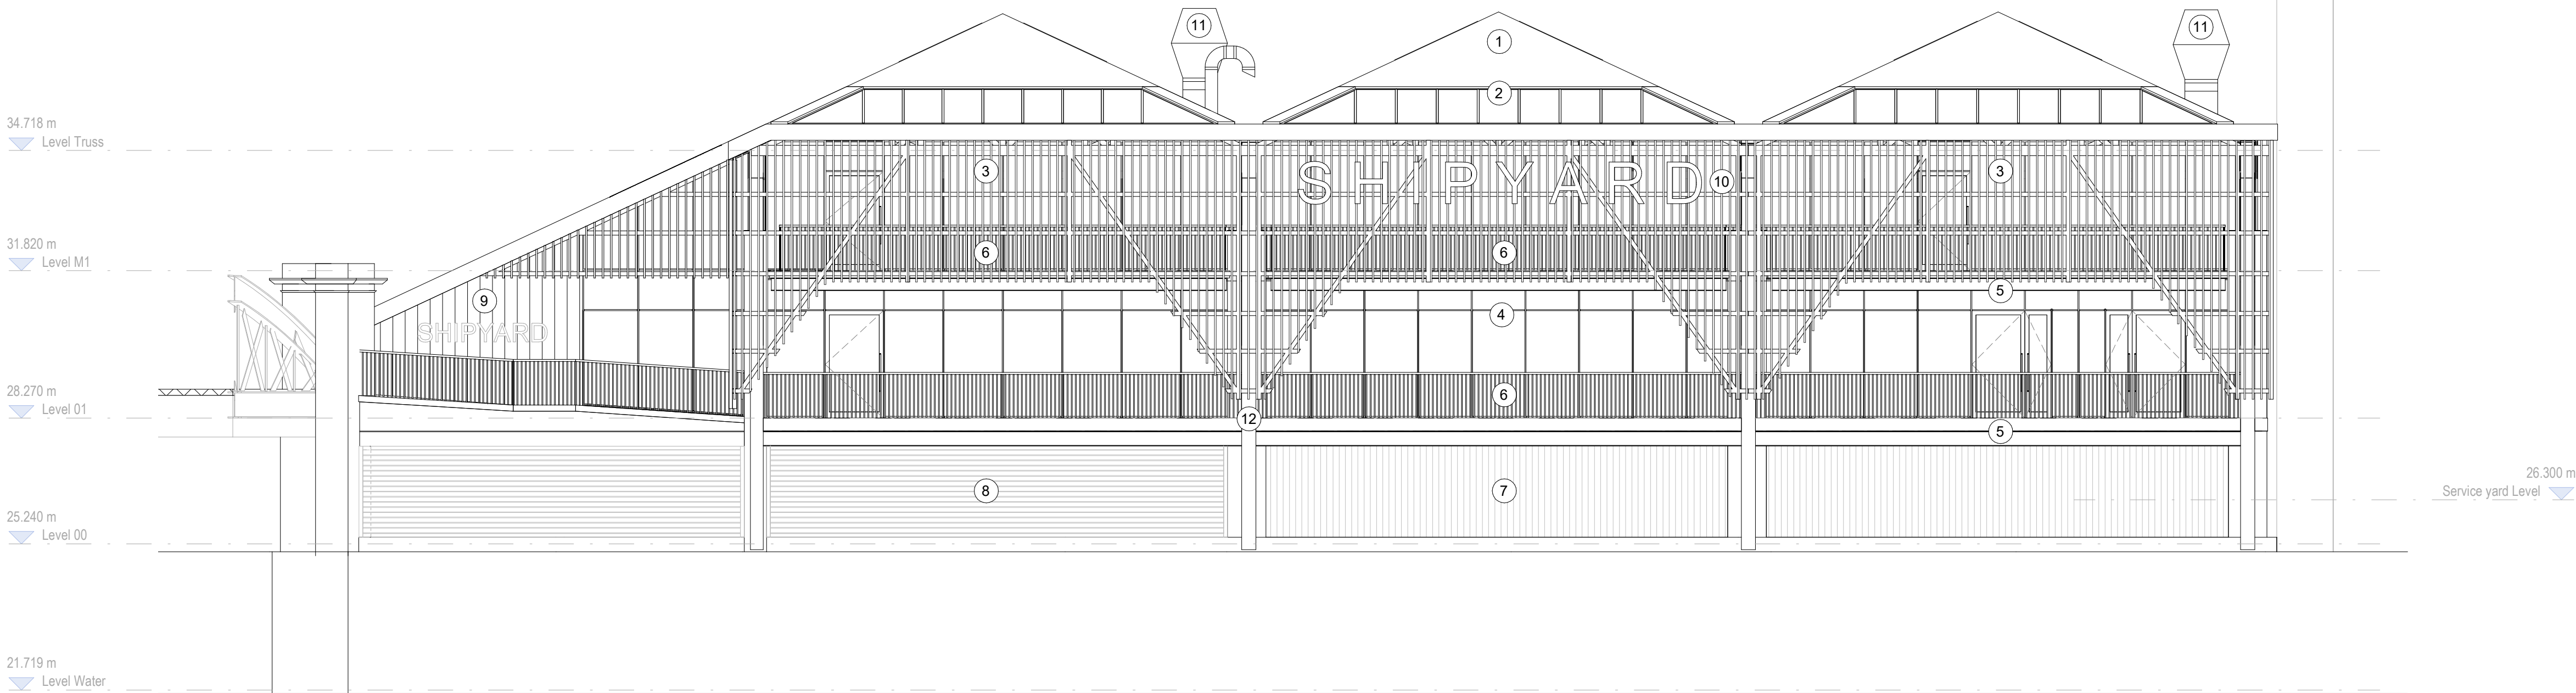

Notes

Do not scale from this drawing.

All dimensions are to be checked prior to construction and any discrepancies are to be identified to the Architect.

Copyright reserved.

Status

PLANNING

Client

ALLIED LONDON

Project

SHIPYARD
WATER ST, MANCHESTER

Title

Proposed North-West Elevation
River Irwell

Scale	Size	Date	Drawn	Checked
1 : 100	A1	26/08/21	GL	NS

Drawing No. Rev.

200097-3DR-ZZ-DR-A-08113 A

A 18/01/23 Issued for planning
Revisions

GL

3DReid
www.3DReid.com
Architecture Interiors Masterplanning

3D
REID