


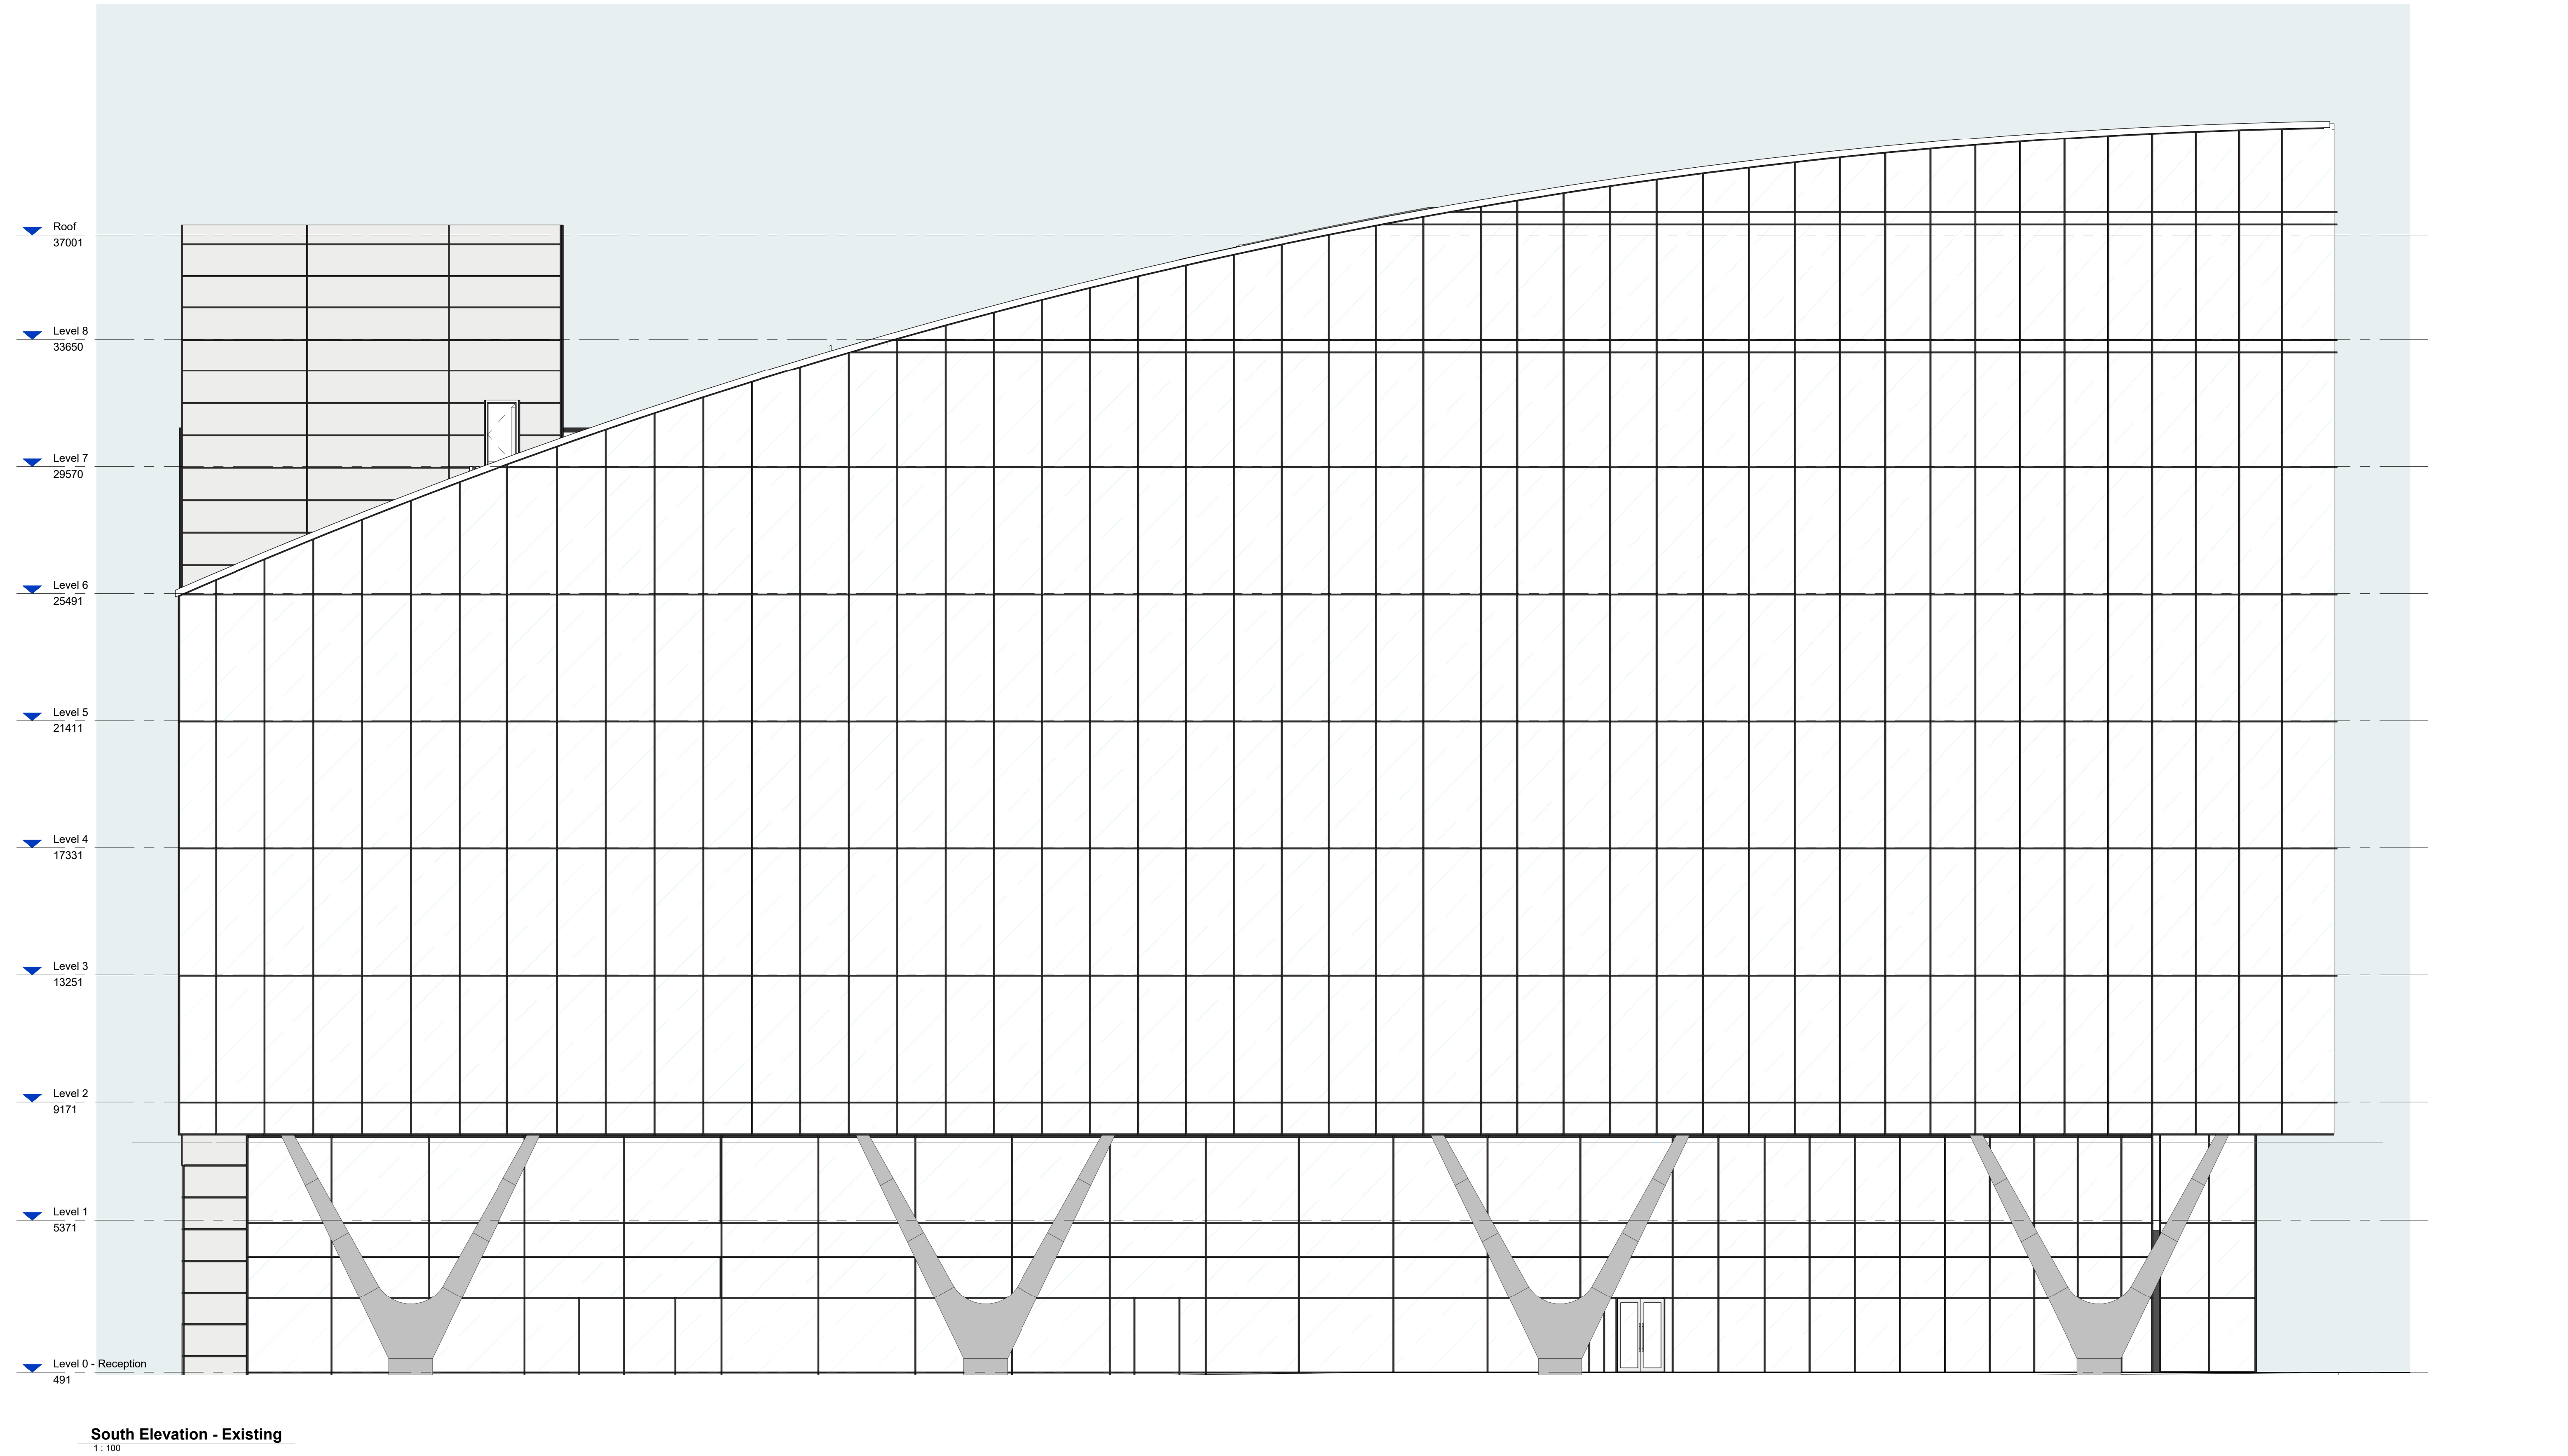

rev.	date	description	by	rev.	date	description	by	notes	Project Name	drawing number	rev	drawing title	scale
P01	25.02.22	Planning Drawings Issue	PW					- Do not scale drawing - All dimensions to be confirmed on site - Any drawing errors or divergences should be brought to the attention of the originator of this drawing - Drawing to be read in conjunction with MLA Common Requirements Specification 0 1 2 3 4 5m	Spinningfields Reoccupation	RBF62-MLA-XX-XX-DR-A-PL-103	P01	Existing South Elevation Planning	1 : 100
									NatWest Group	status	PLANNING	suitability	S2
									Spinningfields Manchester				

MLA

MICHAEL LAIRD ARCHITECTS

5 Forres Street Edinburgh EH3 6DE
T 0131 226 6991
michaellaird.co.uk