


REVISION	DATE	DESCRIPTION
A	09/02/23	PLANNING AMMENDMENTS

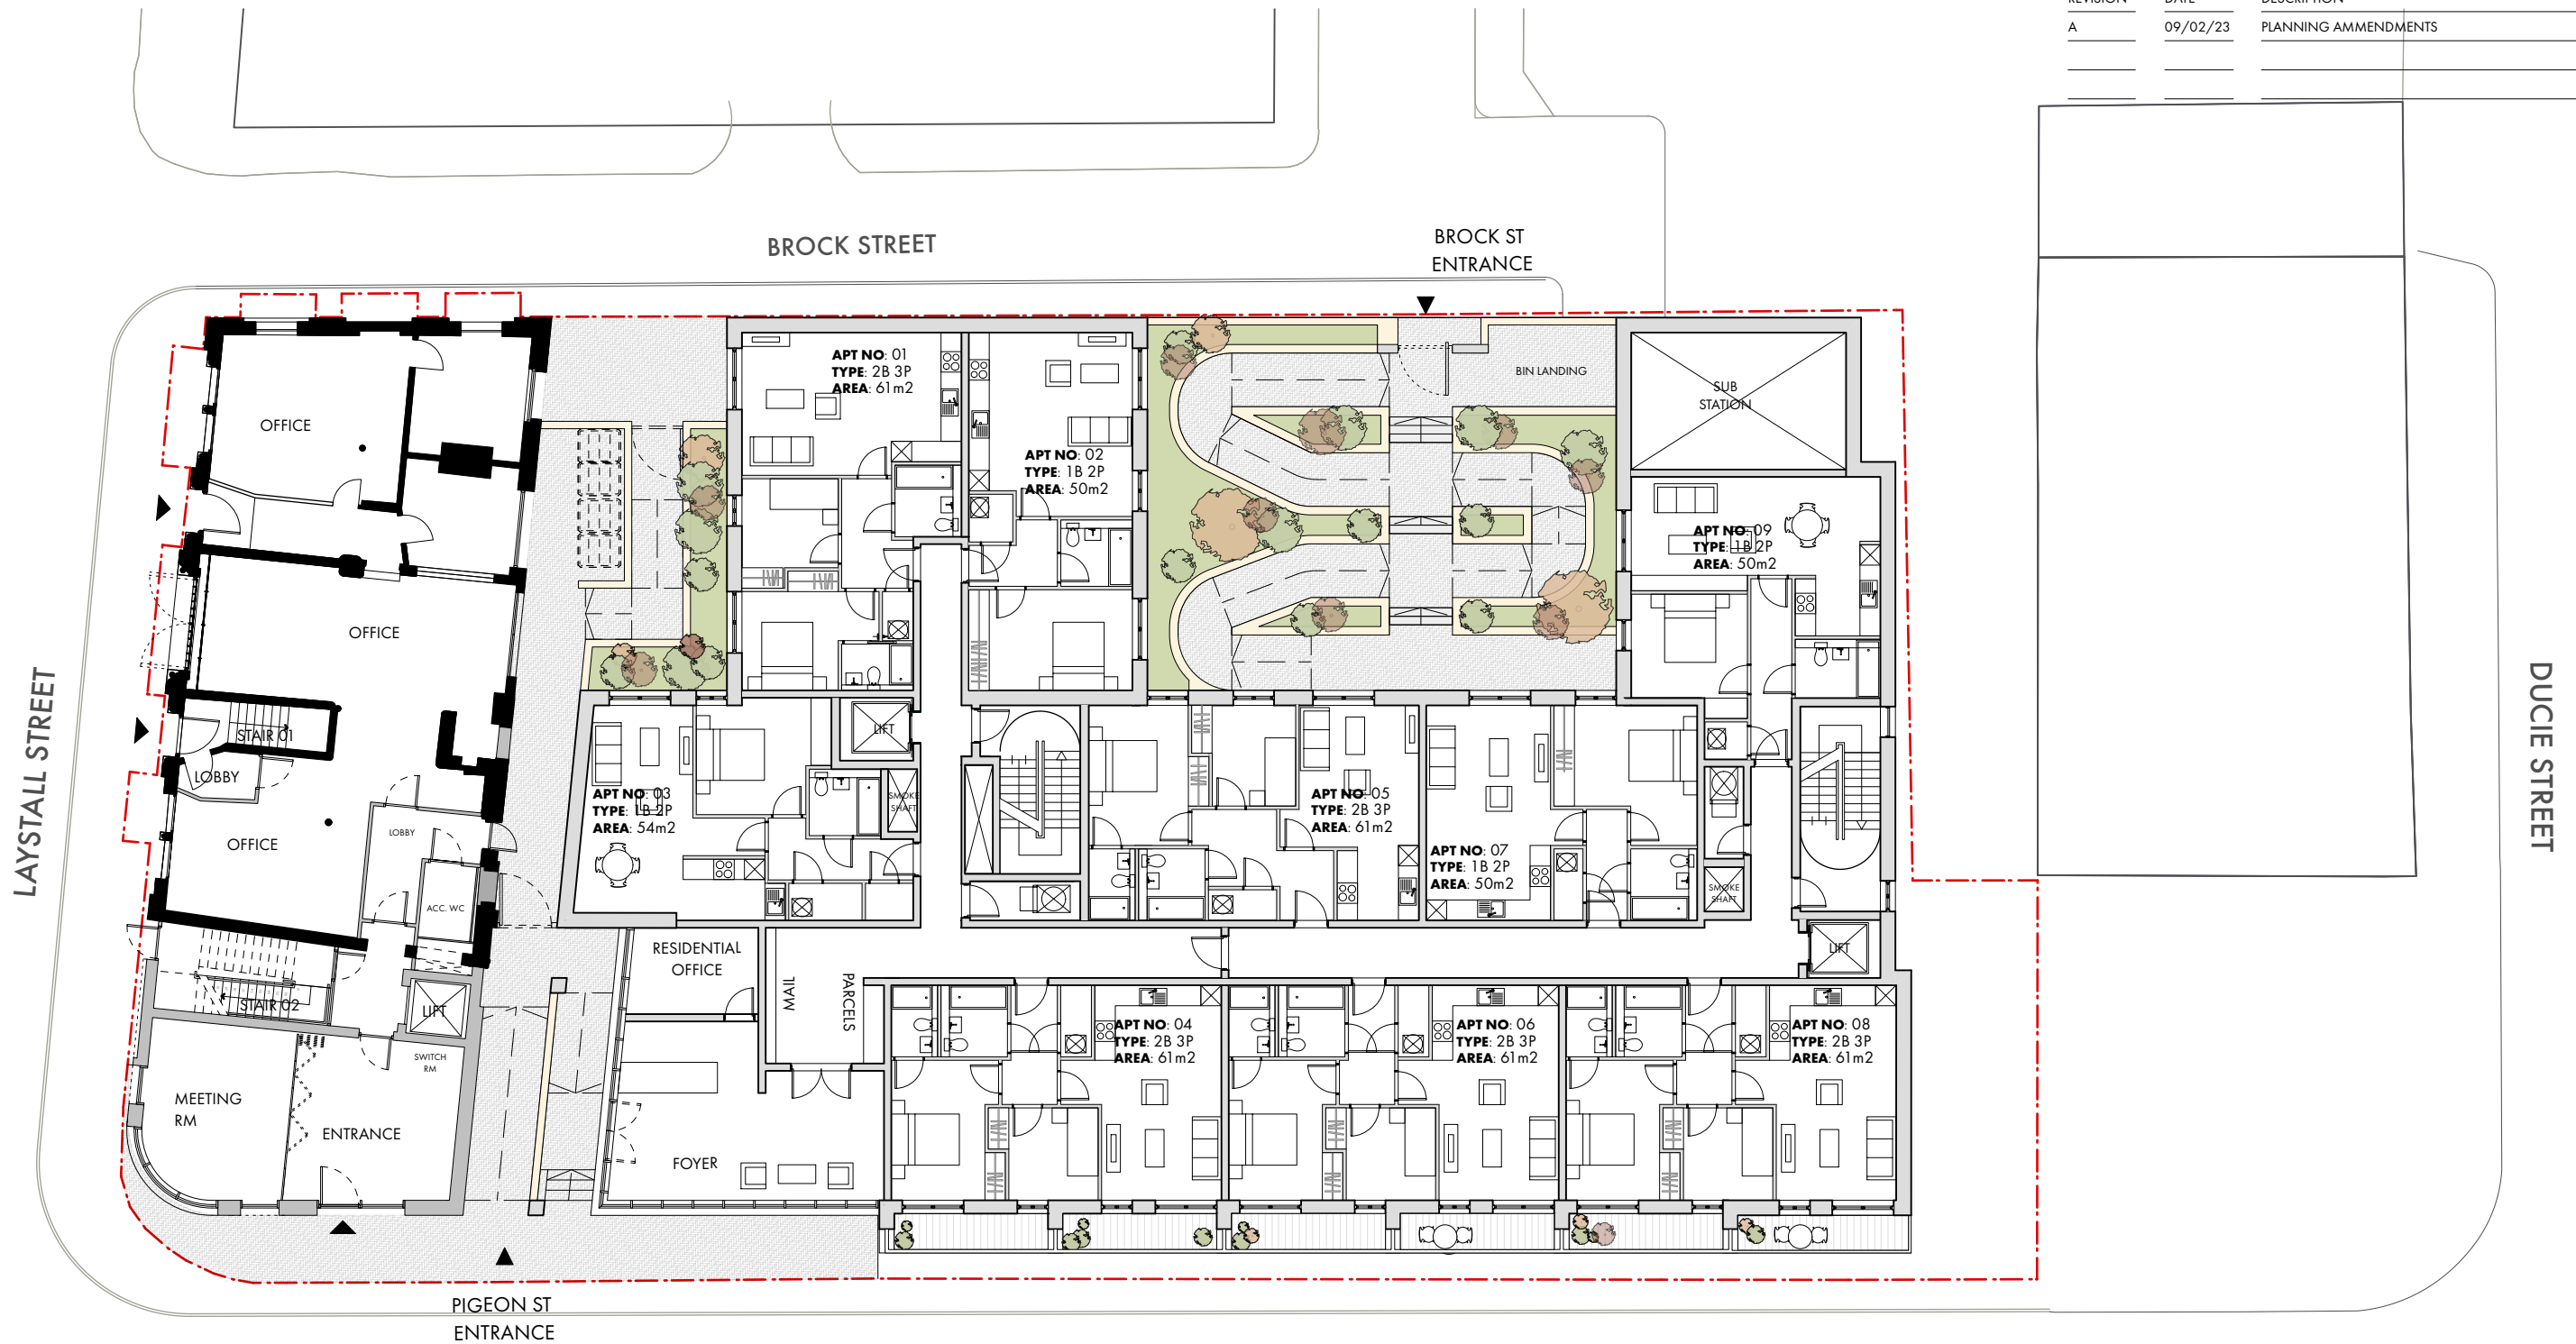

PROPOSED GA GROUND FLOOR PLAN

1:200 @ A3

OMIArchitects

PROJECT Laystall St
DATE SEPT' 20
SCALE 1:200
DWG No. 1383 / L 0051

PROPOSED GA PLAN
GROUND FLOOR

