


McKee's Buildings & Civil Engineering Ltd Site Management Layout - Braintree KFC

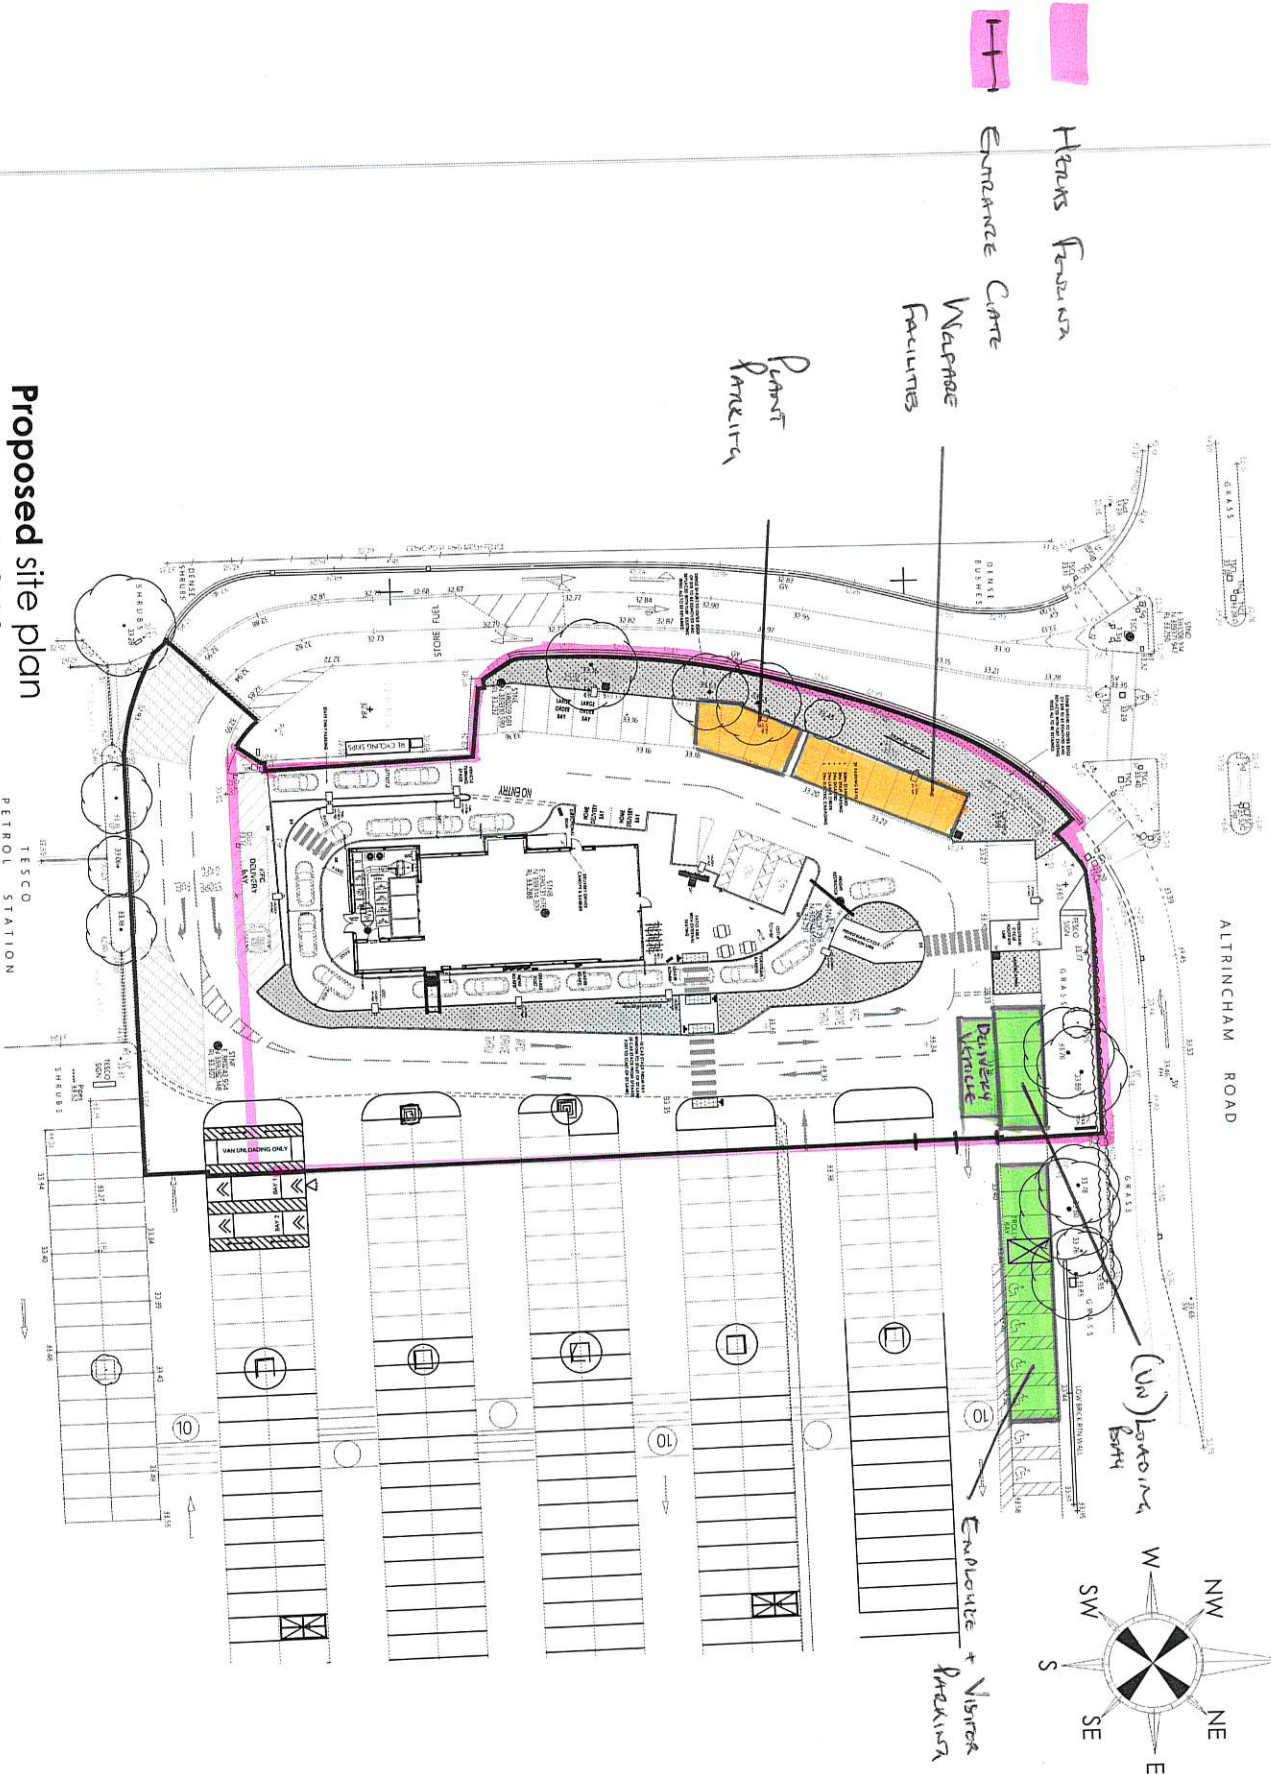

Proposed site plan
scale - 1:250 @ A1

© Copyright 2021
The drawing and the copyright and design herein are the
under contract. All rights reserved.

Rev	Date	Description
1	28.1.22	CDI BOI layout altered as consultation

Frank Belshaw
Building Surgeon Limited
frank@belshaw.co.uk
01273 811111

Soul Foods Group



240 MODEL DRIVE THRU

STORE ADDRESS
BAGULEY
SECTION OF TESCO CAR PARK
ALTRINCHAM ROAD, BAGULEY,
MANCHESTER, M23 9TU
CLIENT
CHICKEN CABINS LTD

GROWING TITLE
PROPOSED
SITE LAYOUT PLAN

Drawn by	Checked	Date
CAM		26/10/21
Store no.	Scale	
0000	1:250 @ A1	

KFC drawing no.	FR ref.	Revision
0000/2022/P121	2020/75	A