



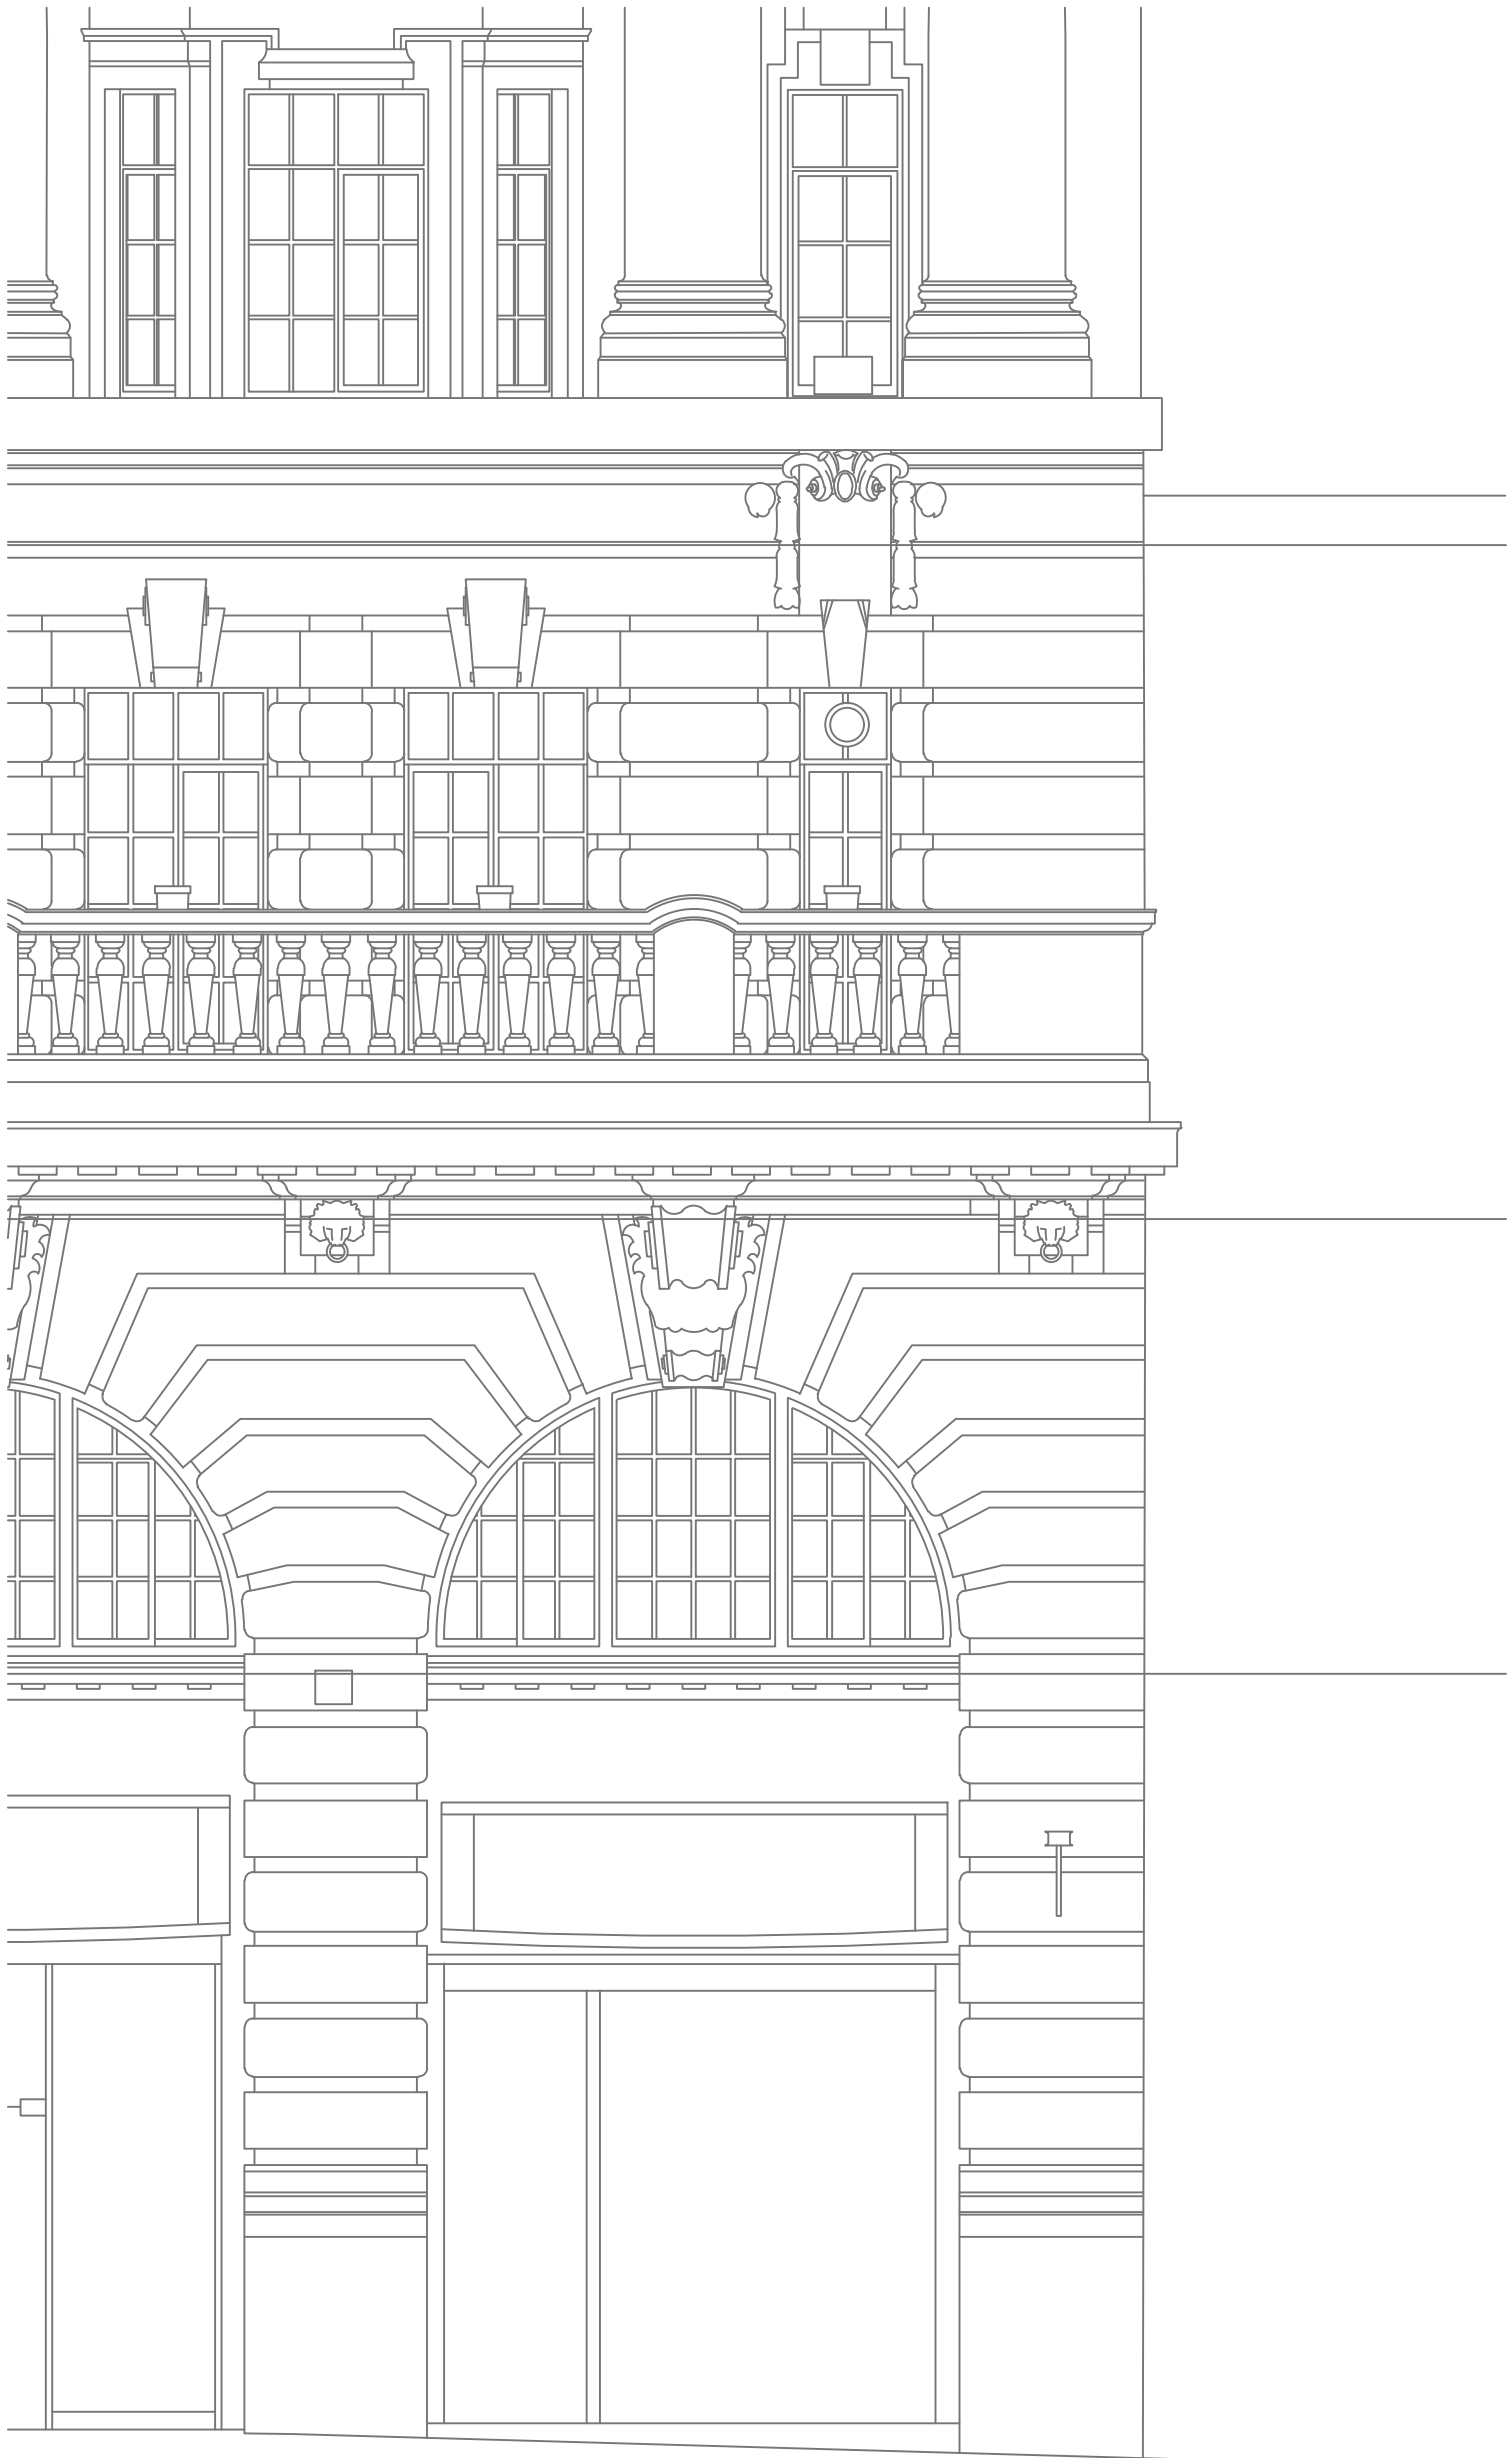

EXISTING FRONT ELEVATION

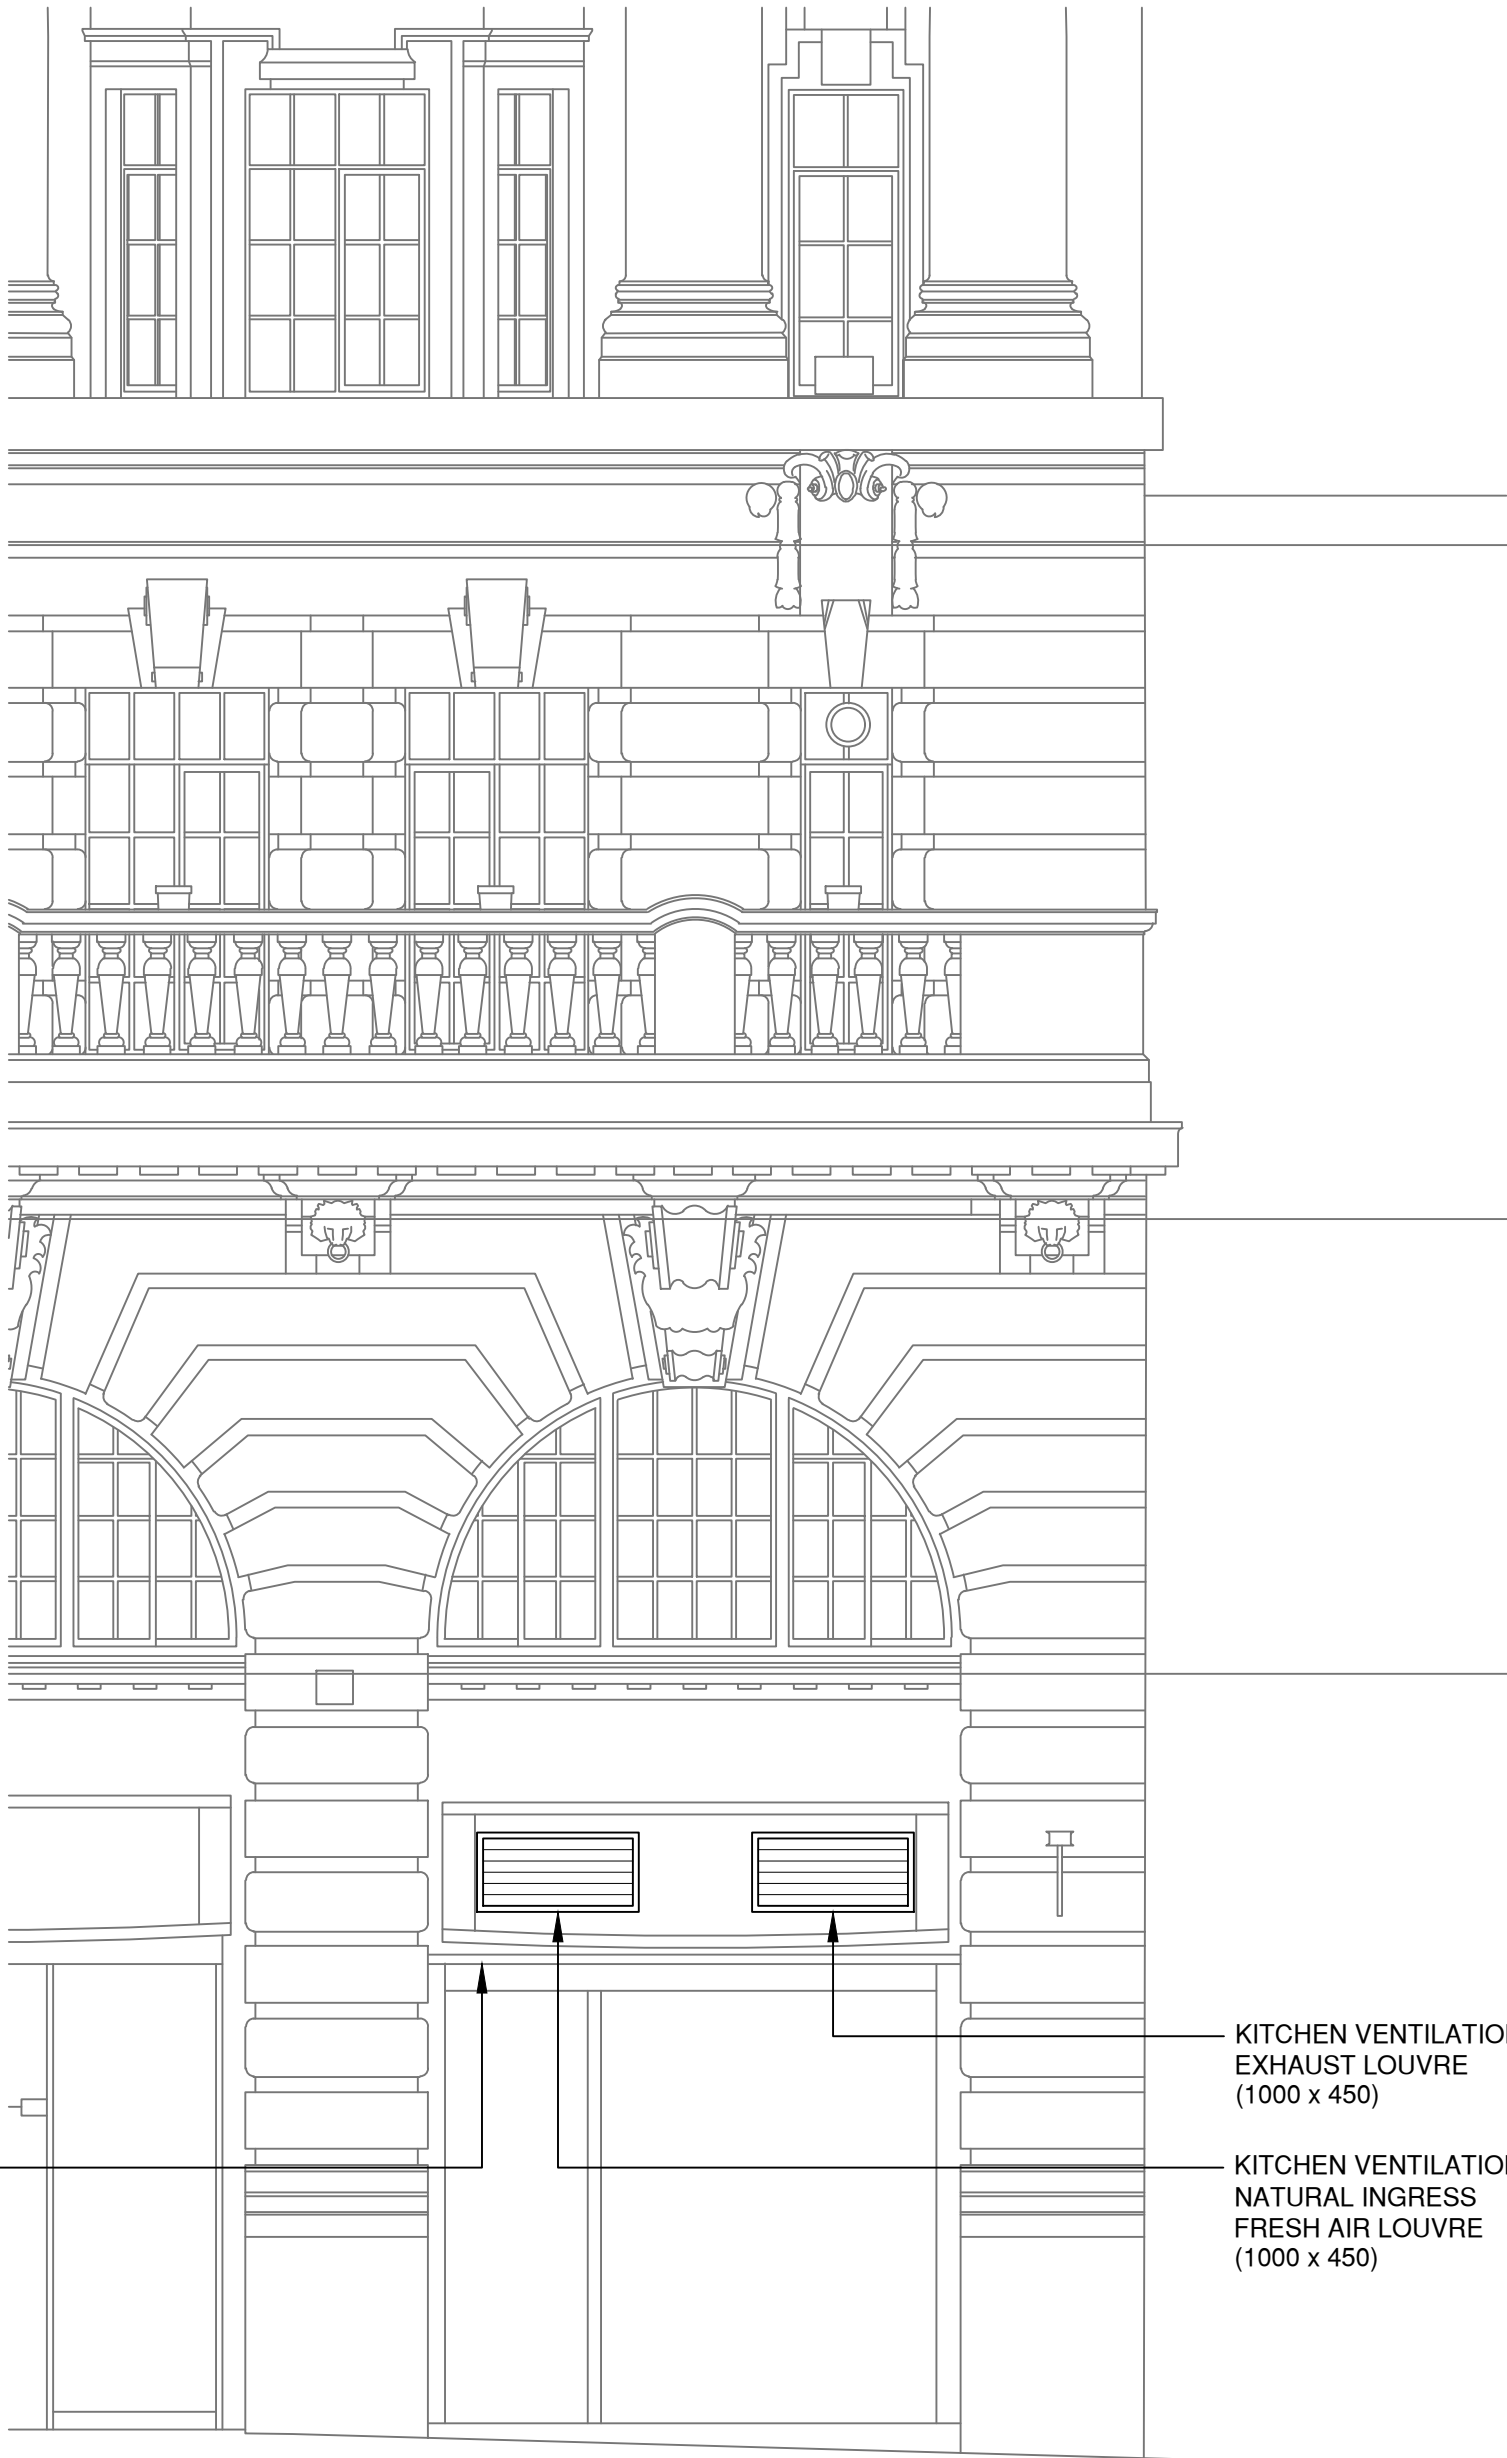

PROPOSED FRONT ELEVATION

EXISTING AWNING TO BE REMOVED

KITCHEN VENTILATION
EXHAUST LOUVRE
(1000 x 450)

KITCHEN VENTILATION
NATURAL INGRESS
FRESH AIR LOUVRE
(1000 x 450)

CLIENT:

PROJECT: GYROS ST.

TITLE: EXISTING & PROPOSED
FRONT ELEVATIONS

PROJECT No:

AREA Ref:

TEAM:

007

REVISION:

DATE:

DRAWN BY:

14.02.2023

SCALE:

1:50

CHCK BY:

J R

PAPER SIZE:

A1



DAWNVALE GROUP
RESTAURANT • BAR DESIGN • BUILD

UNITS 1-2 | ALBERT STREET | HOLLINWOOD | OLDHAM | OL8 3QP
TEL: 0161 684 7879 DAWNVALE.COM

COPYRIGHT © 2017
THE INFORMATION ON THIS DRAWING IS THE SOLE COPYRIGHT OF
DAWNVALE AND MAY NOT BE COPIED OR REPRODUCED WITHOUT PRIOR
CONSENT. ALL RIGHTS RESERVED.

DISCLAIMER
DRAWING IS INTENDED FOR ILLUSTRATIVE PURPOSES ONLY. FINAL DESIGN
TO BE AGREED WITH CLIENT. ALL DIMENSIONS TO BE AGREED WITH CLIENT
AND/OR CHECKED AGAINST SITE PRIOR TO MANUFACTURE.