



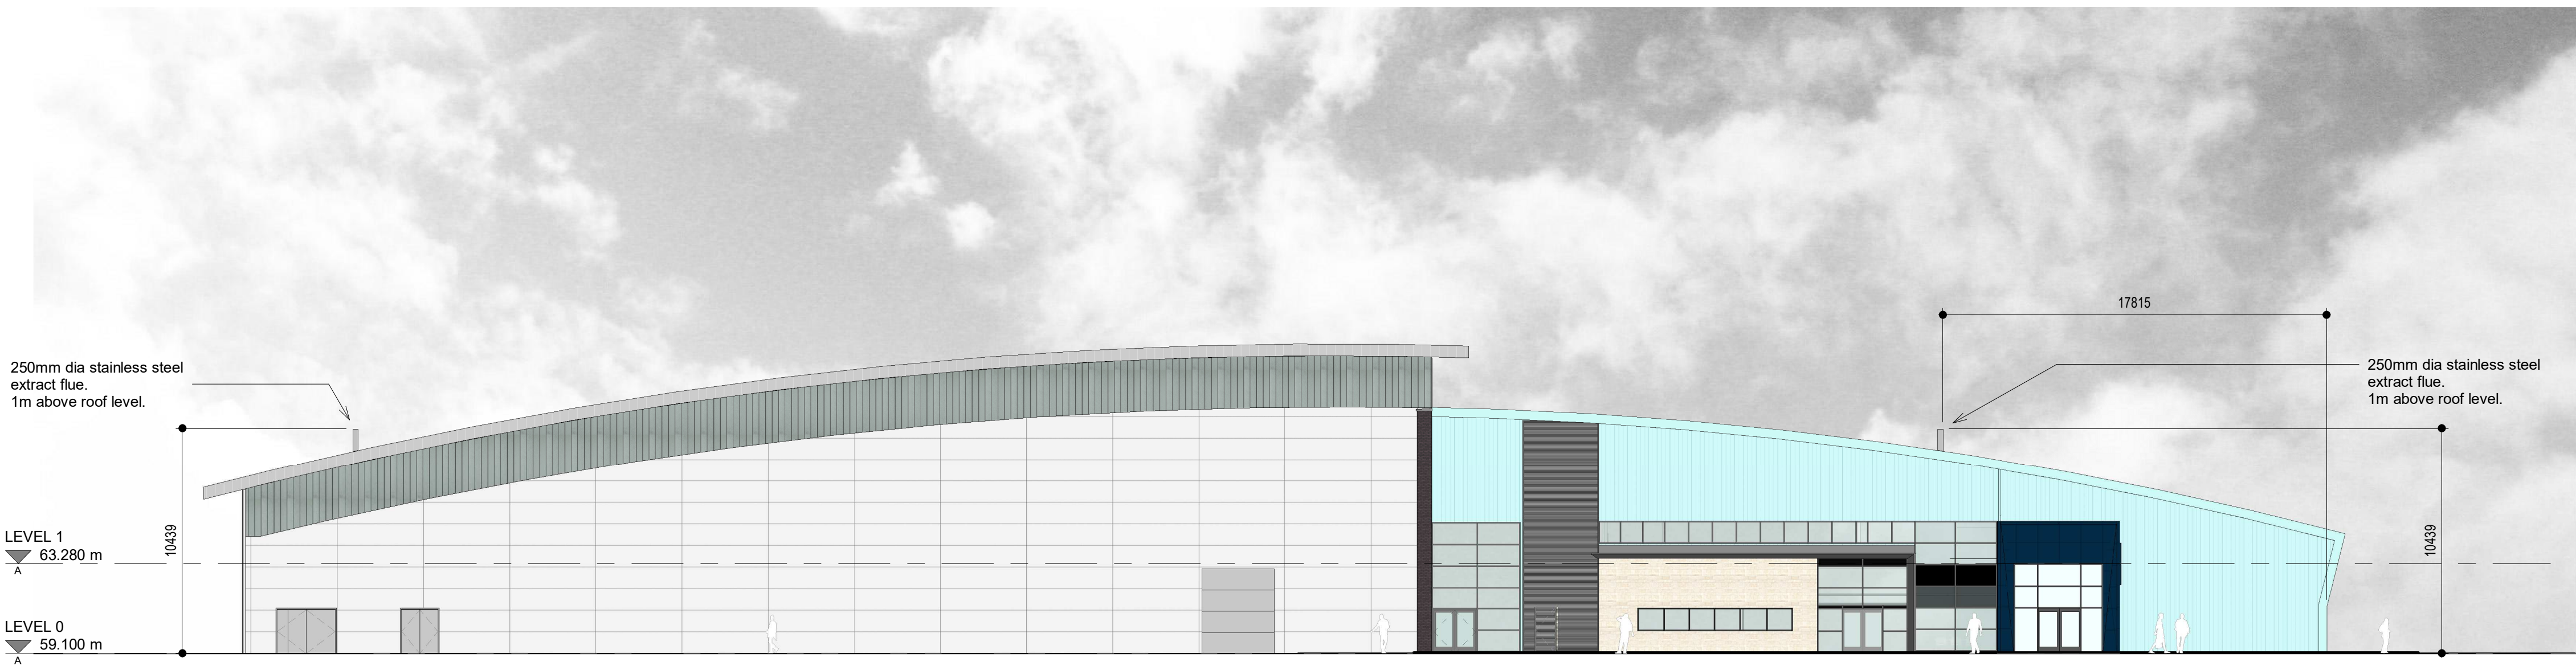


1 Proposed South Elevation - PLANNING
1 : 200

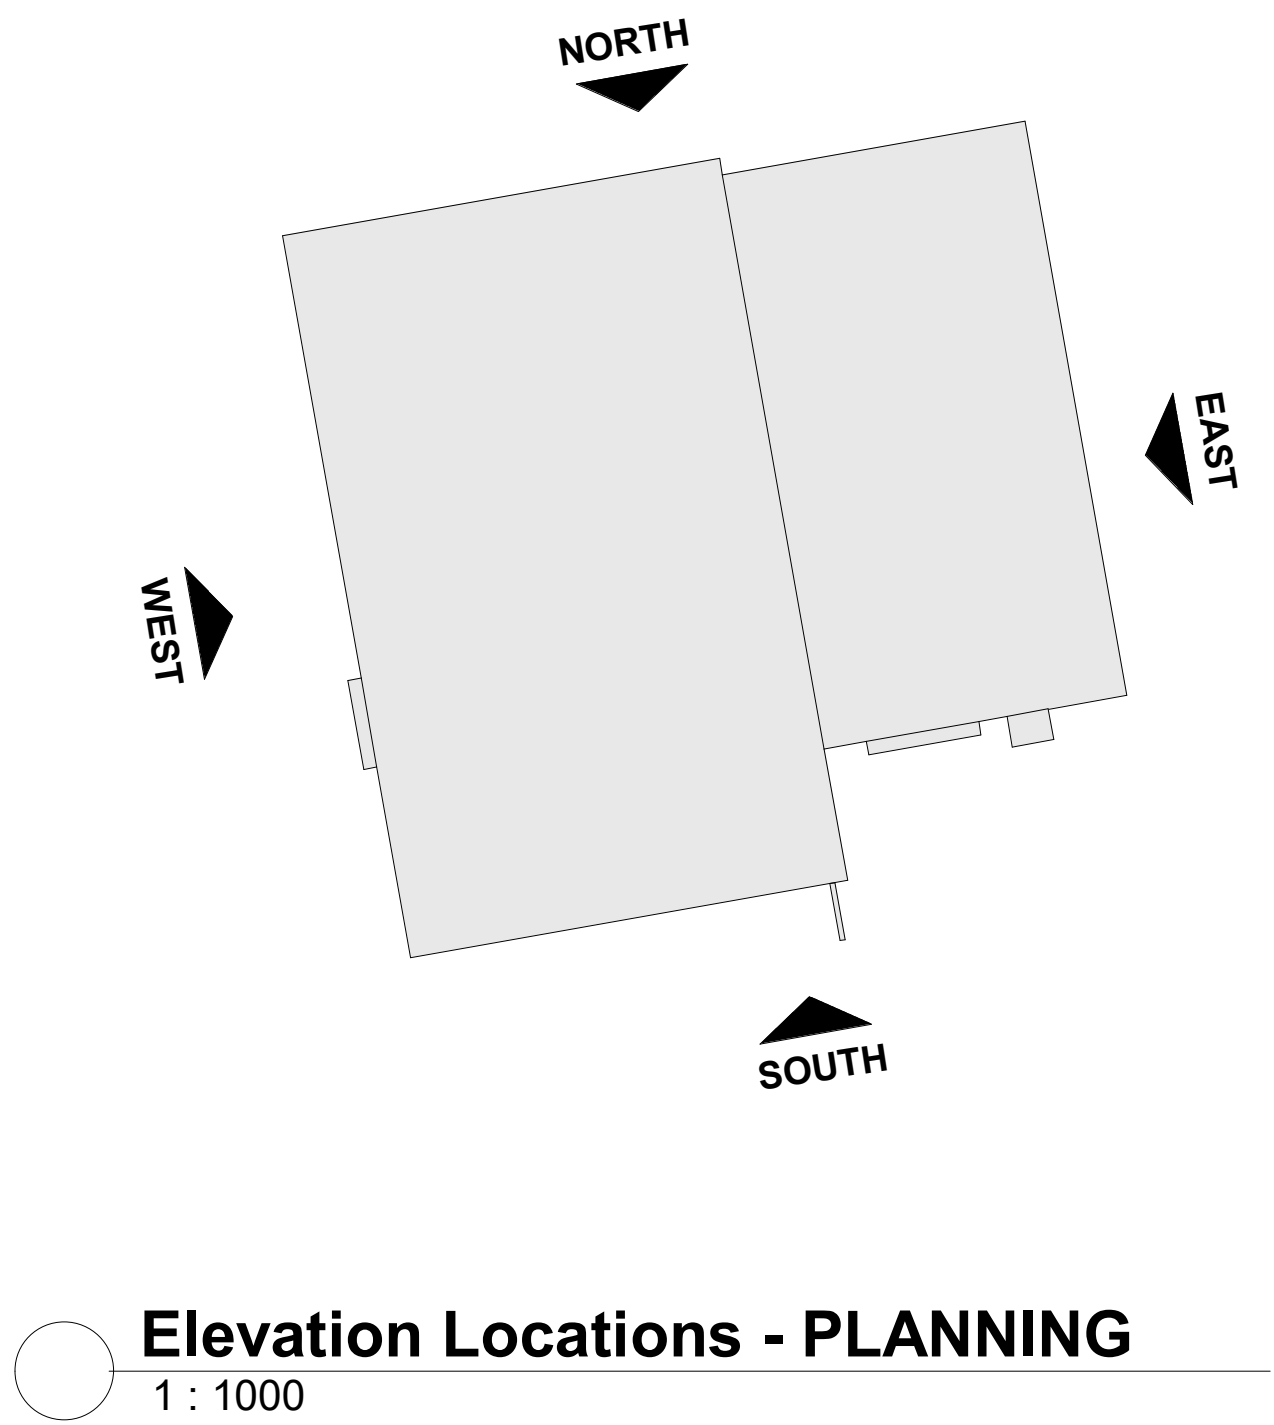

2 Proposed West Elevation - PLANNING
1 : 200

P1	Issued for Planning	04.01.23	ME	GG
Rev	Description	Date	Dr	App
original by		date created	by	by
Me		01/03/23	GG	

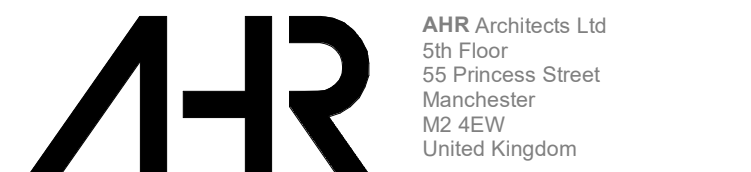

T +44(0)161 8287900
E manchester@ahr.co.uk
www.ahr.co.uk

client name Manchester City Council			
project House of Sport			
drawing Proposed Elevations - Sheet 1			
computer file C:\Users\mark.ewers\REVIT LOCAL FLESHING-AHR-00-ZZ-A0-A-001.mak.ewers.rvt		plot date	
project number 2019.00291.000		scale As indicated@A1	
drawing number HOS-AHR-00-ZZ-DR-A-20-1002		rev P1	issue status P1
This drawing is to be read in conjunction with all related drawings. All dimensions must be checked and verified on site before commencing any work or producing shop drawings. The originator should be notified immediately of any discrepancy. This drawing is copyright and remains the property of AHR.			