

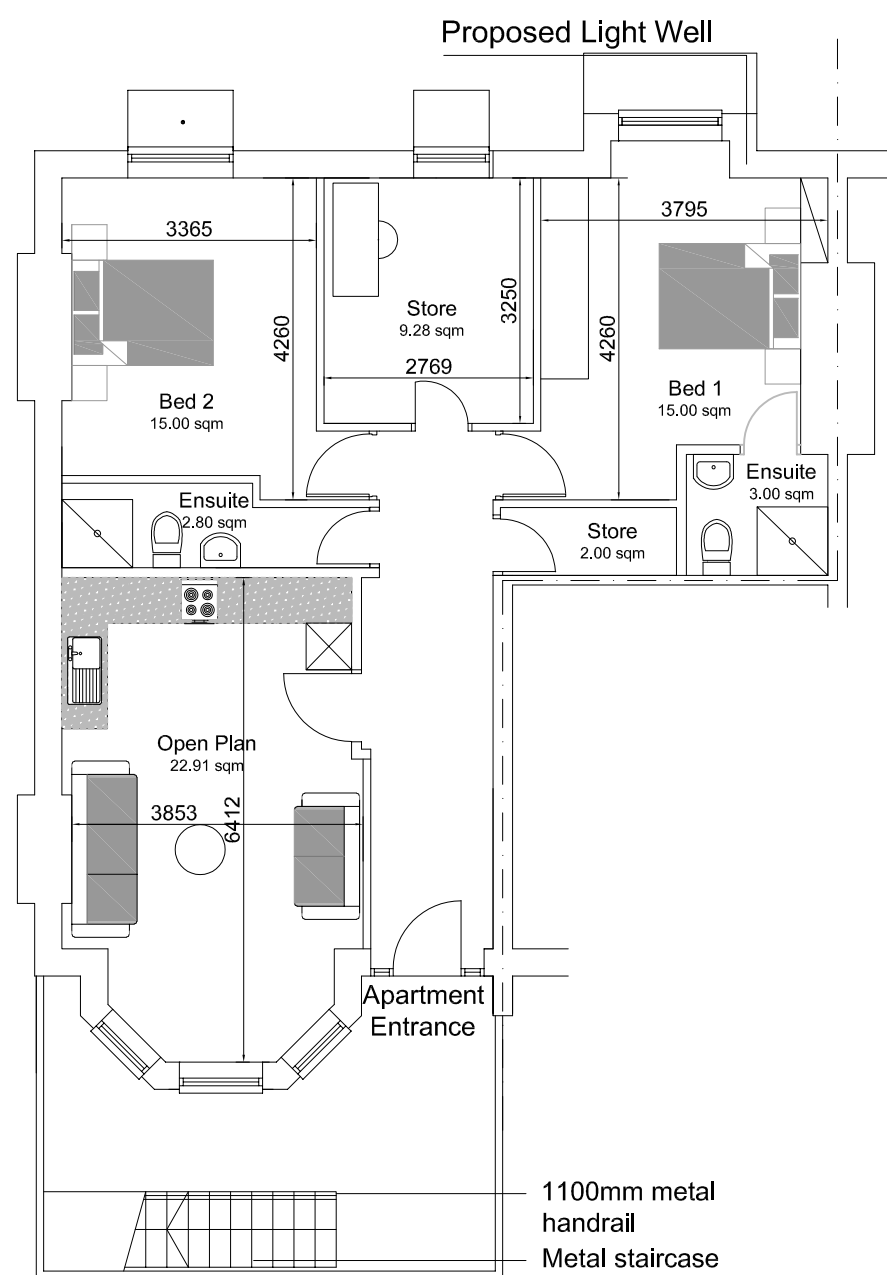


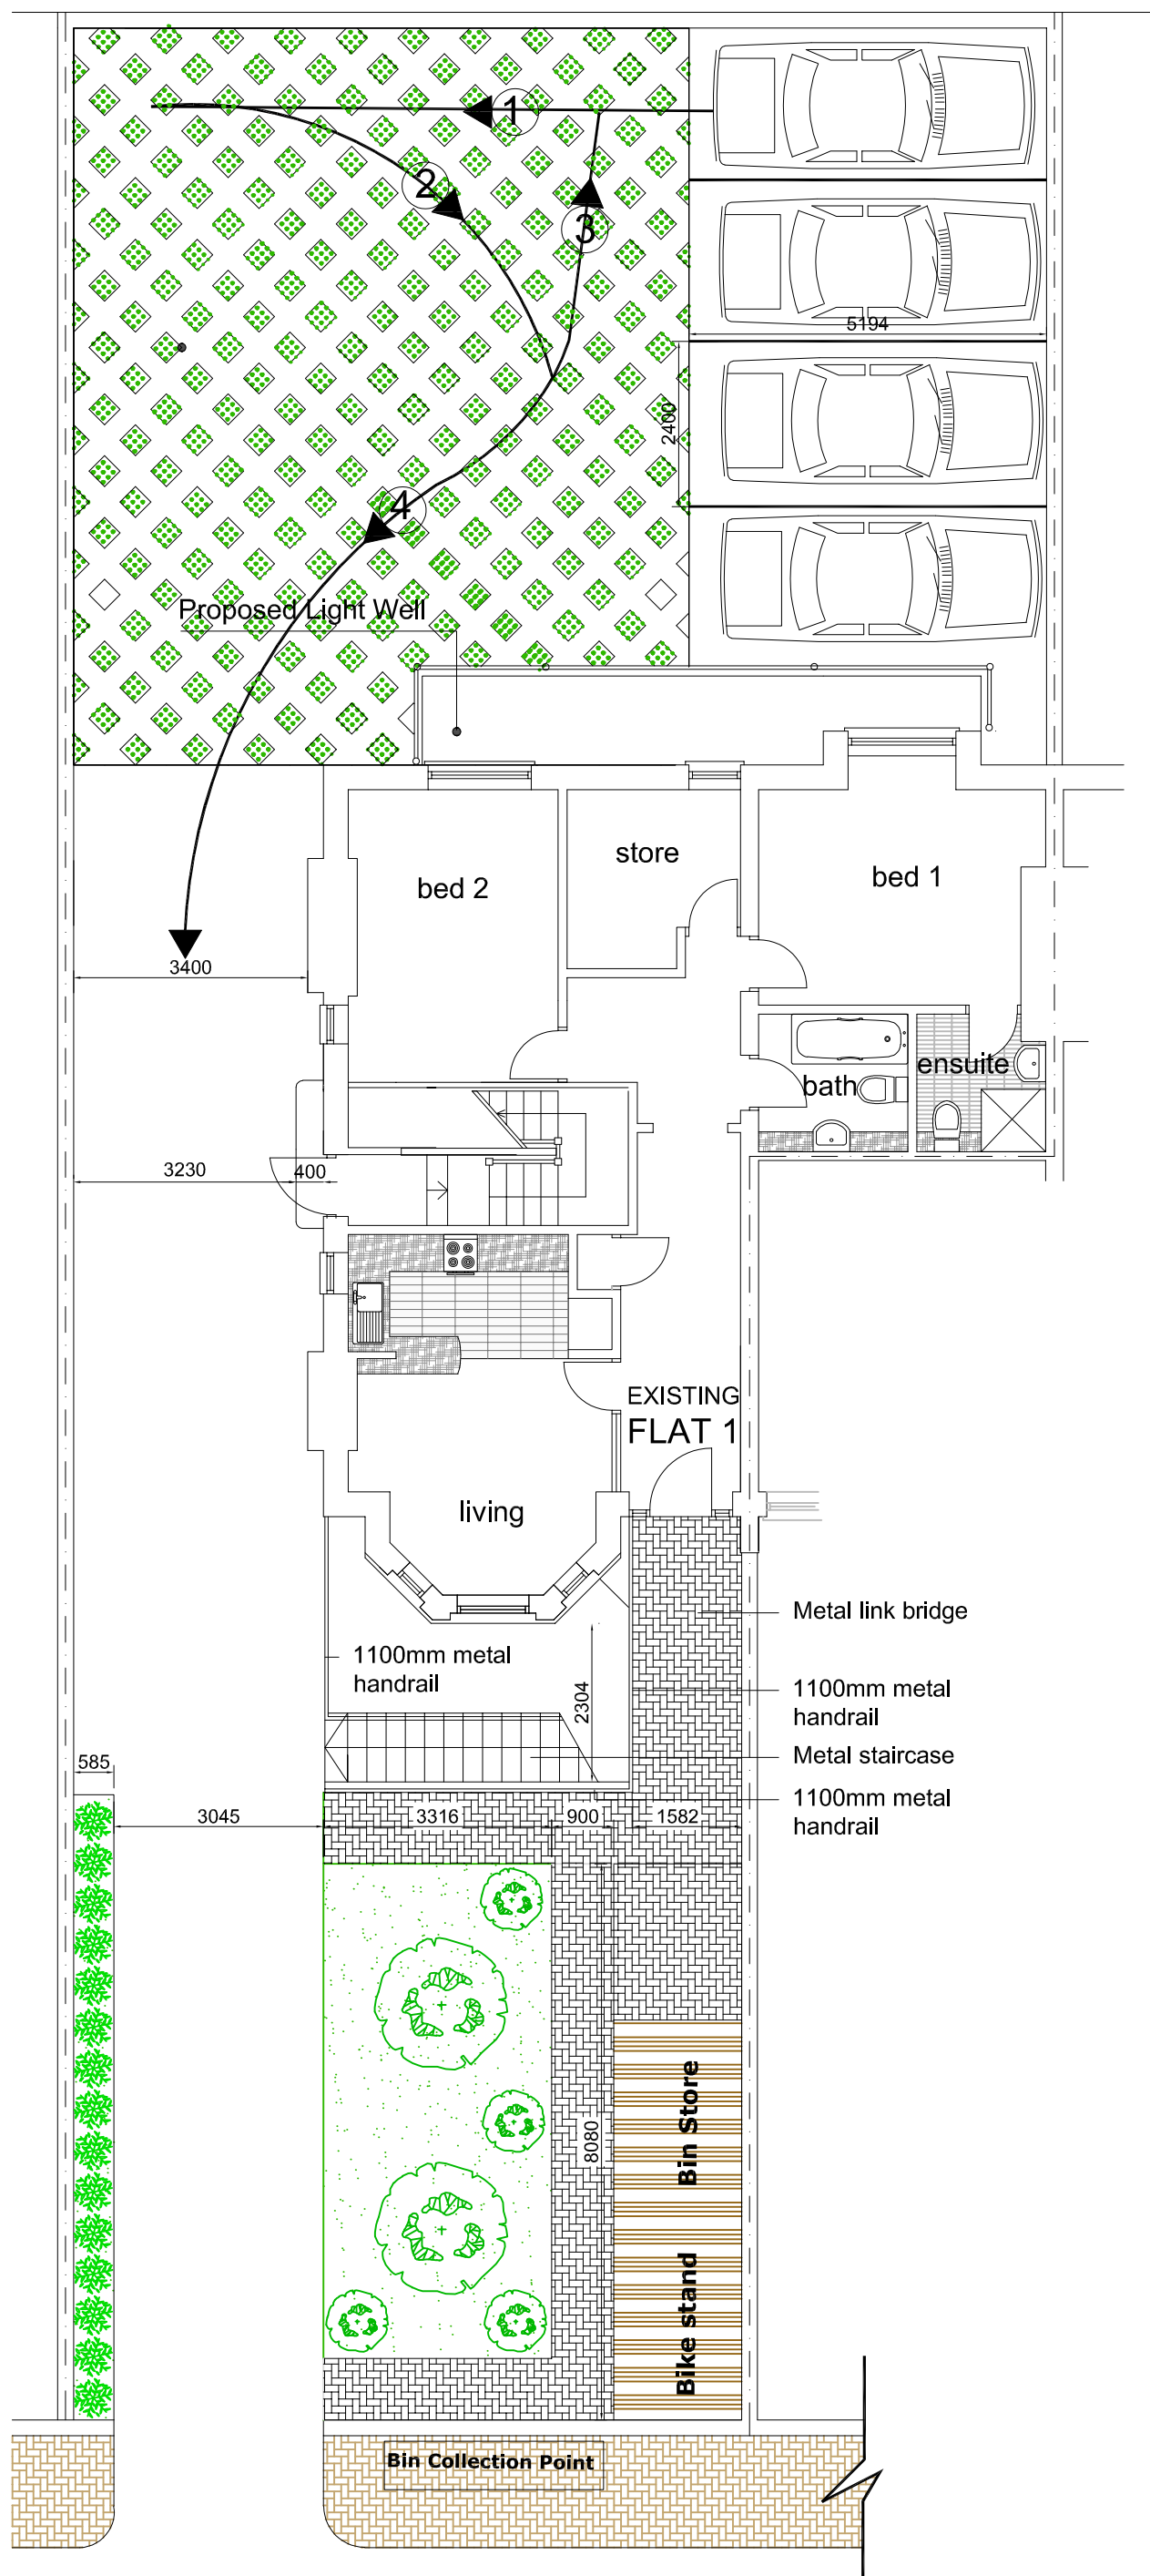

BASEMENT PROPOSED
86 sq m

 

P4	Omitted site entrance	17/02/23
P3	Amended to entrance and landscape	20/03/22
Mod	Description	Date
REVISION:		

DATE: 20/09/21

DRAWN BY: JJ

SCALE 1:100 (A3)

BASEMENT CONVERSION
286 Burton Road
West Didsbury
Manchester
M20 2NB

PROJECT: **Basement Conversion**

CLIENT: Imad Salam & Hesham Salam

TITLE: PROPOSED FLOOR PLAN
(OPTION 2)

DRG No. EBB889-01-004 P4