


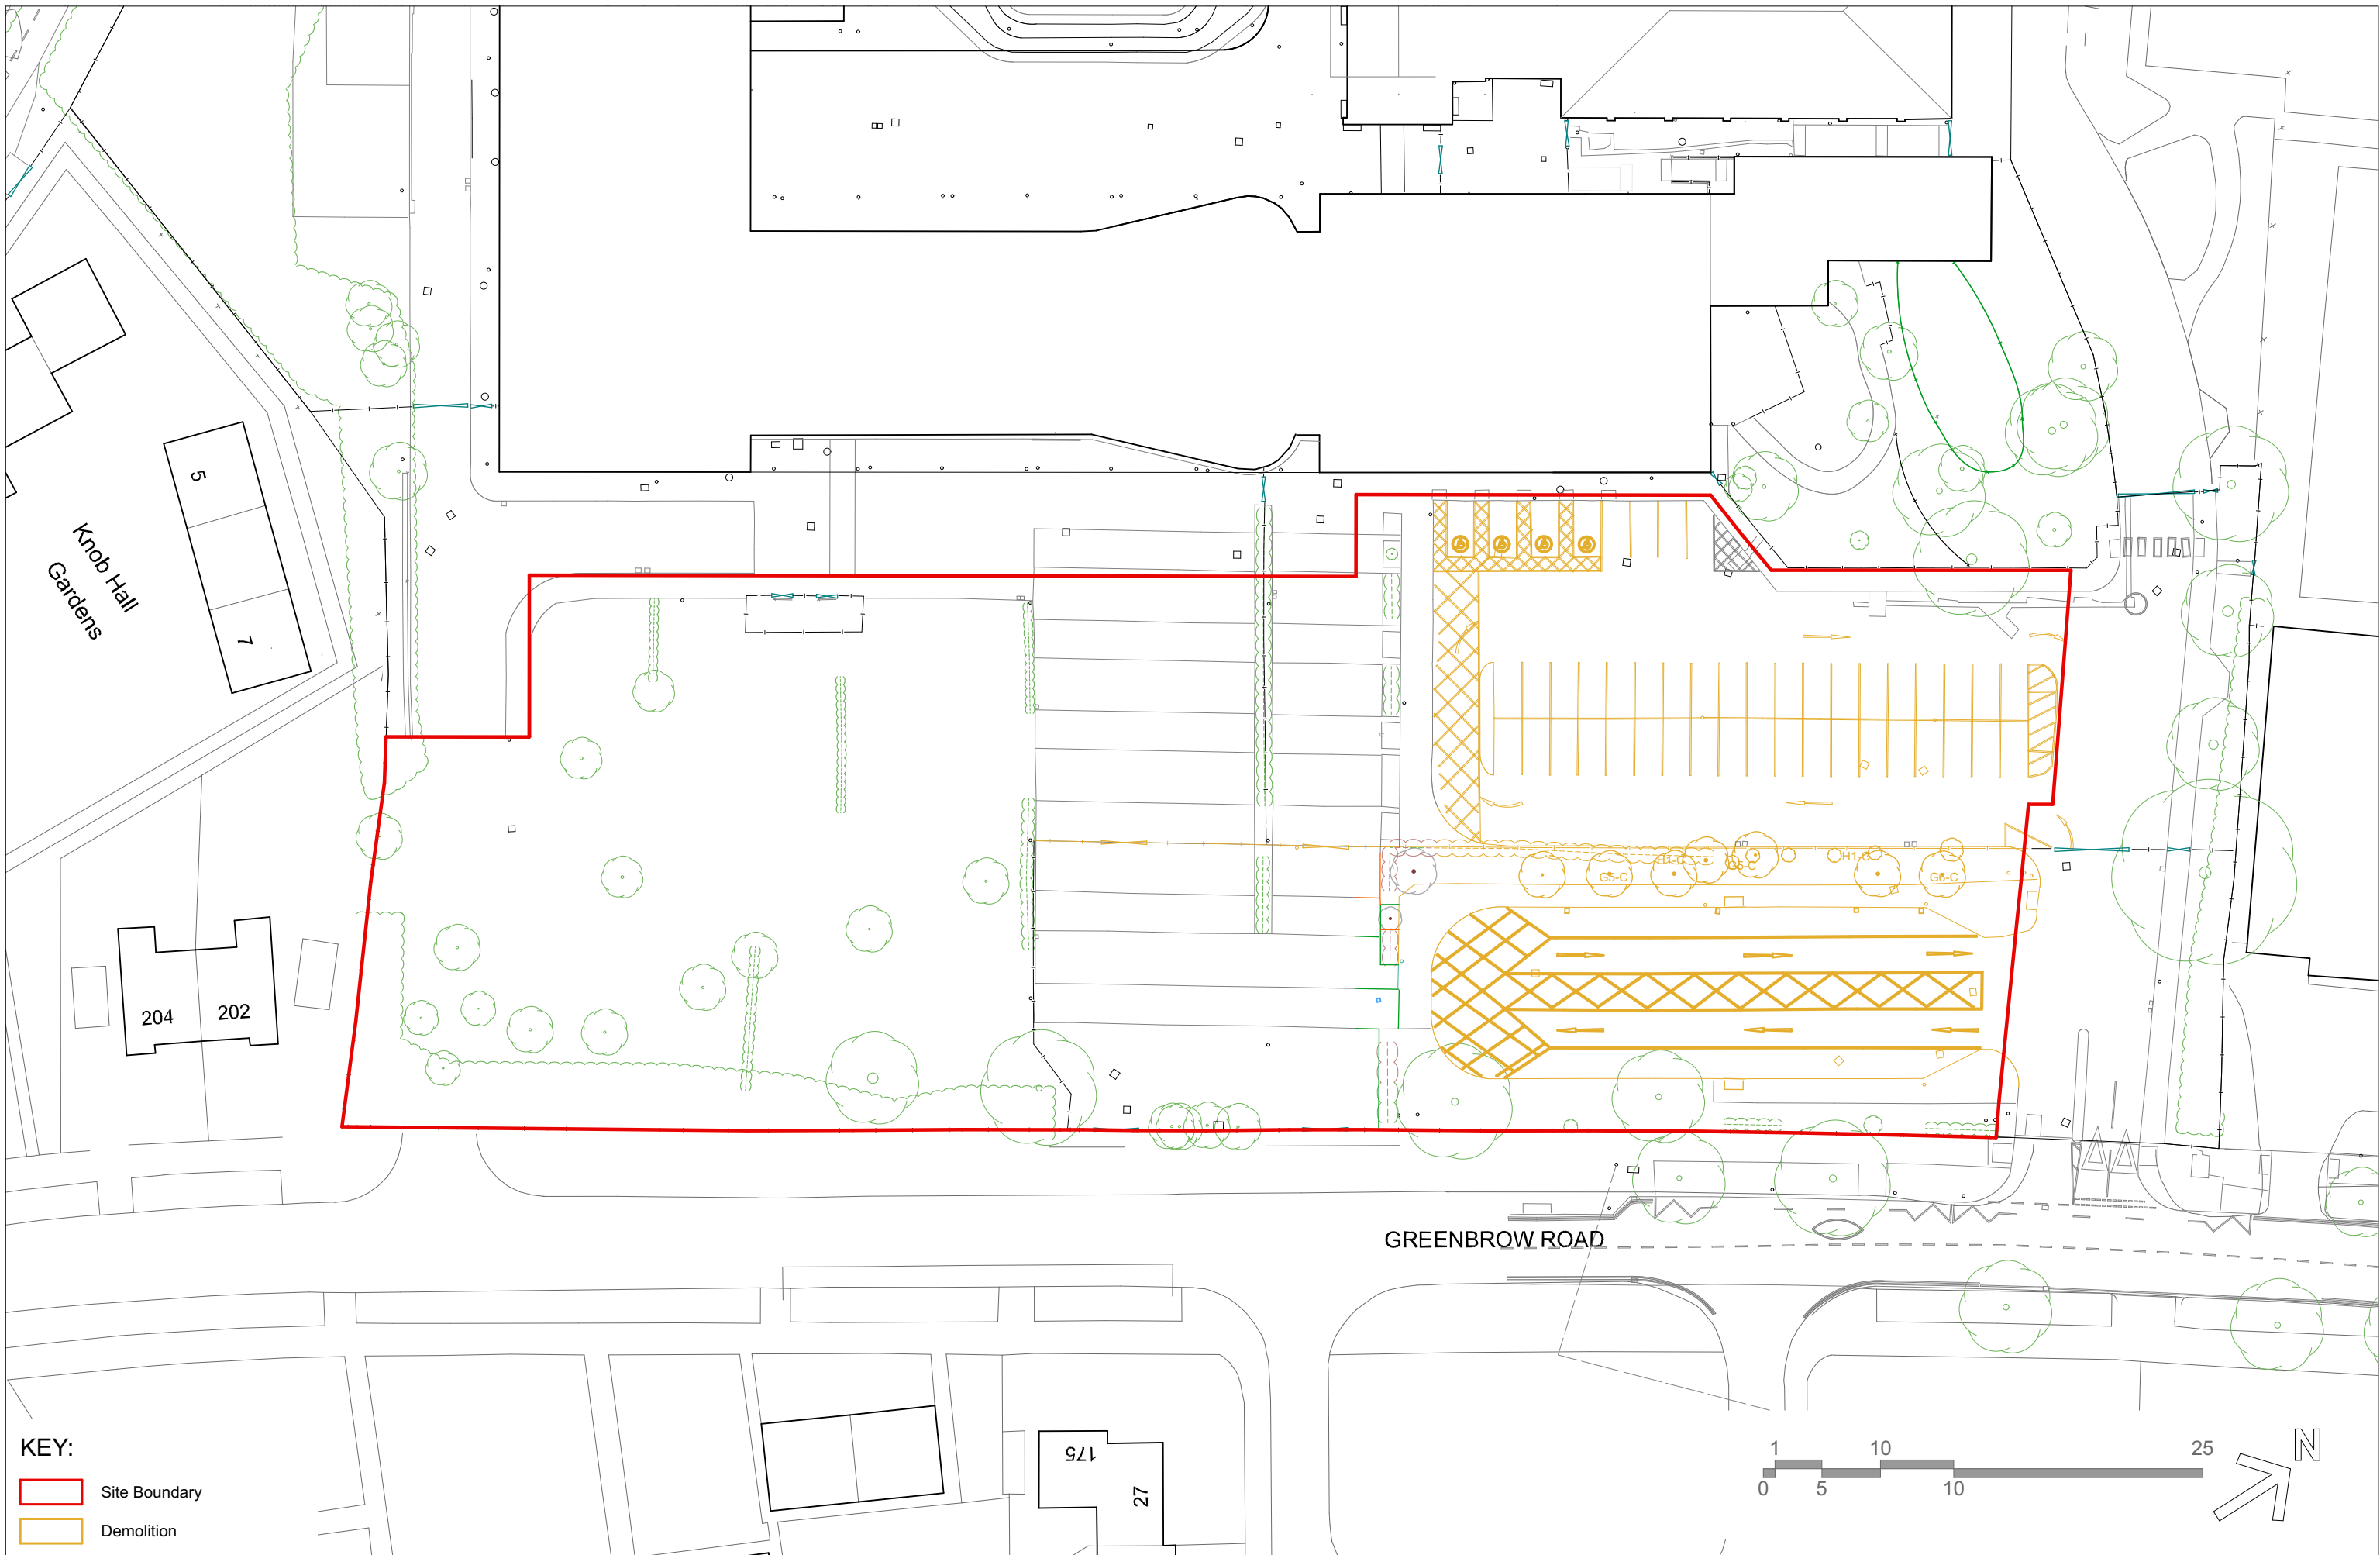

KEY:

- Site Boundary
- Demolition

Project:
Dixons Academy Newall - Temporary Accommodation
Planning

Location:
School House/Greenbrow Rd,
Manchester M23 2SX

Drawing:
Demolition Site Plan



Lyall Bills & Young Architects Ltd
Telephone House, 69-77 Paul Street
London EC2A 4NW
+44 (0) 20 7253 1630
www.lbyarchitects.com

Scale
1:500 @A3

Drawing Number: **FS0998-LBY-XX-XX-D-A-9020-P01**
Revision